


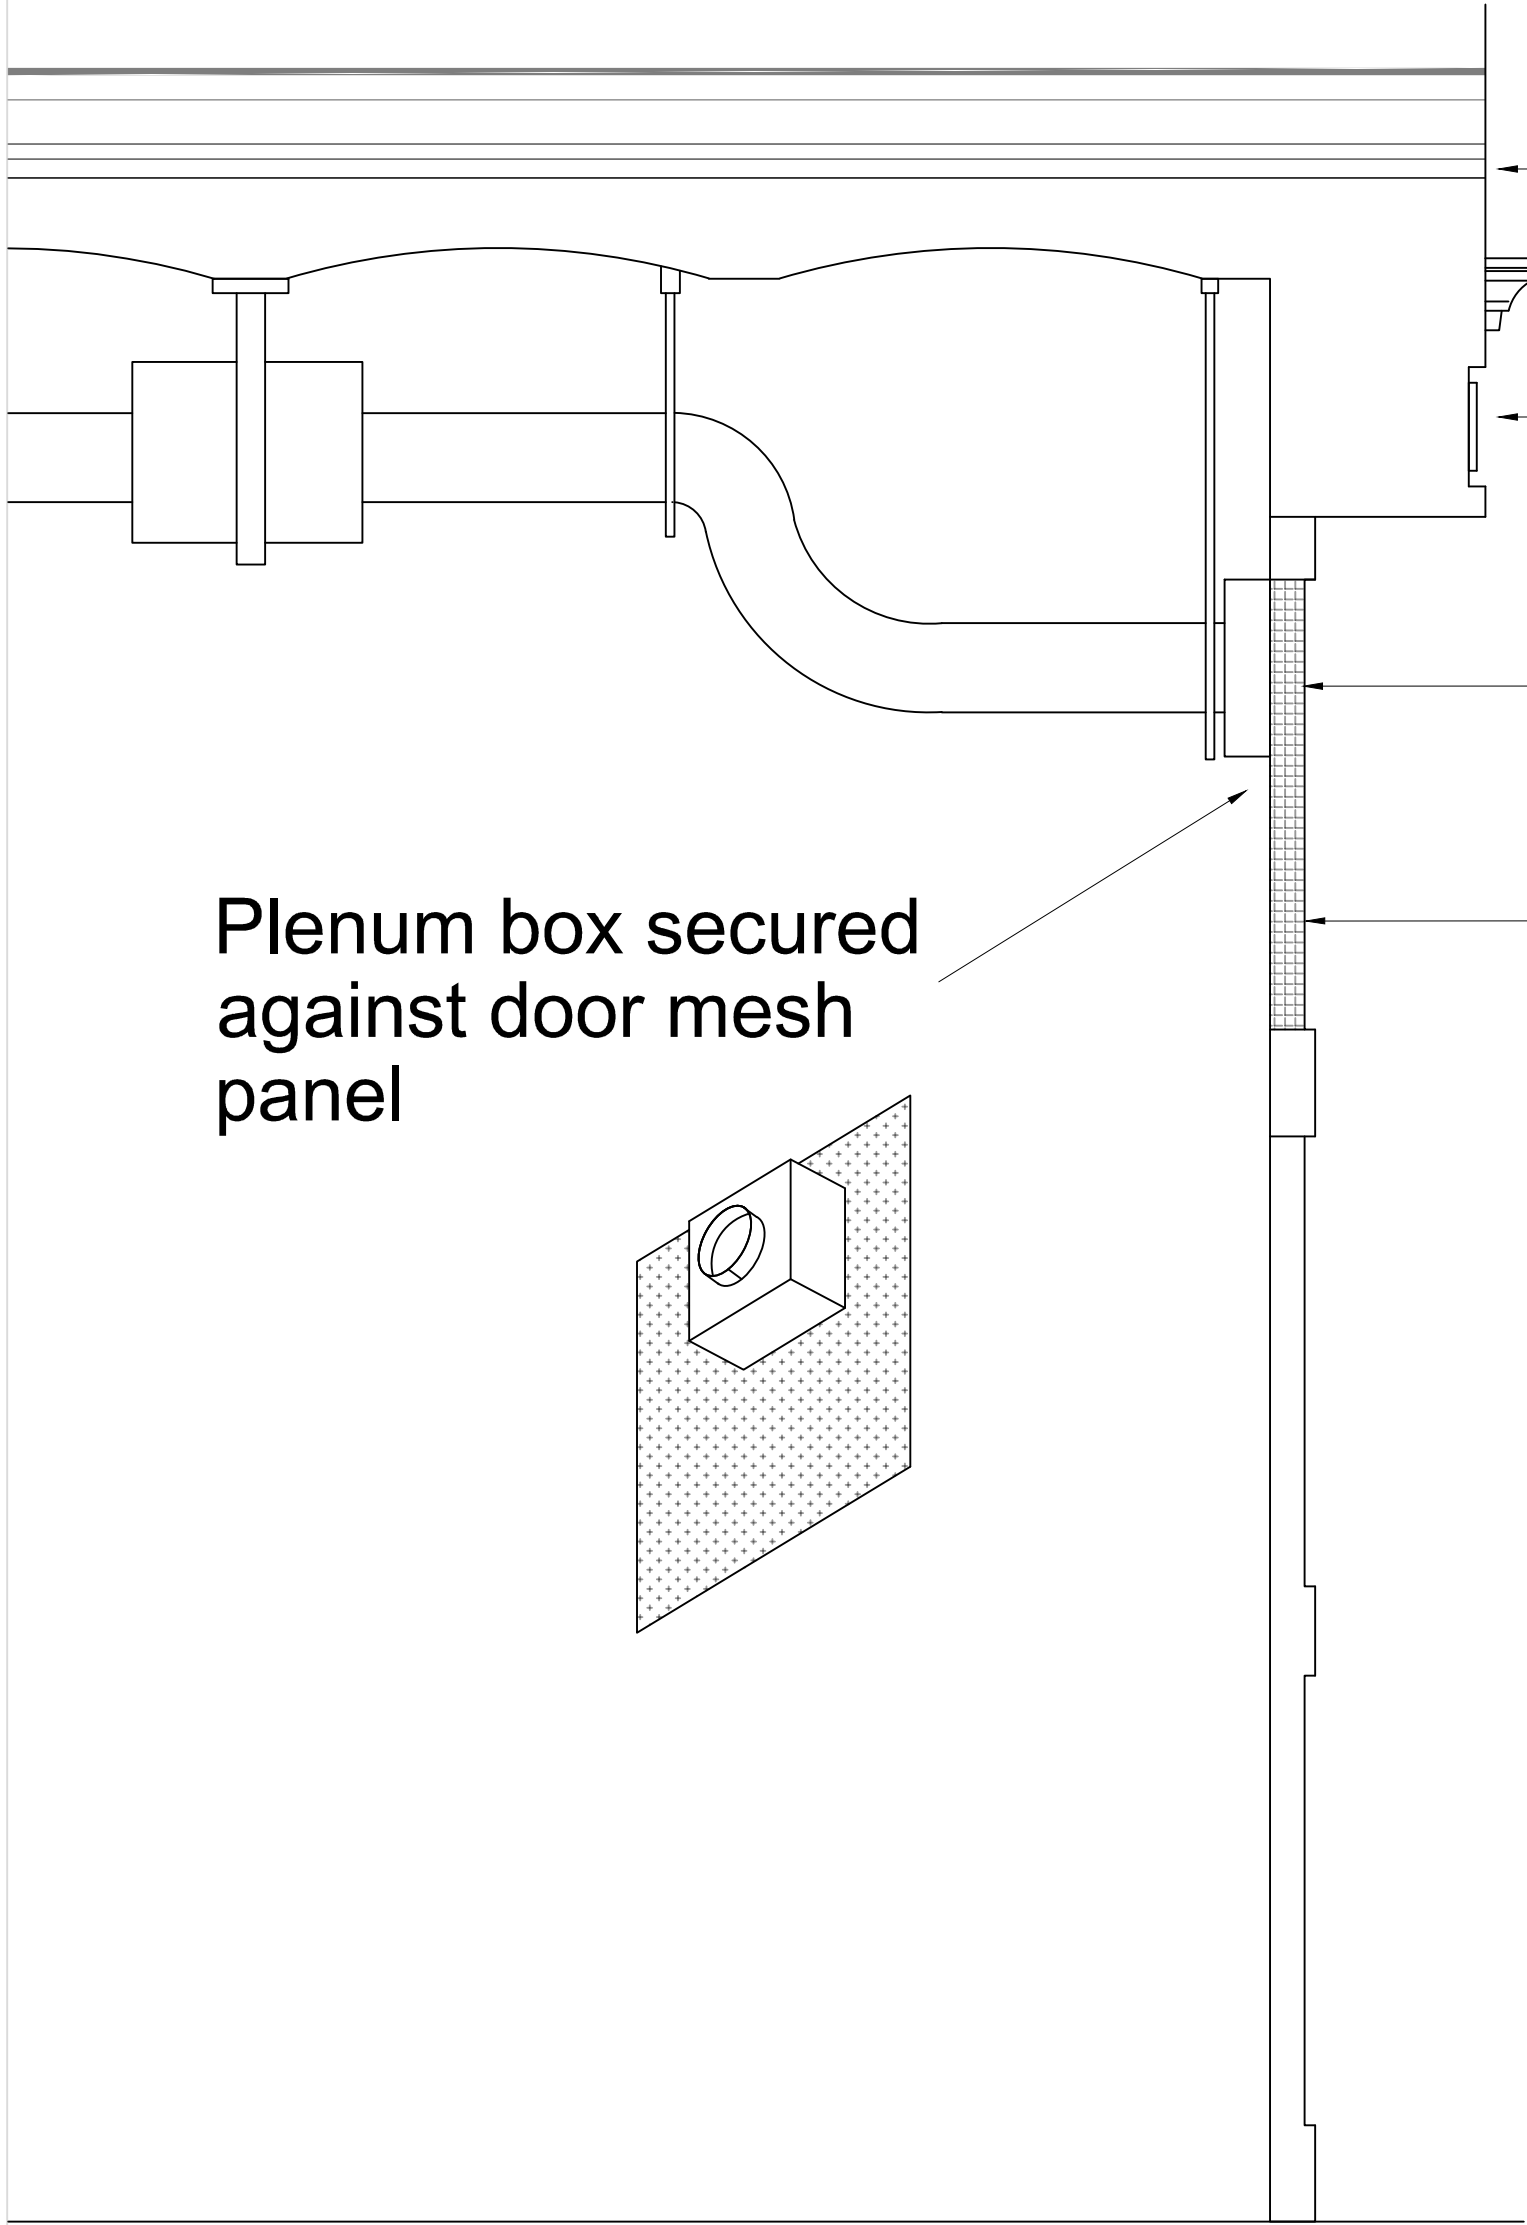

Plenum box secured
against door mesh
panel

Previously indicated vent location, not
possible due to position of floor plate

Historic architectural detail

Proposed vent location. Vent to be
placed behind meshed door panel

Existing meshed panel

Residential / bin store entrance



Reyner Street Ventilation Detail
1:20

Reyner Street Residential + Bin Store Access
1:20

the spacestudio[™]
architects & designers

125-127, 129-131
Charlotte Street
Manchester, M1 4FD
Tel: 0161 275 4400
Fax: 0161 275 4401
Email: info@spacestudio.co.uk
www.spacestudio.co.uk

revisions

no.	description	date
1	Issue for planning	04.07.2023

project and code

Fraser House
36 Charlotte Street,
Manchester M1 4FD
2022-1008M

drawing title

Reyner Street Ventilation Detail

PLANNING ISSUE

drawing number / revision
2022-1008M - 061

scale

1:20 @ A1

date

04.07.2023

drawn / checked

CQ / CT

0 0.5 1 2
Metres