

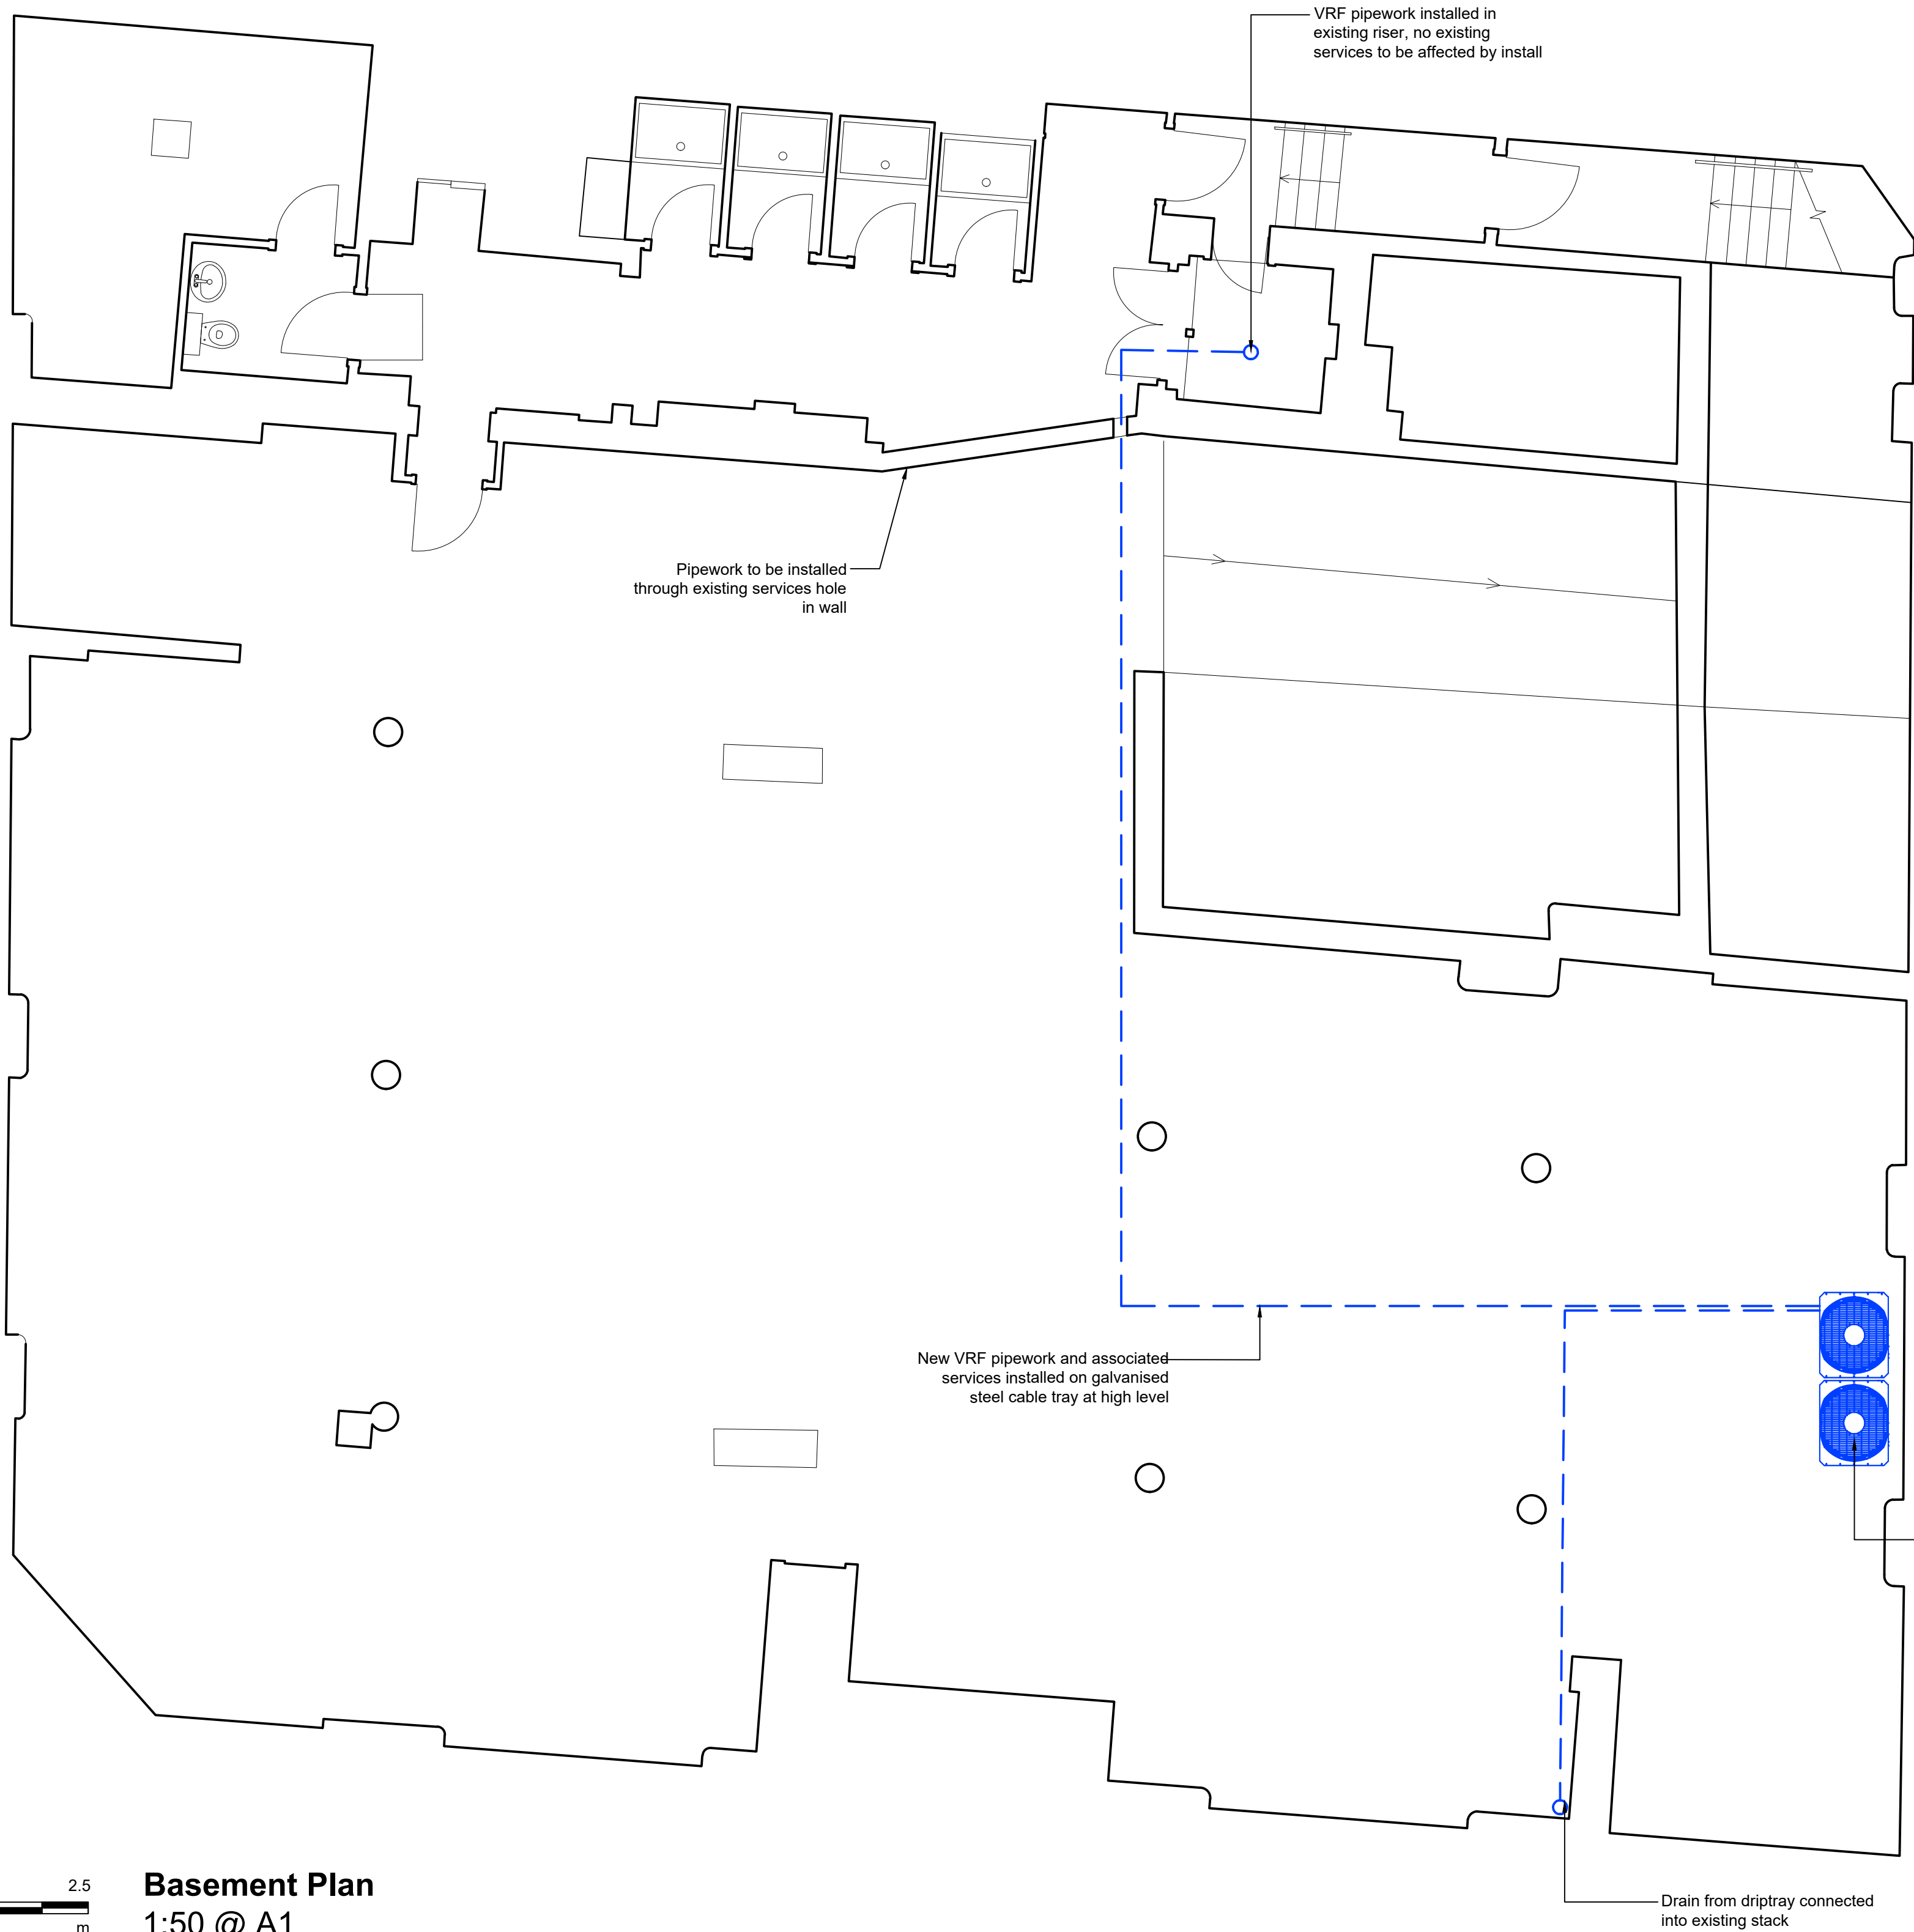


GENERAL NOTES:


- Routes of pipework are indicative only.
- Measurements to be taken onsite.
- All pipework to follow existing galvanized steel cable trays where possible.
- Proposed outdoor unit to be freestanding on bigfoot system with drip tray.
- Pipework route to follow existing services through walls.
- No pipework to be fixed to existing walls.
- See Coolair Services Ltd. M&E drawings for technical information.

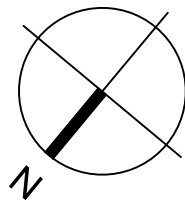

Basement Plan
1:50 @ A1

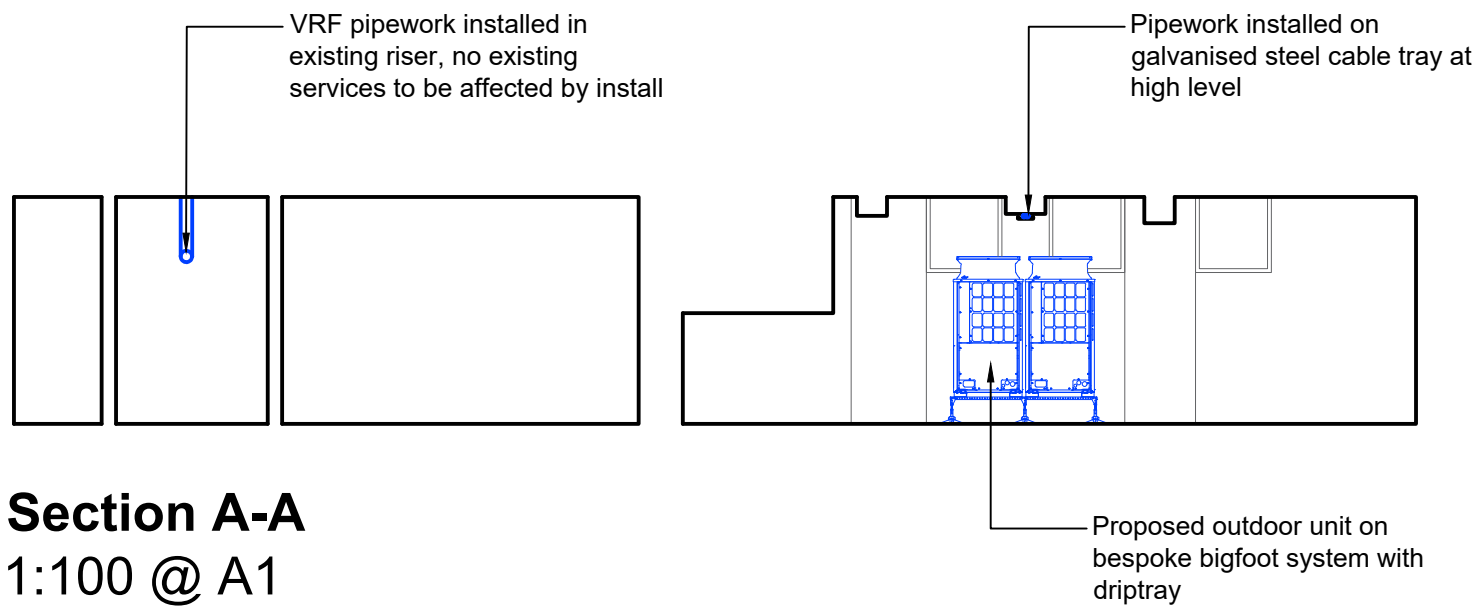

Section A-A
1:100 @ A1

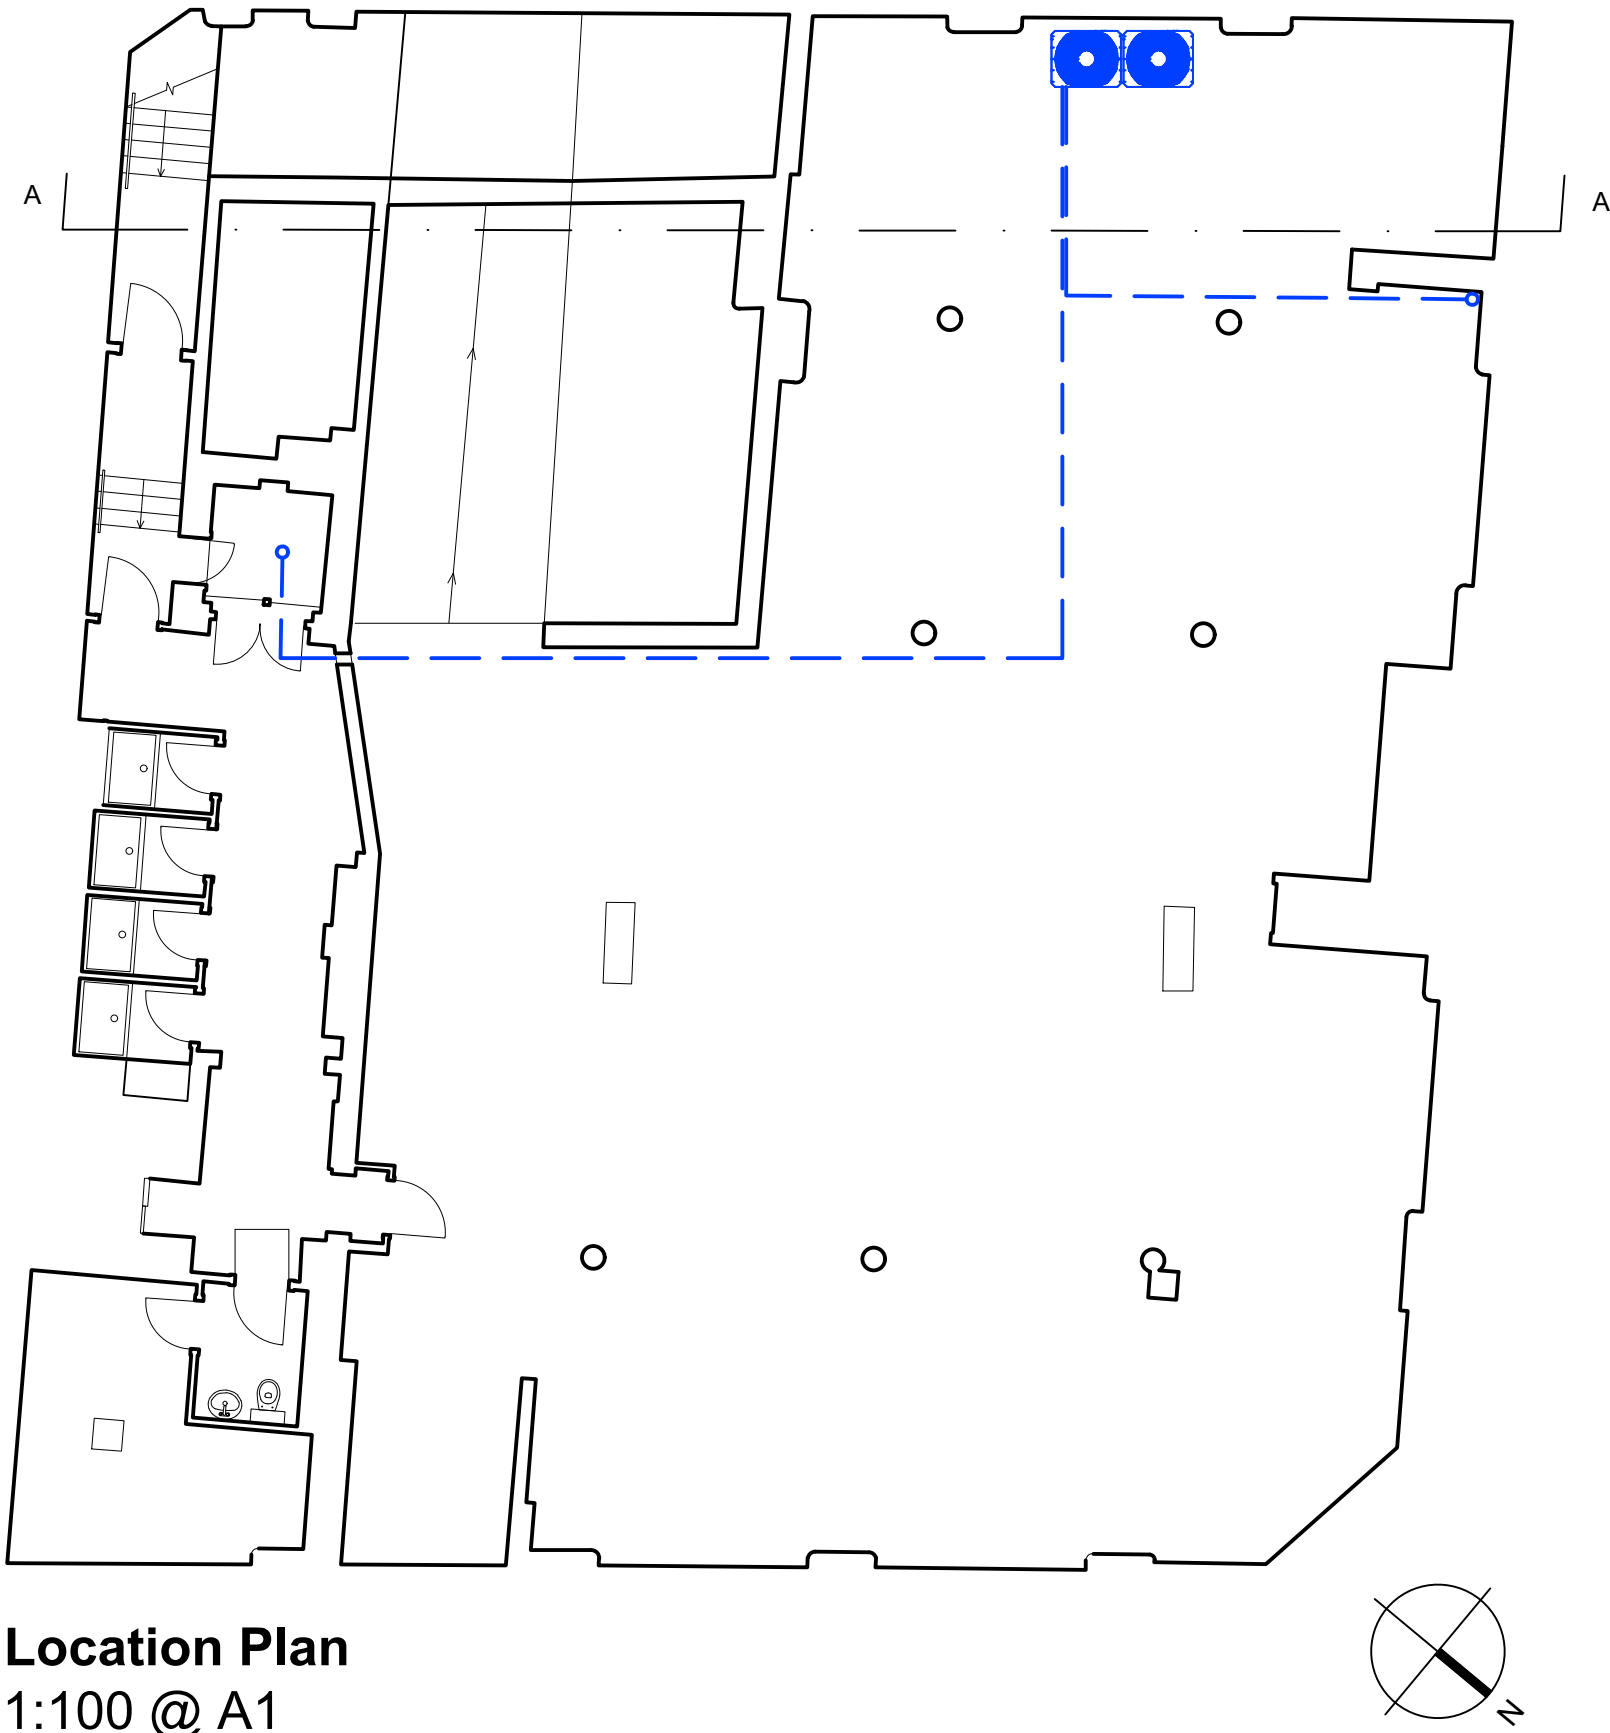

Location Plan
1:100 @ A1



Proposed outdoor unit on bespoke bigfoot system with drip tray with pipewor route on galvanized steel cable tray leading to existing riser

Notes					Drawing Status									
1.	Any dwg format drawing is to be read in conjunction with and at the scale of the accompanying pdf.				F	Feasibility								
2.	Where colours other than black or grey are used, the drawing must be plotted in colour.				S	Sketch Design								
3.	For status 'C' (Construction) drawings all dimensions are to be checked on site by the contractor, scaling is for Local Authority purposes only.				P	Planning								
4.	Unless otherwise indicated, all dimensions are in millimeters.				B	Building Control								
5.	All information on this drawing is to be read in conjunction with the relevant Donald Insall Associates specification and trade contractors' drawings and information by specialists.				D	Developed Design								
6.	In the event of any discrepancy, please contact us immediately.				M	Measurement								
7.	This drawing may contain survey information by others and is to be used solely for the purposes for which it was issued.				T	Tender								
8.	These are uncontrolled documents issued for information purposes only. If you have any queries regarding the drawings, please contact DIA immediately.				C	Construction								
9.	Please note DIA cannot be held responsible for any errors arising from changes made to an uncontrolled dwg file.				R	Record								
© 2023 DONALD INSALL ASSOCIATES LTD					Rev	Date	Dwn	Auth	Revision	0	20-12-23	JZG	AJL	Initial Issue
					Rev	Date	Dwn	Auth	Revision					

Donald Insall Associates Chartered Architects and Historic Building Consultants	15 High Petergate York YO1 7FJ (+44) 01904 230 069 york@insall-architects.co.uk	
	54 Princess Street, Manchester	
Basement Plan As Proposed	Project MAN.PS54	No 2000
	Scale (A1) 1:50	Status 3P Revision 0