


Existing Structural Walls

 Existing Internal Walls

 Demolition

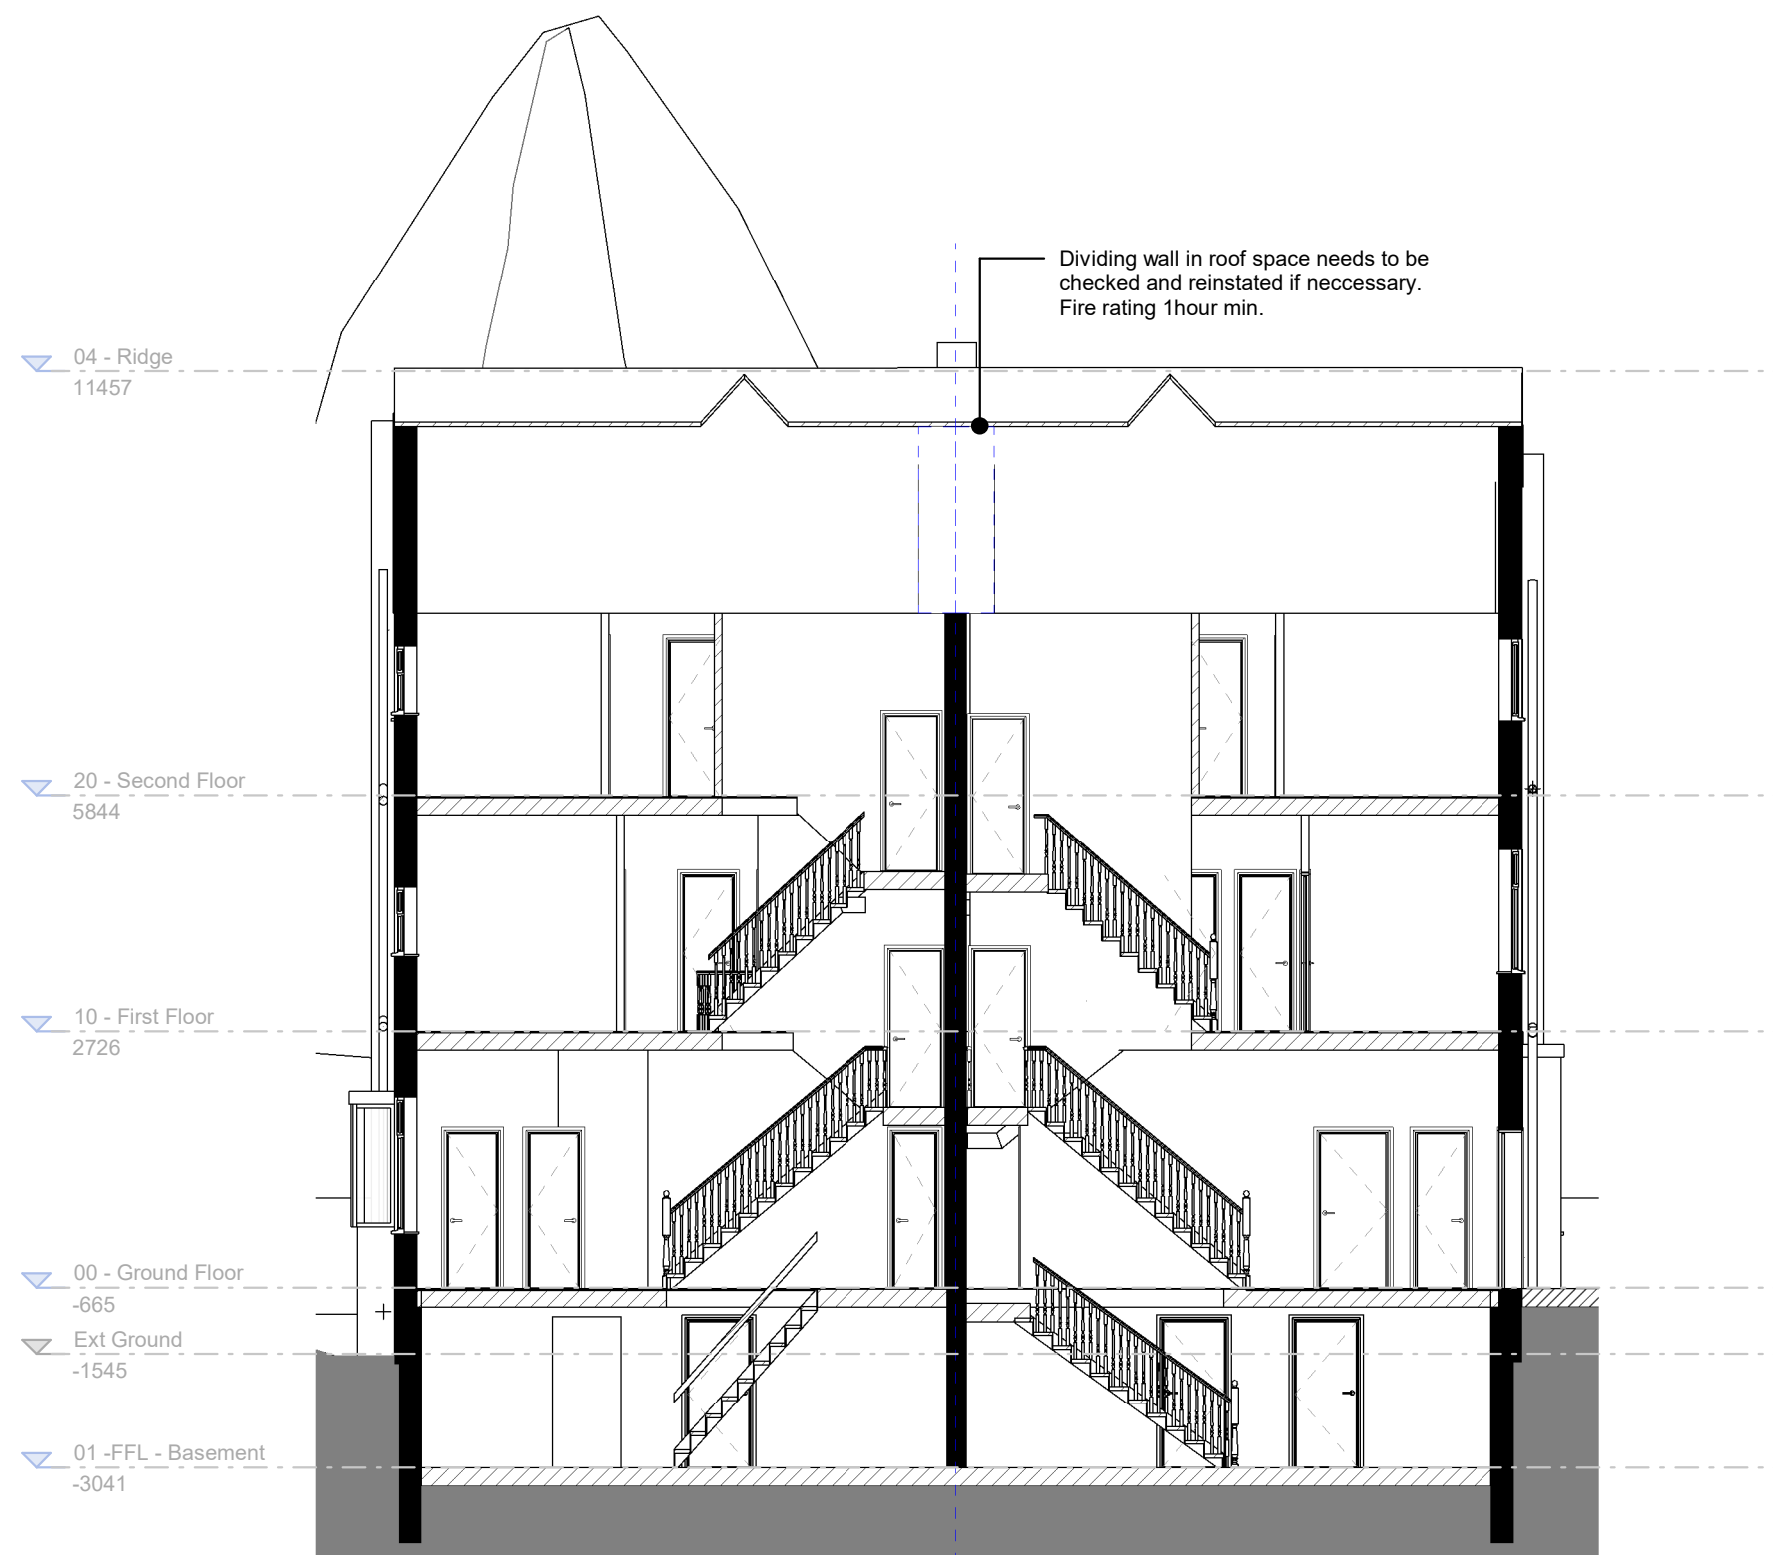

C02	Tender Pack Updates	30.10.2023	KK LM	WIA
Rev	Description	Revision Date	Issued by	Issued

Jacobs

5 First Street, Manchester. M15 4GU
Tel:+44 (0)161 235 6000 Fax:+44(0)161 235 600
www.jacobs.com

Client	
--------	--



**MANCHESTER
CITY COUNCIL**

Project

LAHF - Bennett Road

	Drawing title
--	---------------

Proposed Section

	Drawing Status
--	----------------

Tender Issue

Suitability
S4

Scale

1:100 @ A3

	54
DO NOT SCALE	

State
Jacobs No


	B2466600
--	----------

Rev

Client No.	
------------	--

Drawing Number
B2466600-JAC-ZZZ-ZZ-DR-ID-1202

© Copyright 2020 Jacobs U.K. Limited. The concepts and information contained in this document are the property of Jacobs. Use or copying of this document in whole or in part without the written permission of Jacobs constitutes an infringement of copyright. Limitation: This drawing has been prepared on behalf of, and for the exclusive use of Jacobs' Client, and is subject to, and issued in accordance with, the provisions of the contract between Jacobs and the Client. Jacobs accepts no liability or responsibility whatsoever for its content or use, or any consequences arising from its use. This document is for your internal use only.

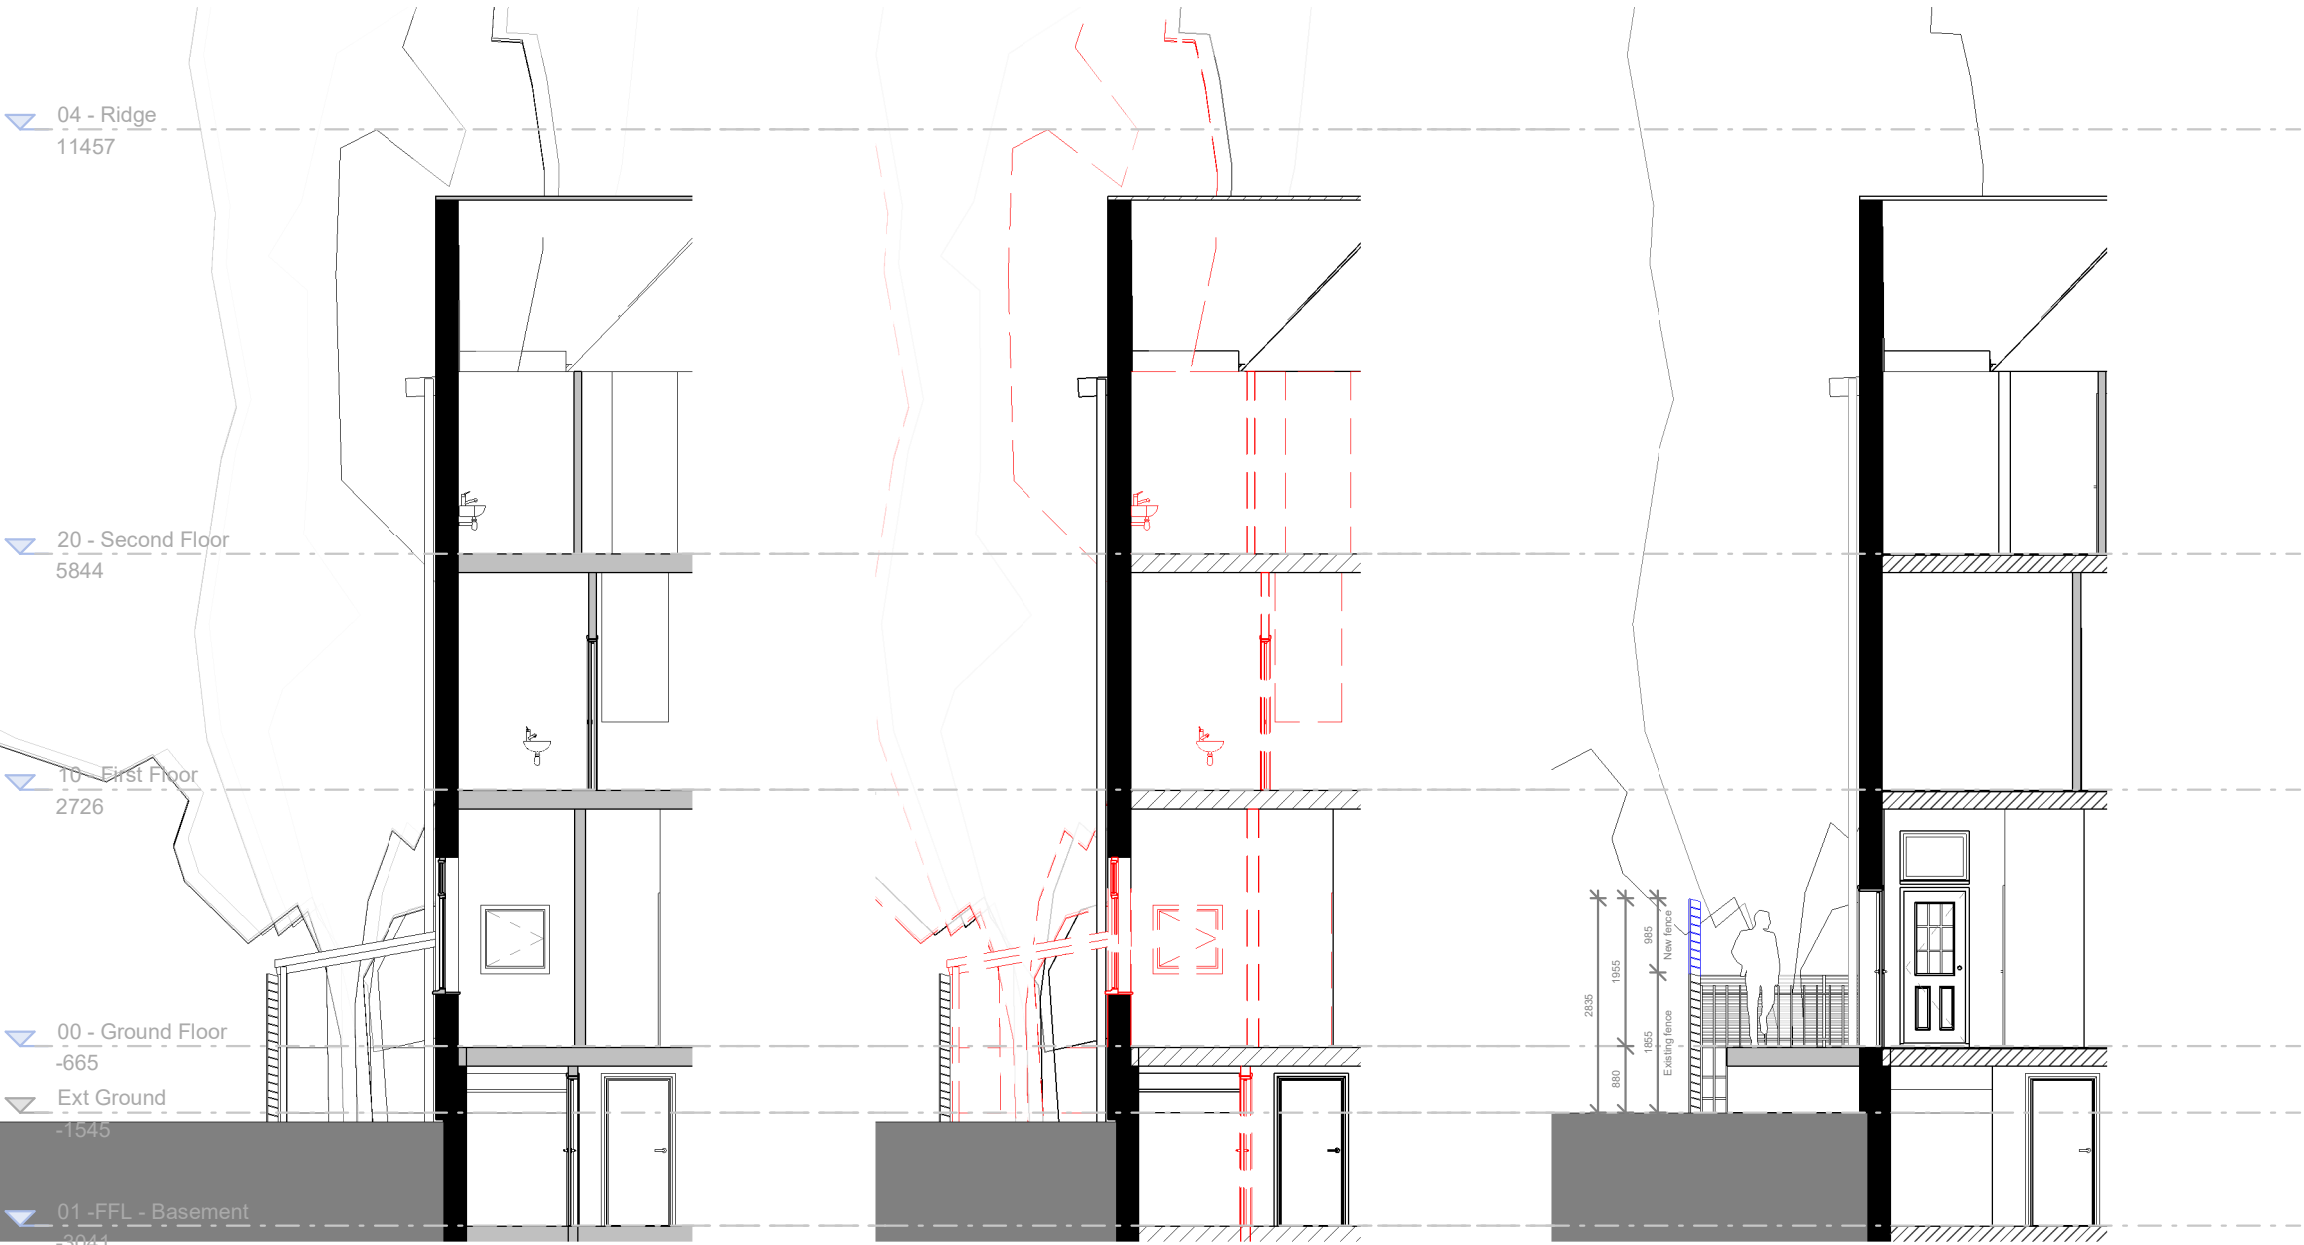

1 Existing Side Section
1 : 100

2 Demolished Side Section
1 : 100

3 Proposed Side Section
1 : 100

- NOTES:
1. All windows to be replaced according to client specifications.
 2. New side door to be specified by client.
 3. New fence to be specified by client
 4. Changes to the external garden walls to be confirmed with planning team

- WALL GRAPHIC TYPES
- Existing Structural Walls
 - Existing Internal Walls
 - Demolition

Rev	Description	Revision Date	Issued by	Issued to
C02	Tender Pack Updates	20.10.2023	RK, LM	WM
C01	Tender Pack	05.10.2023	RK, LM	WM

Jacobs
5 First Street, Manchester, M15 4GU
Tel: +44 (0)161 235 6000 Fax: +44(0)161 235 6001
www.jacobs.com

Client
MANCHESTER CITY COUNCIL

Project
LAHF - Bennett Road

Drawing title
Existing, Demolition & Proposed Side Section

Drawing Status	Tender Issue	Suitability
Scale	1 : 100 @ A3	DO NOT SCALE
Jacobs No.	B2466600	Rev
Client No.		C02
Drawing Number	B2466600-JAC-16-ZZ-DR-ID-1201	

© Copyright 2020 Jacobs U.K. Limited. The concepts and information contained in this document are the property of Jacobs. Use or copying of this document in whole or in part without the written permission of Jacobs constitutes an infringement of copyright. Limitation: This drawing has been prepared on behalf of, and for the exclusive use of Jacobs' Client, and is subject to, and issued in accordance with, the provisions of the contract between Jacobs and the Client. Jacobs accepts no liability or responsibility whatsoever for, or in respect of, any use of, or reliance upon, this drawing by any third party.