

DO NOT SCALE FROM THIS DRAWING. USE GIVEN DIMENSIONS ONLY.
ALL DIMENSIONS ARE TO BE CHECKED ON SITE BY THE CONTRACTOR.
ANY DIMENSIONAL DISCREPANCIES TO BE REPORTED BACK TO HEALEY
CONSULTING PRIOR TO PROCEEDING WITH CONSTRUCTION




ELEVATION – EXISTING FRONT

Scale 1:50




0 1 2 3 4 5
Scale Bar 1:50

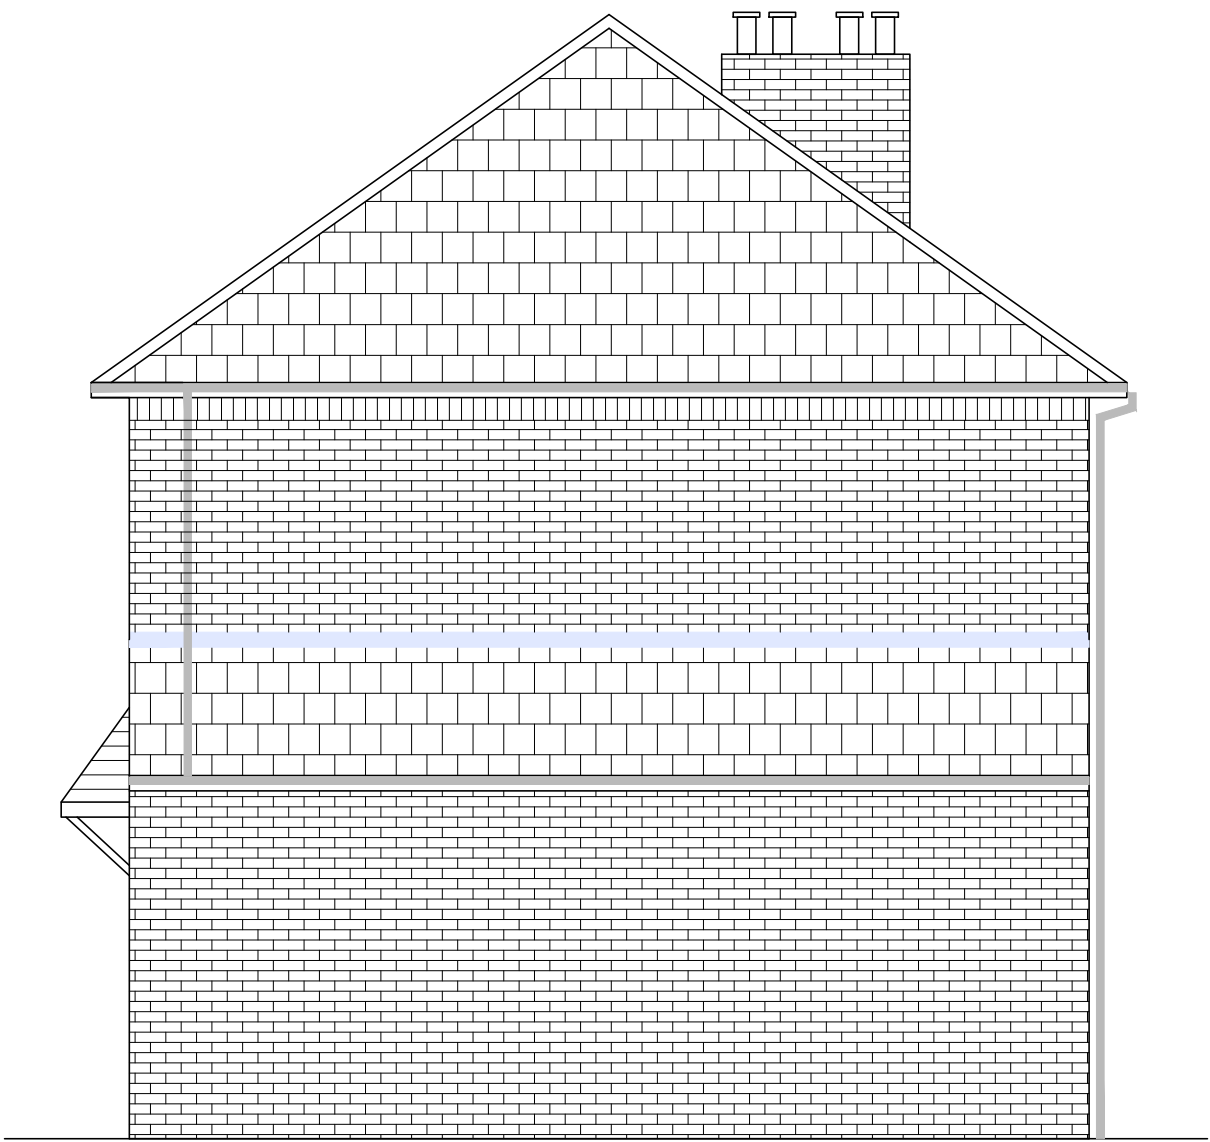


ELEVATION – EXISTING SIDE
(VIEW FROM HIGH LEGH ROAD)

Scale 1:50

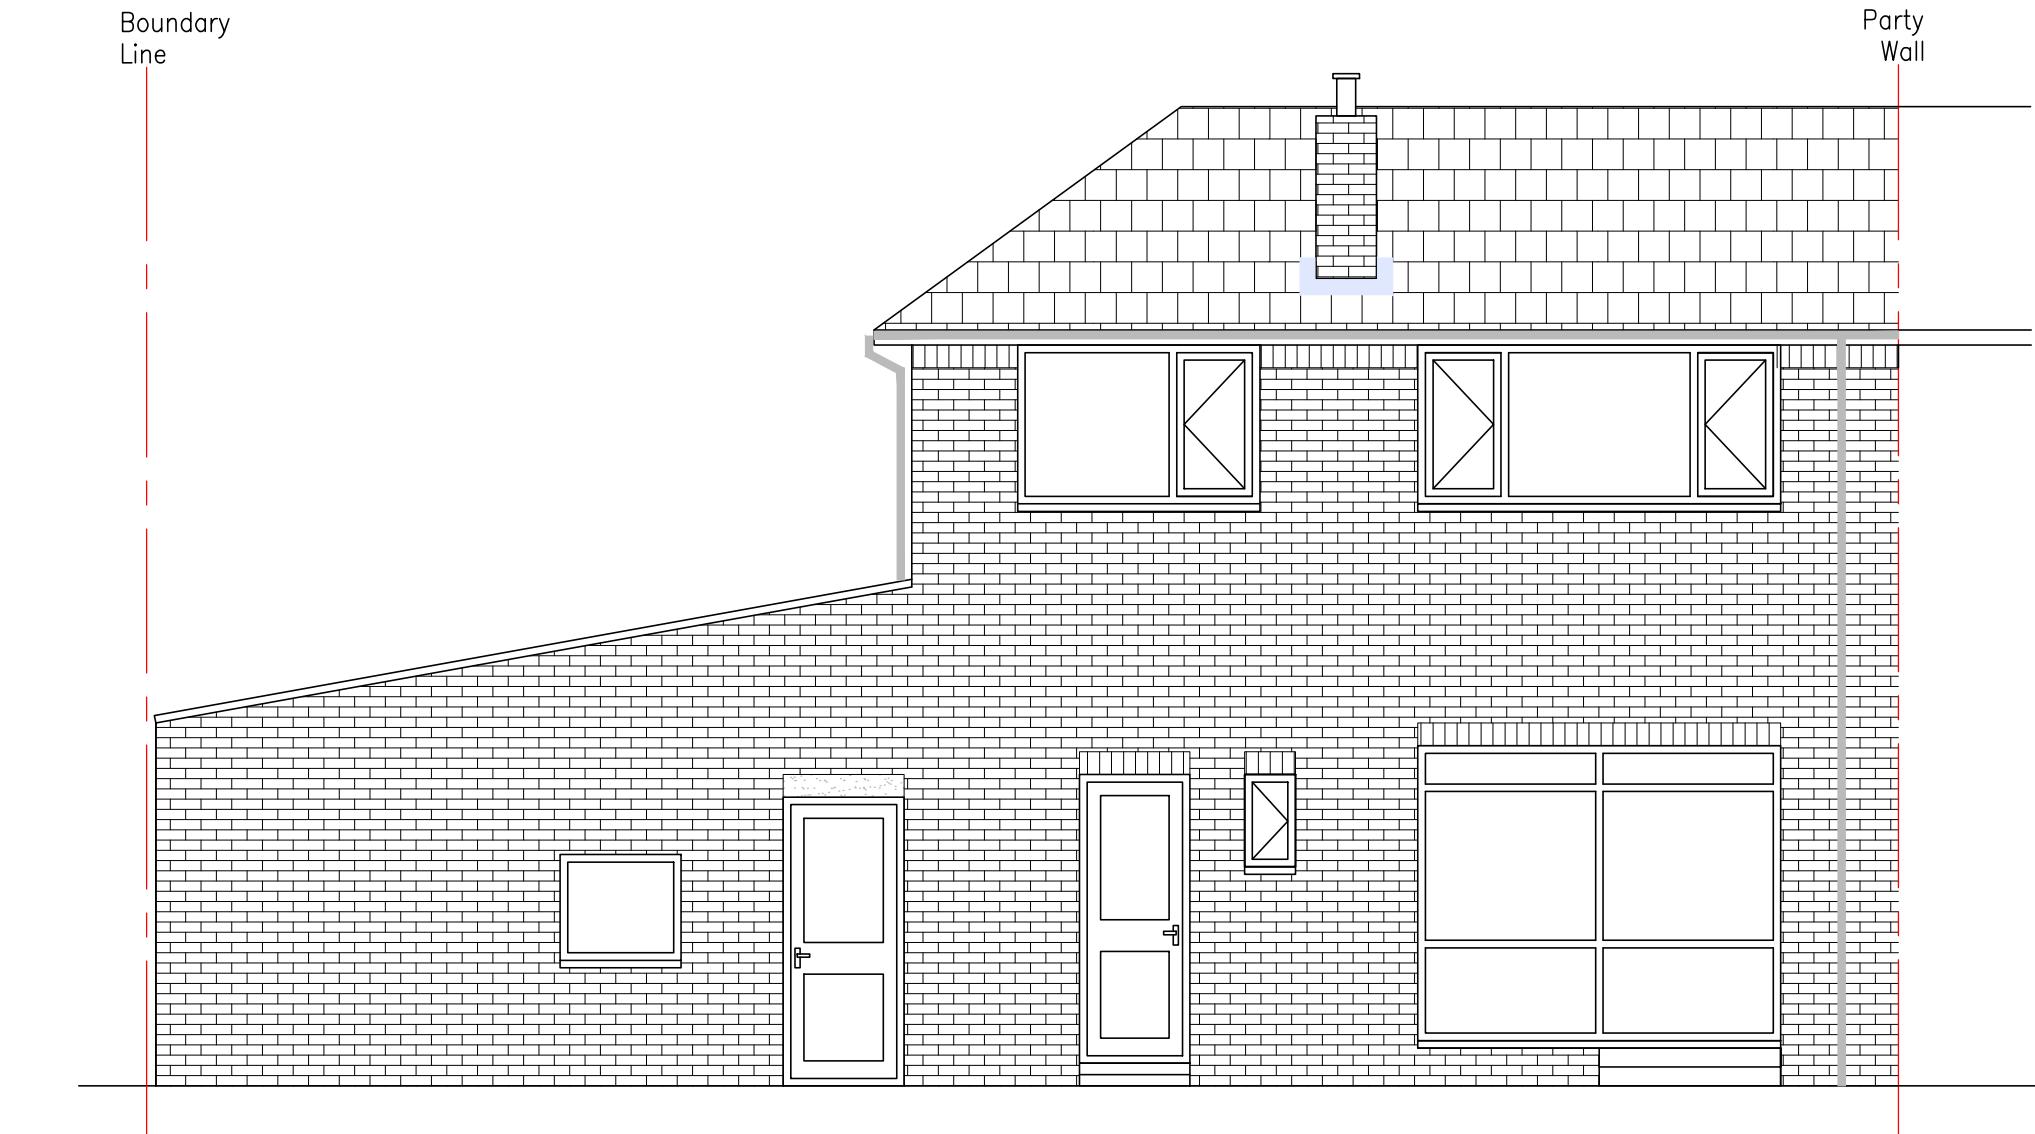

ELEVATION – EXISTING REAR

Scale 1:50

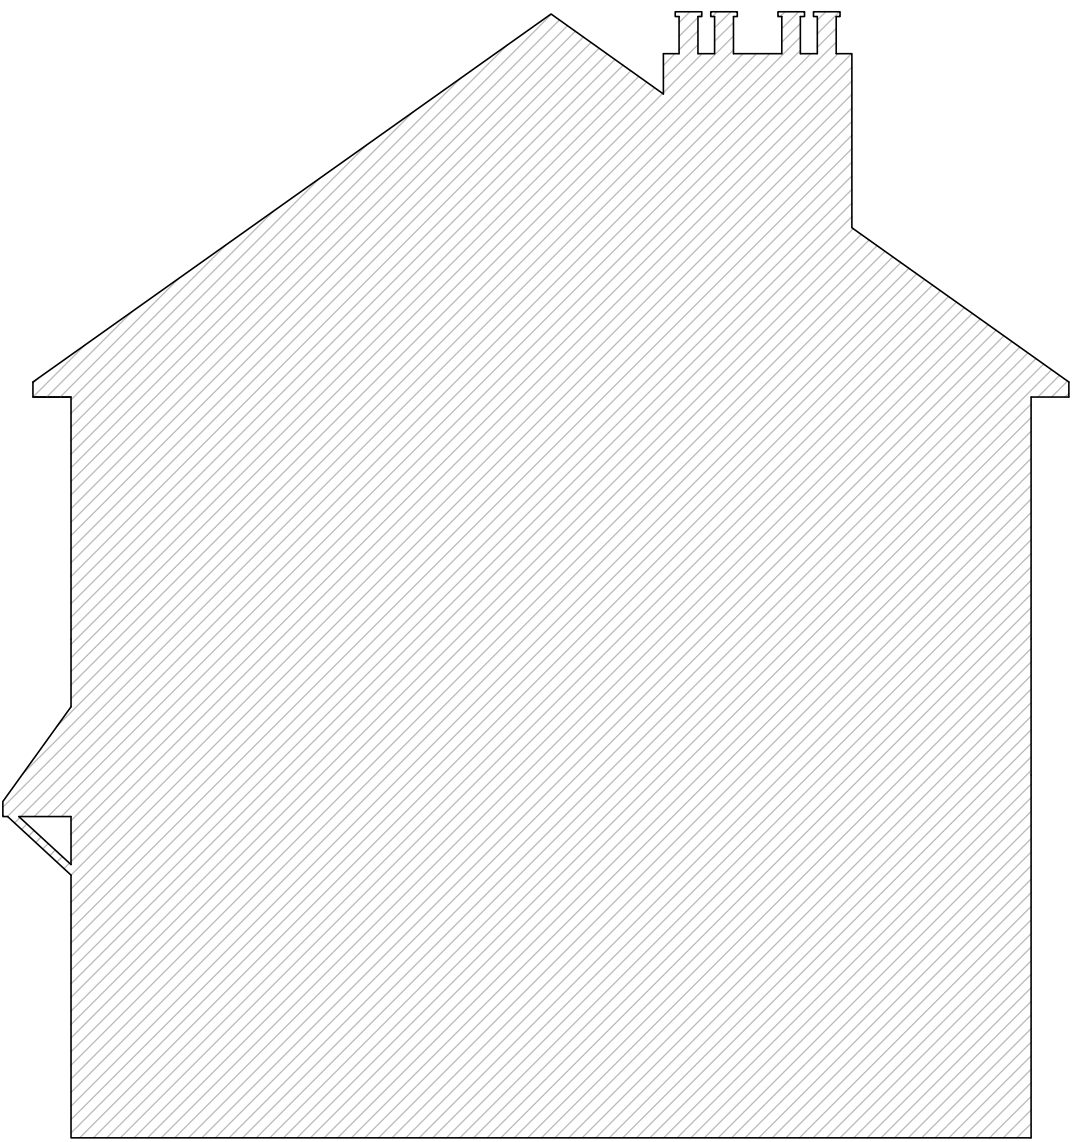


ELEVATION – EXISTING SIDE
(VIEW FROM 45 CHARIOT STREET)

Scale 1:50

PLANNING APPLICATION

GENERAL NOTES

1. All dimensions are in millimeters unless noted otherwise.
2. All levels are in metres unless noted otherwise.
3. This drawing is to be read in conjunction with all other HC drawings issued for the project, HC specifications, Architects, M&E drawings and specifications.

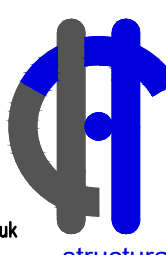2	12.01.24	CR	PLANNING APPLICATION		
1	03.01.24	CR	ISSUED FOR DISCUSSION PURPOSES ONLY		
REV	DATE	BY	DETAILS OF REVISION		
ARCHITECT / CLIENT					
MR LOUIS MENSAH					
PROJECT					
47 CHARIOT STREET					
OPENSHAW					
M11 1FZ					
TITLE			DRAWN BY		
EXISTING ELEVATIONS			CR		
			DATE		
			04.01.23		
			SCALE		
			SHOWN@A2		
DRAWING NO.			REVISION		
HC-23596--(20)-03			2		
HEALEY CONSULTING					
Brunel House					
63 Dale Street					
Minrow					
Rochdale					
OL16 3NJ					
Tel: 01706 343961					
Fax: 01706 343981					
email: office@healeyconsulting.co.uk			HEALEY consulting		
copyright: Healey Consulting					
			structural engineering consultants		