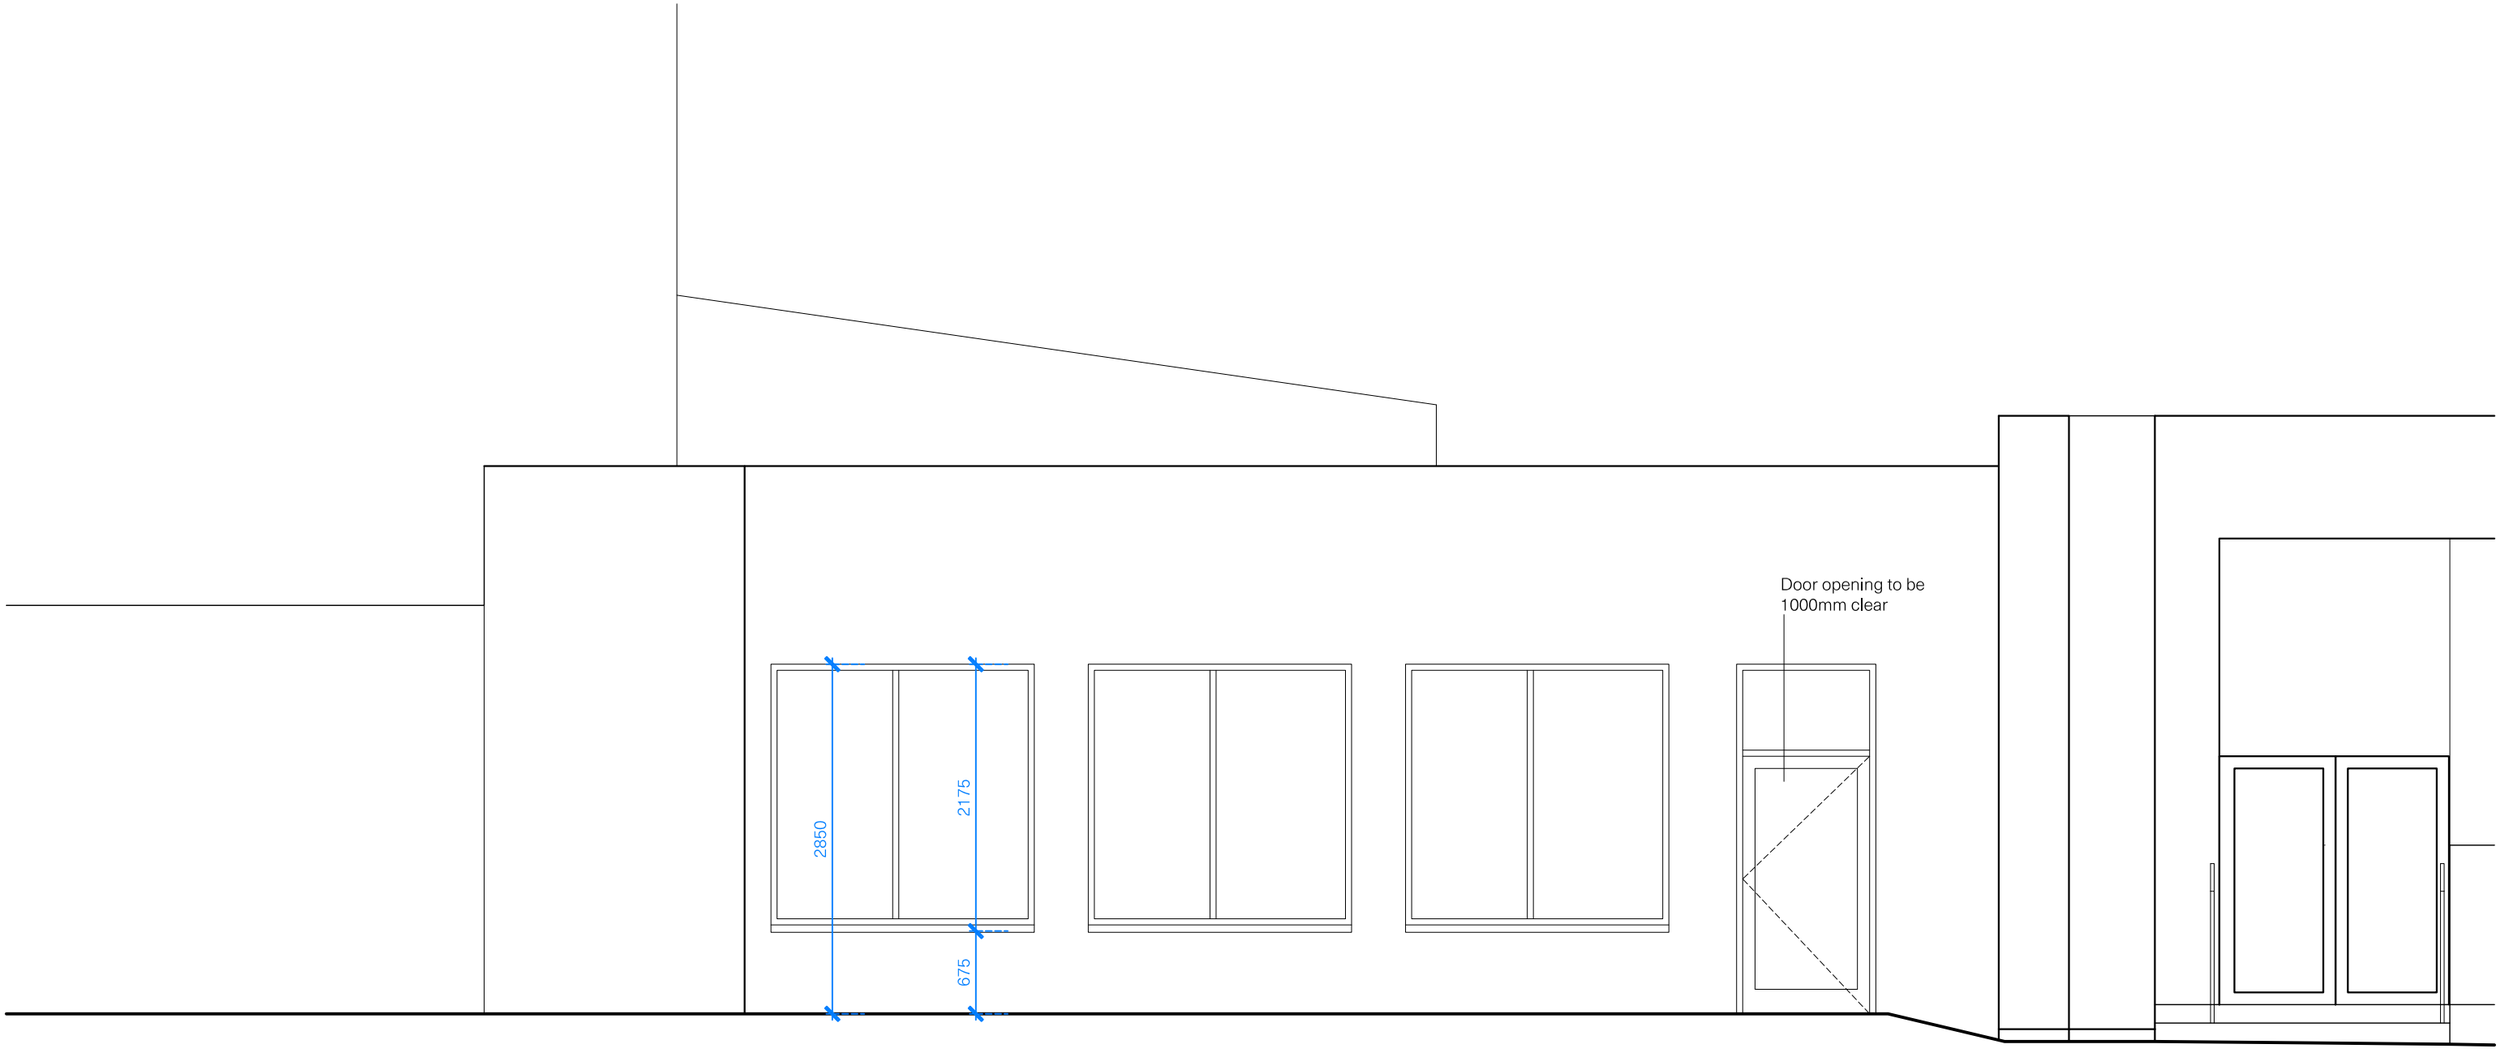

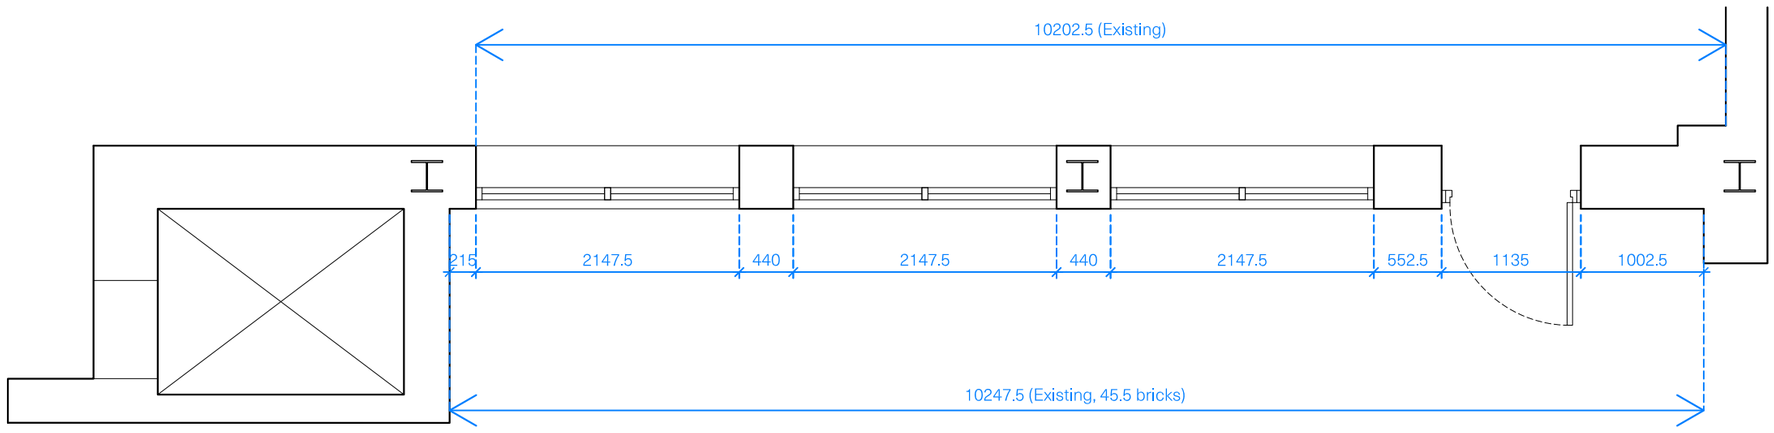

Up North Architects	North	Drawing Title: SE Elevation Detail	Drawing Number: 096	Revision: -	Scale: 1:50 @ A3	Job No.: M868	Date: Feb 2024	RIBA Stage: 05 - Construction	Drawing Purpose: For Information