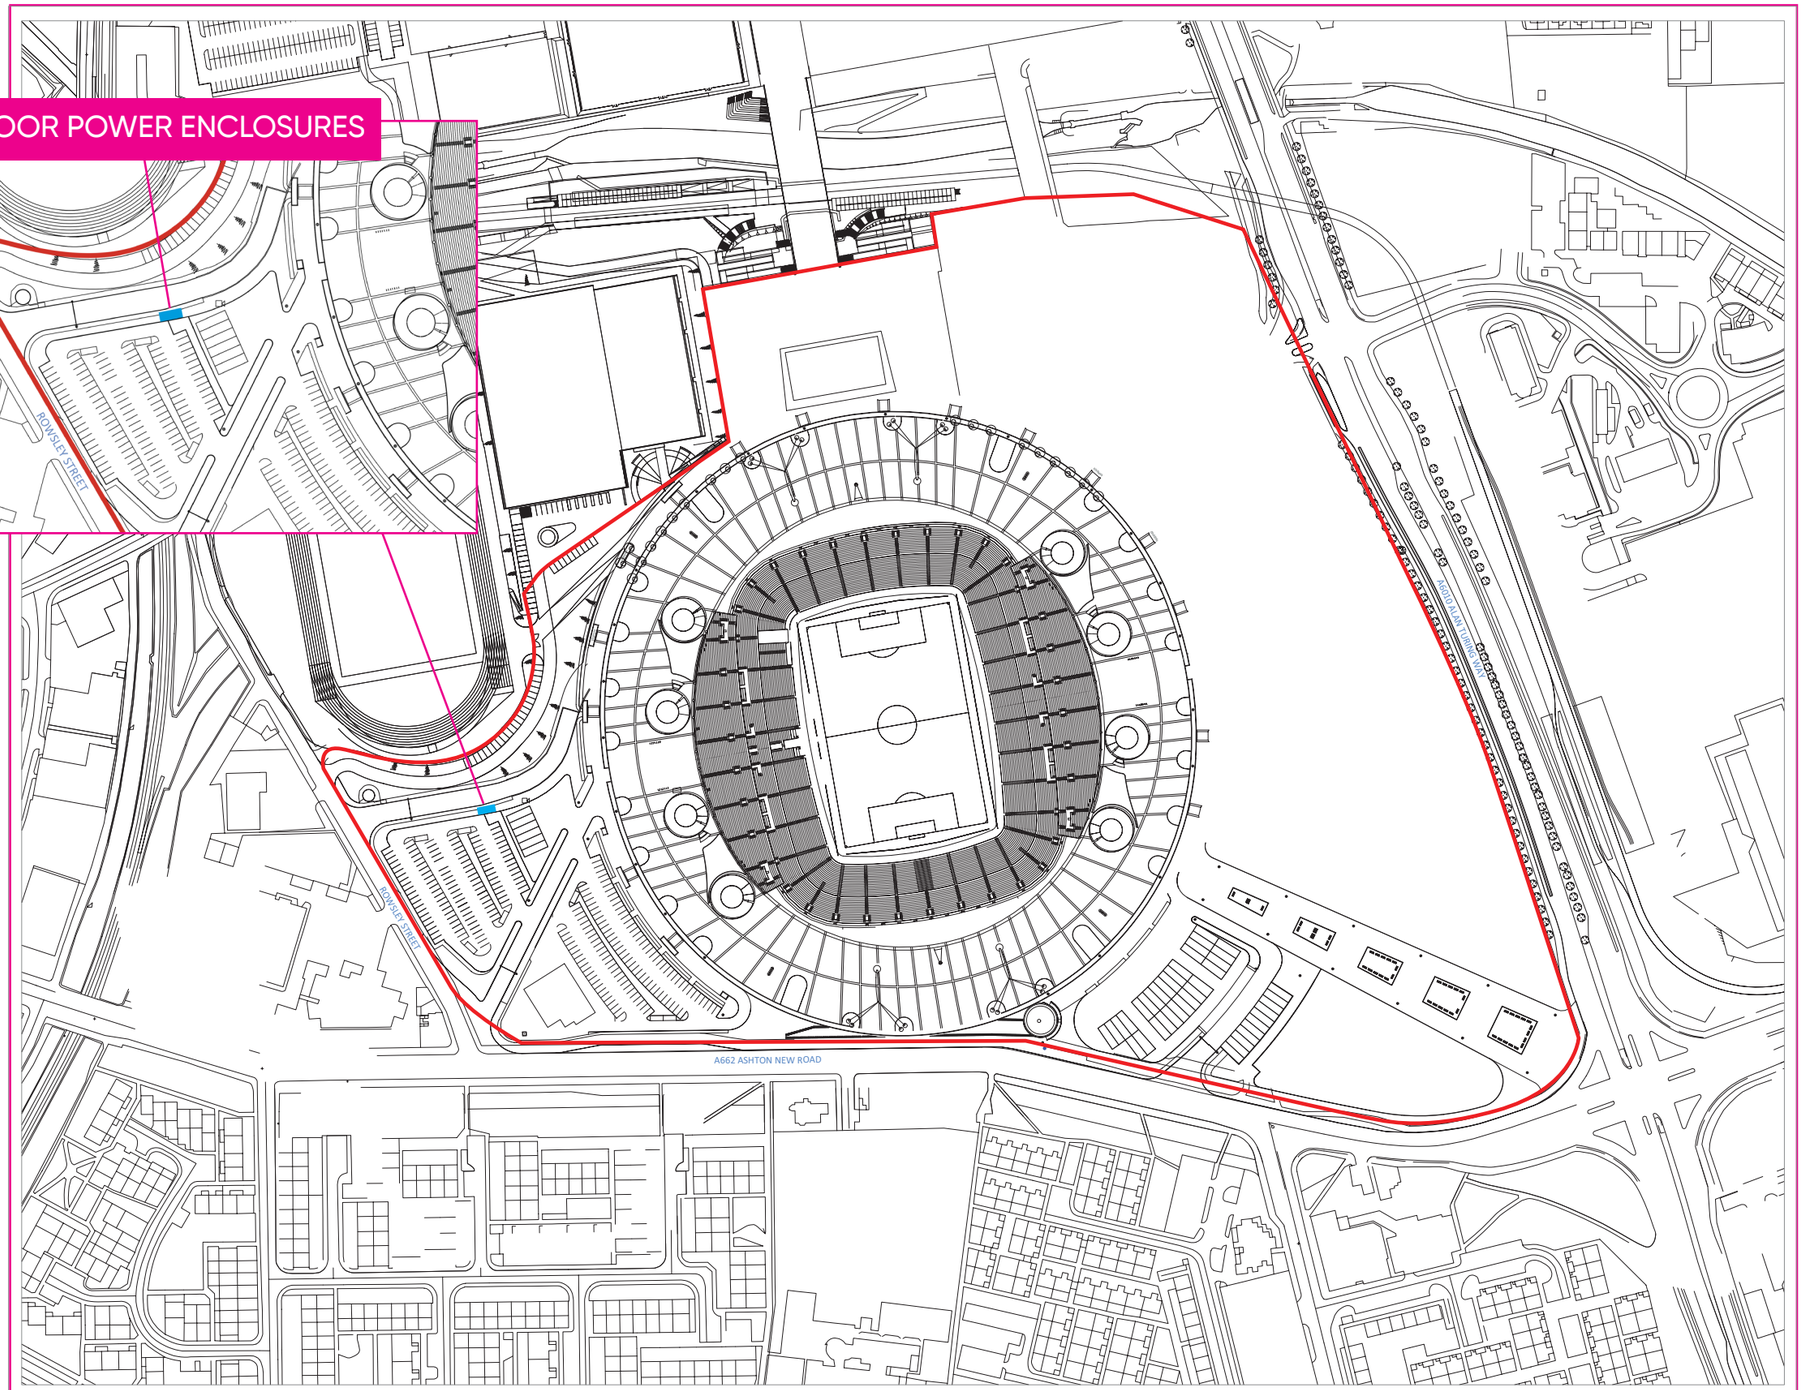


Etihad Stadium - Location Plan

LOCATION PLAN

Etihad Stadium forecourt 1:1000 @ A1

TBG

Manchester City Football Club - new outdoor power enclosure x 2 off

LOCATION PLAN

Client: MCFC
Drawn: NC
Checked: RJ
Date: 20.09.23
Ref: 280866/A4