


- notes:
- DO NOT SCALE FROM THIS DRAWING - USE FIGURED DIMENSIONS ONLY.
 - TO BE READ IN CONJUNCTION WITH ALL OTHER CONSULTANTS / SPECIALISTS DRAWINGS. REPORT ANY DISCREPANCIES BEFORE AFFECTED WORK COMMENCES.
 - ALL SETTING OUT DIMENSIONS TO BE CHECKED ON SITE BY CONTRACTOR BEFORE WORK COMMENCES.



EXTERNAL ELEVATION




PRECEDENT

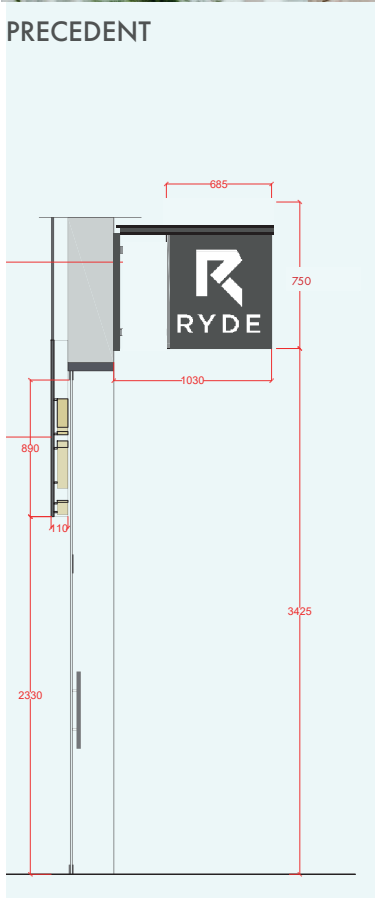

SECTION



EXISTING EXTERNAL PHOTOGRAPHS

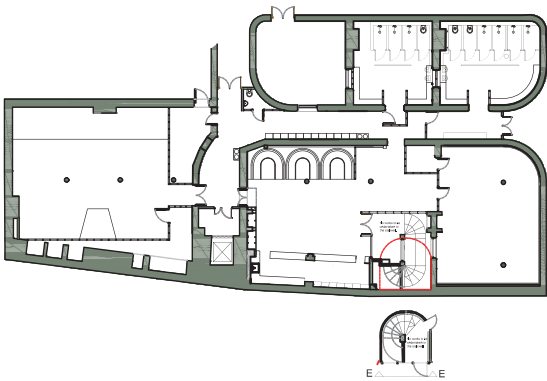

KEY PLAN
SCALE 1:500



REVISIONS

D	Revision for Planning	01/1/2023	SGi	LM
C	Planning Issue	13/07/2023	SGi	LM
B	Planning Issue	04/07/2023	SGi	LM
A	First draft for client comment	30/06/2023	SGi	LM

DATE; DRAWN; CHECK

CLIENT	Ryde Studios
PROJECT	BAA-Barton Arcade
TITLE	External elevation and signage
NUMBER	BAA-SEV-XX-00-DR-A-03003
REVISION	D
STATUS	Planning
SCALE	N/A
DATE	30/06/2023
DRAWN BY	SGi
CHECKED BY	LM

CLIENT	Ryde Studios
PROJECT	BAA-Barton Arcade
TITLE	External elevation and signage
NUMBER	BAA-SEV-XX-00-DR-A-03003
REVISION	D
STATUS	Planning
SCALE	N/A
DATE	30/06/2023
DRAWN BY	SGi
CHECKED BY	LM

seven.
SEVENARCHITECTURE.CO.UK

Studios at :
61 Oxford Street,
MANCHESTER, M1 6EQ
t : 0161 236 5655
Clarendon House, Victoria Avenue,
HARROGATE, HG1 1DY
t : 01423 709 807
Galeri 6, Doc Fictoria,
CAERNARFON, LL55 1SQ
t : 01286 685 253
24 Greville Street, **LONDON**,
EC1N 8SS
t : 0203 036 0691