


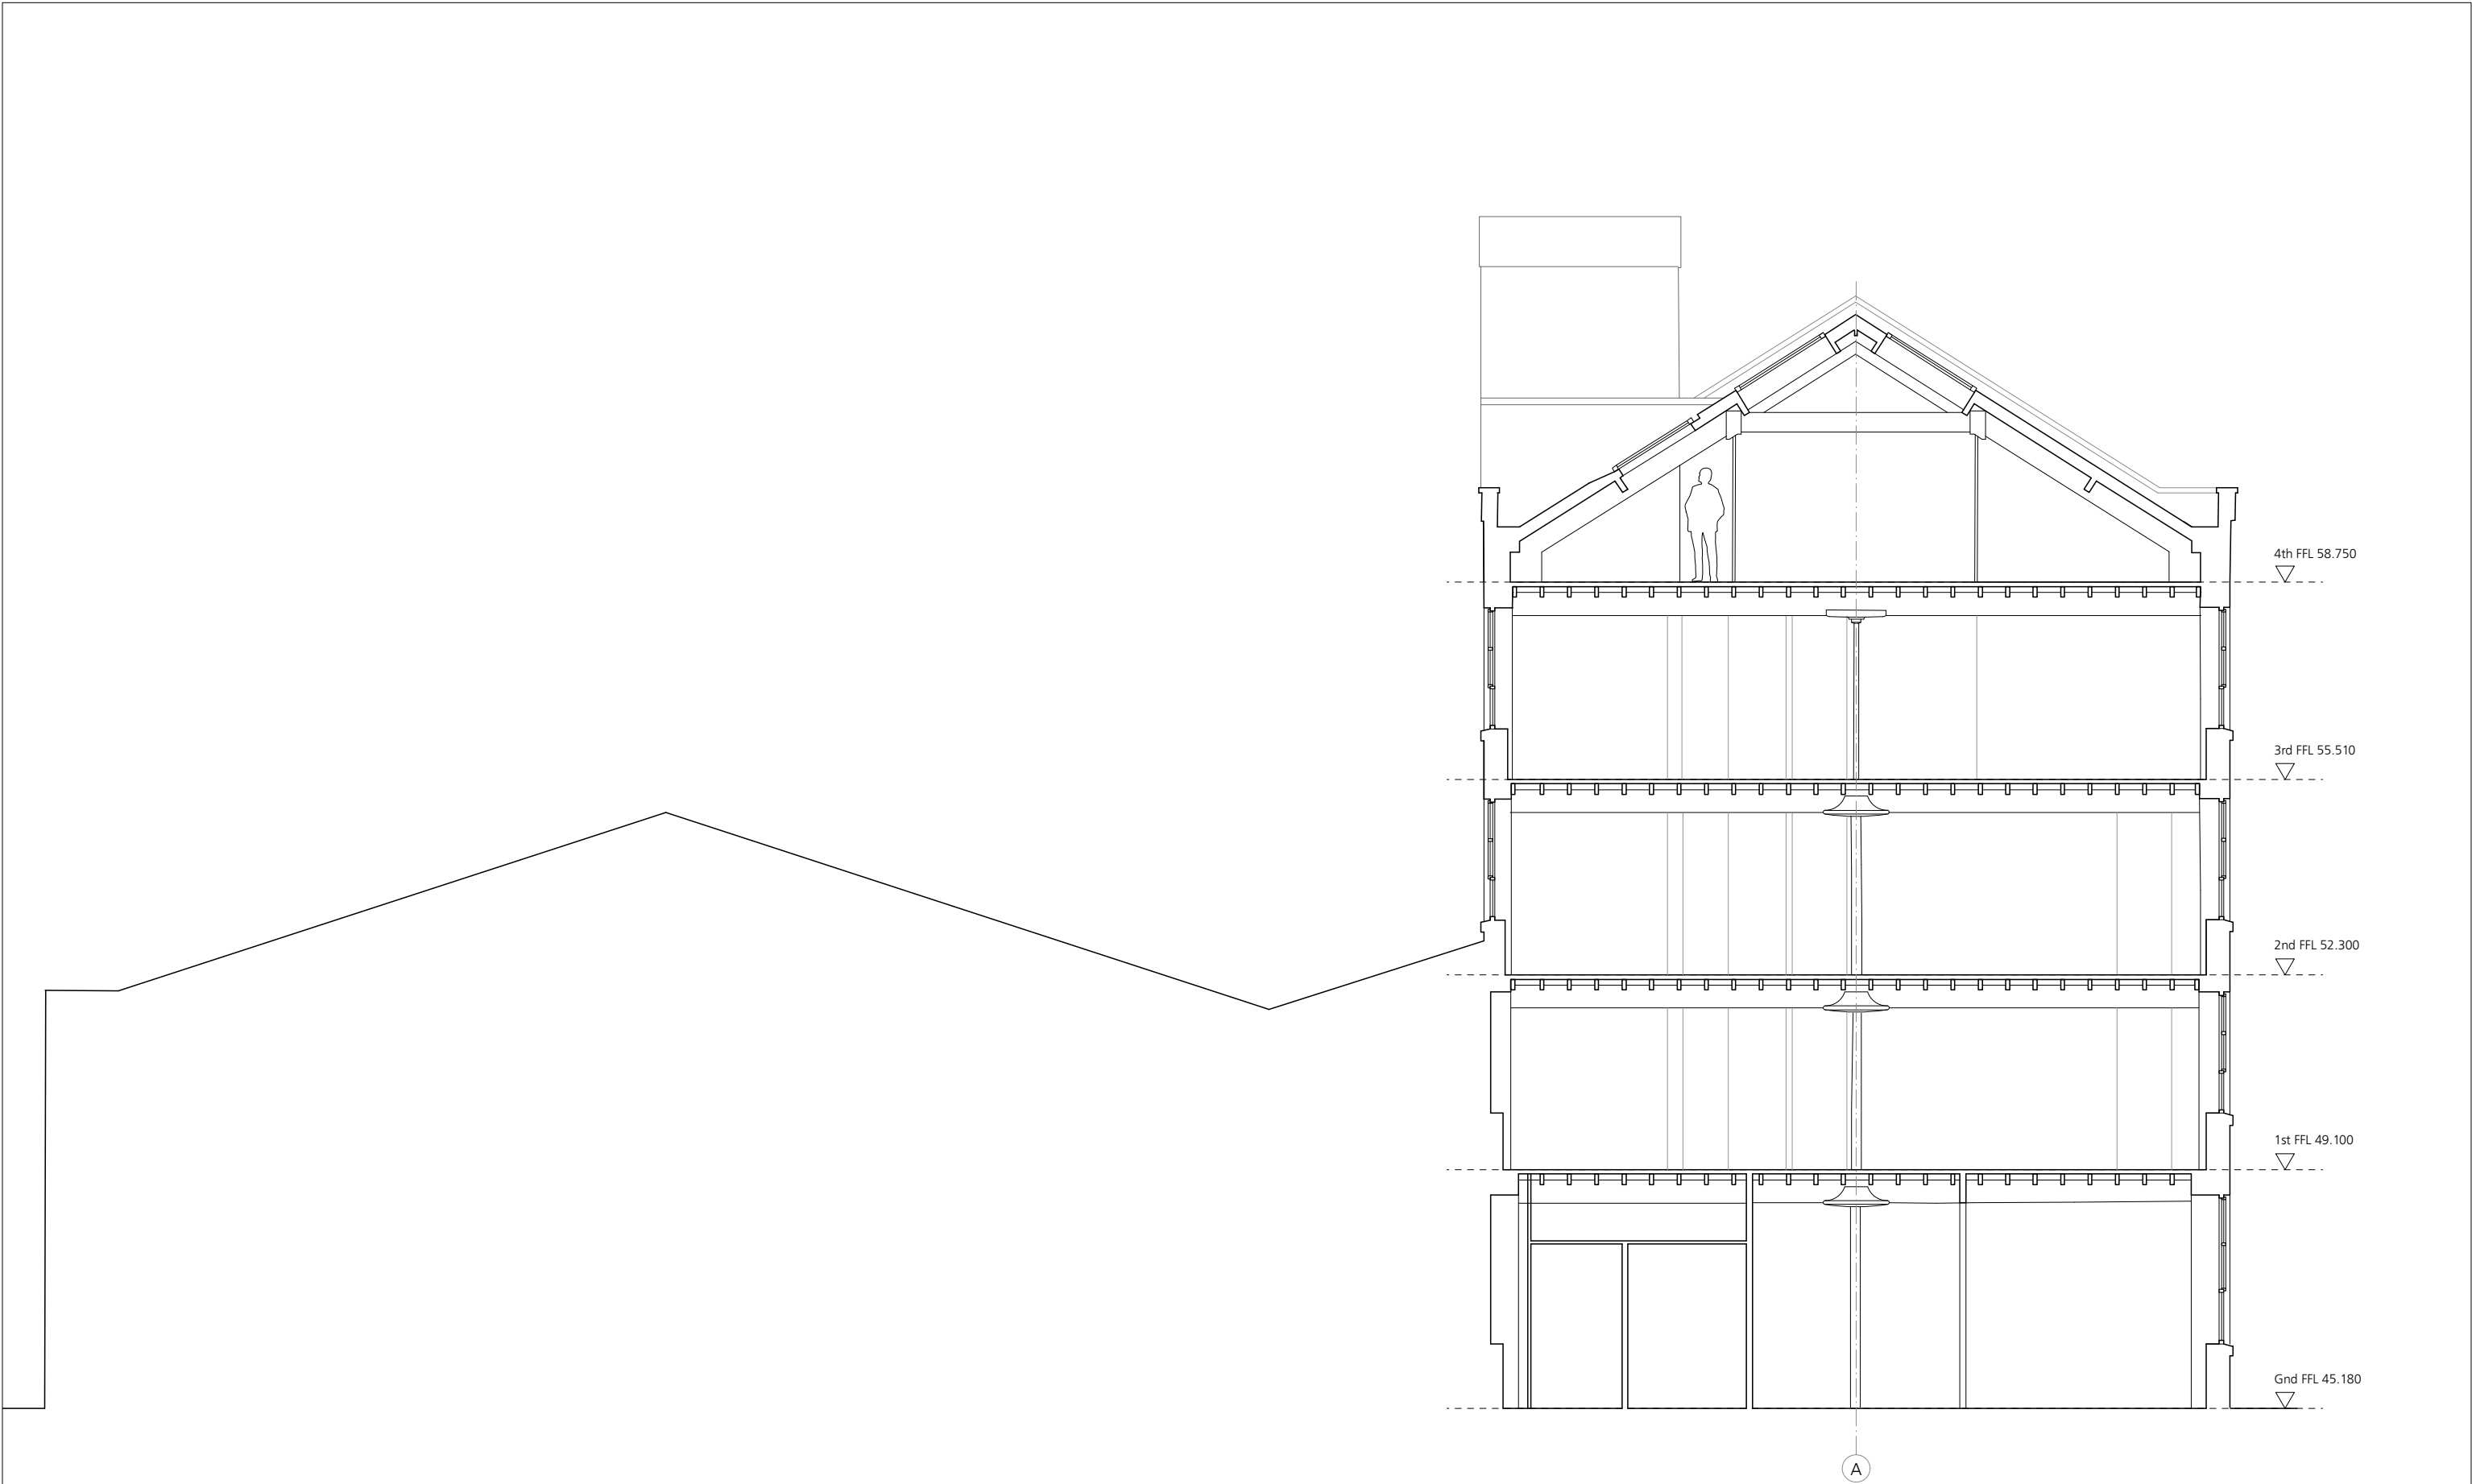

Rev T1 - 11/23 - Tender issue
Rev P4 - 11/23 - Fit out omitted to 1st floor
and added to ground floor, GLs added
Rev P3 - 08/23 - Fit out added to 1st floor

0 1 2 3 4 5
Metres

FOR WORKS TO EXTERNAL WALLS REFER TO DRGS 353 CD 2101 - 2108	FOR WORKS TO ROOF REFER TO DRGS 353 CD 2701
FOR WORKS TO INTERNAL WALLS REFER TO DRGS 353 CD 2201 - 2205	FOR WINDOW & DOORS INFORMATION REFER TO DRGS 353 CD 3001 - 3005
FOR WORKS TO FLOORS & STAIRS REFER TO DRGS 353 CD 2301 - 2305	FOR WORKS TO CEILINGS REFER TO DRGS 353 CD 3501 - 3505

Jonathan Davidson Architects

Architecture & Industrial Design
47 Hilton Street
MANCHESTER
M1 2EF
t: 0161 711 0835
e: inbox@j davidsonarchitects.com
w: www.jdavidsonarchitects.com

Client	Capital & Centric
Project	Neptune Mill Chapelton St, Manchester
Scale	1:100 @ A3
Date	Jan 2023

Document	General Arrangement Proposed Section A-A
Status	For information

Doc Ref	353	CD	1011	T1
---------	------------	-----------	-------------	-----------