

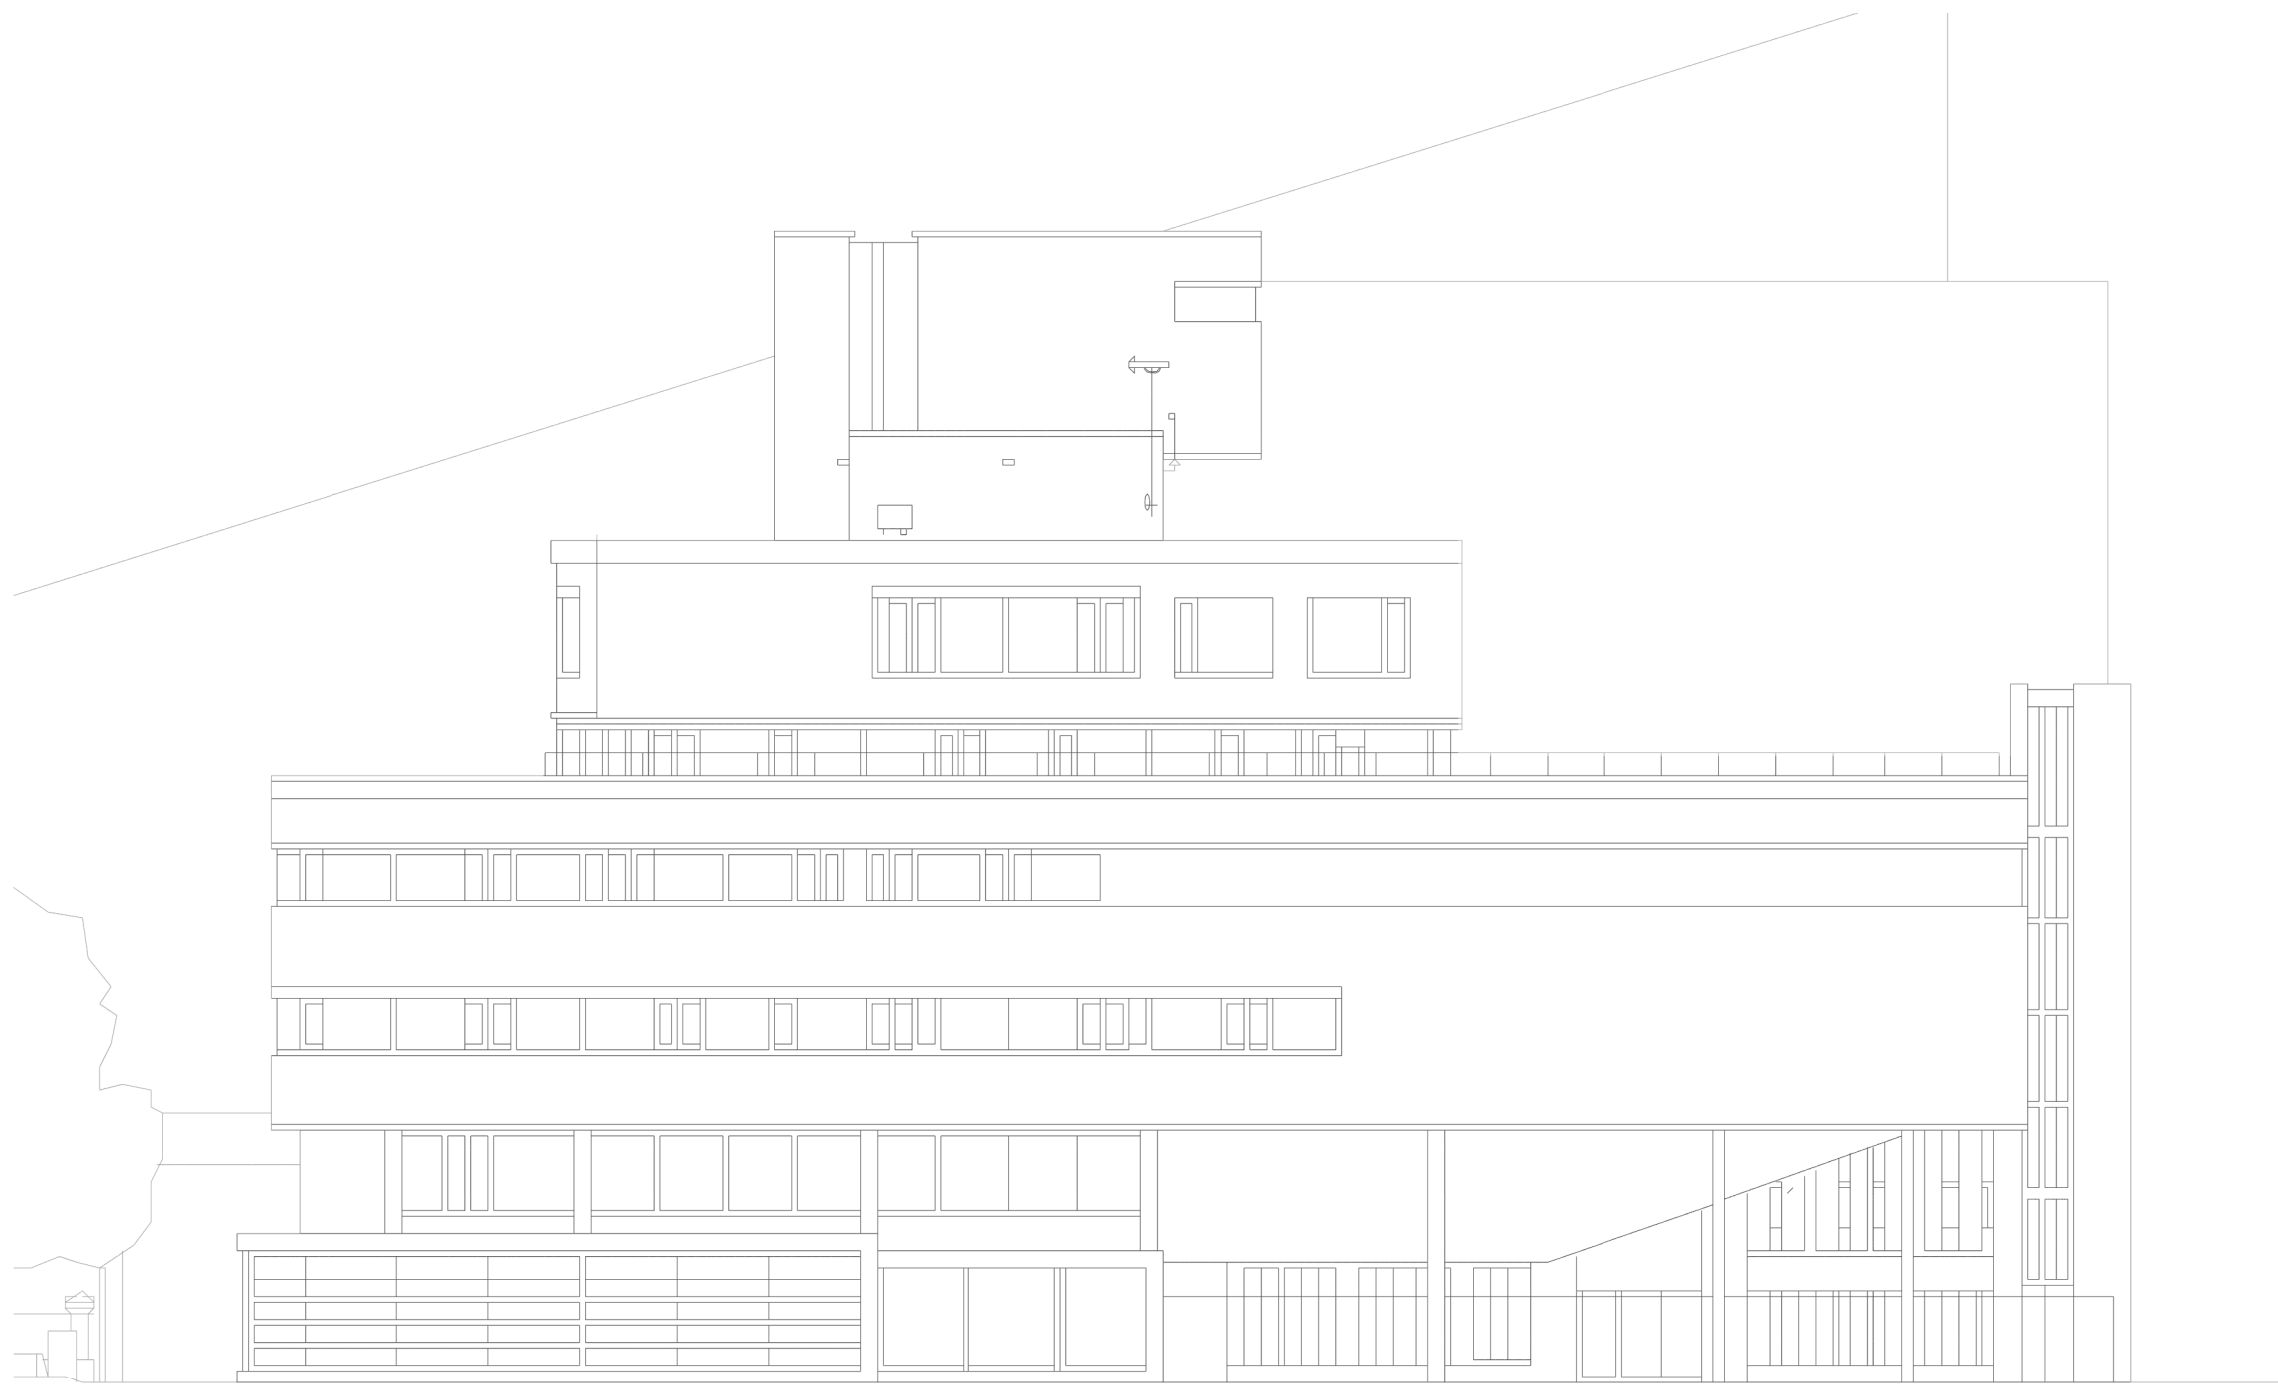


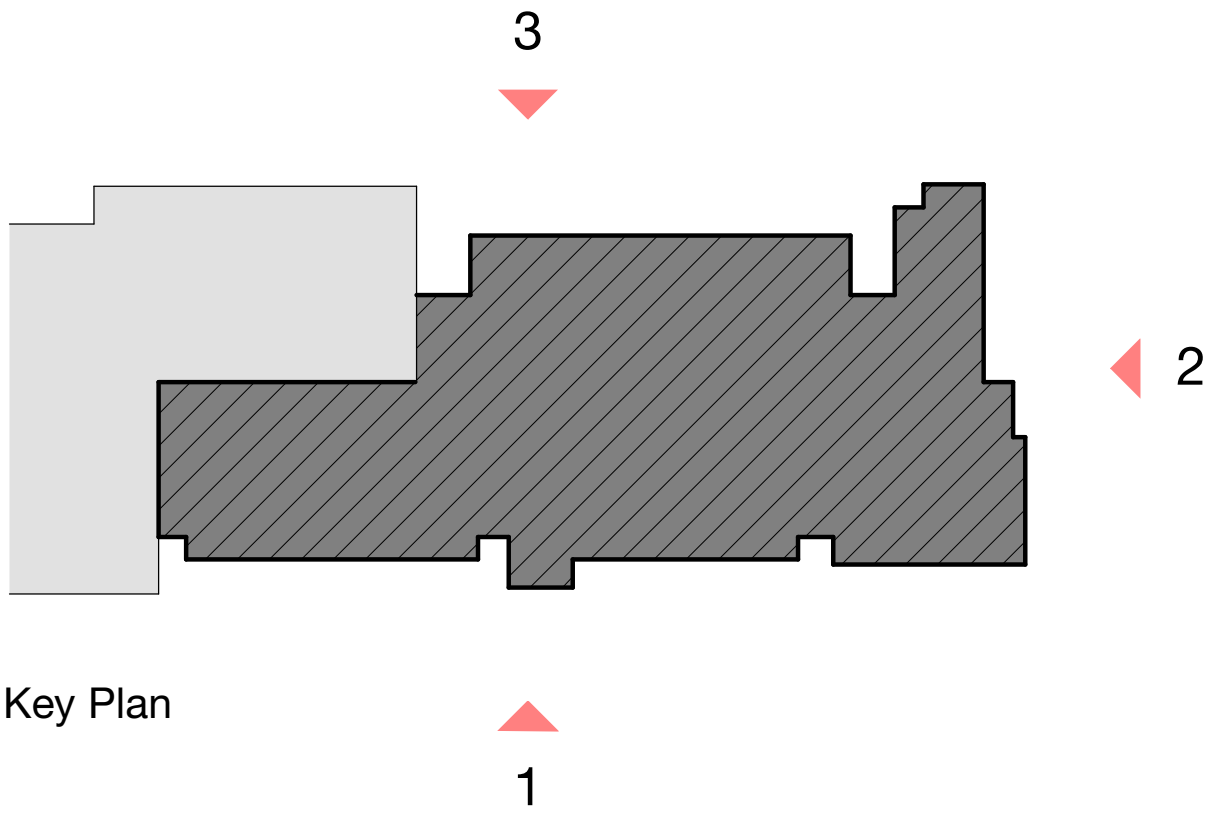

2 Existing Building Elevation - Oxford Road
1 : 200

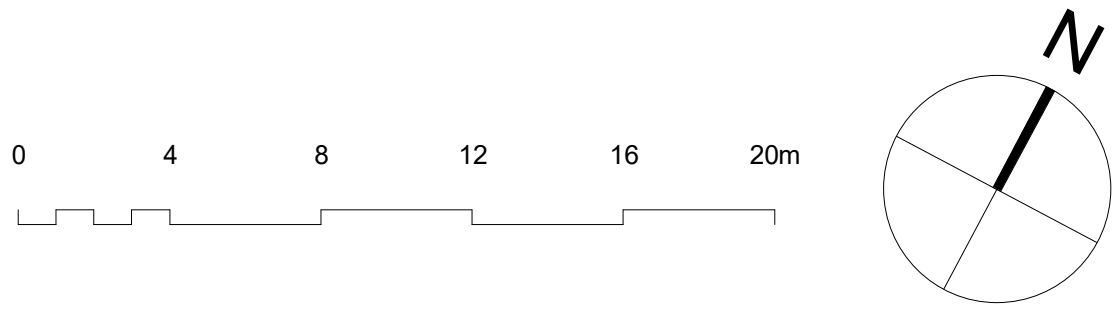

3 Existing Building Elevation - Mancunian Way
1 : 200

Rev	Description	Date
P01	Planning Issue - For Review	20.10.23
P02	Planning Submission	27.10.23

Copyright Hawkins\Brown Architects
No implied licence exists. This drawing should not be used to calculate areas for the purposes of valuation. Do not scale this drawing. All dimensions to be checked on the site by the contractor and such dimensions to be their responsibility. All work must comply with relevant British Standards and Building Regulations requirements. Drawing errors and omissions to be reported to the architect. To be read in conjunction with Architect's specification and other consultant information.

GENERAL NOTES:

- Existing drawings have been provided to describe the areas of the existing building that fall within the application boundary
- Survey information based upon SEP 3D scan provided on 17th March 2023 to BIM survey

Scale @ A1

1 : 200

Date

20.10.23

Job Number

220159

Drawn By

PS

Checked By

PD

Status

S2

Drawing No.

1044B-HBA-ZZ-ZZ-DR-A-080151

Rev

P02

Purpose of Issue

For Planning

Project

The Library Transformation Project
All Saints Campus
Manchester, M15 6BH

Drawing

Existing Building Elevations - East & North

26-28 Hilton Street
Manchester M1 2EH

mail@hawkinsbrown.com
hawkinsbrown.com

Hawkins\Brown
schmidt/hammer/
lassen/
architects/