


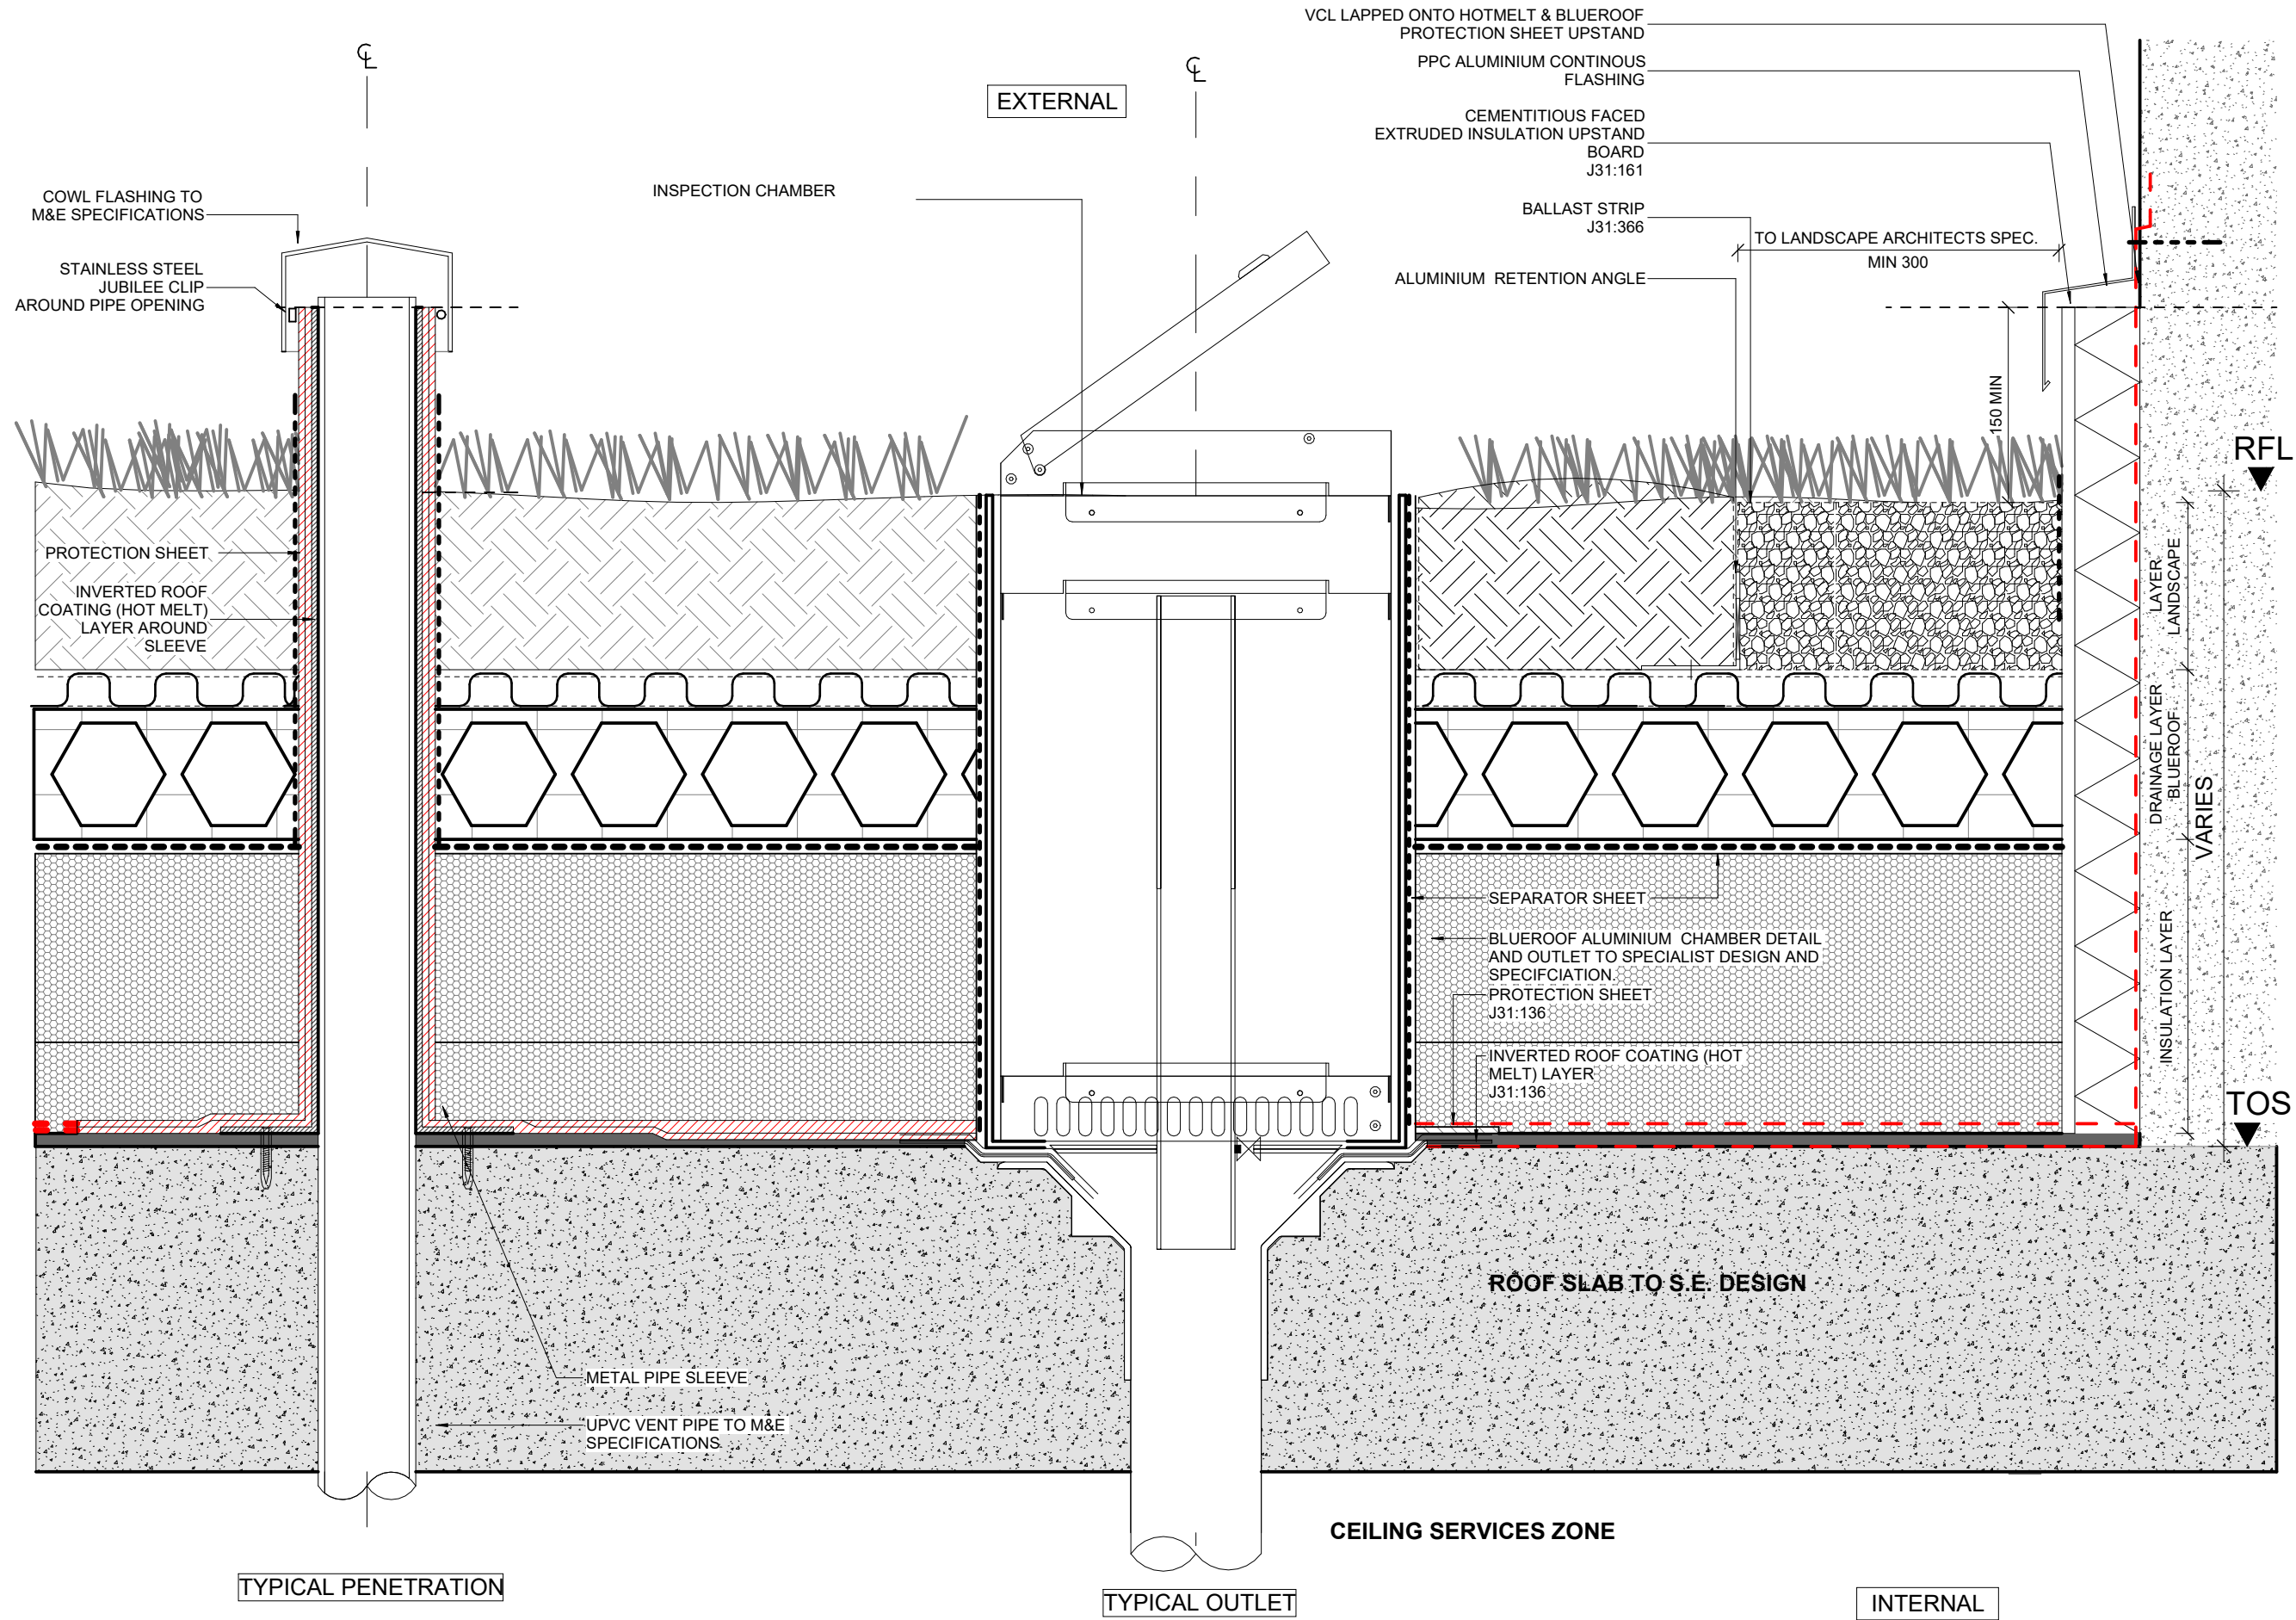

© COPYRIGHT
The copyright in this drawing is vested in Sheppard Robson and no license or assignment of any kind has been, or is, granted to any third party whether by provision of copies or originals or otherwise unless agreed in writing.

DO NOT SCALE FROM THIS DRAWING
The contractor shall check and verify all dimensions on site and report any discrepancies in writing to Sheppard Robson before proceeding work.

FOR ELECTRONIC DATA ISSUE
Electronic Data / drawings are issued as "read only" and should not be interrogated for measurement. All dimensions and levels should read, only from those values stated in text on the drawing.

REV.	DATE	AMENDMENT
P01	04/08/2023	Stage 3 - First Issue
P02	20/09/2023	Stage 3 - Final Issue

KEYPLAN

CLIENT
IQ Student
Accommodation

SHEPPARD ROBSON

77 Parkway Camden Town London NW1 7PU
T: +44 (0)20 7504 1700 E: enquiries@sheppardrobson.com

PROJECT
Echo Street PBSA

SCALE@A3
1 : 5

DATE
20/09/2023

ORIGINATOR
NA

CHECKED
VC

AUTHORISED
RG

Typical Blueroo Details - Biodiverse Part 1

Stage 3
STATUS
S4
DRAWING NO.
ECHO-SRA-XX-RF-DR-A-27601

PURPOSE FOR ISSUE
For Stage Approval

SR NO.
7054

REV.
P02