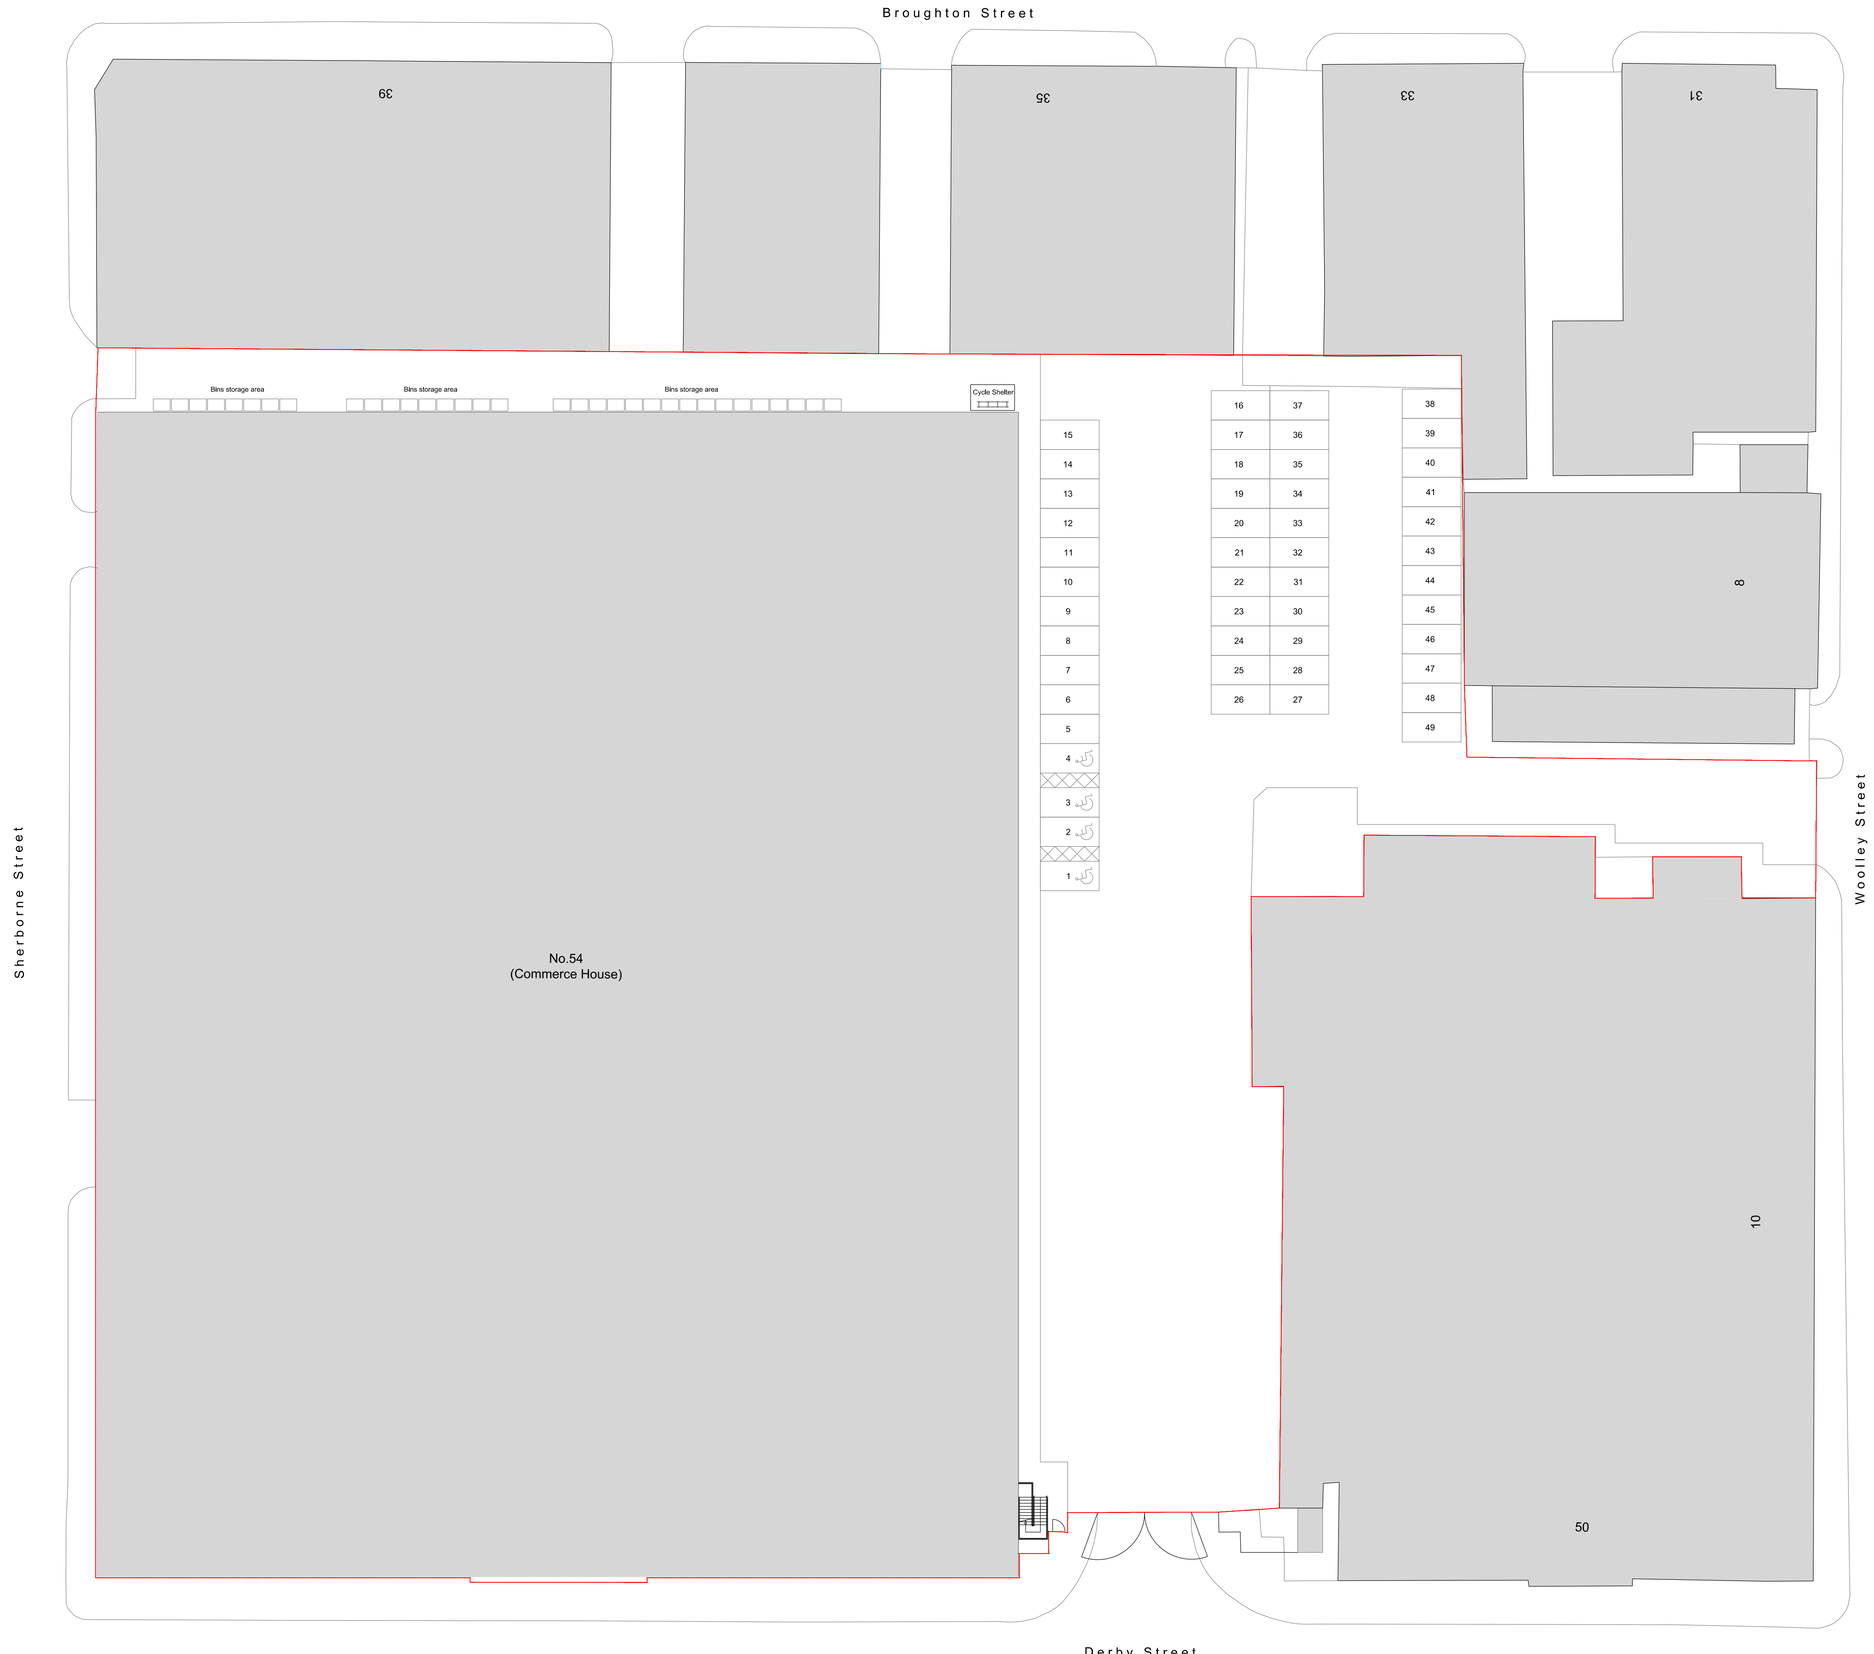


Existing Site Layout @1:250

Key:

Application site boundary

Existing buildings

North

0m 10m 20m

Scale Bar (Meters)

No	Amendments	Prep	Date
A		CL	10.10.23

Do not scale this drawing
All given dimensions are in millimetres
Architect to be notified of discrepancies in figured dimensions
Contractors must check all dimensions from site

This drawing is copyright and is for use on this site only

Project

Proposed New Unit
54 Derby Street
Manchester

Title

Existing Site Layout

Job No. 2301 Drawing No. PL.04A

Amendment: Scale @A1. as shown

Status For Planning Approval

Auth. CL Date. October 2023

100mm @A1-