

0m 1m 2m 3m 4m 5m


VISUAL SCALE 1:100 @ A3




01_P-Elevation
1 : 100



02_P-Elevation
1 : 100

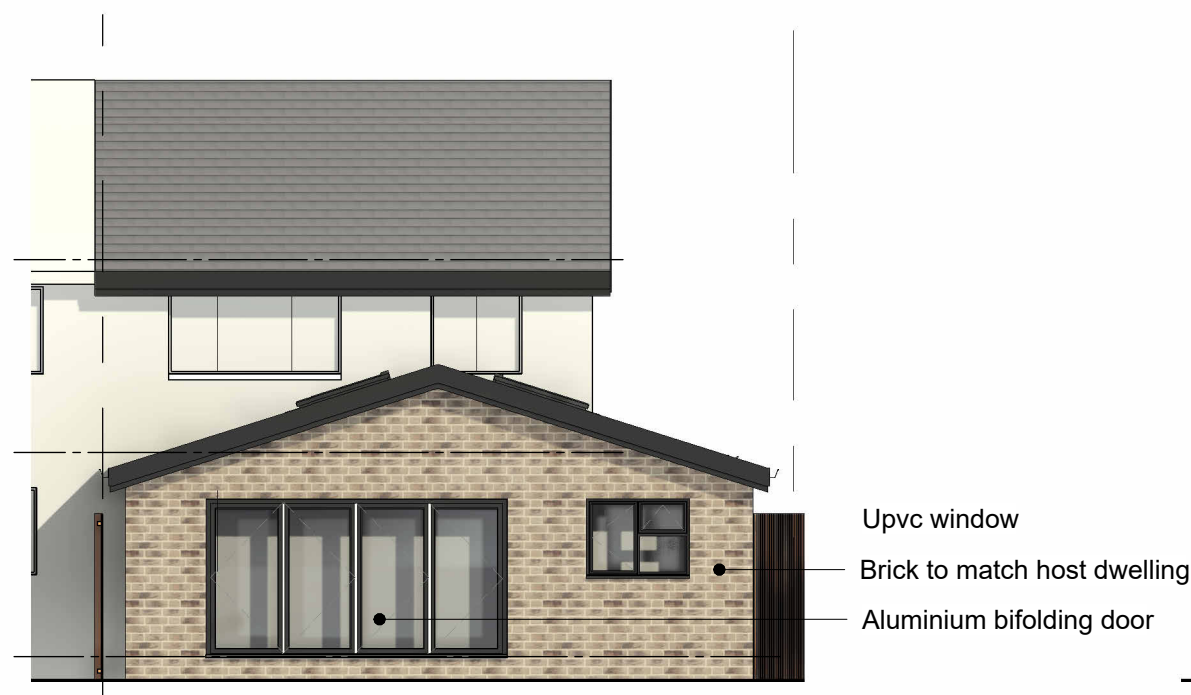

03_P-Elevation
1 : 100

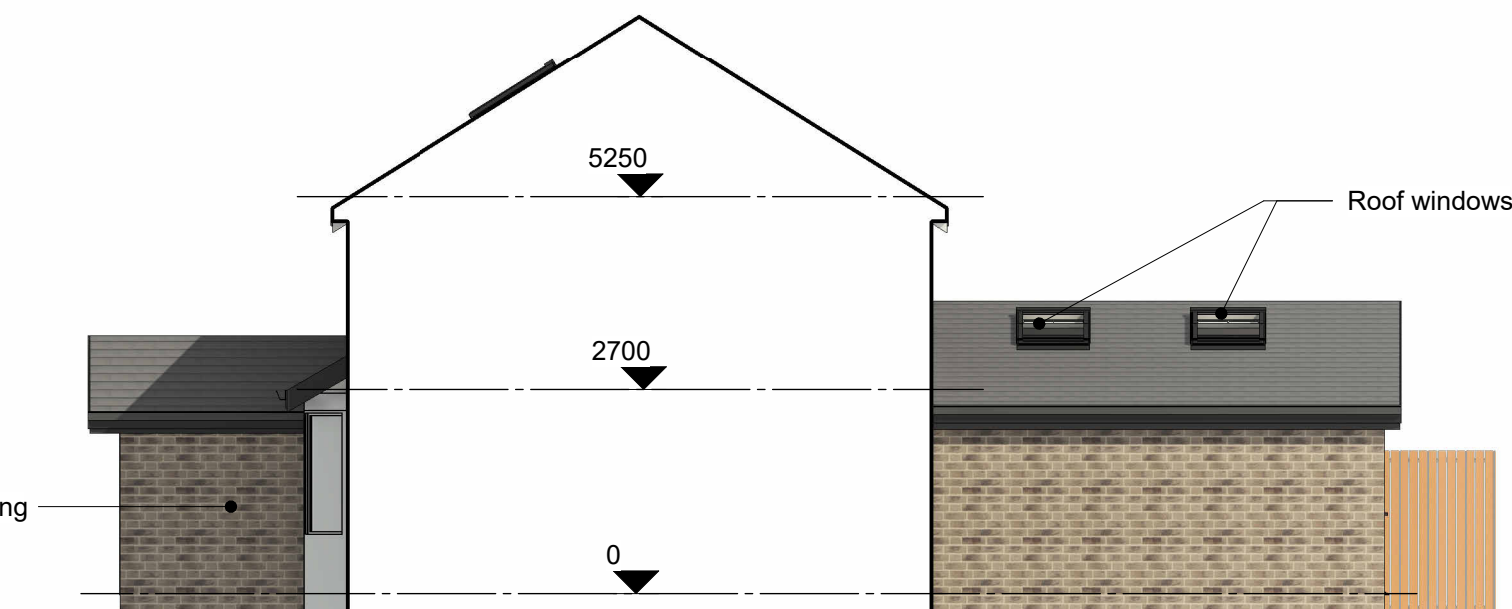

04_P-Elevation
1 : 100

COPYRIGHT © ALL RIGHTS RESERVED BY VIKAS ALYAS LTD. DO NOT SCALE FROM DRAWING. DRAWING INDICATES DESIGN INTENT ONLY. REPORT ANY DISCREPANCIES TO CLIENT / VA LTD. NOT TO BE USED FOR CONSTRUCTION UNLESS STATED SO. TO BE READ IN CONJUNCTION WITH OTHER DRAWINGS OR SPECIFICATION WHERE PROVIDED.



0161 511 8479

vikas@architek.uk
916 Stockport Road, Levenshulme, Manchester, M19 3AB

No.	Description	Date
P1	Issue to Planning	15.11.2023

PROJECT		ADDRESS		CLIENT		
Single storey rear/side extension and front porch extension		375 Kingsway, Manchester M19 1NG		Usman Tahir		
Manchester City Council		PURPOSE OF ISSUE Planning		SHEET		
				Proposed Elevations		
				Date 15.11.2023	Project number 1246	Scale (@ A3) 1 : 100
				Drawn by VA	DRAWING NUMBER	REV
				Checked by VA	A105	P1