


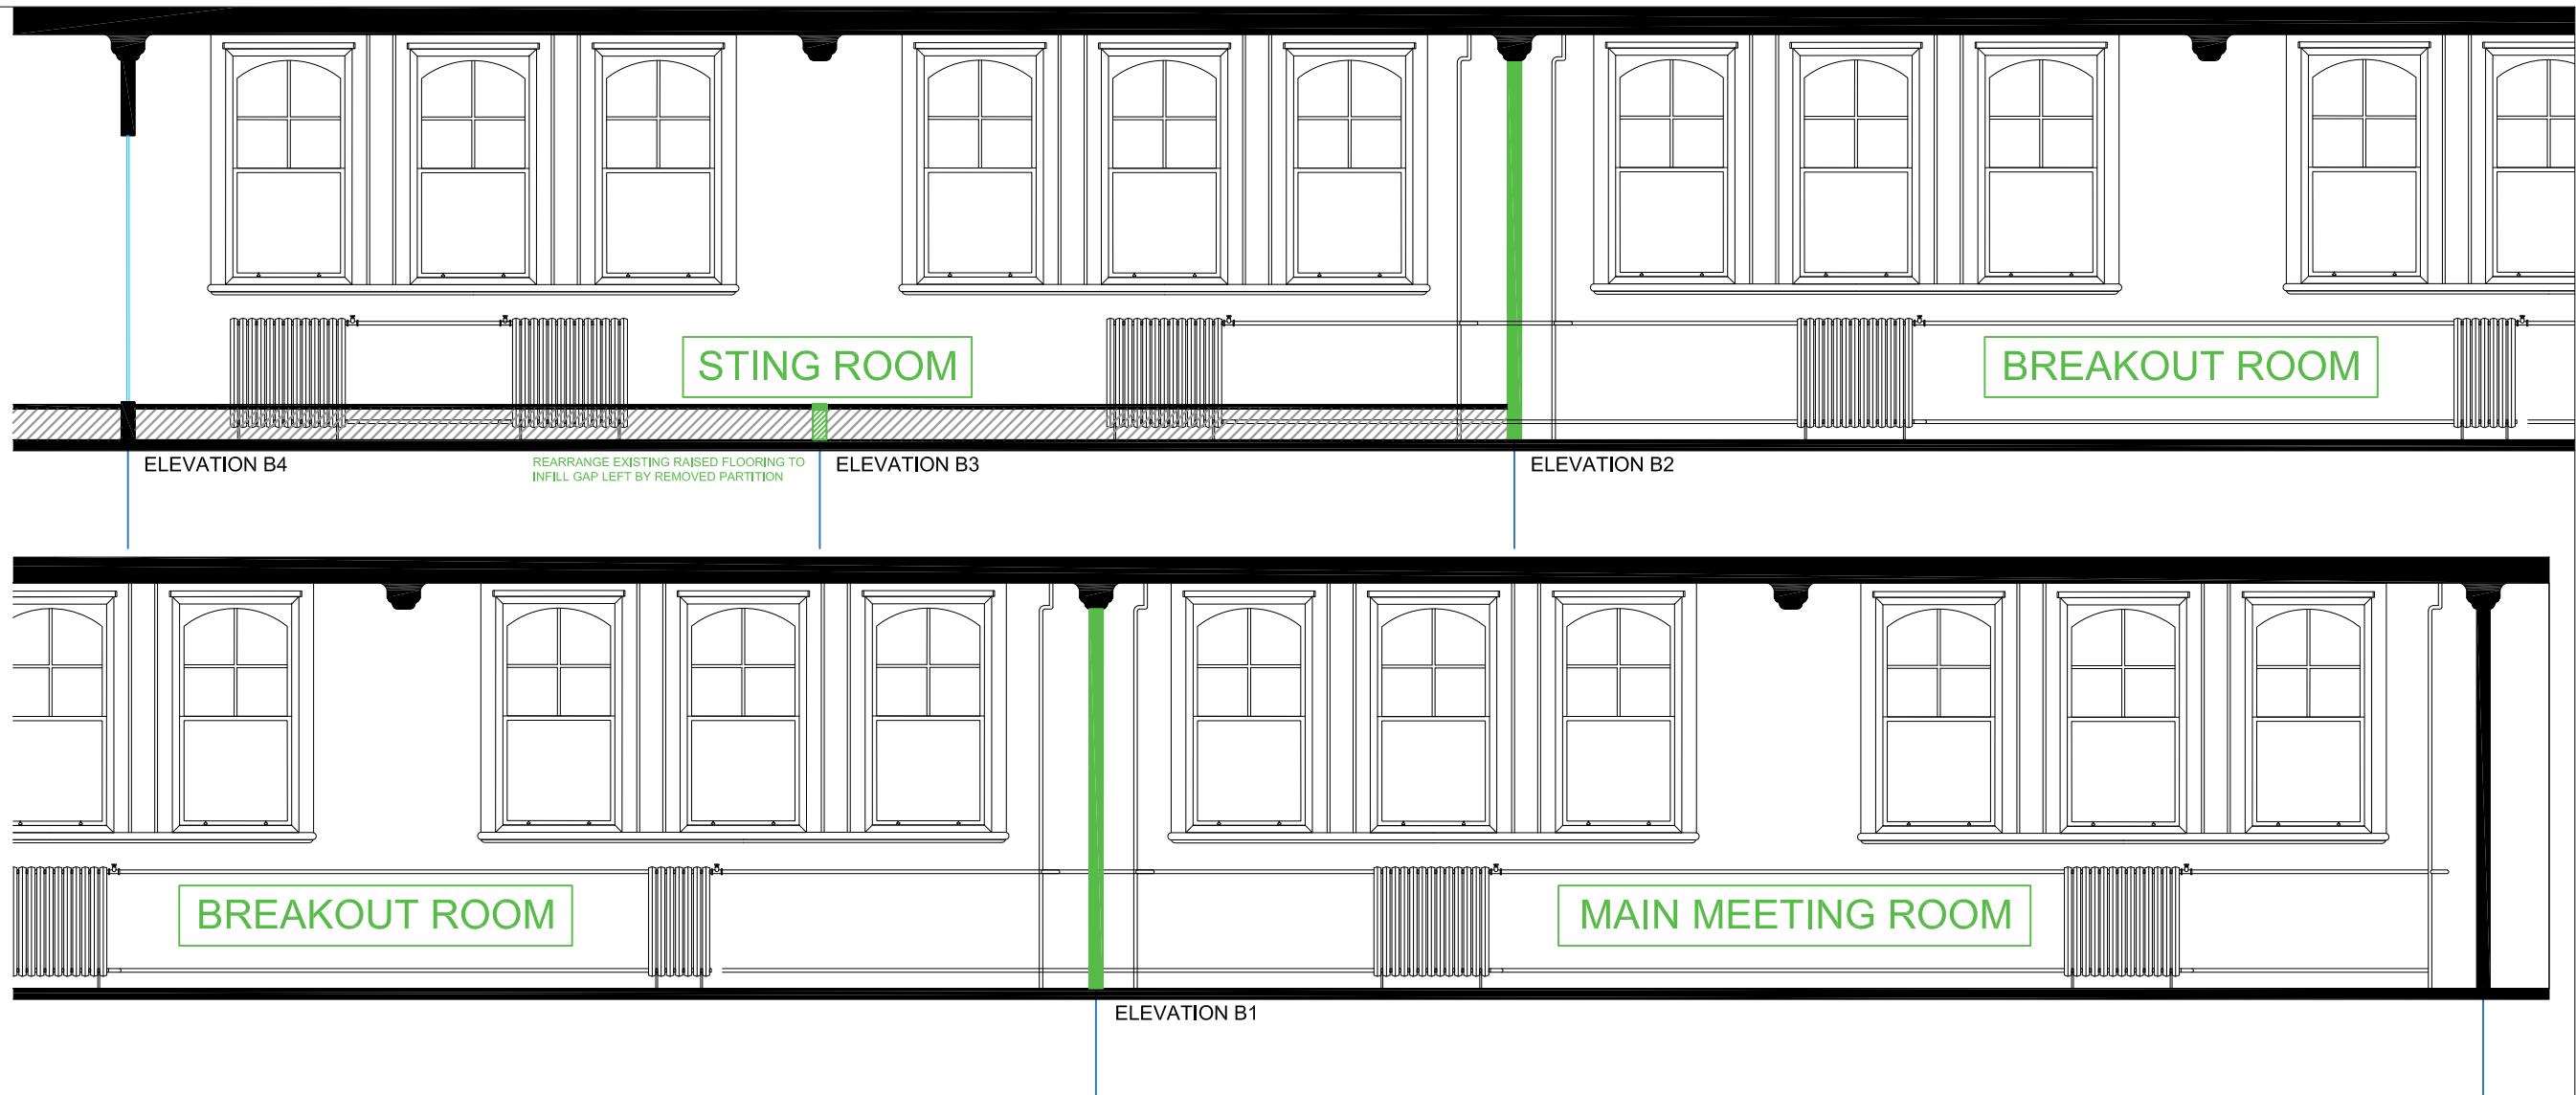

REV:	DESCRIPTION:	DATE:	DRAWN:	CHECK:
P01	FIRST ISSUE	22.12.2023	SM	LM
P02	SECOND ISSUE	24.01.2024	SM	LM

PROJECT TITLE: Canada House	PROJECT NO: 20850
--------------------------------	----------------------

DRAWING NO:

REVISION DESCRIPTION	Planning
----------------------	----------

SEVENARCHITECTURE.CO.UK Studios at :

