



CLIENT:

Sumaira Gulfraz

© Copyright Diogel Architecture. All dimensions to be checked and verified on site. This drawing is to be read in conjunction with all other relevant drawings and specifications. Any discrepancies in the drawings are to be reported immediately to Diogel Architecture. This drawing is not to be used for construction or sales purposes unless marked 'issued for construction'.

Dimensions and area schedules are subject to change.

DIOGEL

Your Home, Your Safe Place, Your World
adam@diogelarchitecture.co.uk / +44 (0)1248 800 321

REV DESCRIPTION DATE

47 Shirley Road
M8 OWB
Location Plan

REVISION




SCALE: 1 : 1250


DRAWN: BA

JOB / DRAWING No.

1152-02-01-01

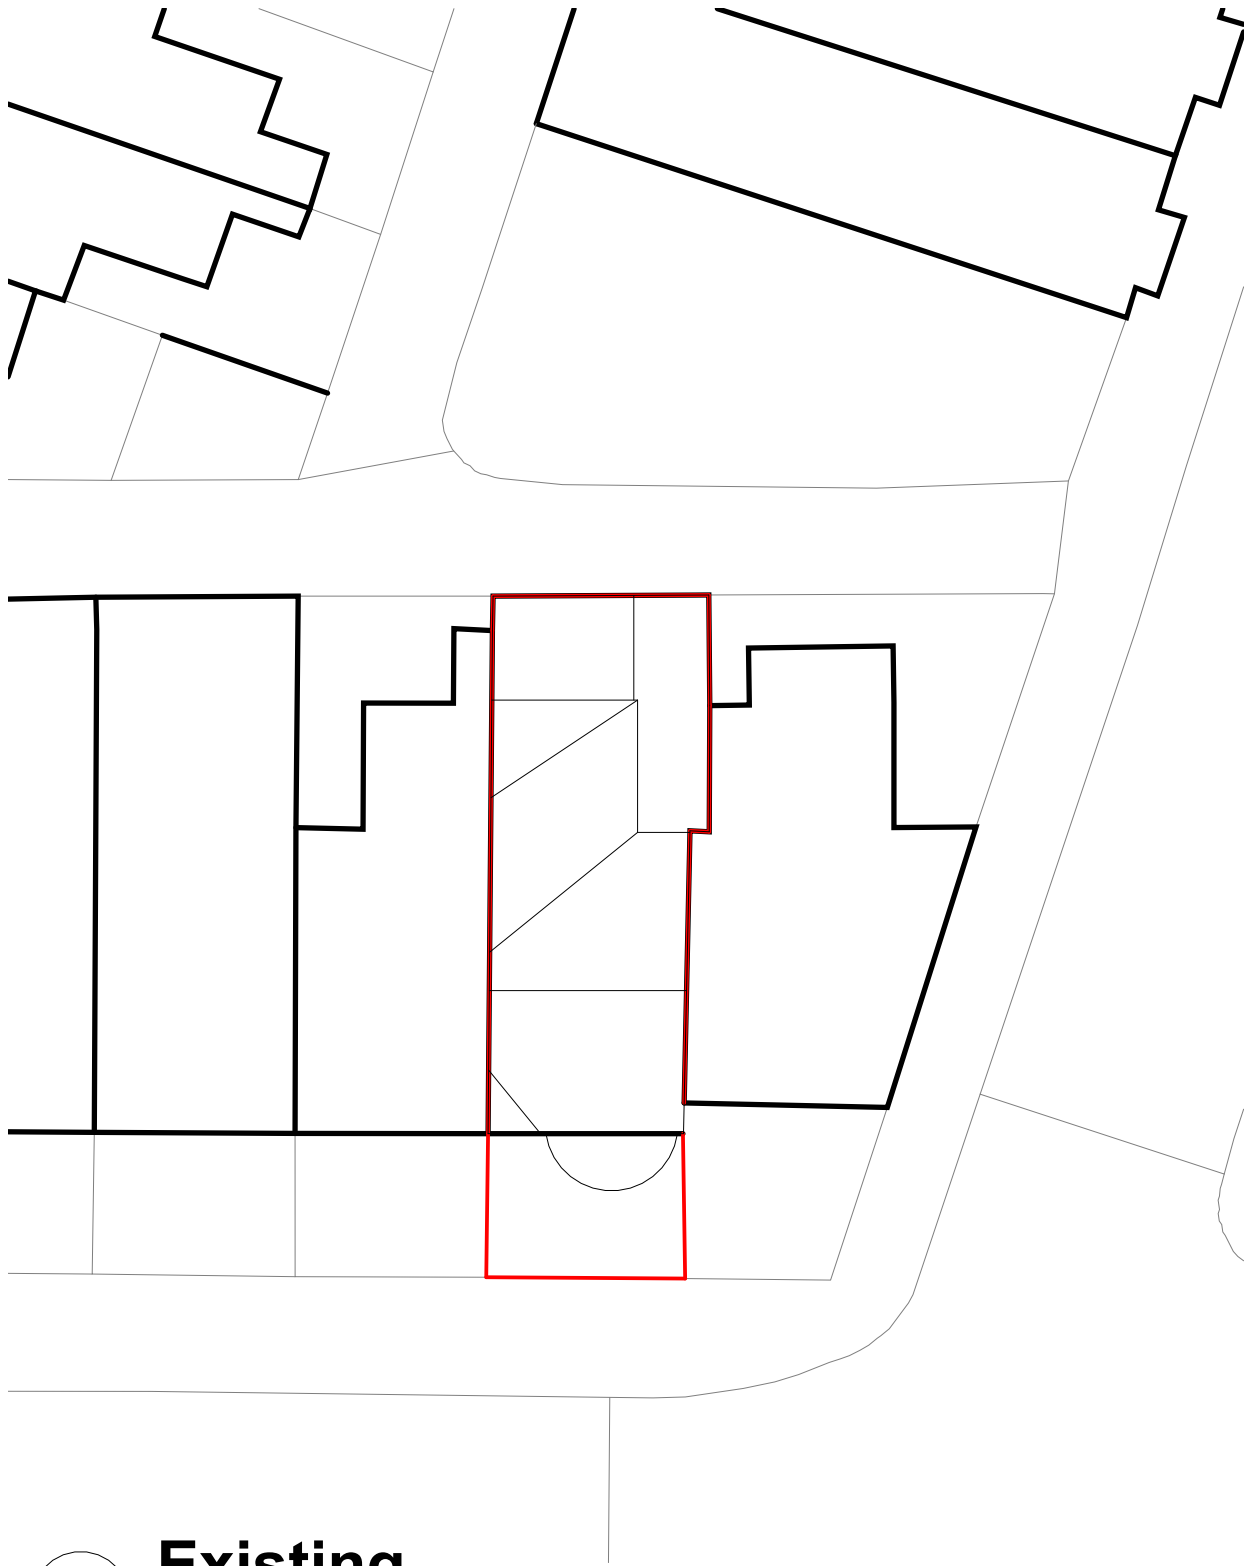

1 Existing
1 : 200

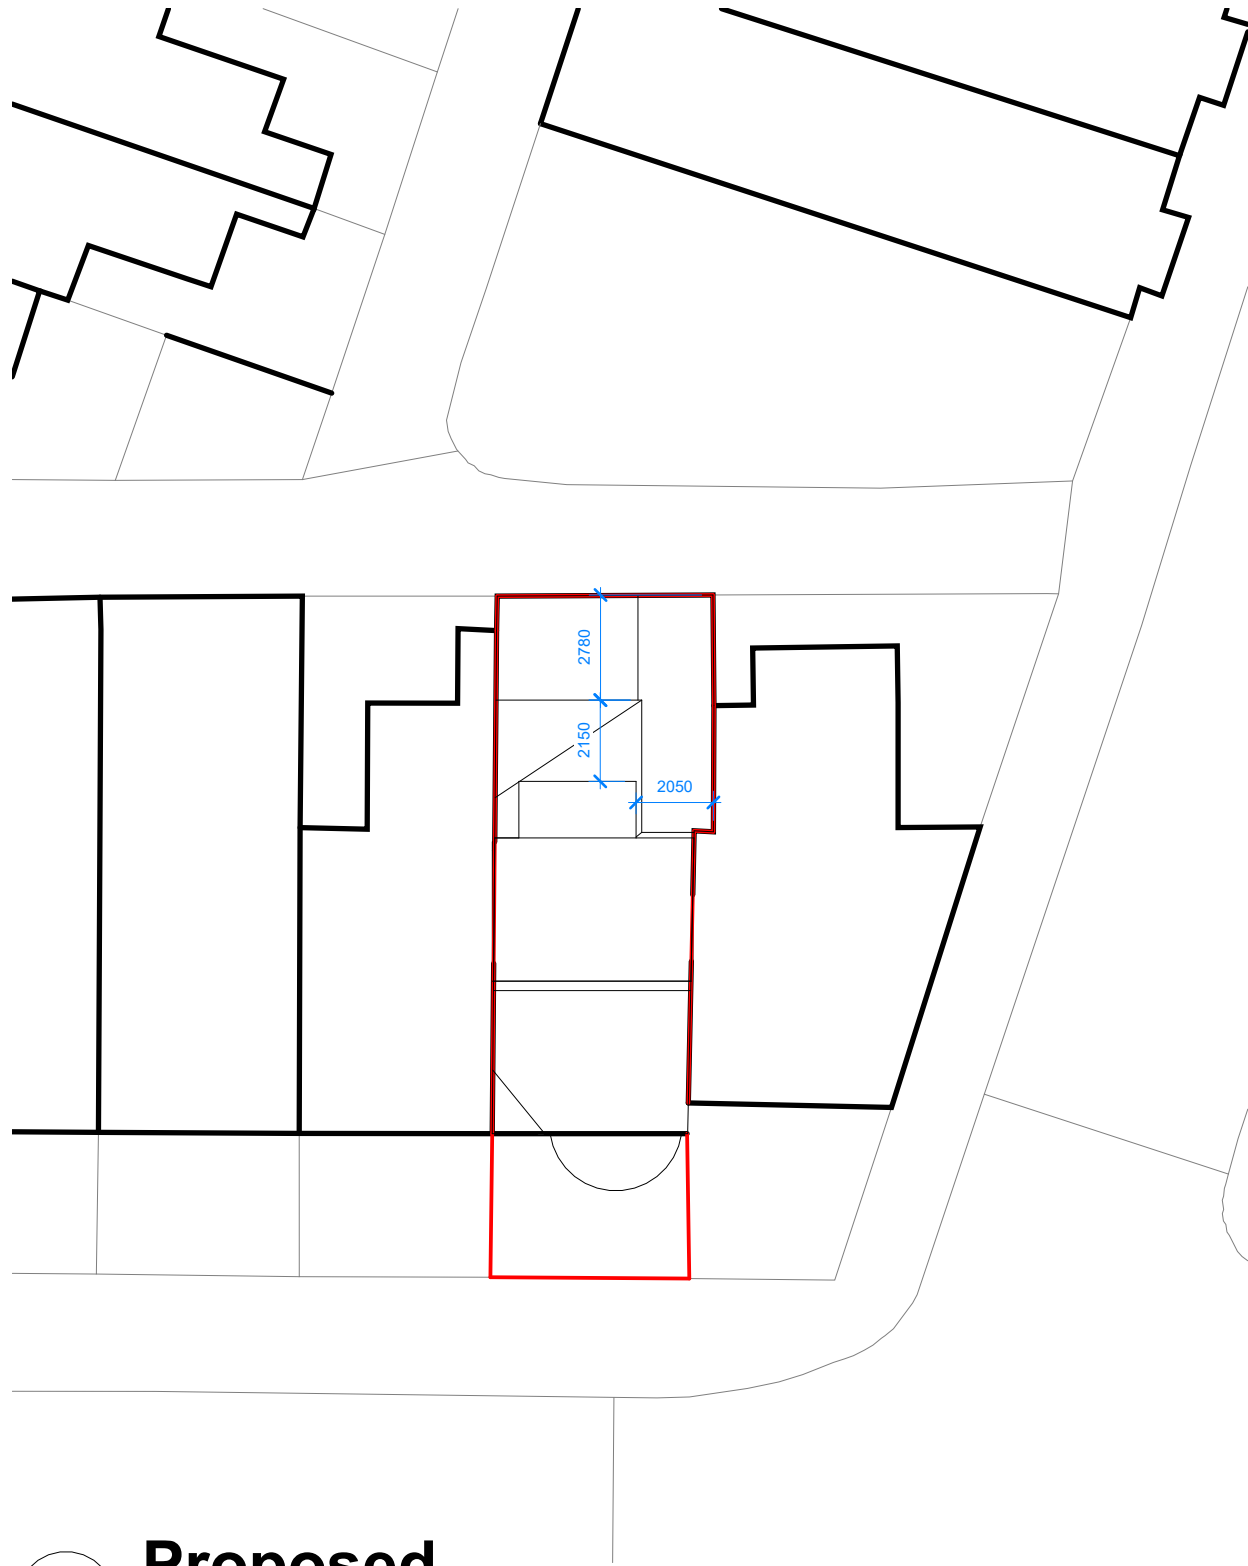

2 Proposed
1 : 200

CLIENT: Sumaira Gulfraz

© Copyright Diogel Architecture. All dimensions to be checked and verified on site. This drawing is to be read in conjunction with all other relevant drawings and specifications. Any discrepancies in the drawings are to be reported immediately to Diogel Architecture. This drawing is not to be used for construction or sales purposes unless marked 'issued for construction'.
Dimensions and area schedules are subject to change.


DIOGEL
Your Home, Your Safe Place, Your World
adam@diogelarchitecture.co.uk / +44 (0)1248 800 321

REV	DESCRIPTION	DATE


47 Shirley Road
M8 OWB
Site Location Plan

SCALE: 1 : 200
DRAWN: BA


REVISION
JOB / DRAWING No.
1152-02-02-01

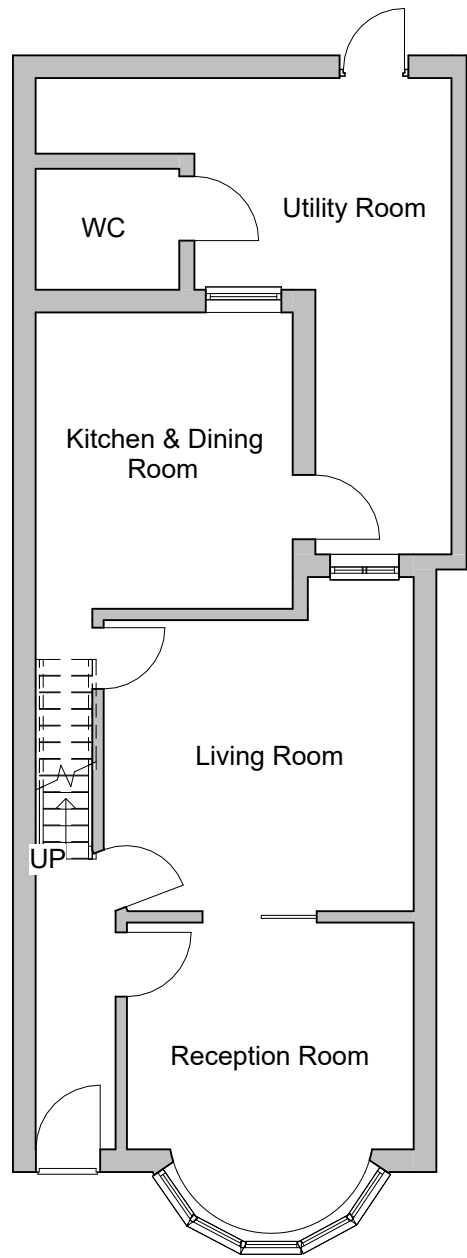

1 Ground Floor
1 : 100

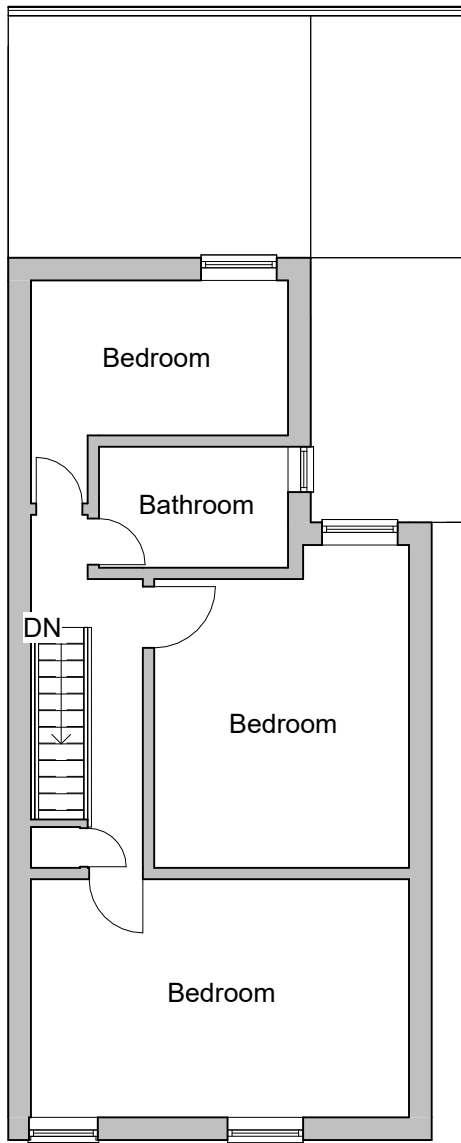

2 First Floor
1 : 100

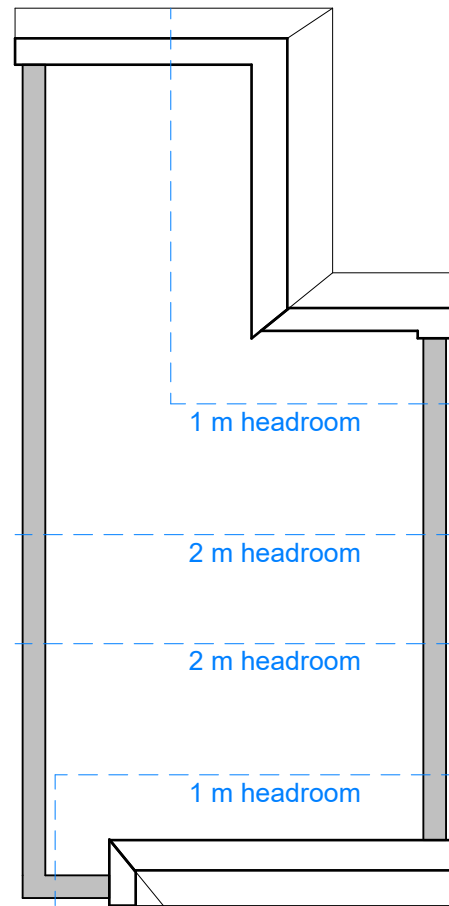

3 Second Floor
1 : 100

CLIENT: Sumaira Gulfraz

© Copyright Diogel Architecture. All dimensions to be checked and verified on site. This drawing is to be read in conjunction with all other relevant drawings and specifications. Any discrepancies in the drawings are to be reported immediately to Diogel Architecture. This drawing is not to be used for construction or sales purposes unless marked 'issued for construction'.
Dimensions and area schedules are subject to change.

DIOGEL
Your Home, Your Safe Place, Your World
adam@diogelarchitecture.co.uk / +44 (0)1248 800 321


REV	DESCRIPTION	DATE
-----	-------------	------

47 Shirley Road
M8 OWB
Existing Plans


SCALE: 1 : 100
DRAWN: BA

REVISION


JOB / DRAWING No.
1152-02-03-01

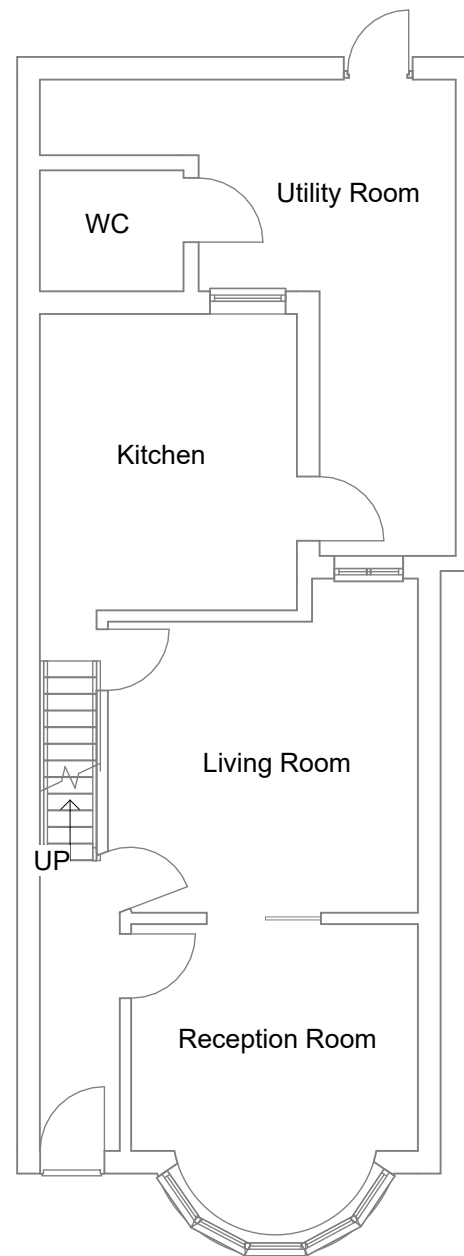

1 Ground Floor
1 : 100

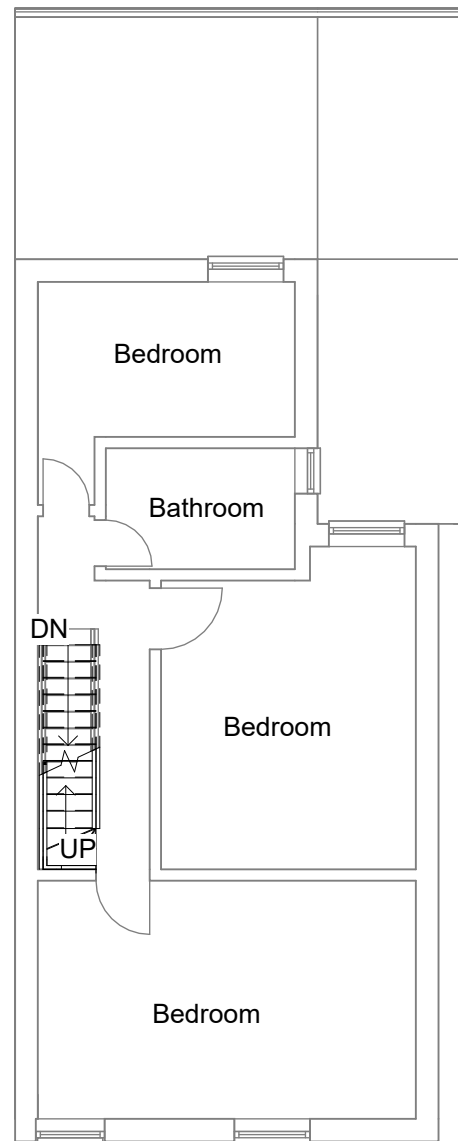

2 First Floor
1 : 100

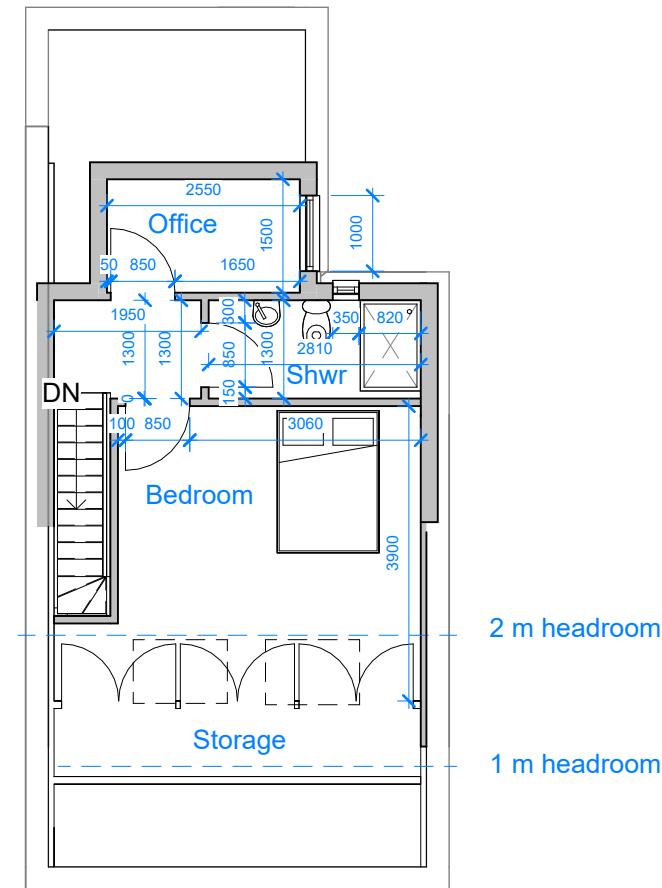

3 Second Floor
1 : 100

CLIENT: Sumaira Gulfraz

© Copyright Diogel Architecture. All dimensions to be checked and verified on site. This drawing is to be read in conjunction with all other relevant drawings and specifications. Any discrepancies in the drawings are to be reported immediately to Diogel Architecture. This drawing is not to be used for construction or sales purposes unless marked 'issued for construction'.
Dimensions and area schedules are subject to change.

DIOGEL
Your Home, Your Safe Place, Your World
adam@diogelarchitecture.co.uk / +44 (0)1248 800 321

REV	DESCRIPTION	DATE
-----	-------------	------

47 Shirley Road
M8 0WB
Proposed Plans

REVISION
○

SCALE: 1 : 100


DRAWN: BA

JOB / DRAWING No.


1152-02-03-02




1 **Front**
1 : 100

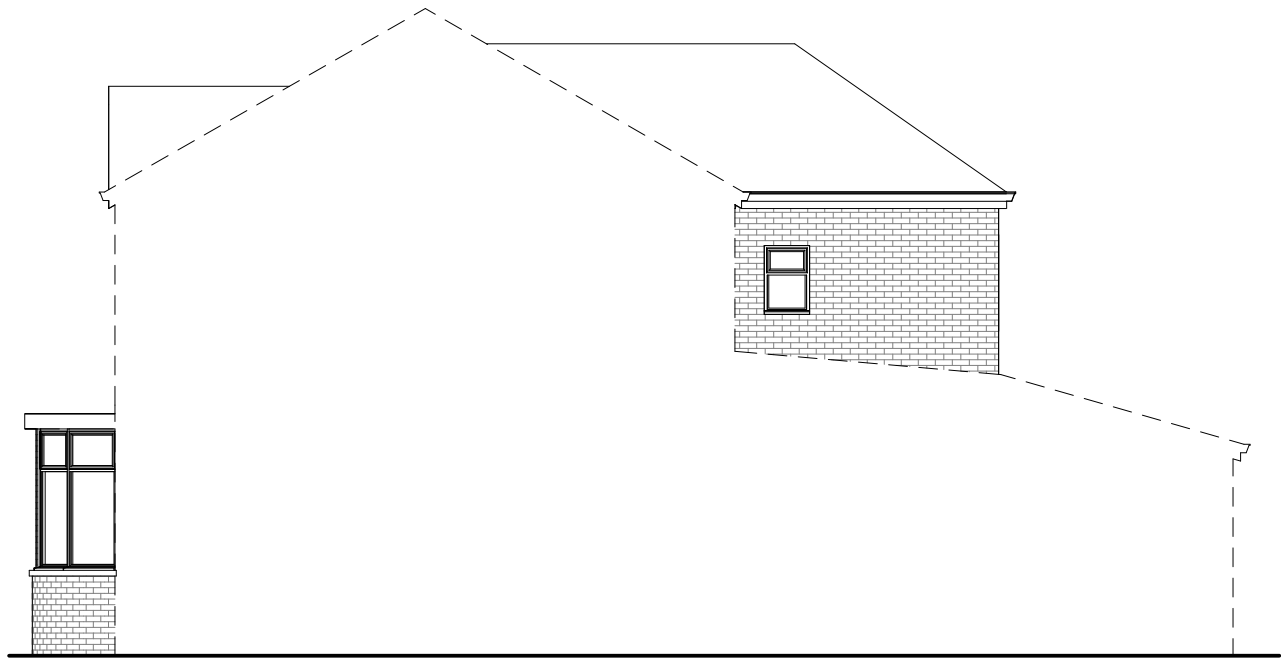

2 **Right Hand Side**
1 : 100

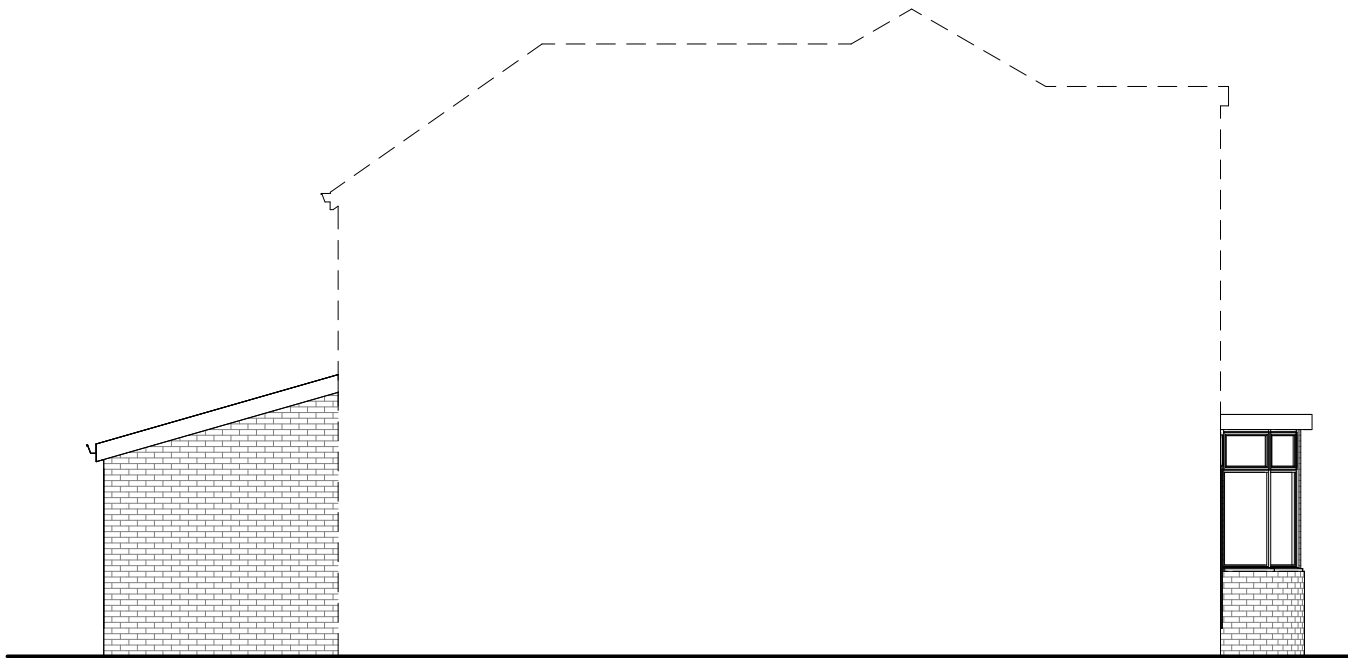

3 **Left Hand Side**
1 : 100

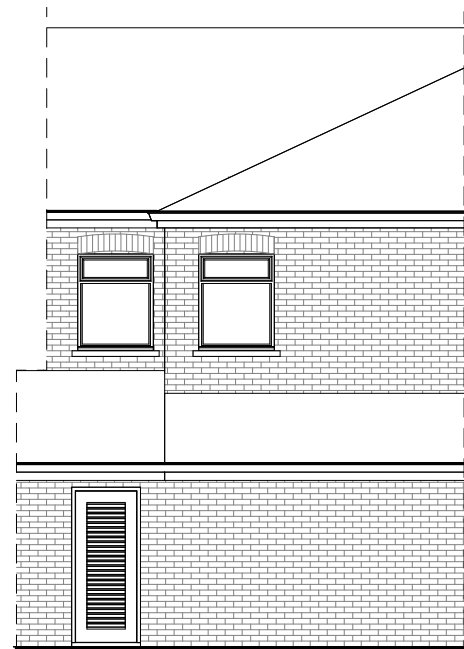

4 **Back**
1 : 100

CLIENT:

Sumaira Gulfraz

REV

DESCRIPTION

DATE

47 Shirley Road
M8 0WB
Existing Elevations

REVISION



© Copyright Diogel Architecture. All dimensions to be checked and verified on site. This drawing is to be read in conjunction with all other relevant drawings and specifications. Any discrepancies in the drawings are to be reported immediately to Diogel Architecture. This drawing is not to be used for construction or sales purposes unless marked 'issued for construction'.

Dimensions and area schedules are subject to change.

DIOGEL

Your Home, Your Safe Place, Your World
adam@diogelarchitecture.co.uk / +44 (0)1248 800 321

SCALE: 1 : 100


DRAWN: BA

JOB / DRAWING No.


1152-02-04-01




1 **Front**
1 : 100

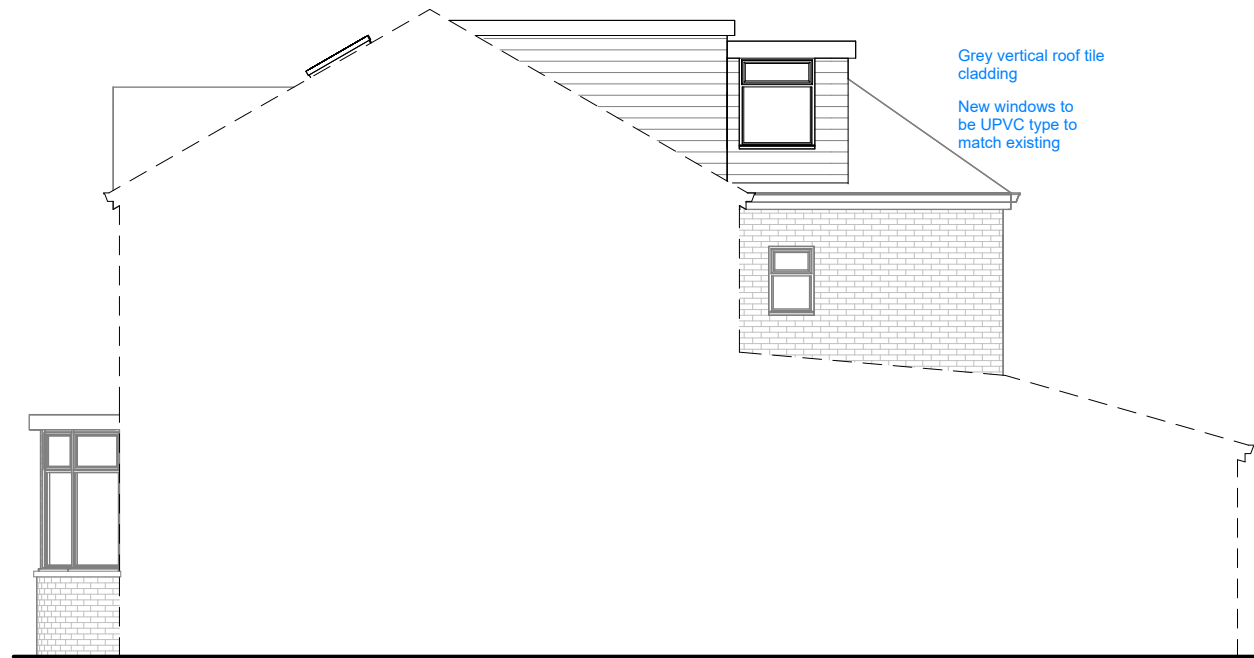

2 **Right Hand Side**
1 : 100

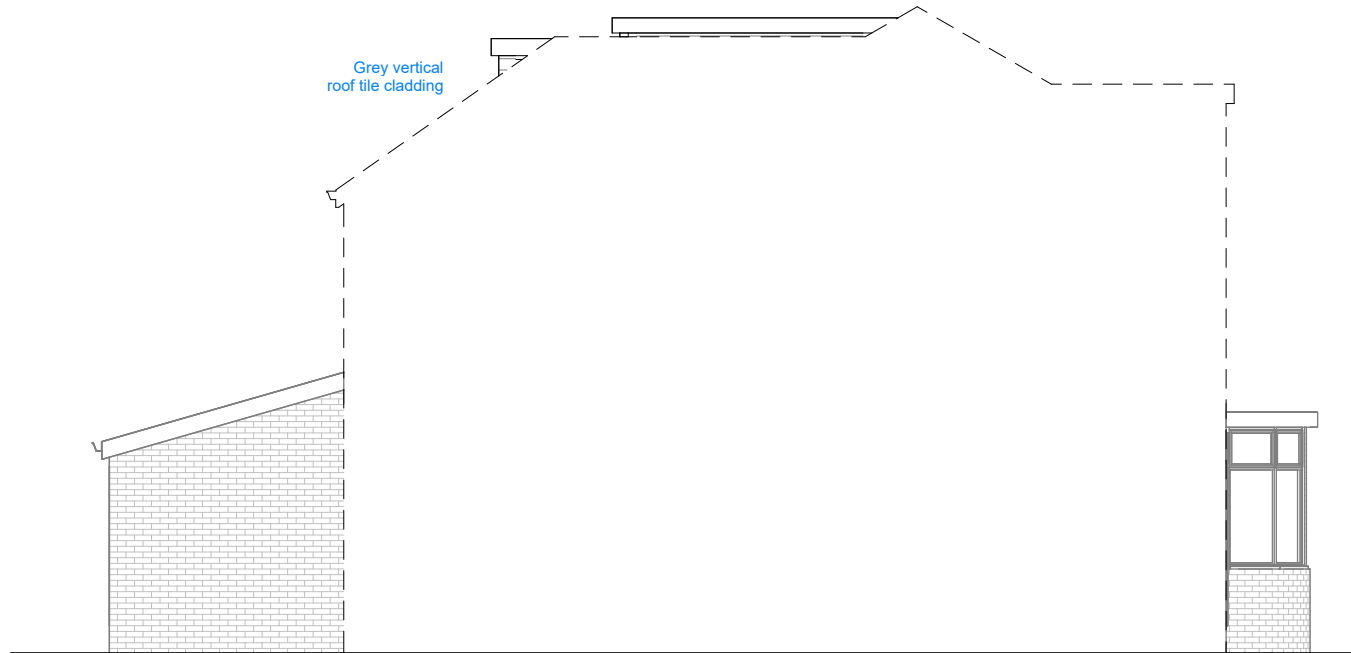

3 **Left Hand Side**
1 : 100

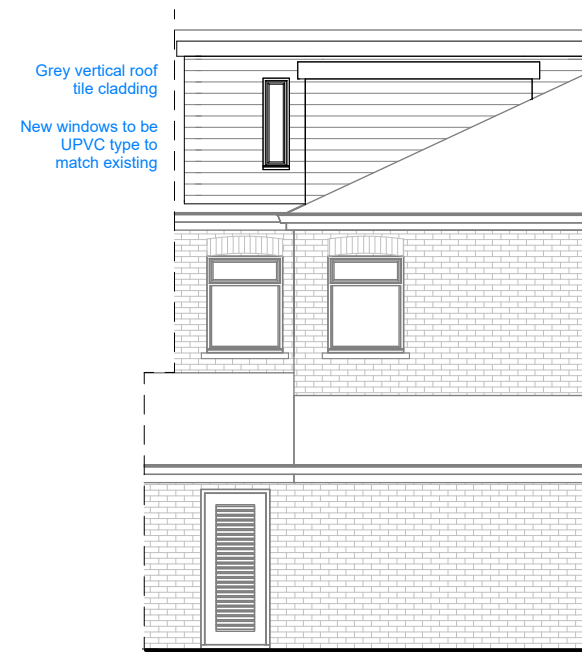

4 **Back**
1 : 100

CLIENT: Sumaira Gulfraz

© Copyright Diogel Architecture. All dimensions to be checked and verified on site. This drawing is to be read in conjunction with all other relevant drawings and specifications. Any discrepancies in the drawings are to be reported immediately to Diogel Architecture. This drawing is not to be used for construction or sales purposes unless marked 'issued for construction'.
Dimensions and area schedules are subject to change.

DIOGEL
Your Home, Your Safe Place, Your World
adam@diogelarchitecture.co.uk / +44 (0)1248 800 321

REV DESCRIPTION DATE

47 Shirley Road
M8 0WB
Proposed Elevations

REVISION
○

SCALE: 1 : 100

DRAWN: BA

JOB / DRAWING No.

1152-02-04-02