




NOTE: DETAIL TO BE APPLIED TO NORTH EAST ELEVATION OF TOWER TO SAME EXTENTS SHOWN

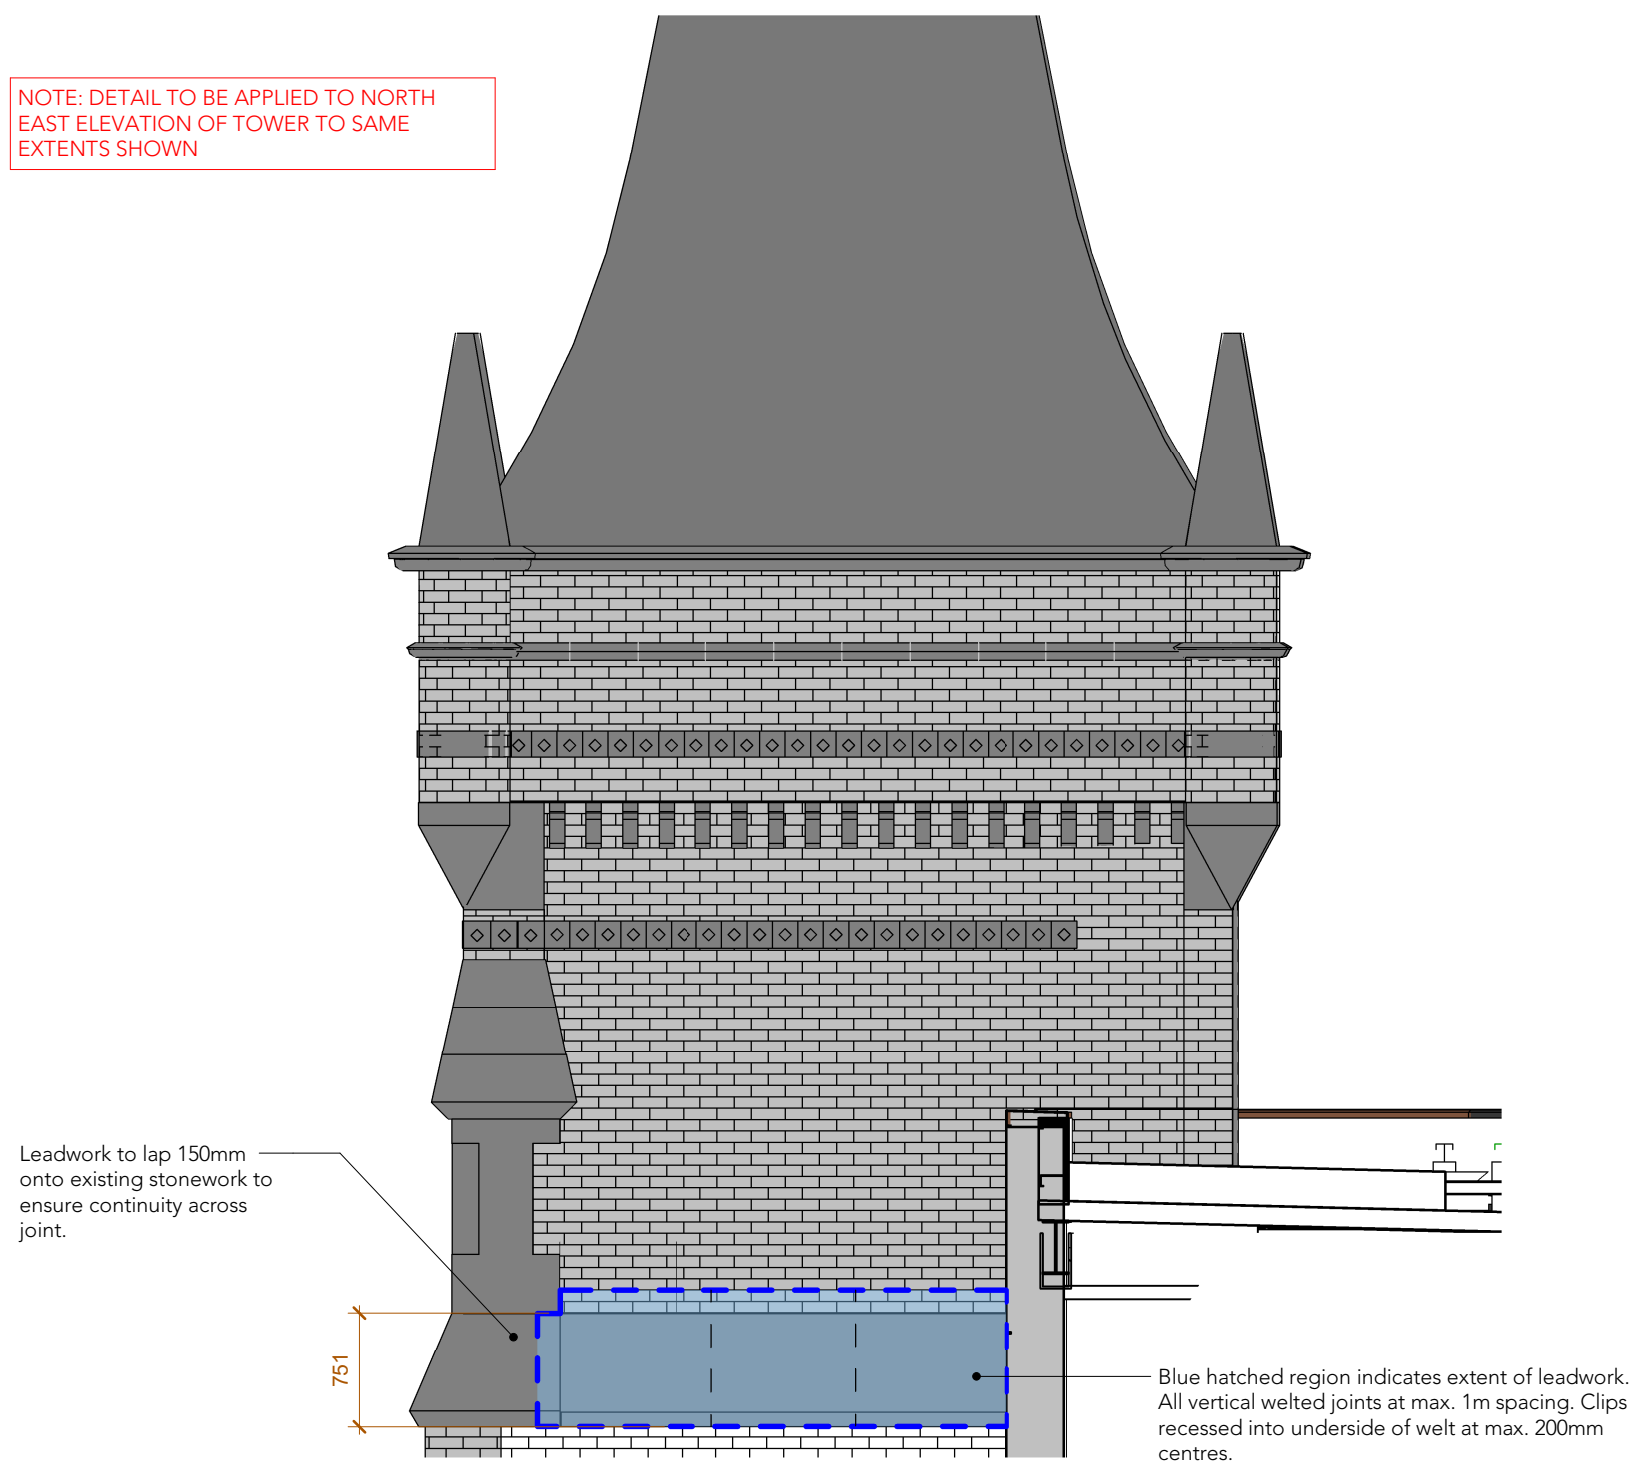

Proposed Leadwork (Tower South West Elevation)
1: 50

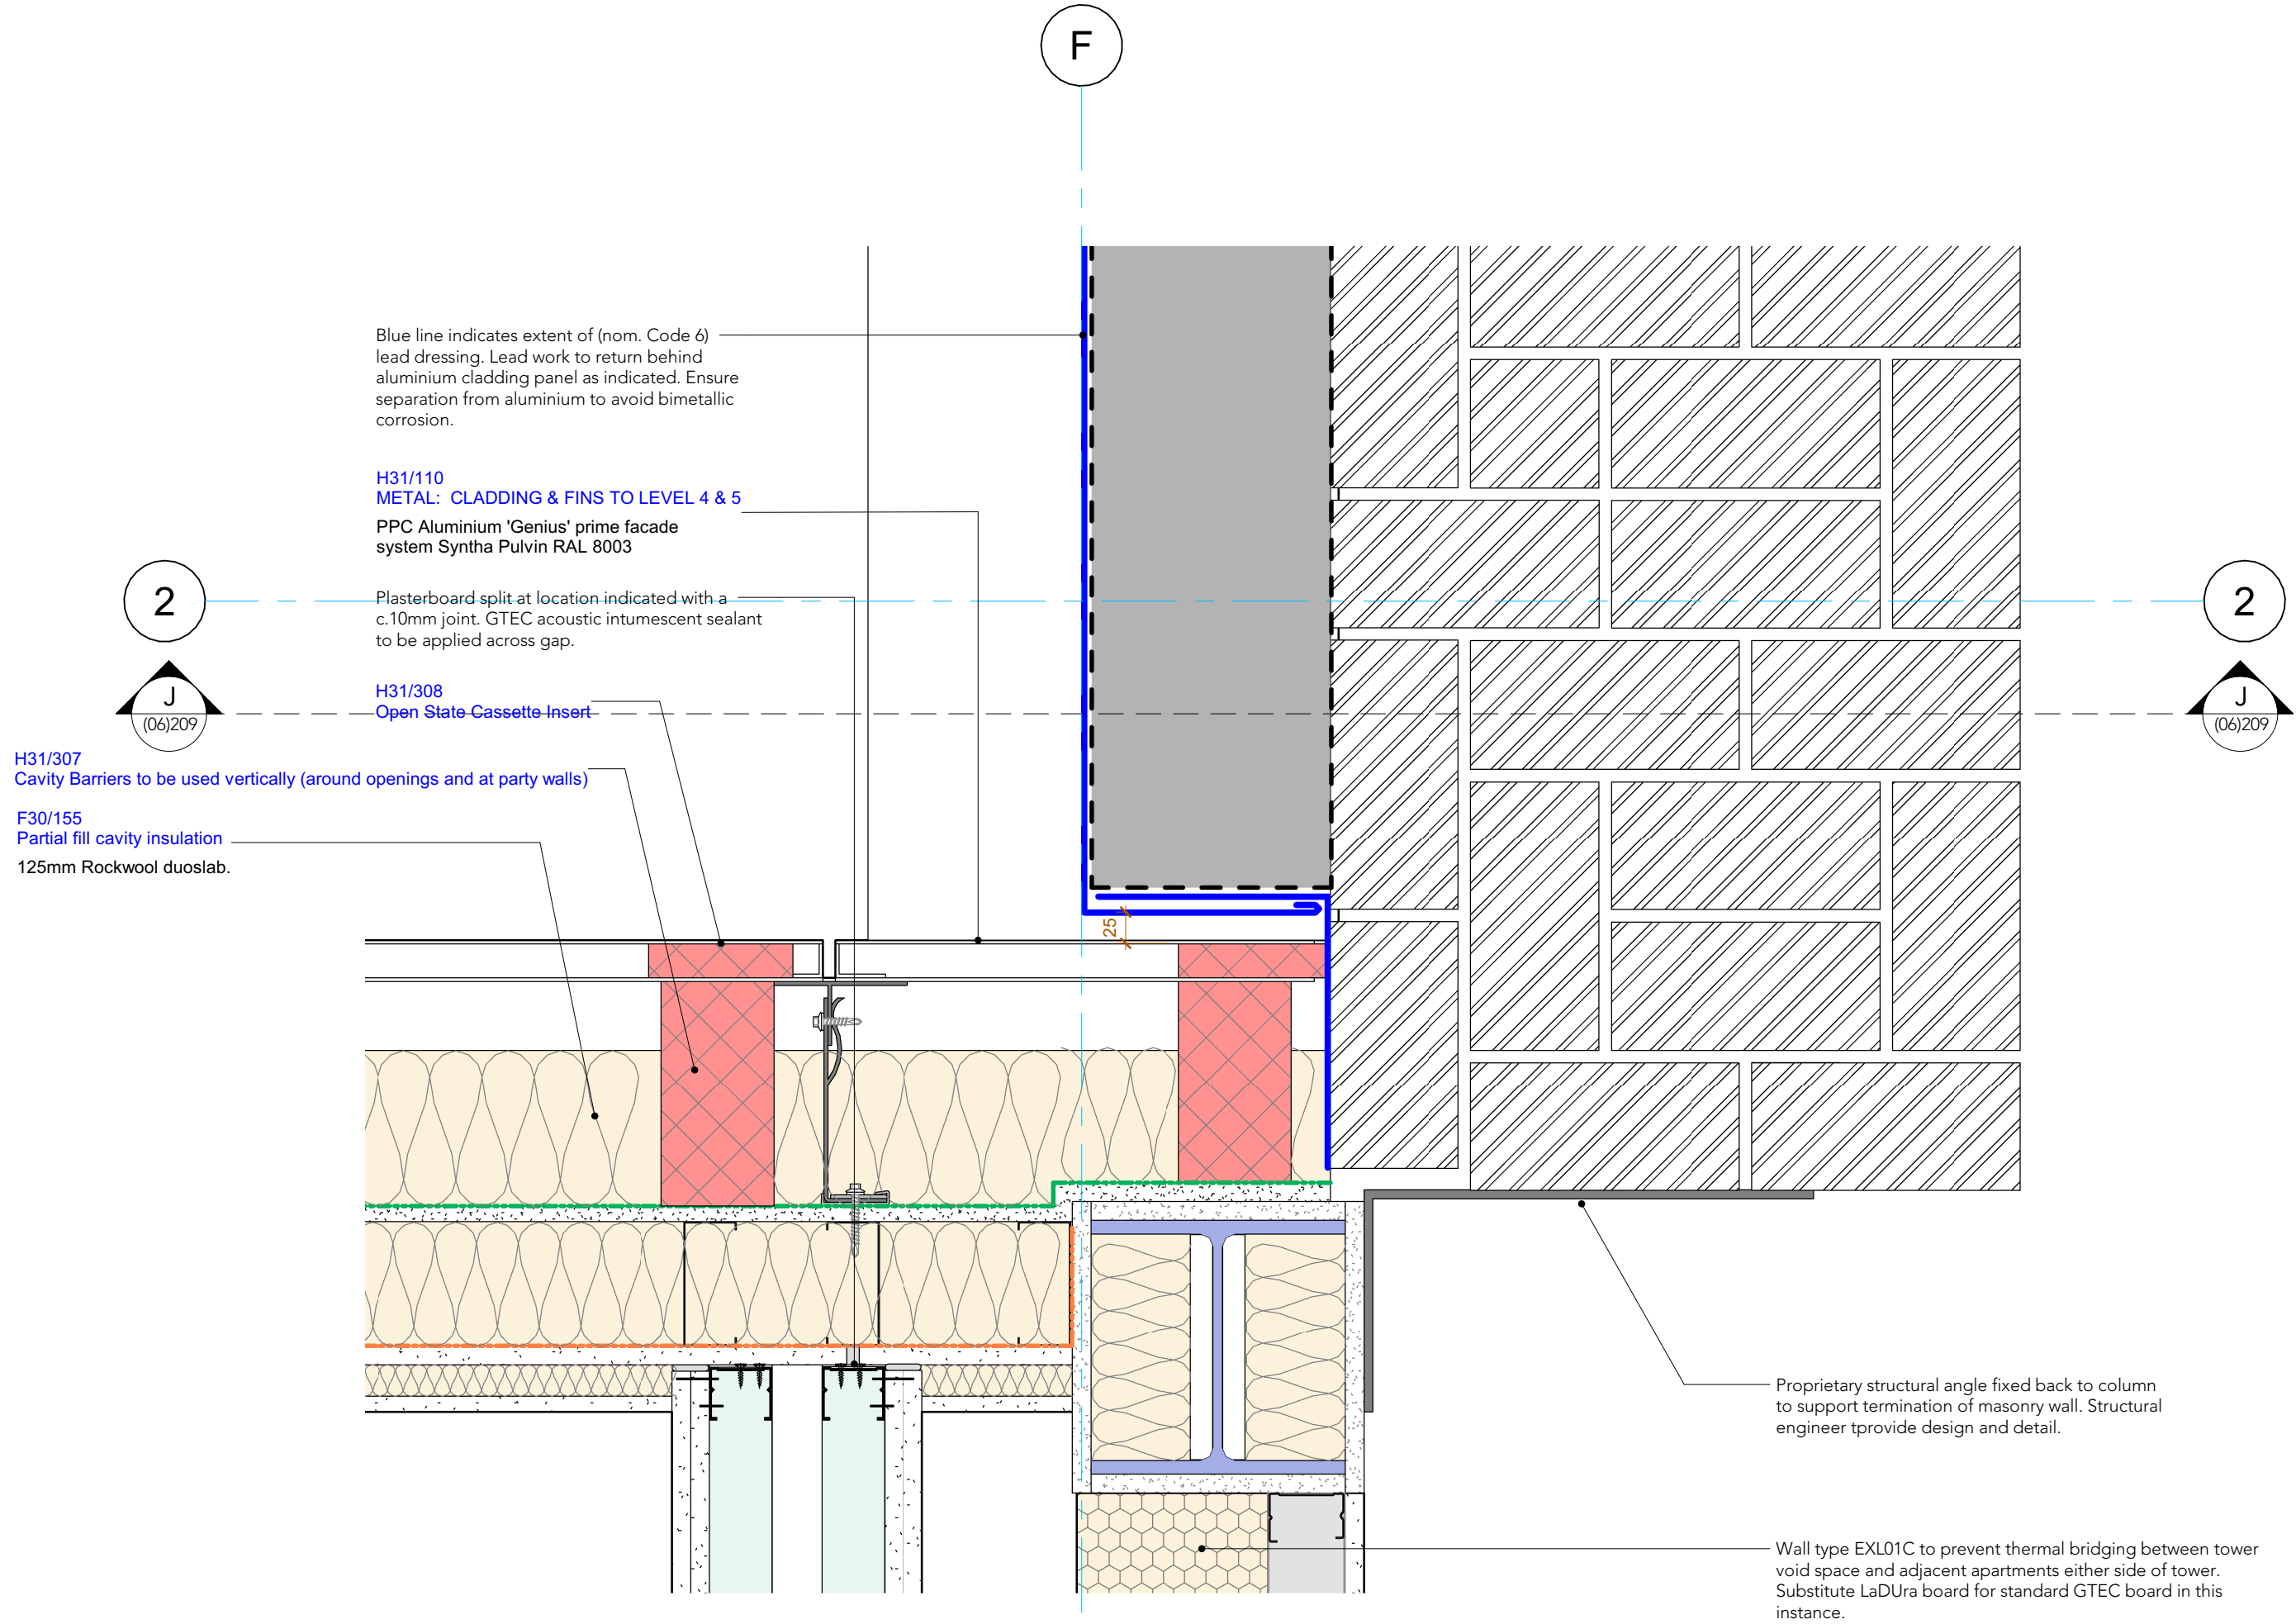

Proposed Leadwork & Lead Flashing Plan Detail
1: 5

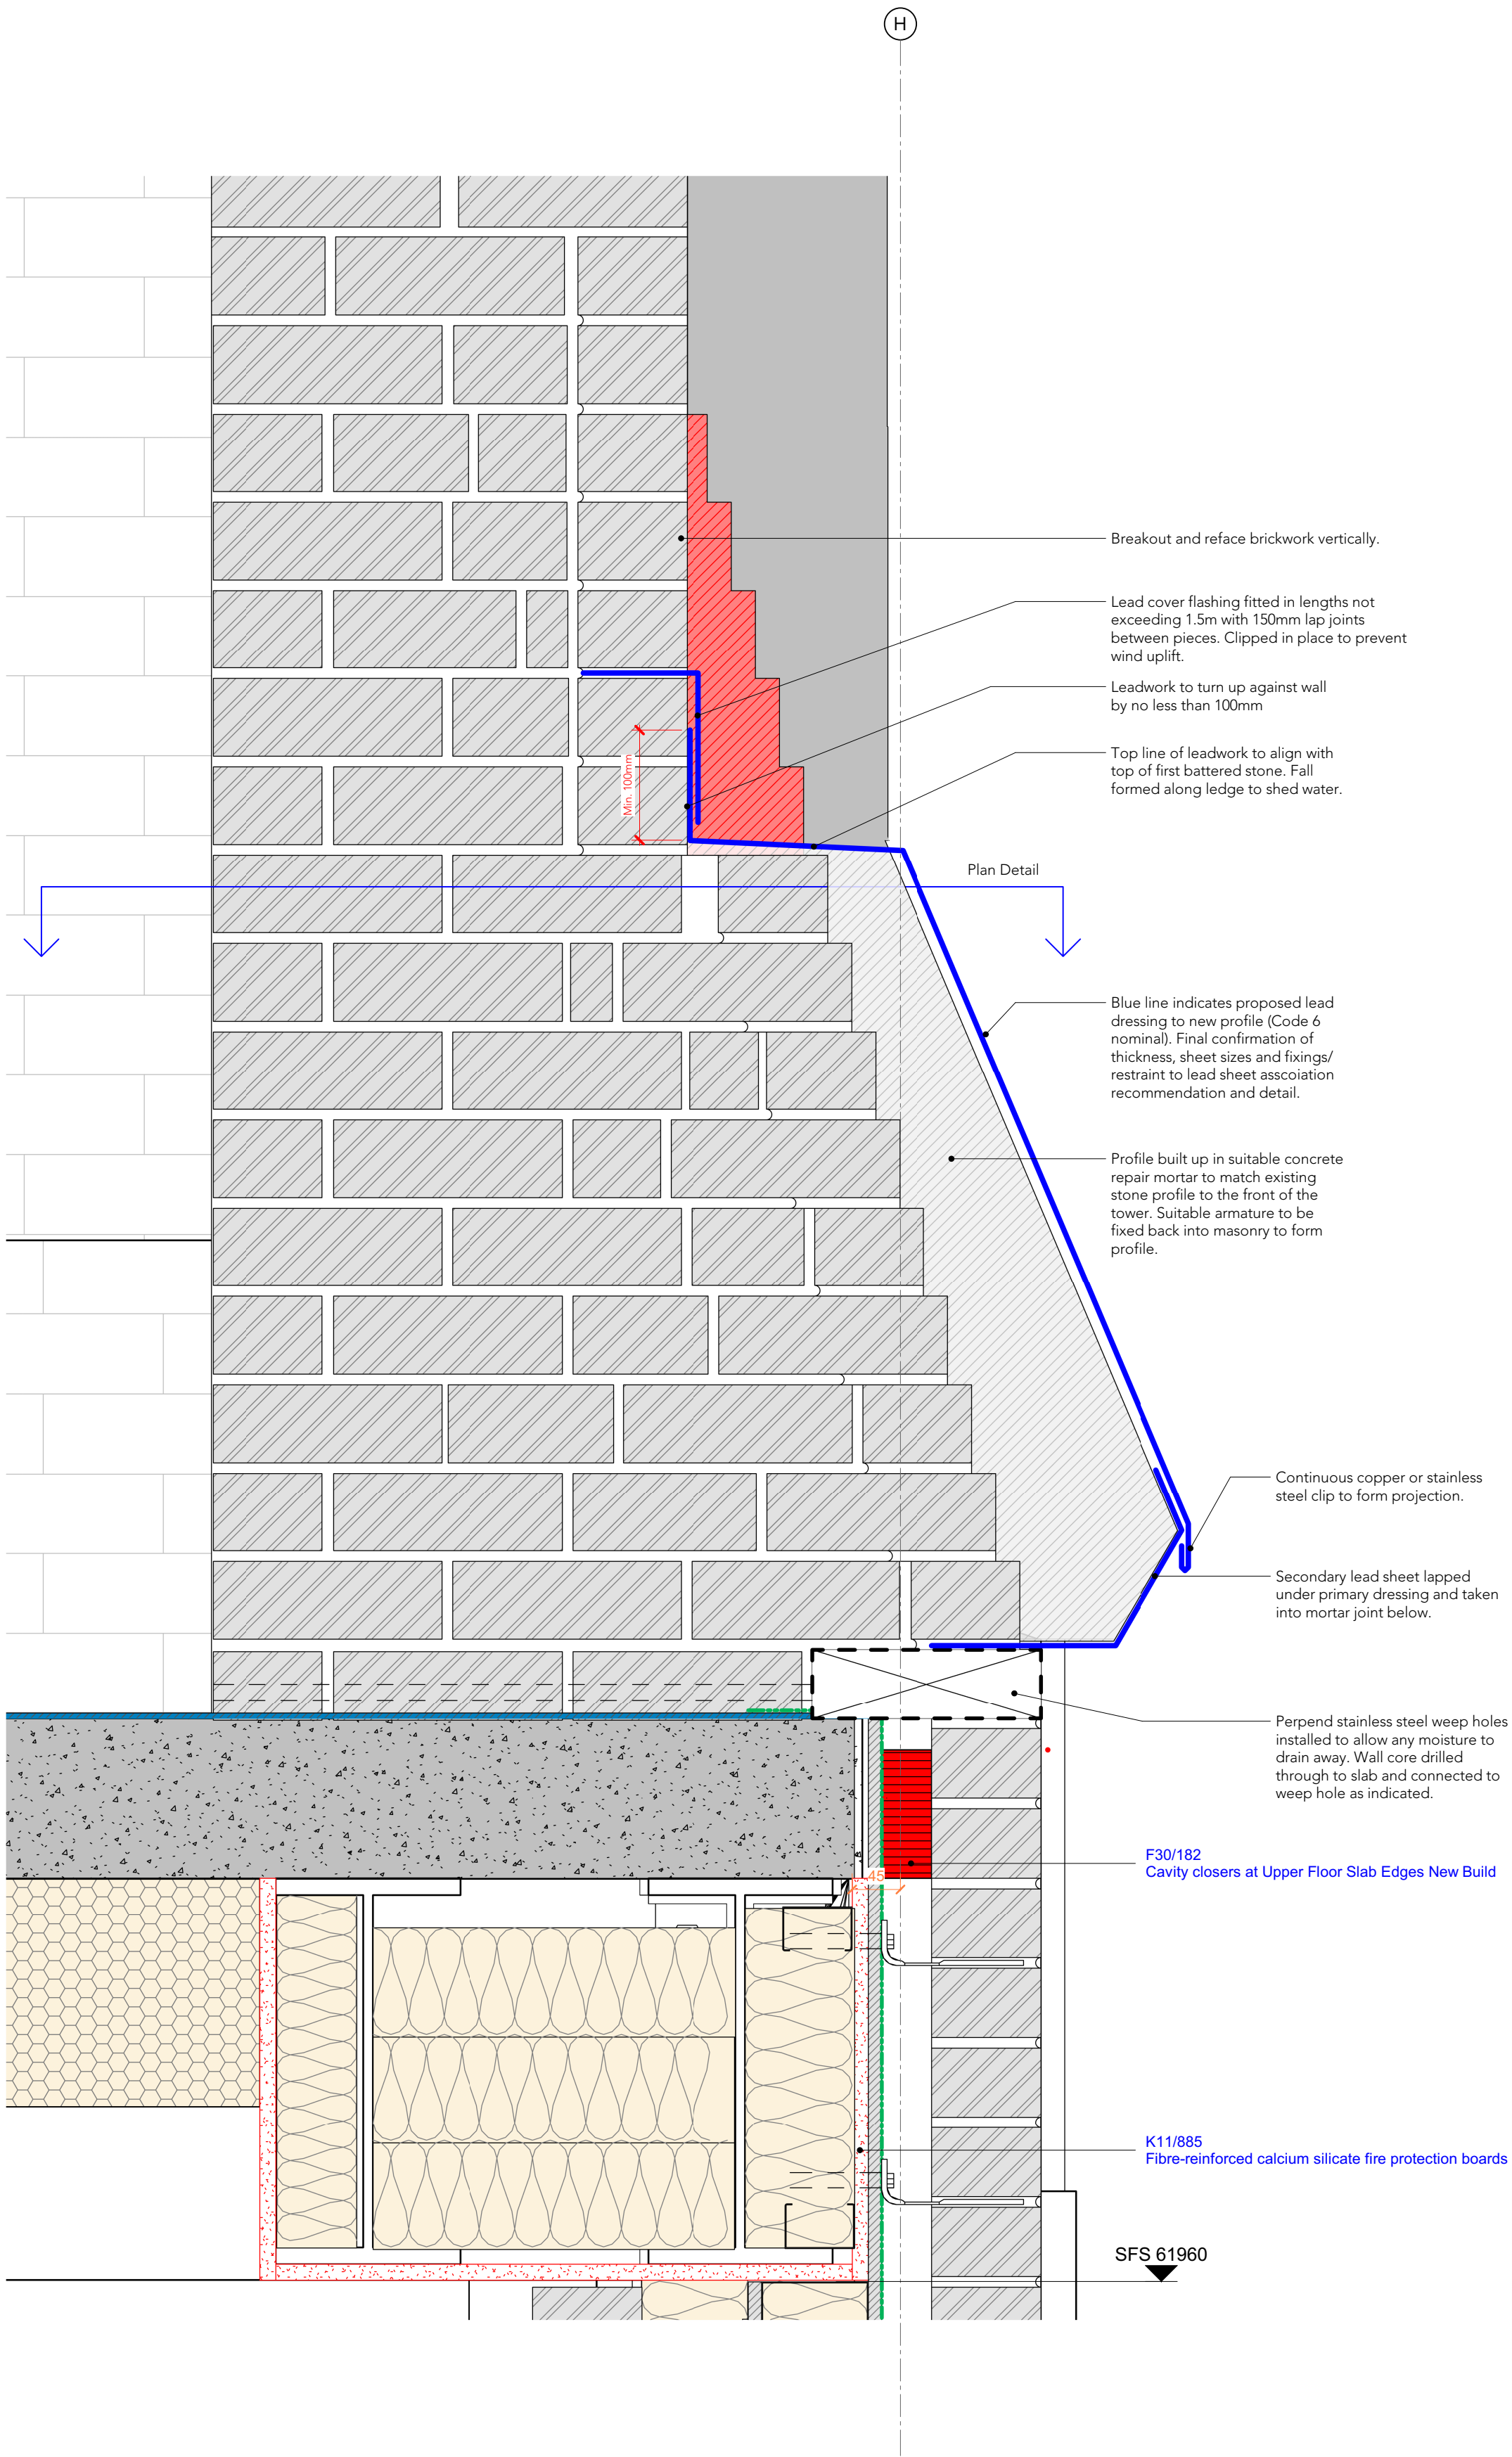

Proposed Leadwork & Section Fixing Detail
1: 5

Note:
Do Not Scale from this drawing.
Dimensions are to be checked on site.
If in doubt please ask.

KEY

Indicates line of (nom. Code 6) leadwork. Final specification to lead sheet association recommendations for thickness, sheet sizes and fixings/ restraints.

C2	08/12/2023	PN	Detail updated to indicate lead dressed solution
C1	21.11.2023	PN	Construction Issue
Rev	Date	Ints	Details
© The moral rights of the author are hereby asserted. This drawing and design is the sole property of Buttress Ltd and must not be reproduced without permission. Buttress Ltd is Registered in England and Wales: 5865973			

Buttress

41 Bengal Street
Manchester
M4 6AF
T 0161 236 3303
E contact@buttress.net
W www.buttress.net

Project Title	Ancoats Dispensary
Client	Great Places Housing Group
Location	Ancoats, Greater Manchester

Drawing ref Retrospective remedial works to Tower

Date	08/12/2023 13:44:17	Scale	As indicated
Checker	Checker	Orig Paper Size	A1

Job No: 210005 Status CONSTRUCTION

Project: Origin: Zone: Level: Type: Disc: Number: Rev:

210005-BA-XX-XX-DR-A-(20)401- C2