




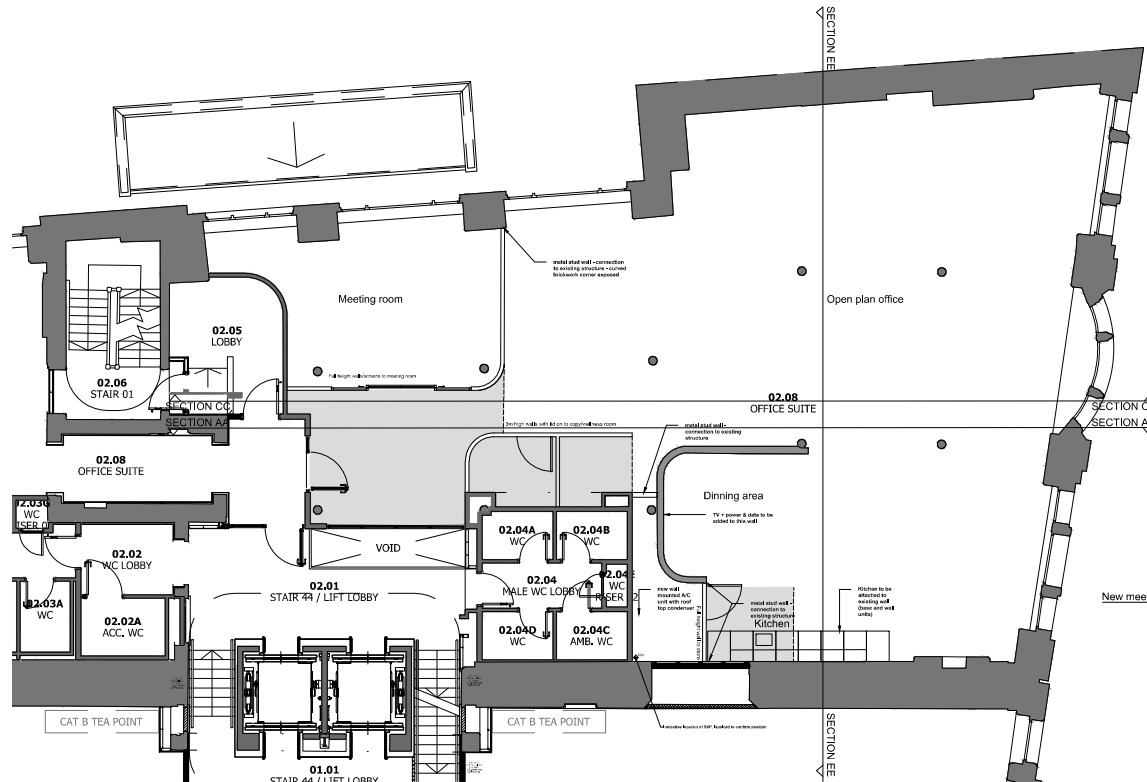


PLAN 1:200

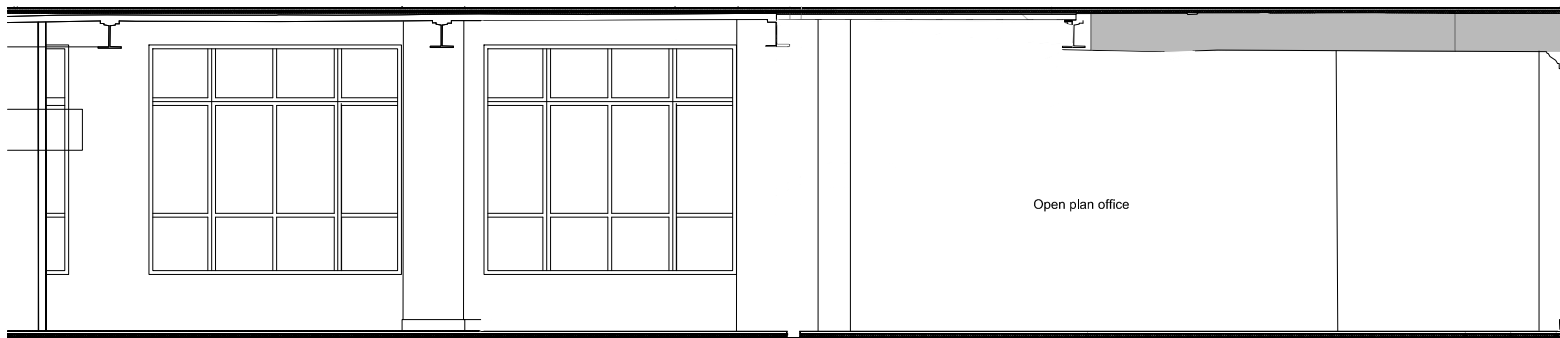


SECTION CC - EXISTING

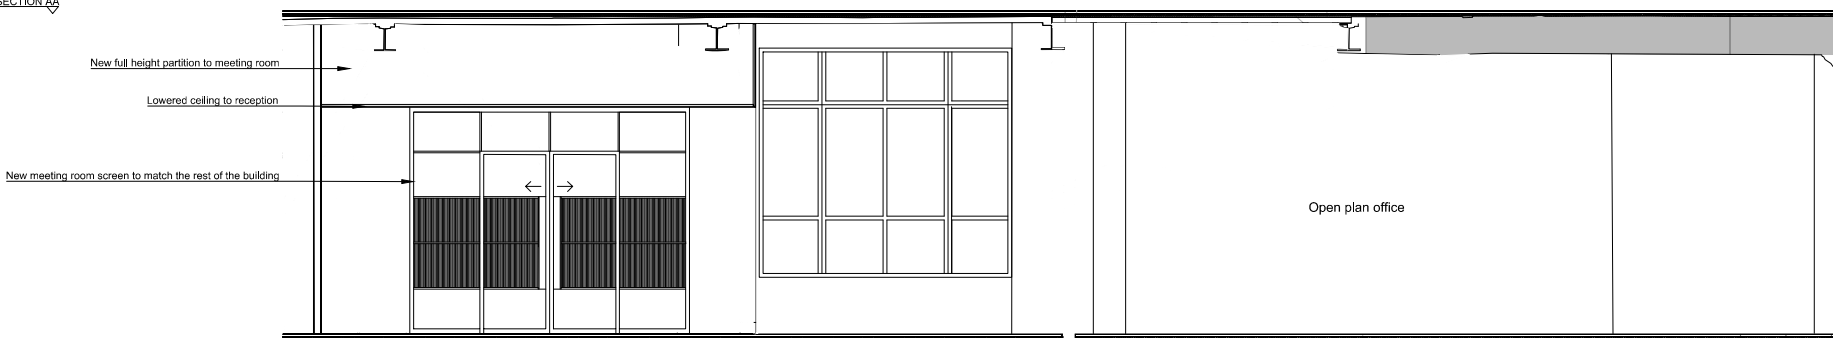


SECTION CC - PROPOSED

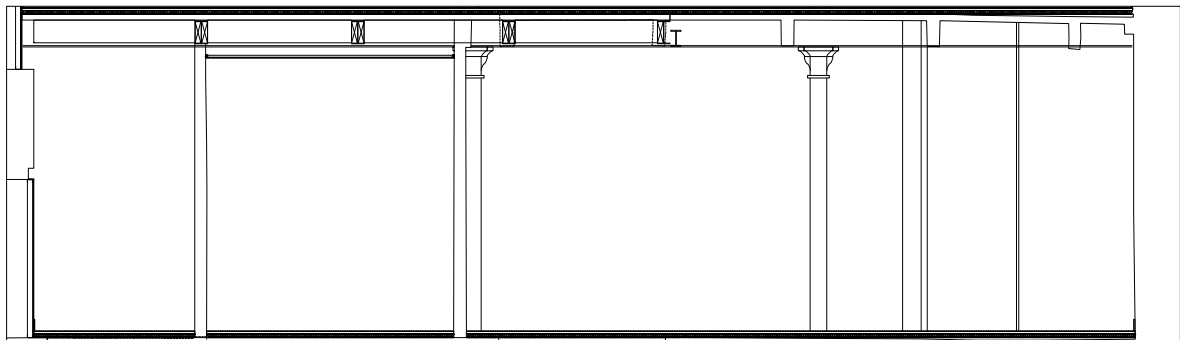


SECTION EE - EXISTING

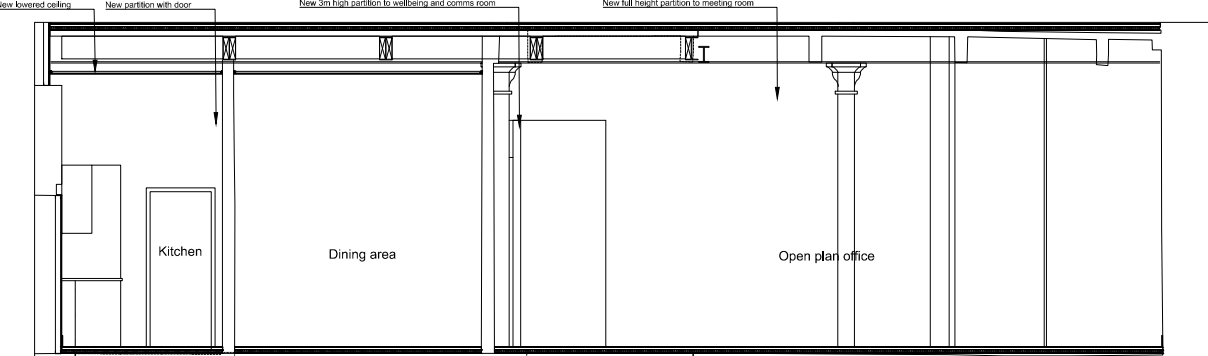

SECTION EE - PROPOSED

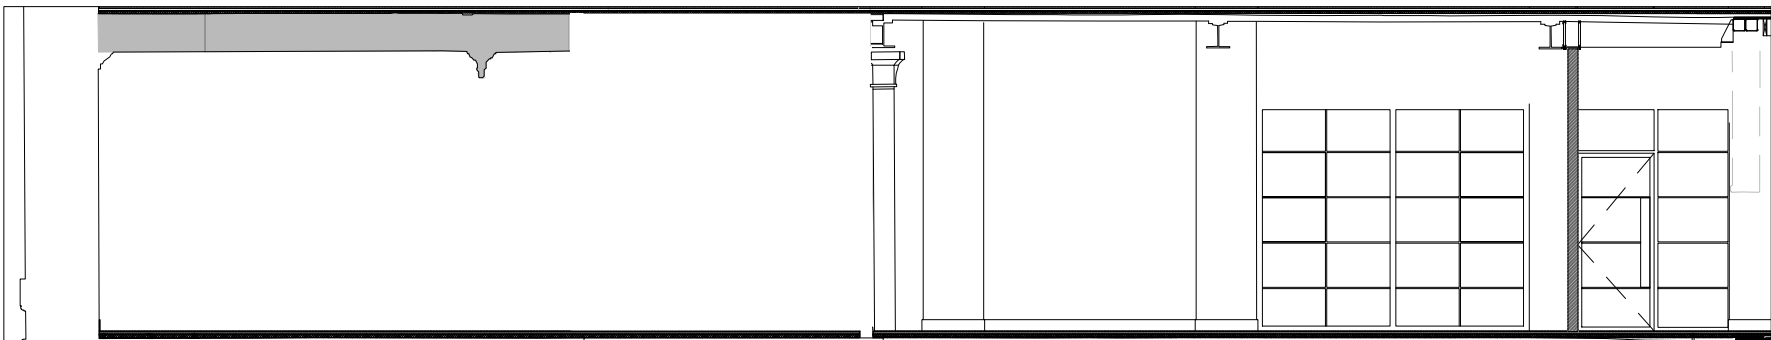

SECTION AA - EXISTING

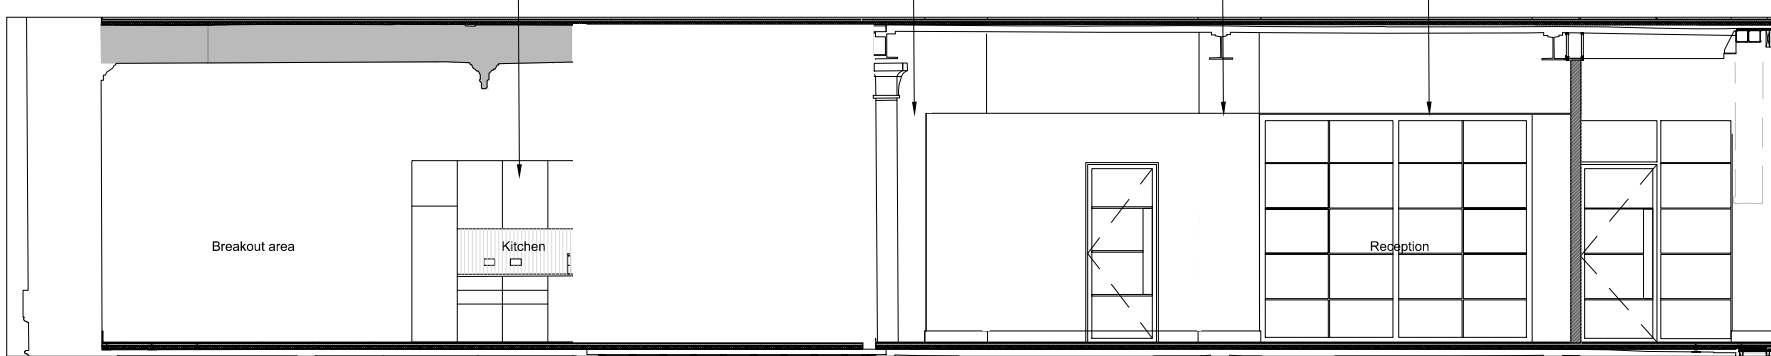

SECTION AA - PROPOSED