
LEGEND

- NATURAL VENTILATION THROUGH OPENABLE WINDOWS
- UNDERCUT DOOR
- TG — DOOR TRANSFER GRILLE
- EV — EXTRACT GRILLE
- VCD - VOLUME CONTROL DAMPER
- SUPPLY DUCTWORK
- EXTRACT DUCTWORK
- DIRTY EXTRACT DUCTWORK
- FD — FIRE DAMPER
- AC CASSETTE
- C — AC CONTROLLER
- AC TRAY

FIRE DAMPERS SUBJECT TO FIRE STRATEGY

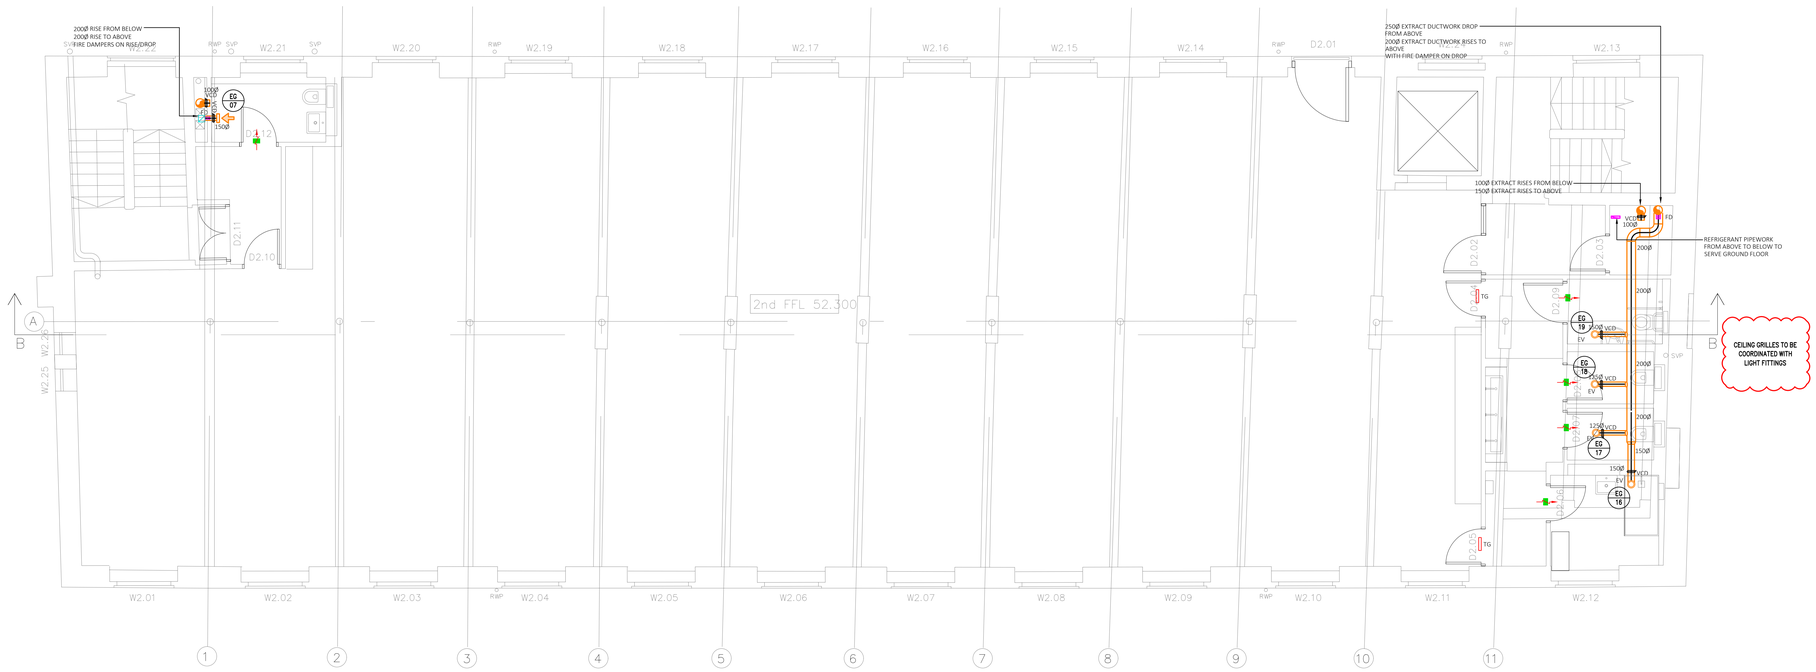

PRELIMINARY

Rev	Revision description	Drawn by	Checked by	Date
C	UPDATED INLINE WITH COMMENTS RECEIVED	K.H	A.M	12.12.23
B	UPDATED INLINE WITH COMMENTS RECEIVED	K.H	A.M	07.12.23
A	PRELIMINARY	K.H	A.M	01.12.23

Client: Workspace Design & Build

Project: Neptune Mill

Title: Ventilation & Air Conditioning Second Floor

Solution environmental services

Pure Office, Brooks Drive,
Cheadle Royal Business Park, Cheadle, SK8 3TD
Tel: 0161 532 9460
www.solution-es.co.uk

Drawn by	Checked by	Scale	Sheet Size	Date
K.H	A.M	1:50	A0	12.12.23

Drawing No.: SE4676/M16

Revision: C