


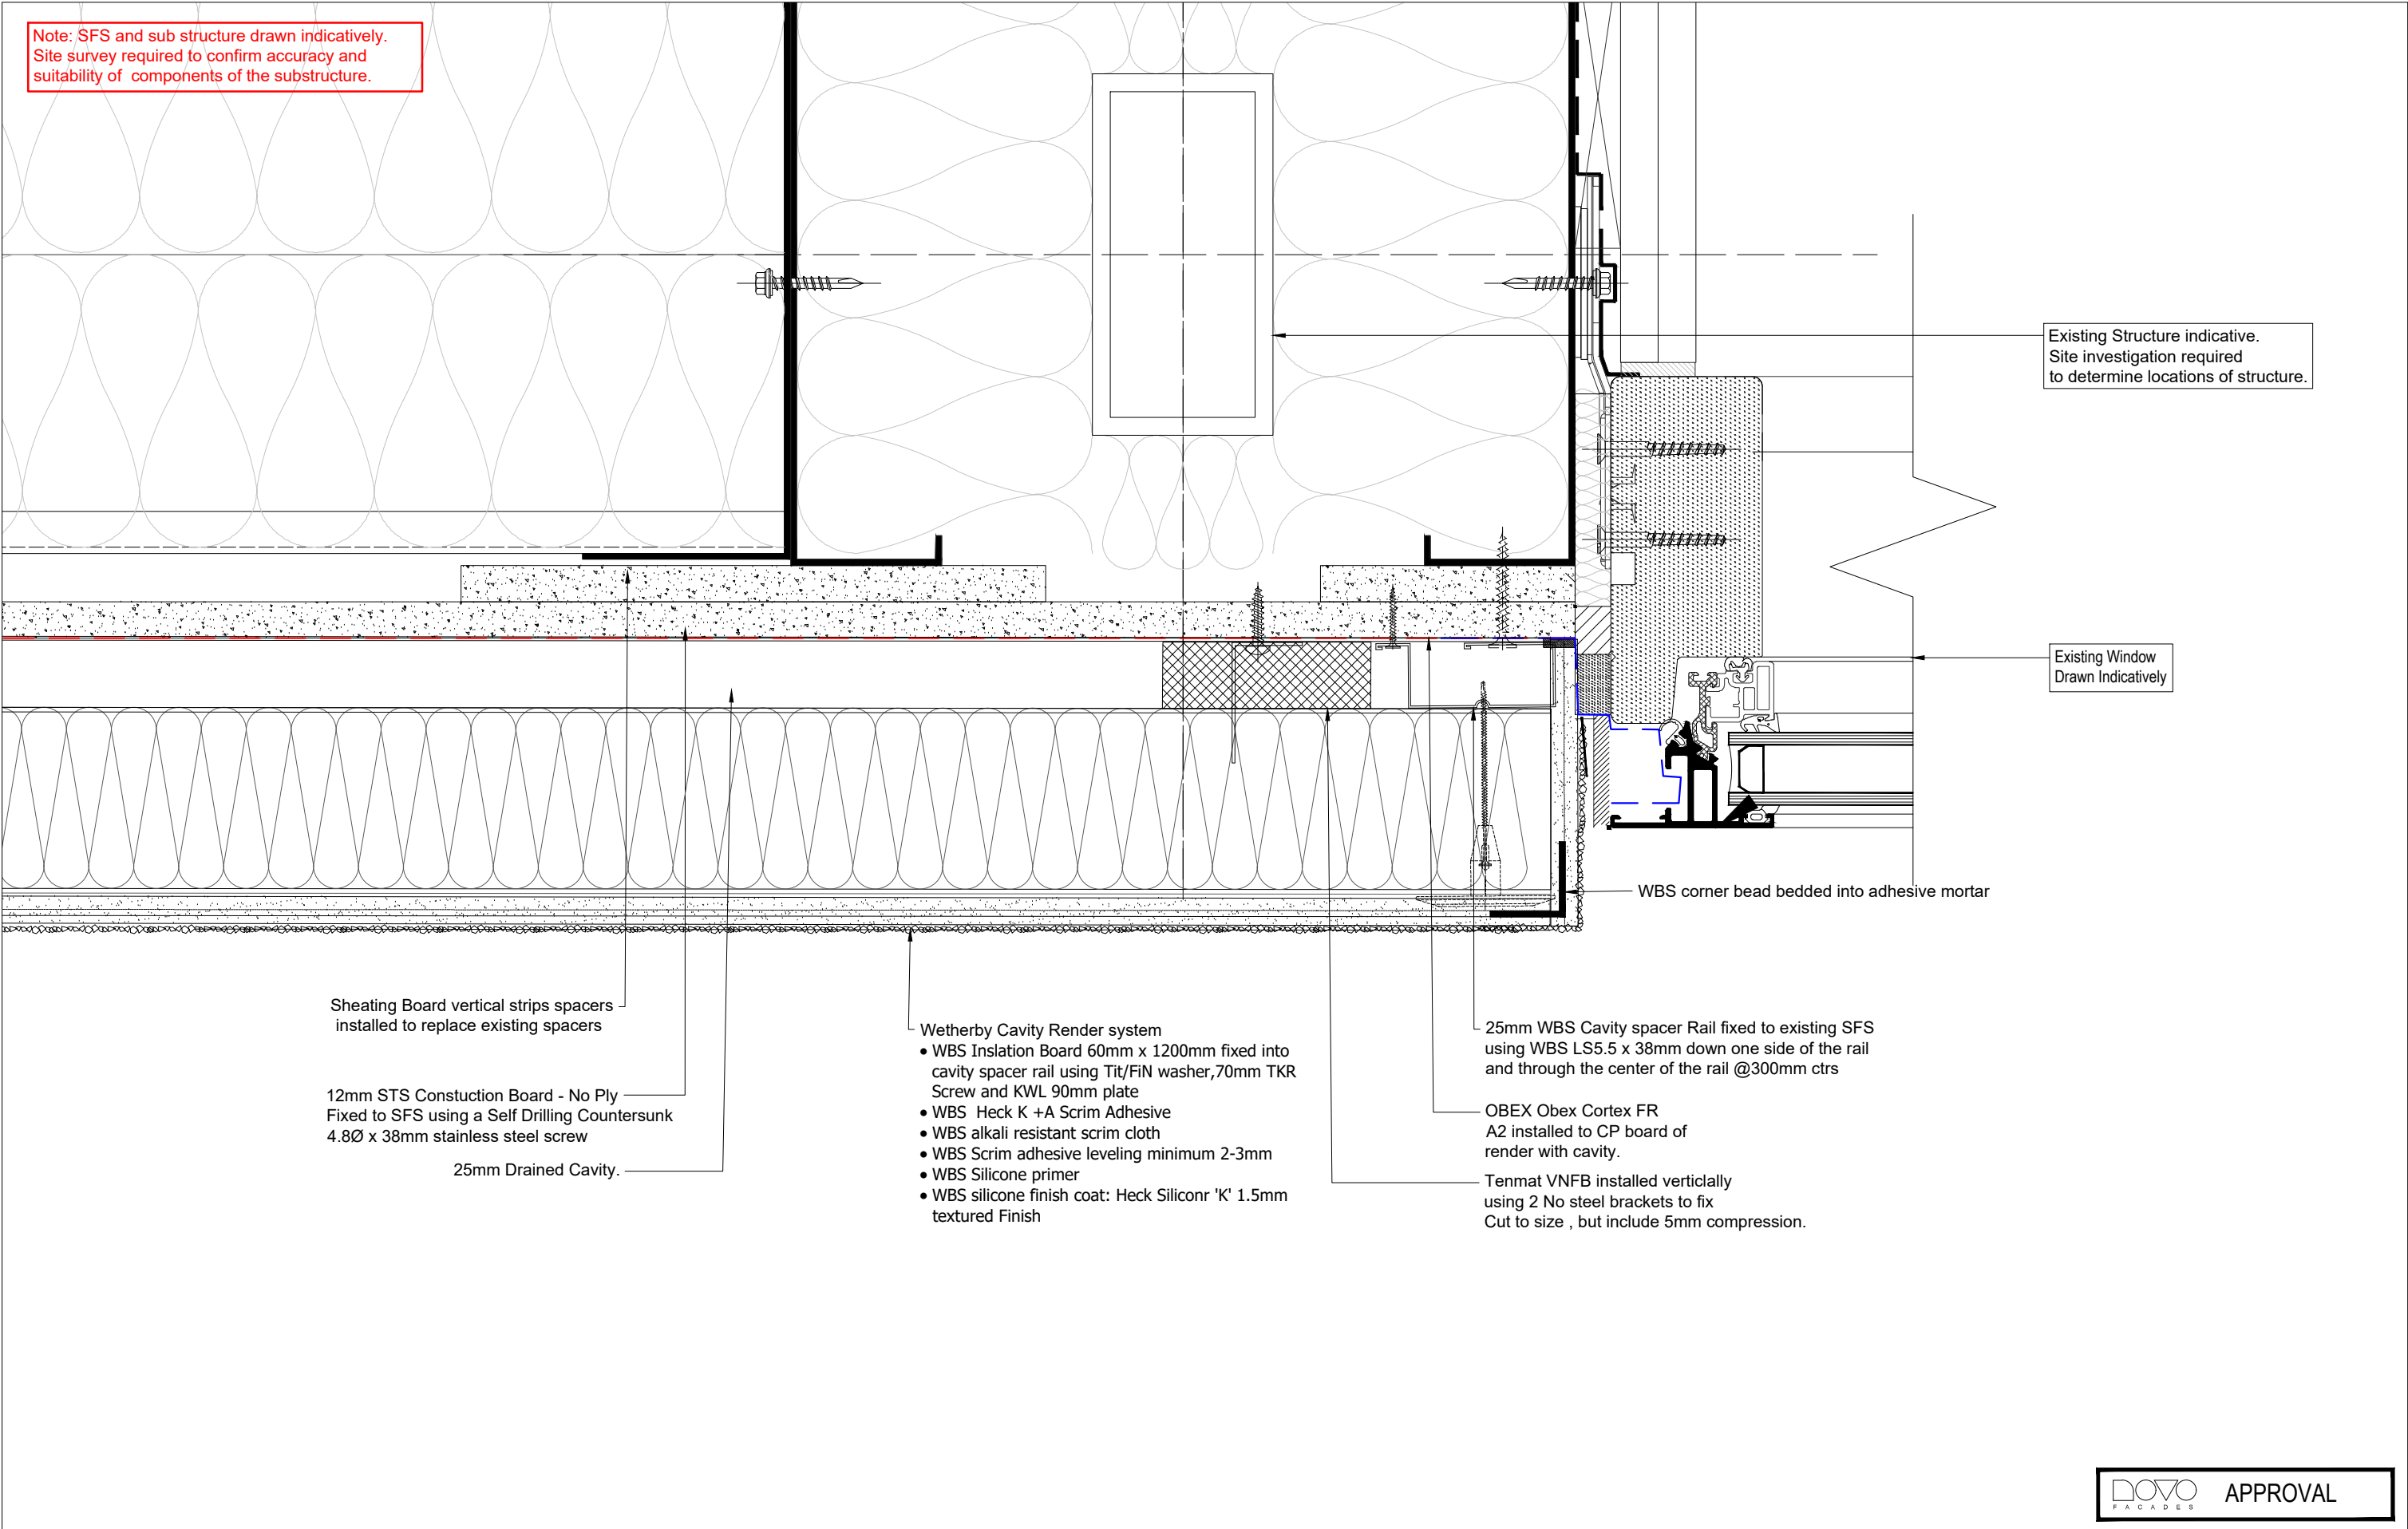

<div><div>DOVO</div><div>F A C A D E S</div></div>	<div><div><div>Novo Facades LTD</div><div>74 Broadway</div><div>Peterborough</div><div>PE11SU</div><div>Tel 01733 639020</div><div>www.novofacades.co.uk</div></div></div>			Project Title	Design House	Drawing Title		Scale	1:3@A3
				Location	M4 1HS	Jamb in Render with Cavity		Drawn by	LJ Date 20.11.2023
								Checked by	MM Date
		Architects Returned Drawing Status		01.12.2023 - P2		Drawing No	NV369-DRG-SUB-D2113	Rev	P2

GENERAL NOTES:

DIMENSIONS ARE FOR INSTALLATION PURPOSES ONLY.

SITE DIMENSIONS MAY VARY. ANY DIMENSIONS ARE TO BE CONFIRMED ON SITE.

Sheet 01 of 01