




TREE IN LARGE POT - DETAIL
SCALE - 1:20

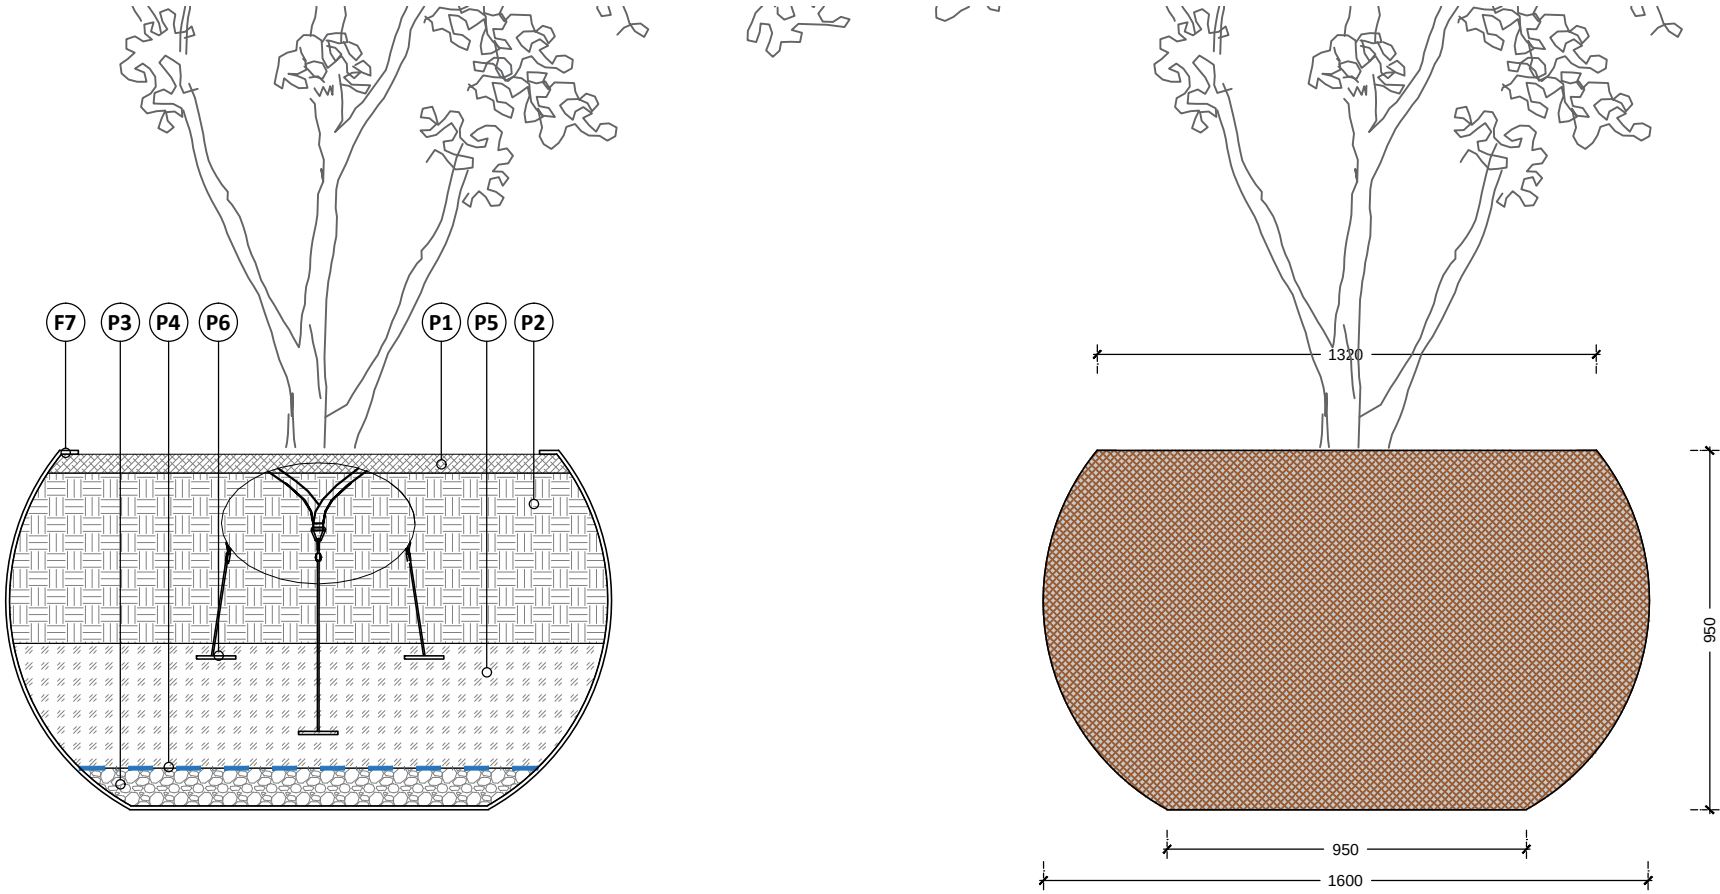


TREE IN MEDIUM POT - DETAIL
SCALE - 1:20

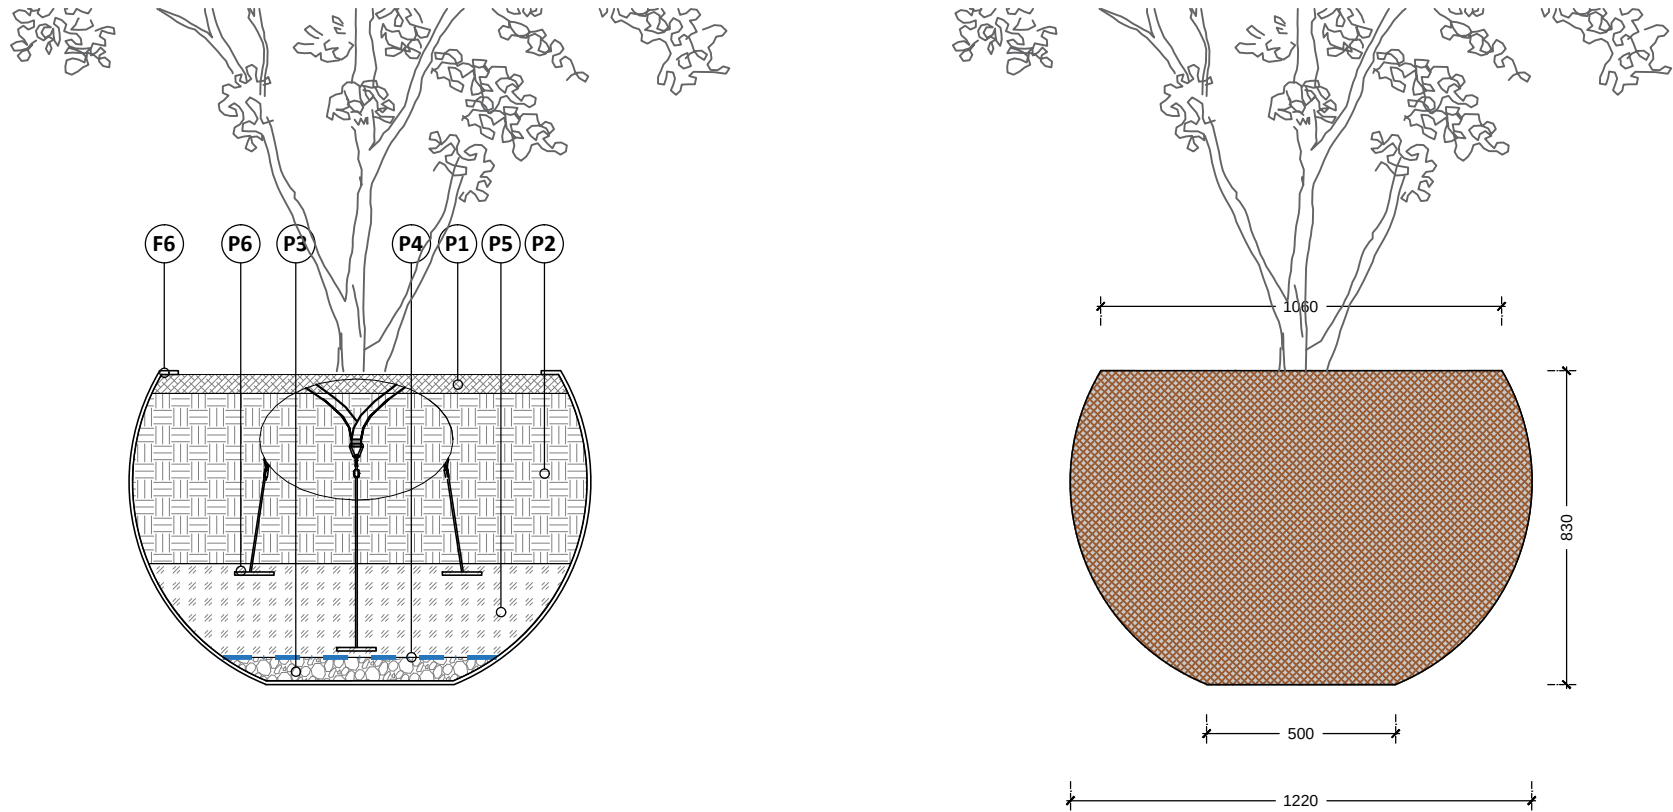


SPECIMEN PLANT IN SMALL POT - DETAIL
SCALE - 1:20

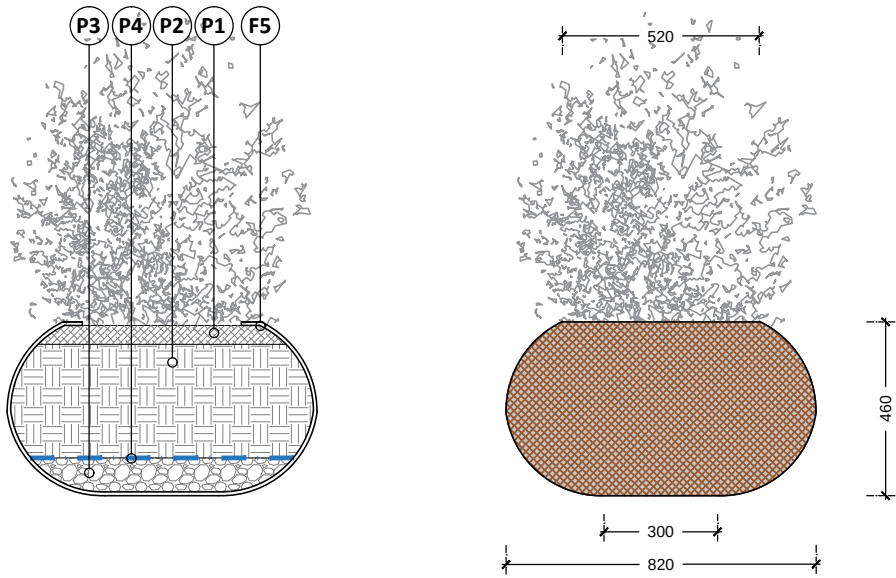

RAISED PLANTER - DETAIL
SCALE - 1:20

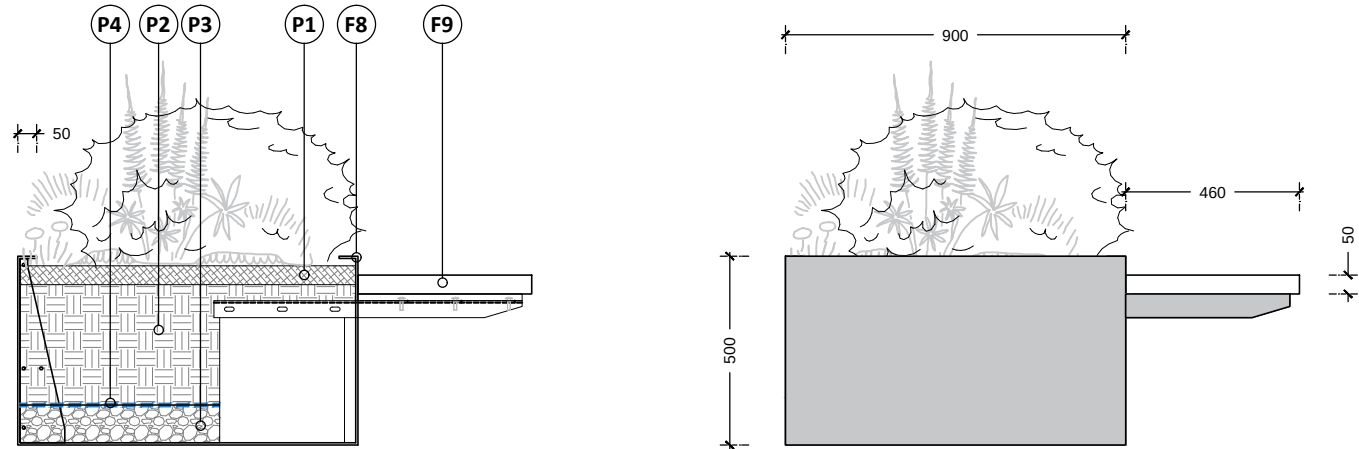

TREE IN SOFT LANDSCAPE - DETAIL
SCALE - 1:20

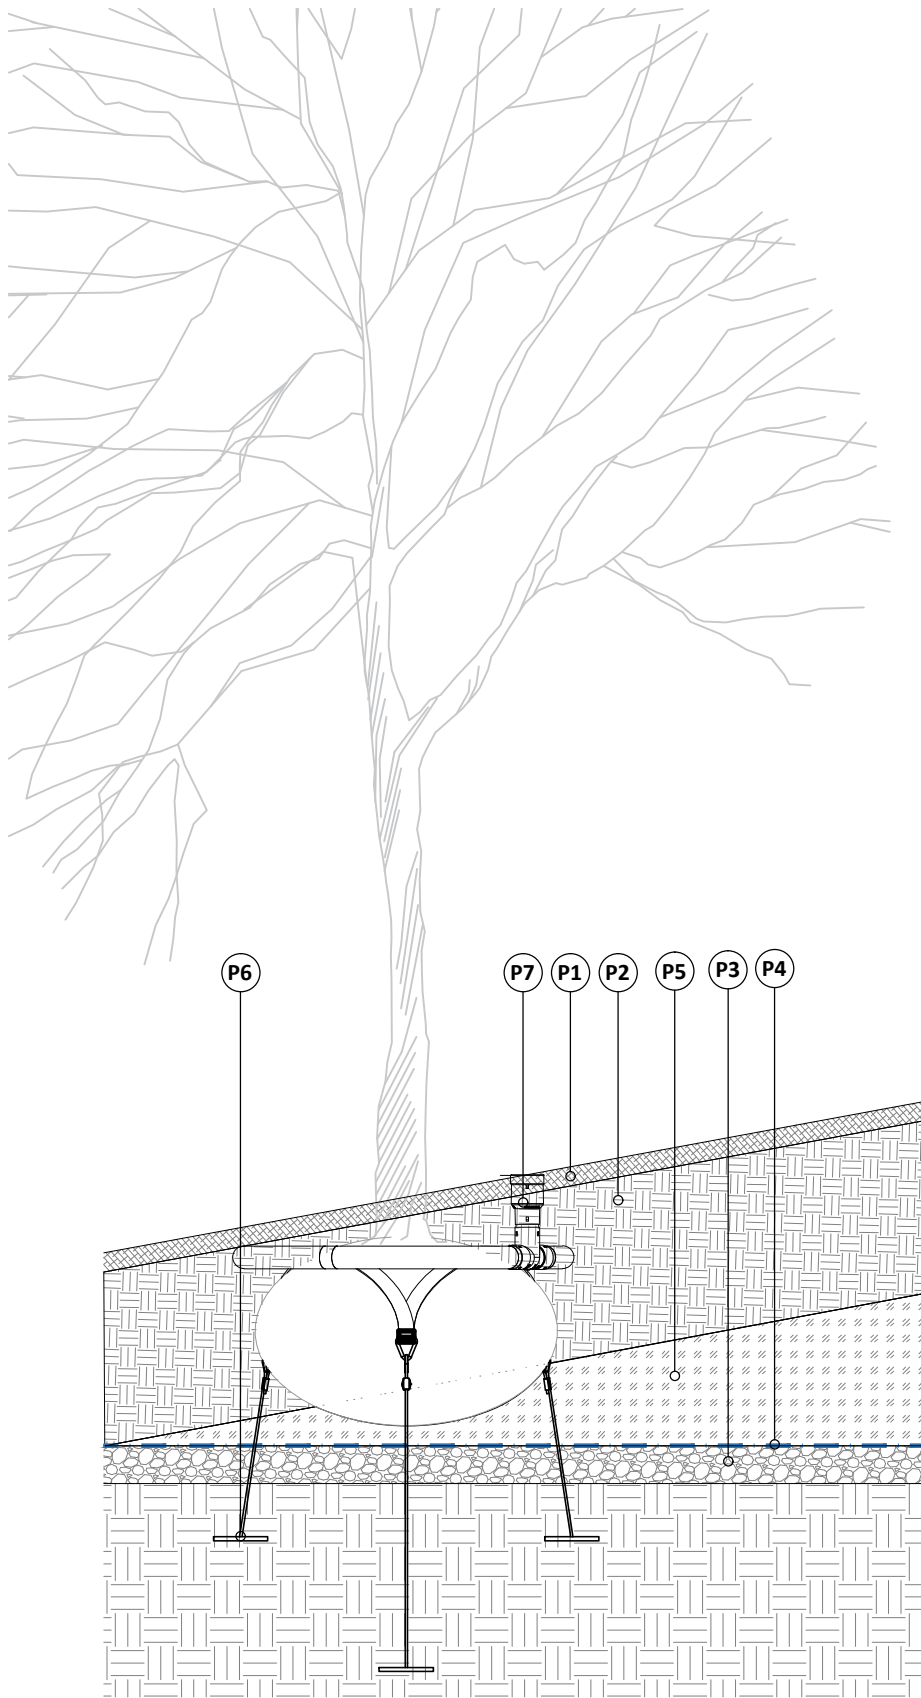

PRECEDENT IMAGE - RAISED PLANTER



PRECEDENT IMAGE - CANTILEVERED BENCH



SPECIFICATIONS

Planting Details:

- P1:** 50mm depth ornamental bark mulch layer
P2: 450mm depth topsoil to BS3882:2015
P3: 100mm depth free draining gravel
P4: Separation layer/ filter fleece
P5: Good quality sandy subsoil
P6: Plati-Mat dead man anchor system by Platipus Earth Anchoring systems or similar approved
P7: Irrigation system to be RootRain Urban as supplied by GreenBlue Urban or similar approved

Furniture and Features:

- F5:** Asa Planter, extra small - Ø820mm x H 460mm, rust colour, heavy brush texture, as supplied by Torcpots or similar approved.
- F6:** Asa Planter, large - Ø1220mm x H 830mm, rust colour, heavy brush texture, as supplied by Torcpots or similar approved.
- F7:** Asa Planter, extra large - Ø1600mm x H 950mm, rust colour, heavy brush texture, as supplied by Torcpots or similar approved.
- F8:** Planterline raised planter, 500mm height, 6mm thick steel with 30mm inward lip, in RAL 7016, as supplier by Kinley Systems or similar approved
- F9:** Planterline Cantilever Bench, 450mm height x 460mm seat depth, hardwood, as supplier by Kinley Systems or similar approved

GENERAL NOTES

- This drawing is the copyright of tpm landscape Ltd and cannot be reproduced in any form without the consent of the company.
- This drawing is to be read in conjunction with detail landscape drawings, details and specification.
- This drawing is to be read in conjunction with all relevant Architects', Engineer's, Specialists, Bills of Quantities and Specifications.
- The insertion of any firm or proprietary brand on this drawing is an indication of the class or quality required and does not exclude the use of alternative materials that are equal in performance, quality and appearance, provided that they have been approved in writing by the Landscape Architect.
- The Contractor is responsible for accurately ascertaining the position of underground services and responding to all relevant service easement requirements.
- All dimensions are in millimetres unless stated otherwise, for the purposes of construction this drawing must not be scaled and only written dimensions used. Written and scaled dimensions to be checked on site, any discrepancies reported prior to work commencing. IF IN DOUBT PLEASE ASK.
- All work and materials are to be in accordance with the relevant British Standards and Code of Practice.
- All Proprietary products are to be used strictly in accordance with the manufacturer's instructions and details.

REVISION NOTES

Rev	By	Description	Date
-	-	-	-

Client
Axis-Re / Marco Living

Project
Tariff Street, Manchester

Description
Tree Pit and Planter Details

Status
For Approval

Scale @ A1 1:20	Drawn MC	Checked CT	Date 07.09.23
Job number 4267	Drawing number 302	Revision -	

tpm landscape
chartered landscape architects
address: 4th Floor Studio 10 Little Lever St Manchester M1 1HR
tel: 0161 235 0600 fax 0601 email info@tpmlandscape.co.uk