




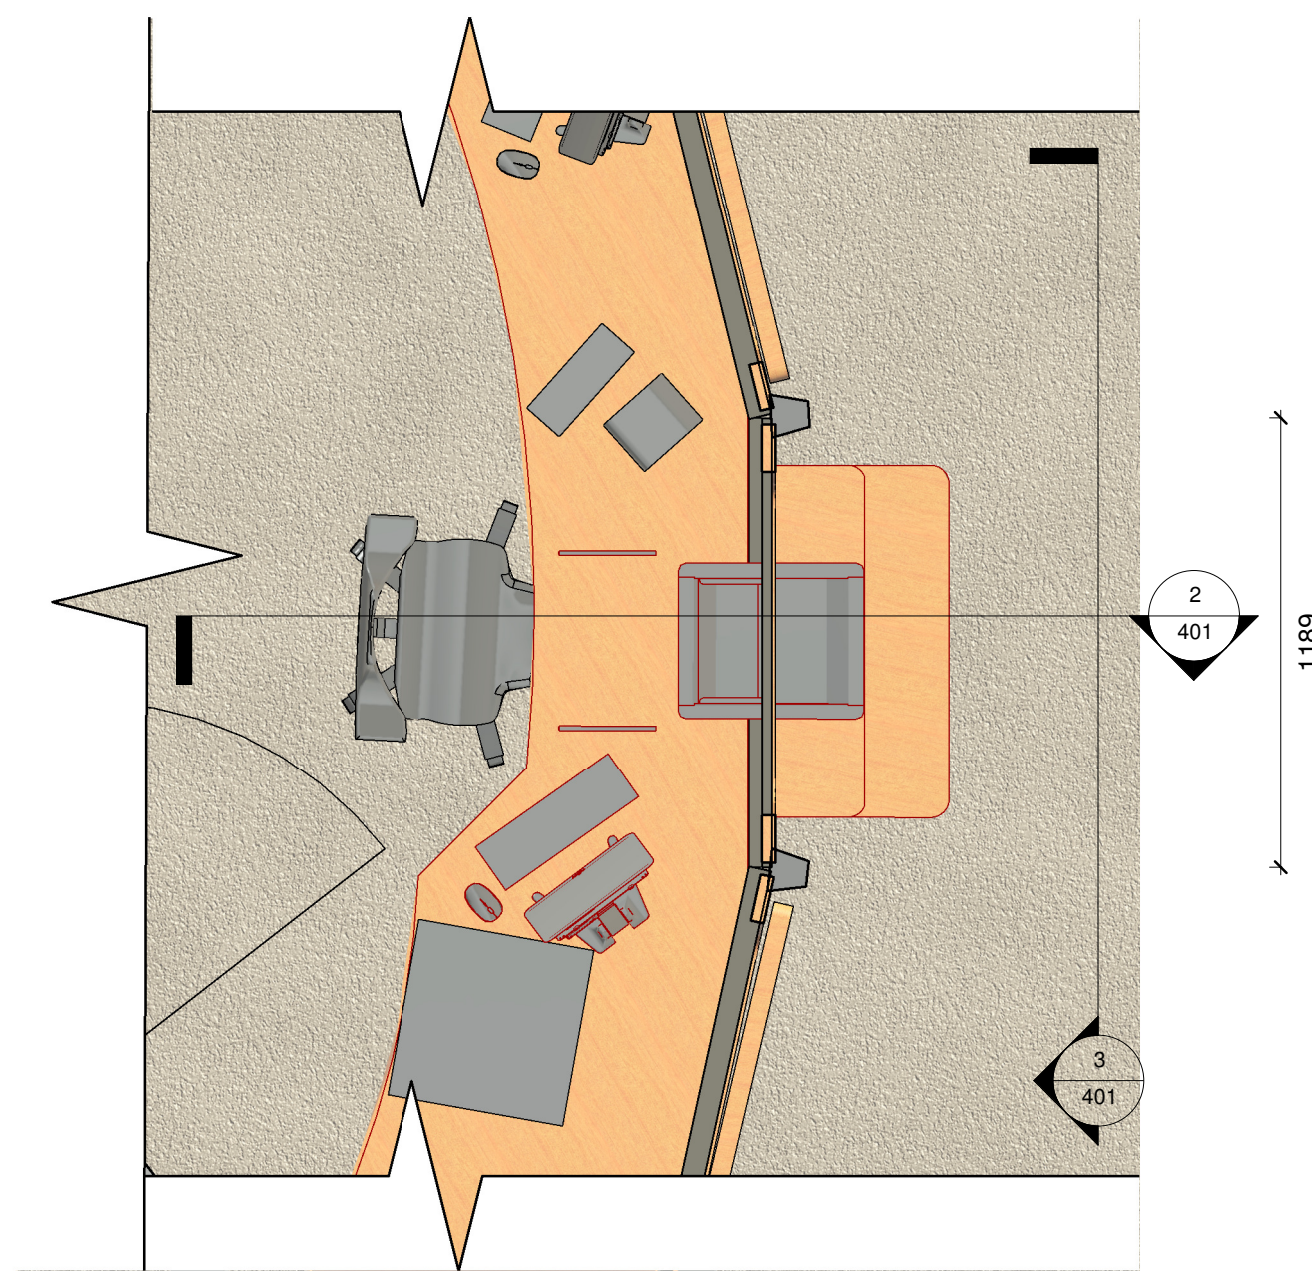


1 Ground Plan Callout - Ticket Desk
1 : 20

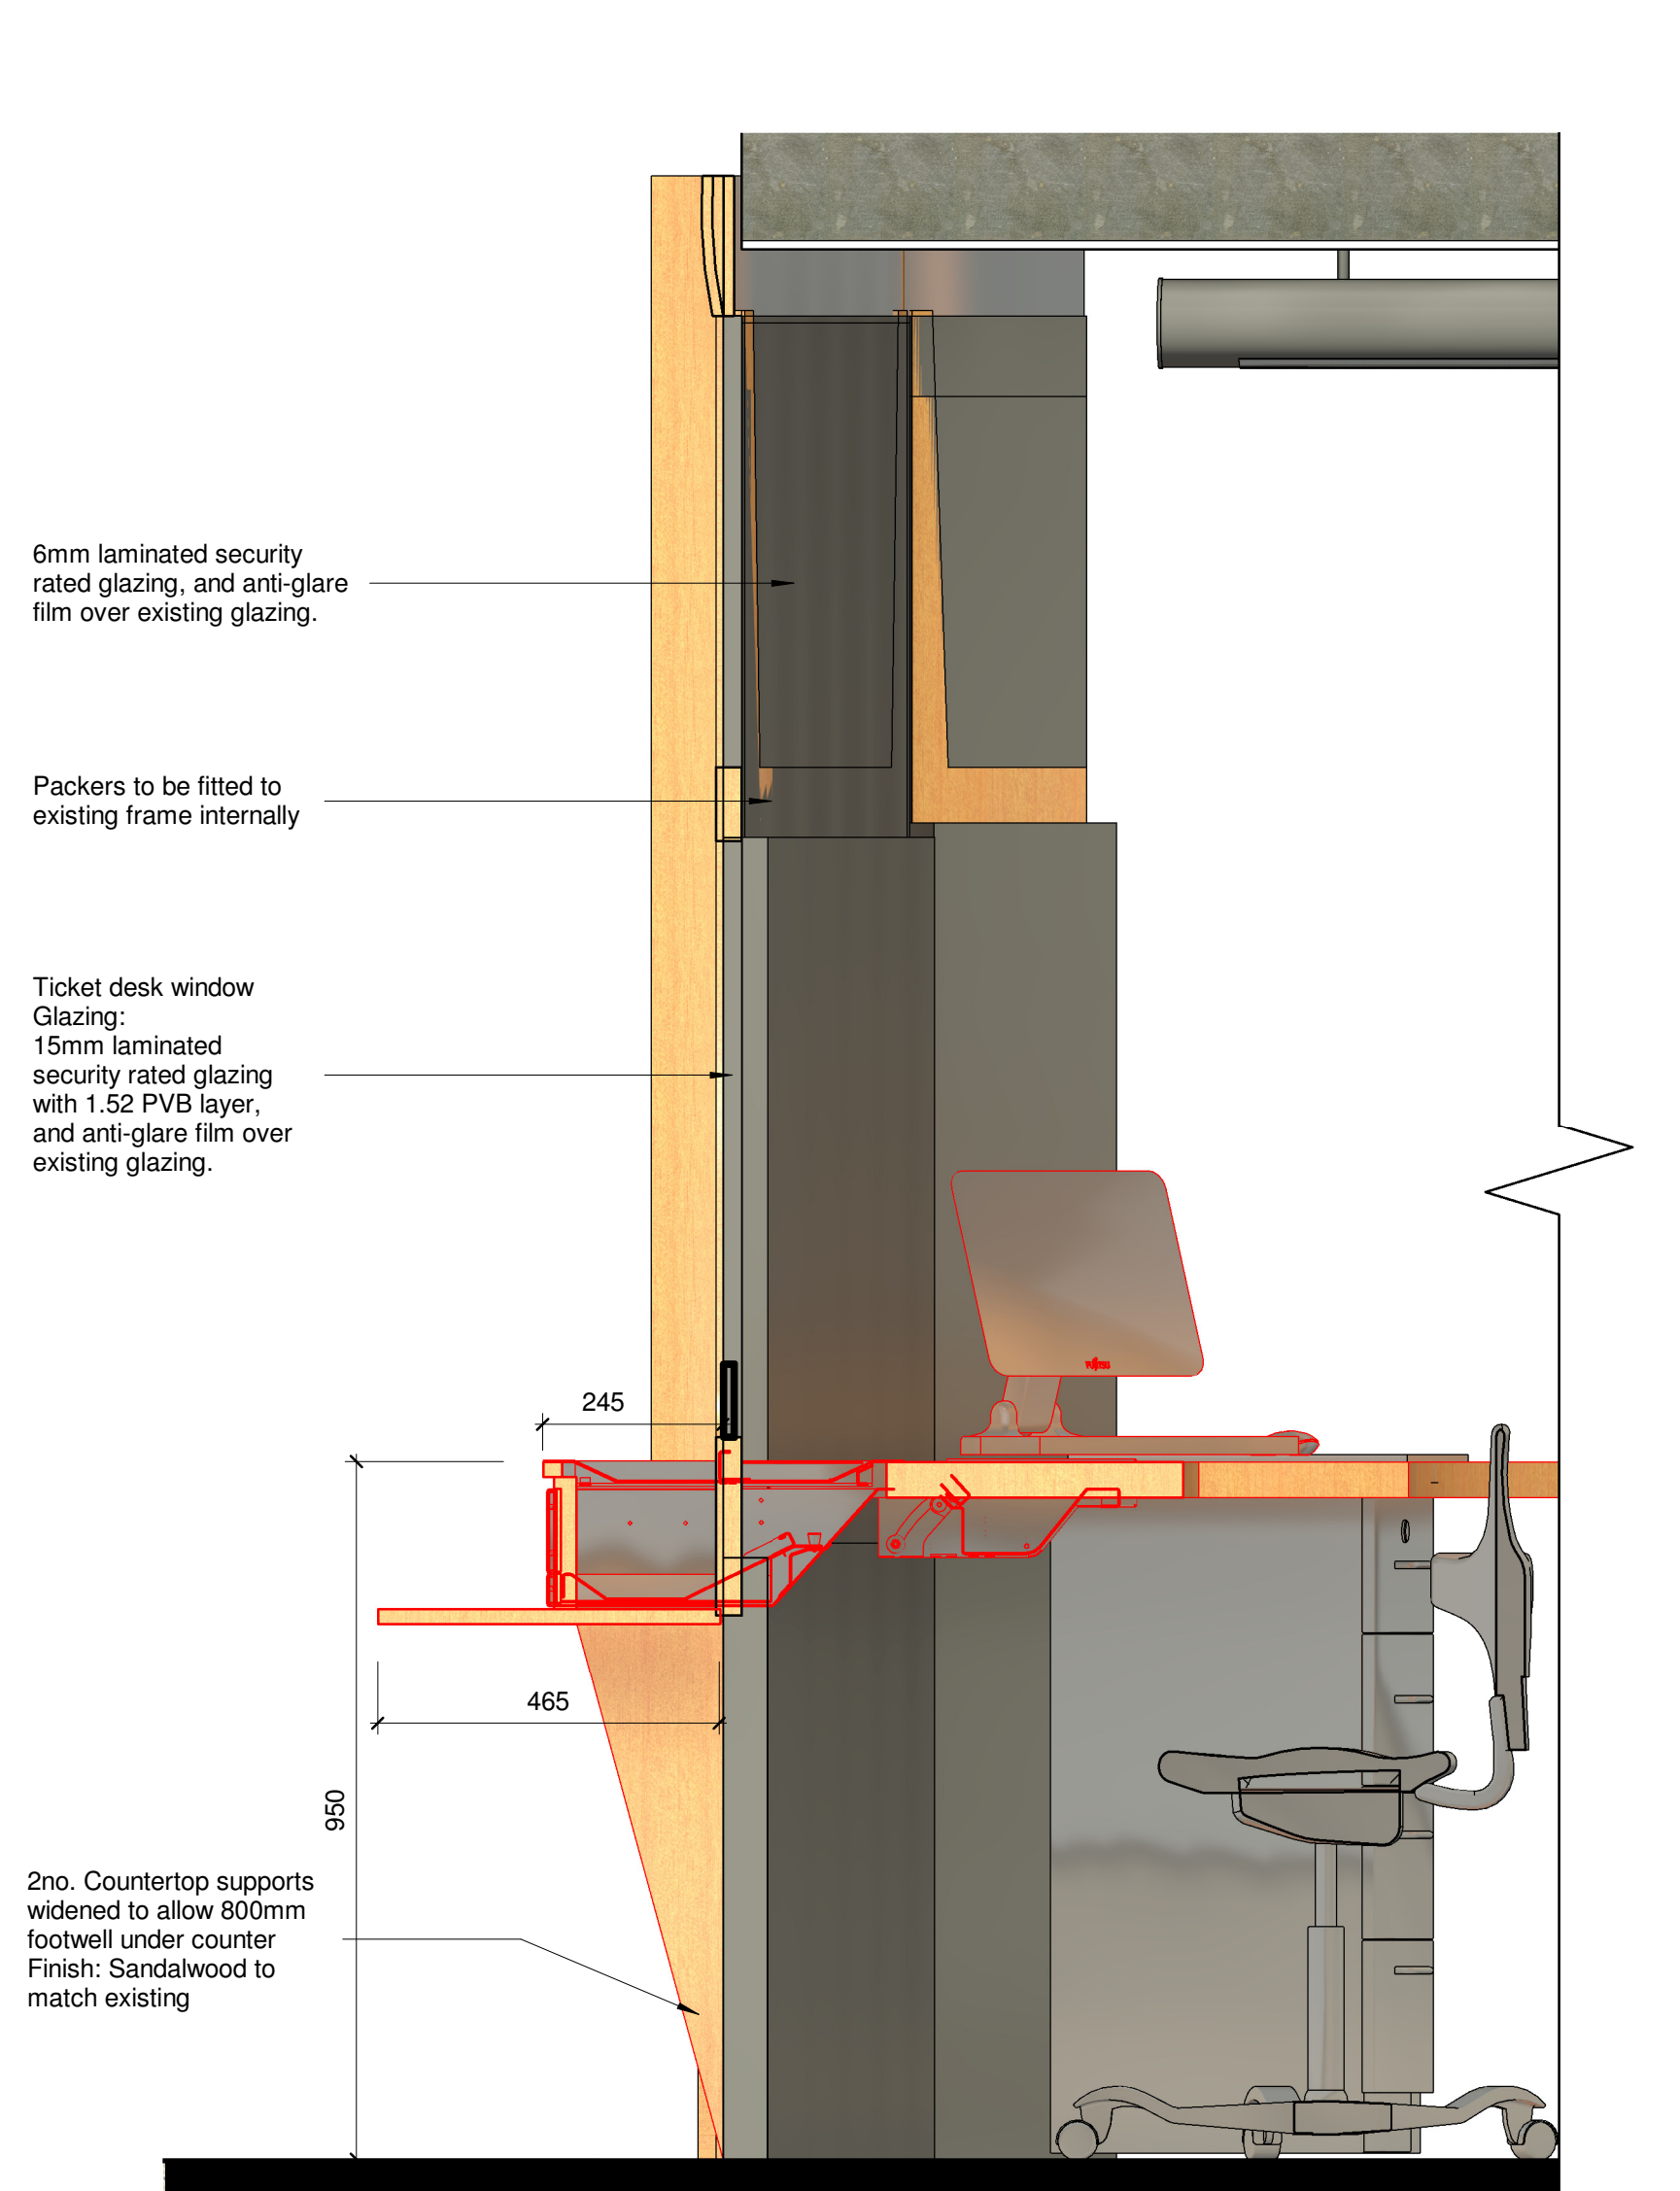

2 Section - Ticket Desk
1 : 10

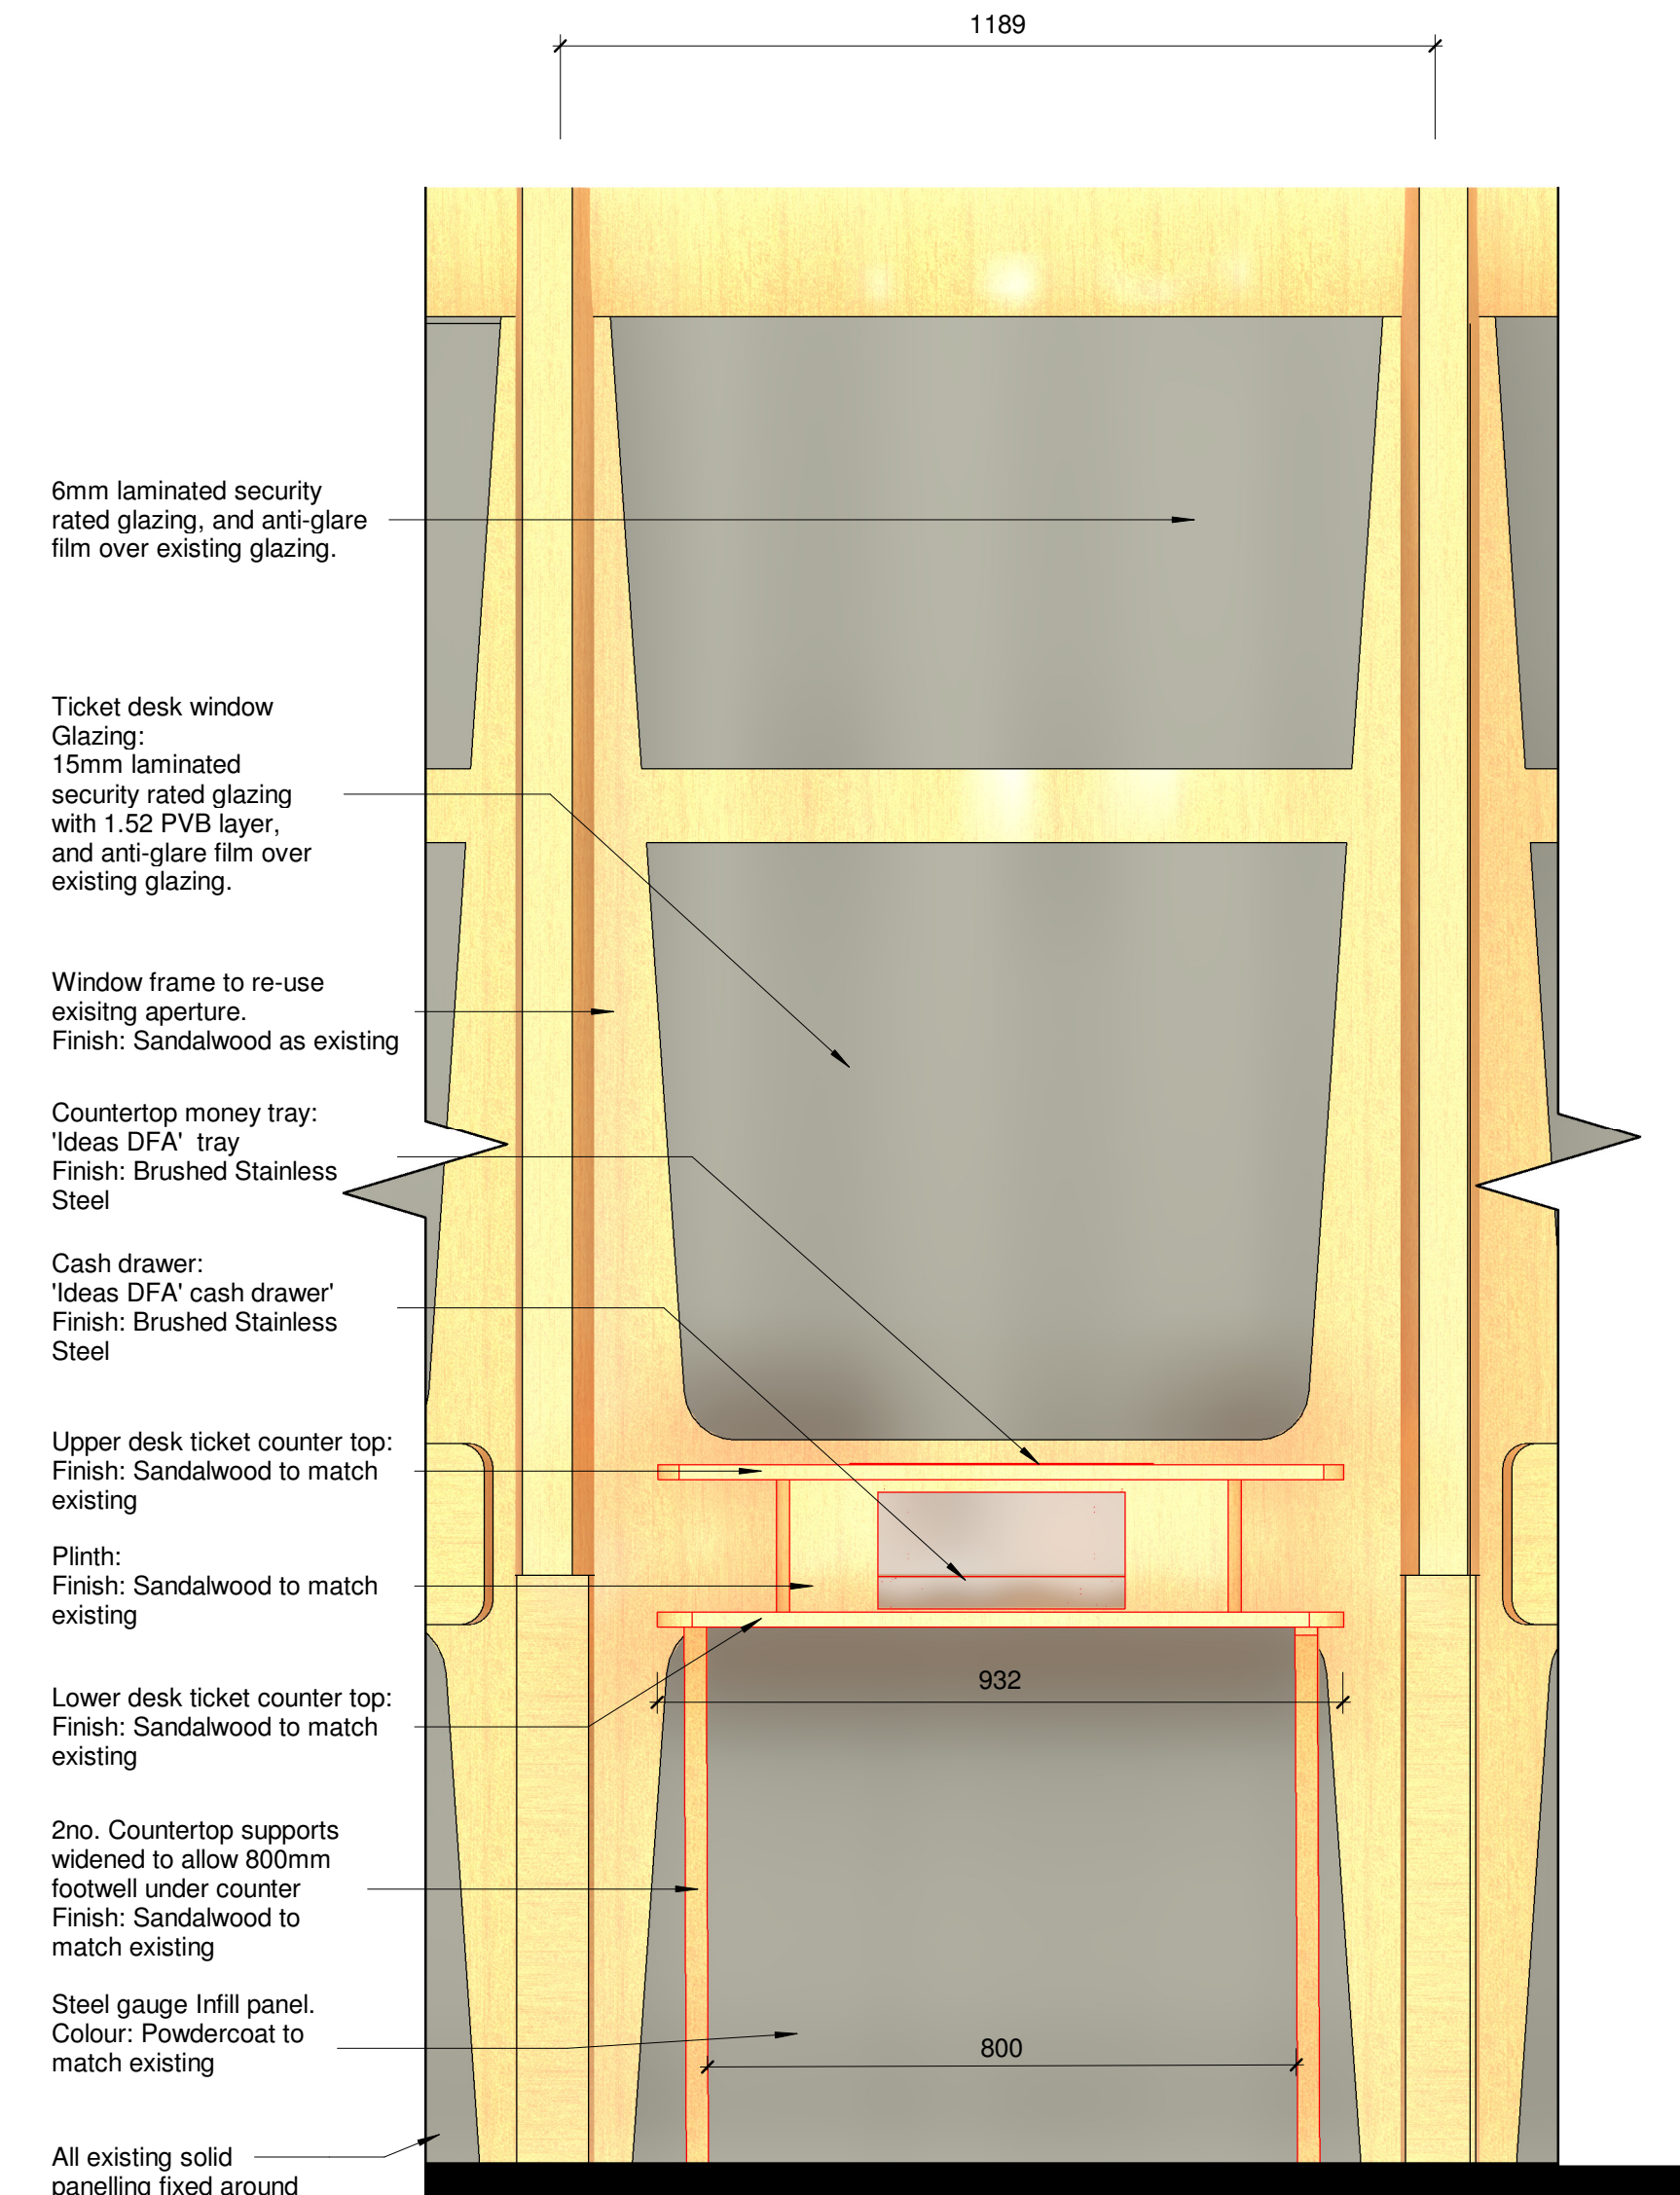

3 Elevation - Ticket Desk
1 : 10

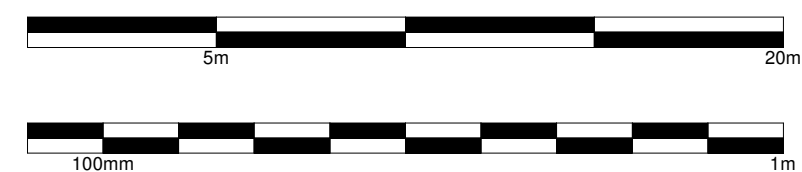

©
DO NOT SCALE. Use figured dimensions only. Contractor is to check all dimensions before commencement of works. This drawing is copyright. This data to be used as a ref file only - not as live data. This drawing must only be used for the purpose for which it is supplied.

NOTES:
Dimensions to be checked against existing ticket desks on site.
Key:
Area out of scope
Existing Infrastructure
Proposed Infrastructure
Demolished Infrastructure
Modified Infrastructure

B04	19/10/2023	Post MOC Planning Changes	GB	TP	GS
B03	18/10/2023	Post ES-5 Submission updates	GB	TP	GS
B02	06/10/2023	Form D submission	GS	TP	GB
B01	29/09/2023	Issue Post IDC Comments	GB	TP	GS
No.	Date	Description of Revision	Drawn	Chkd.	Appr.

SEED Architects
Parsonage Chambers
3 Parsonage
Manchester
M3 2HW
• Tel: 0161 832 5750 • E: office@seedarchitects.co.uk •

status
PAGE 2 ES-5



job title
Manchester Oxford Road
Congestion Relief

ELR: COL
mileage: 189m 0658yds

drawing title
Proposed Ticket Desk

author GB	date 06/10/2023	drawn by GB	date 06/10/2023
checker TP	date 06/10/2023	approver GS	date 06/10/2023
scale As indicated	paper size A1	Suitability: S1	Rev. B04

Drawing Number:
175726-STR-XX-XXXX-DRG-EAR-000401