
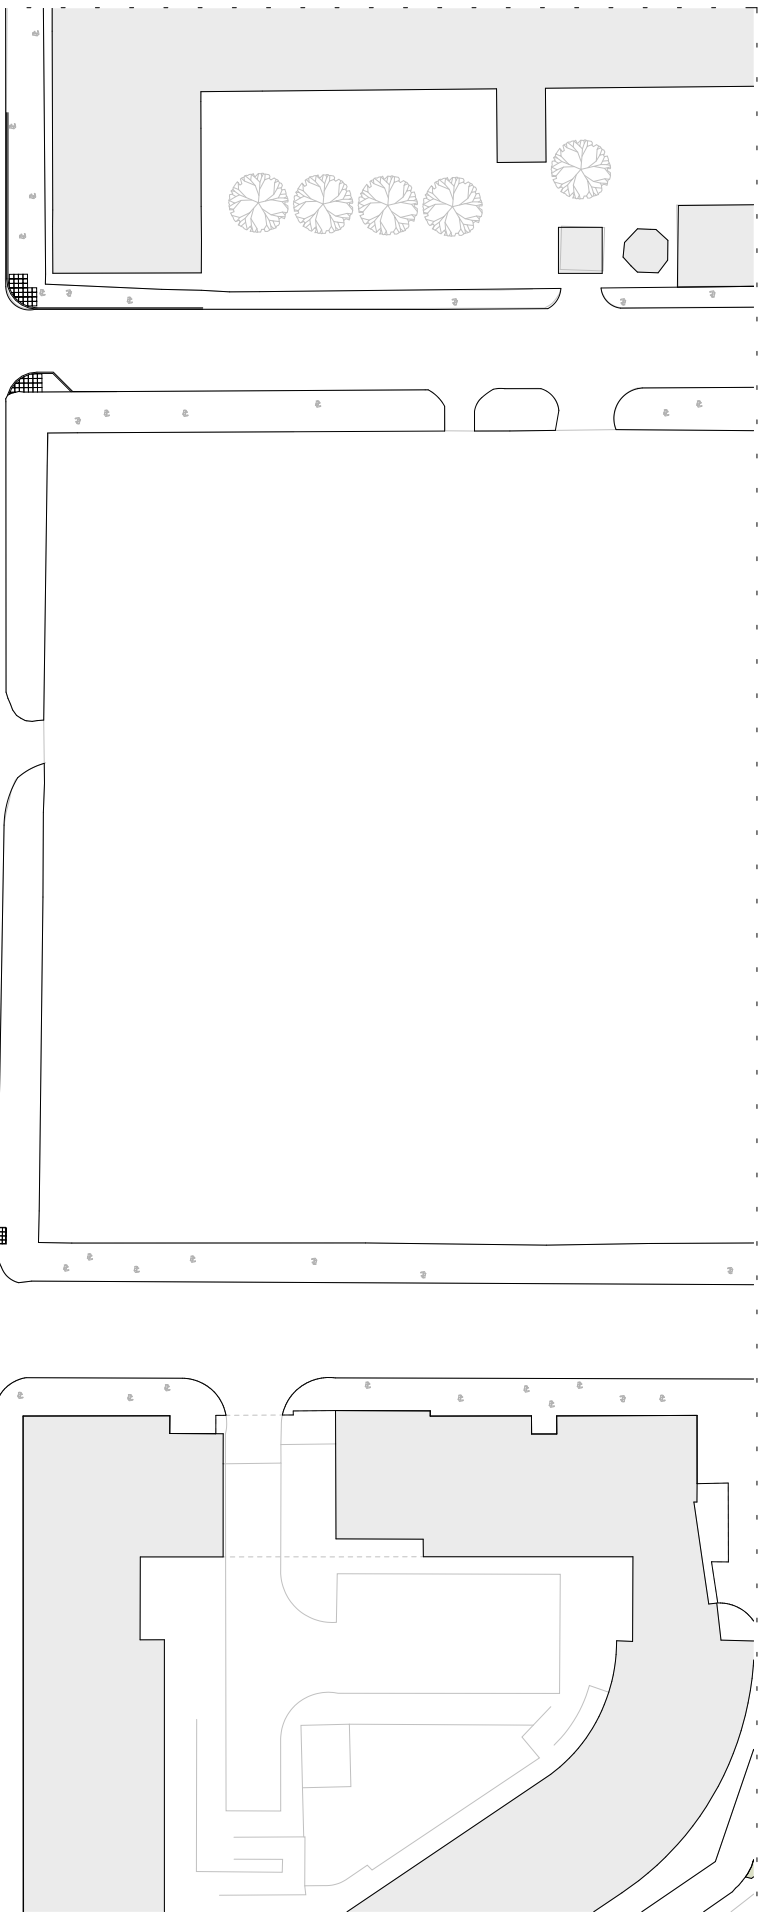


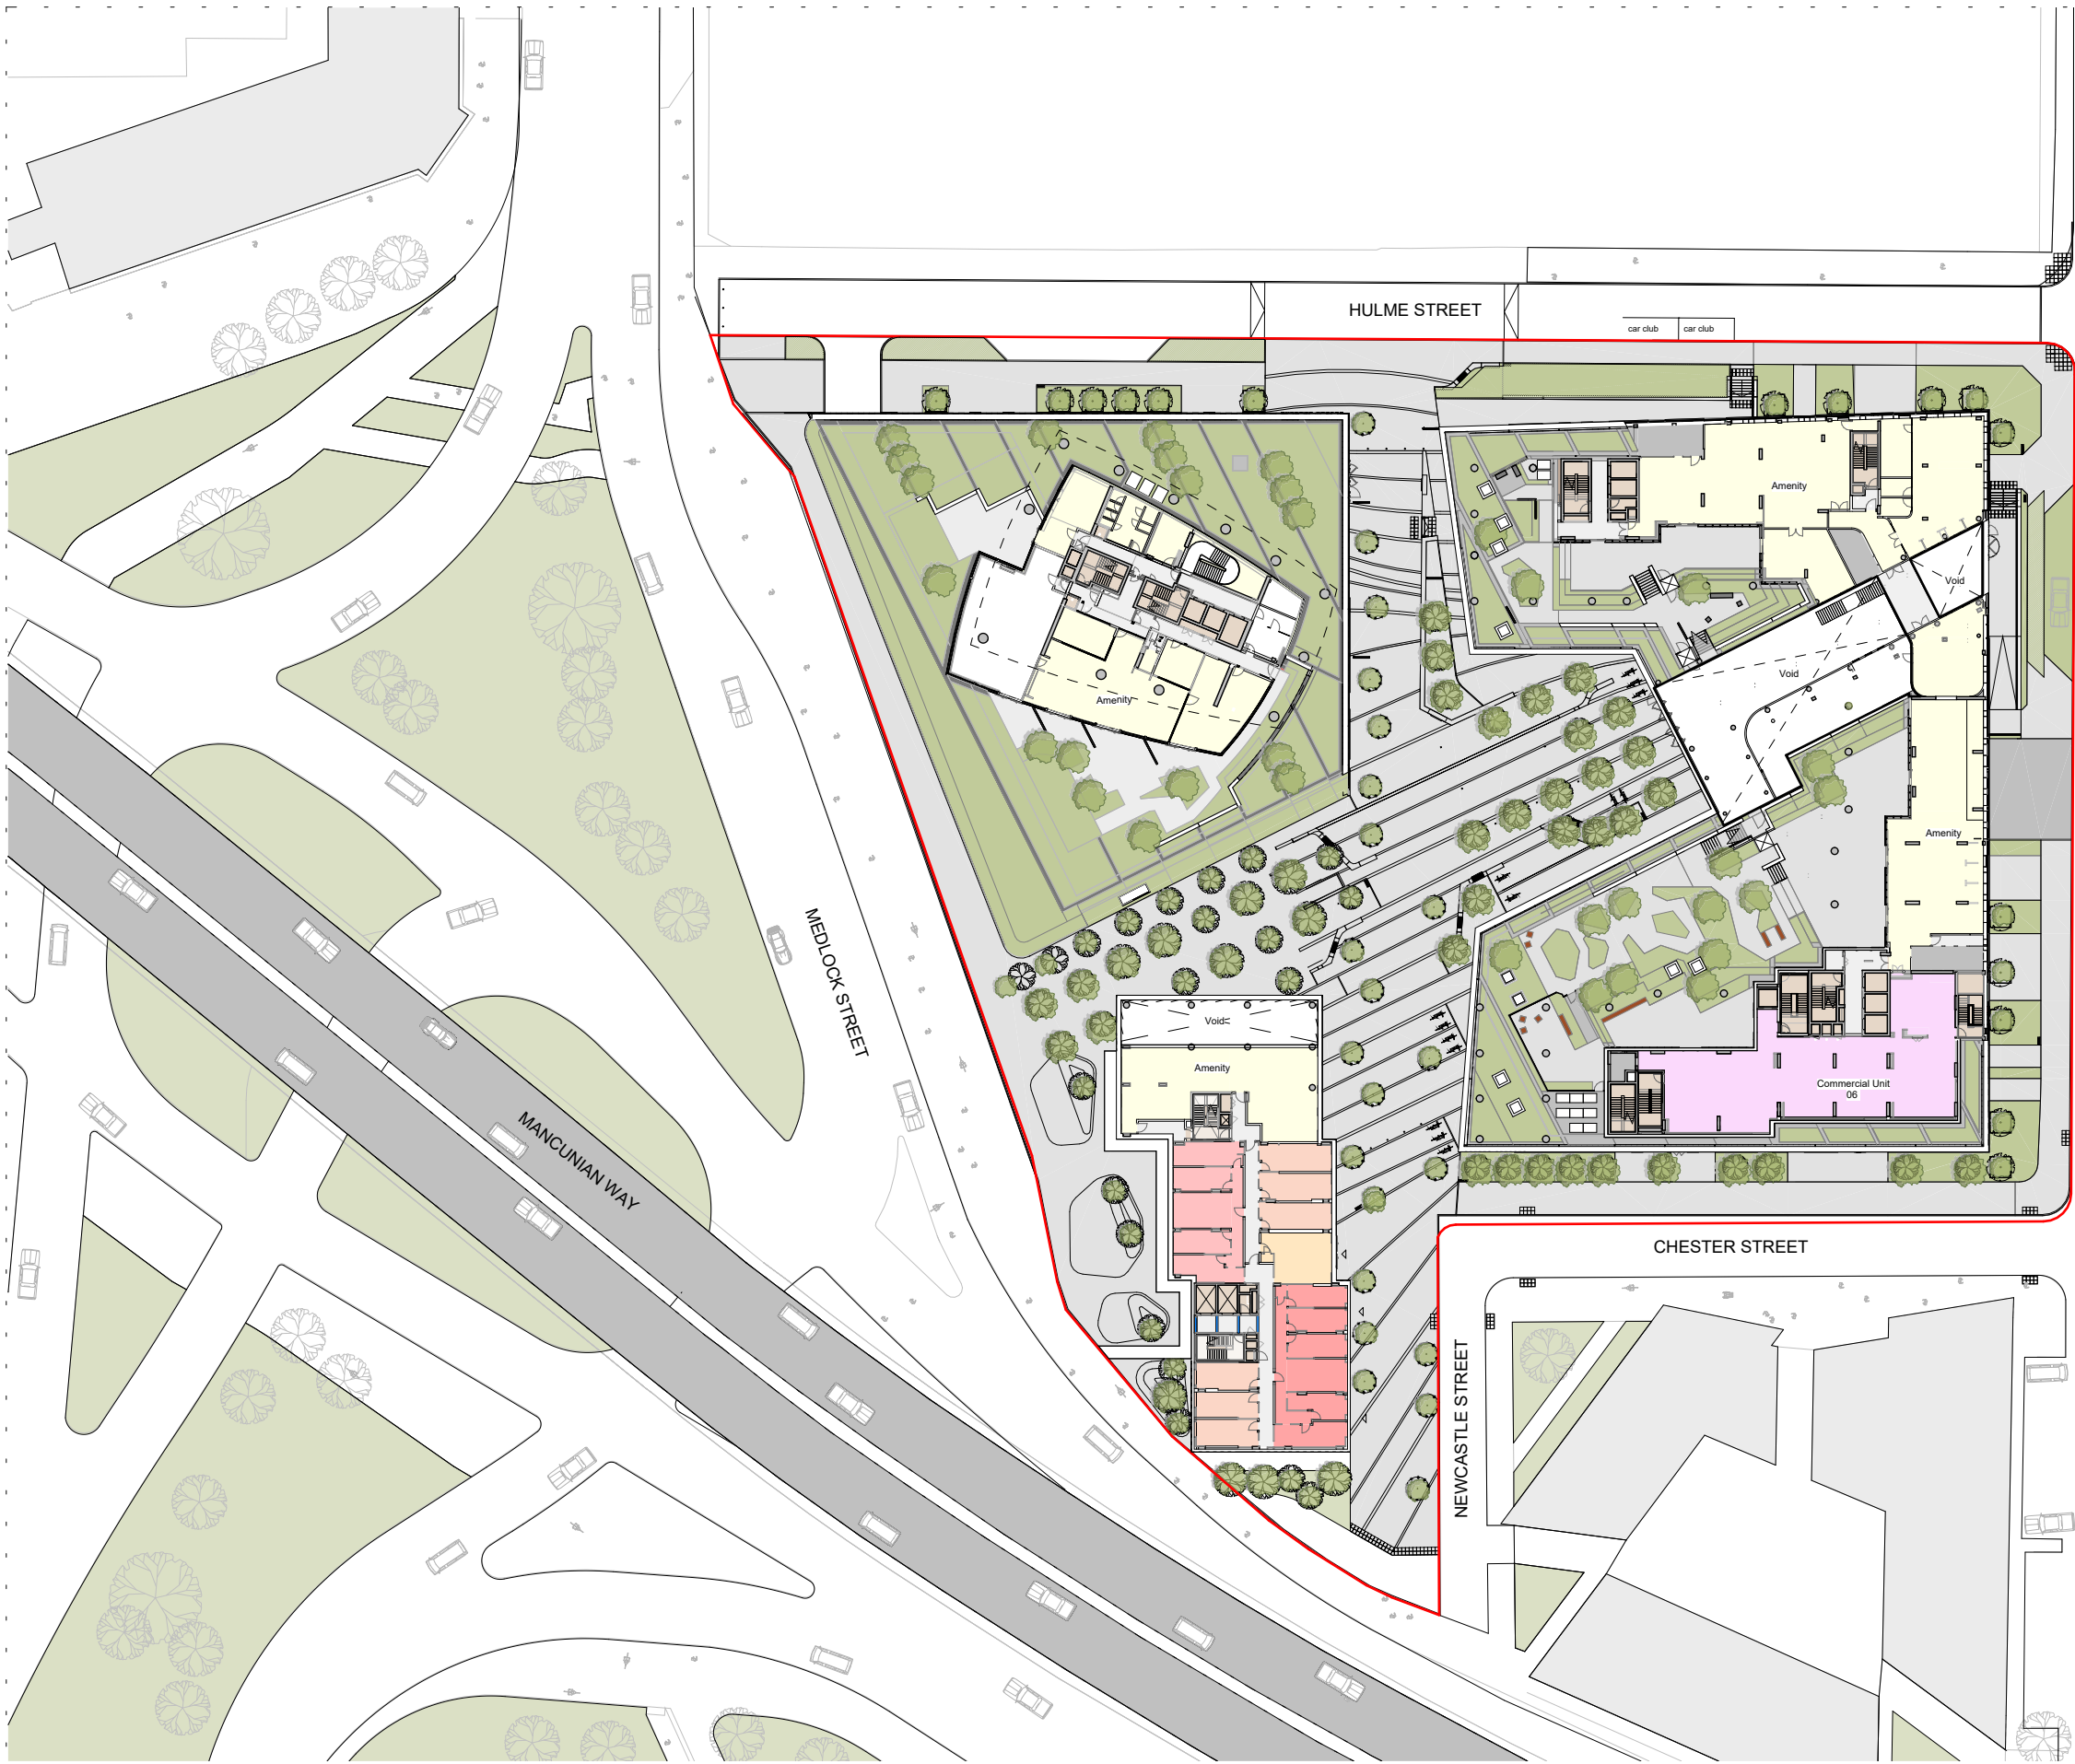

Planning boundary	Co-living Apartments		Amenity/ Circulation			First Street South		10266-Z0-A-G100-PL-01-99001			
	1 Bed Apartment	3 Bed Apartment	Core	Storage/Parking/Corridor		PLANNING		October 2023	P03		
	2 Bed Apartment	4 Bed Apartment	Amenity/Entrance	Office/Study		GA Site Plan - First Floor Plan		10266	1 : 750@ A3		
	Studio Apartment	5 Bed Apartment	Retail/Restaurant	Plant/BOH						Manchester +44 (0)161 835 2345	London +44 (0)20 7549 4000