


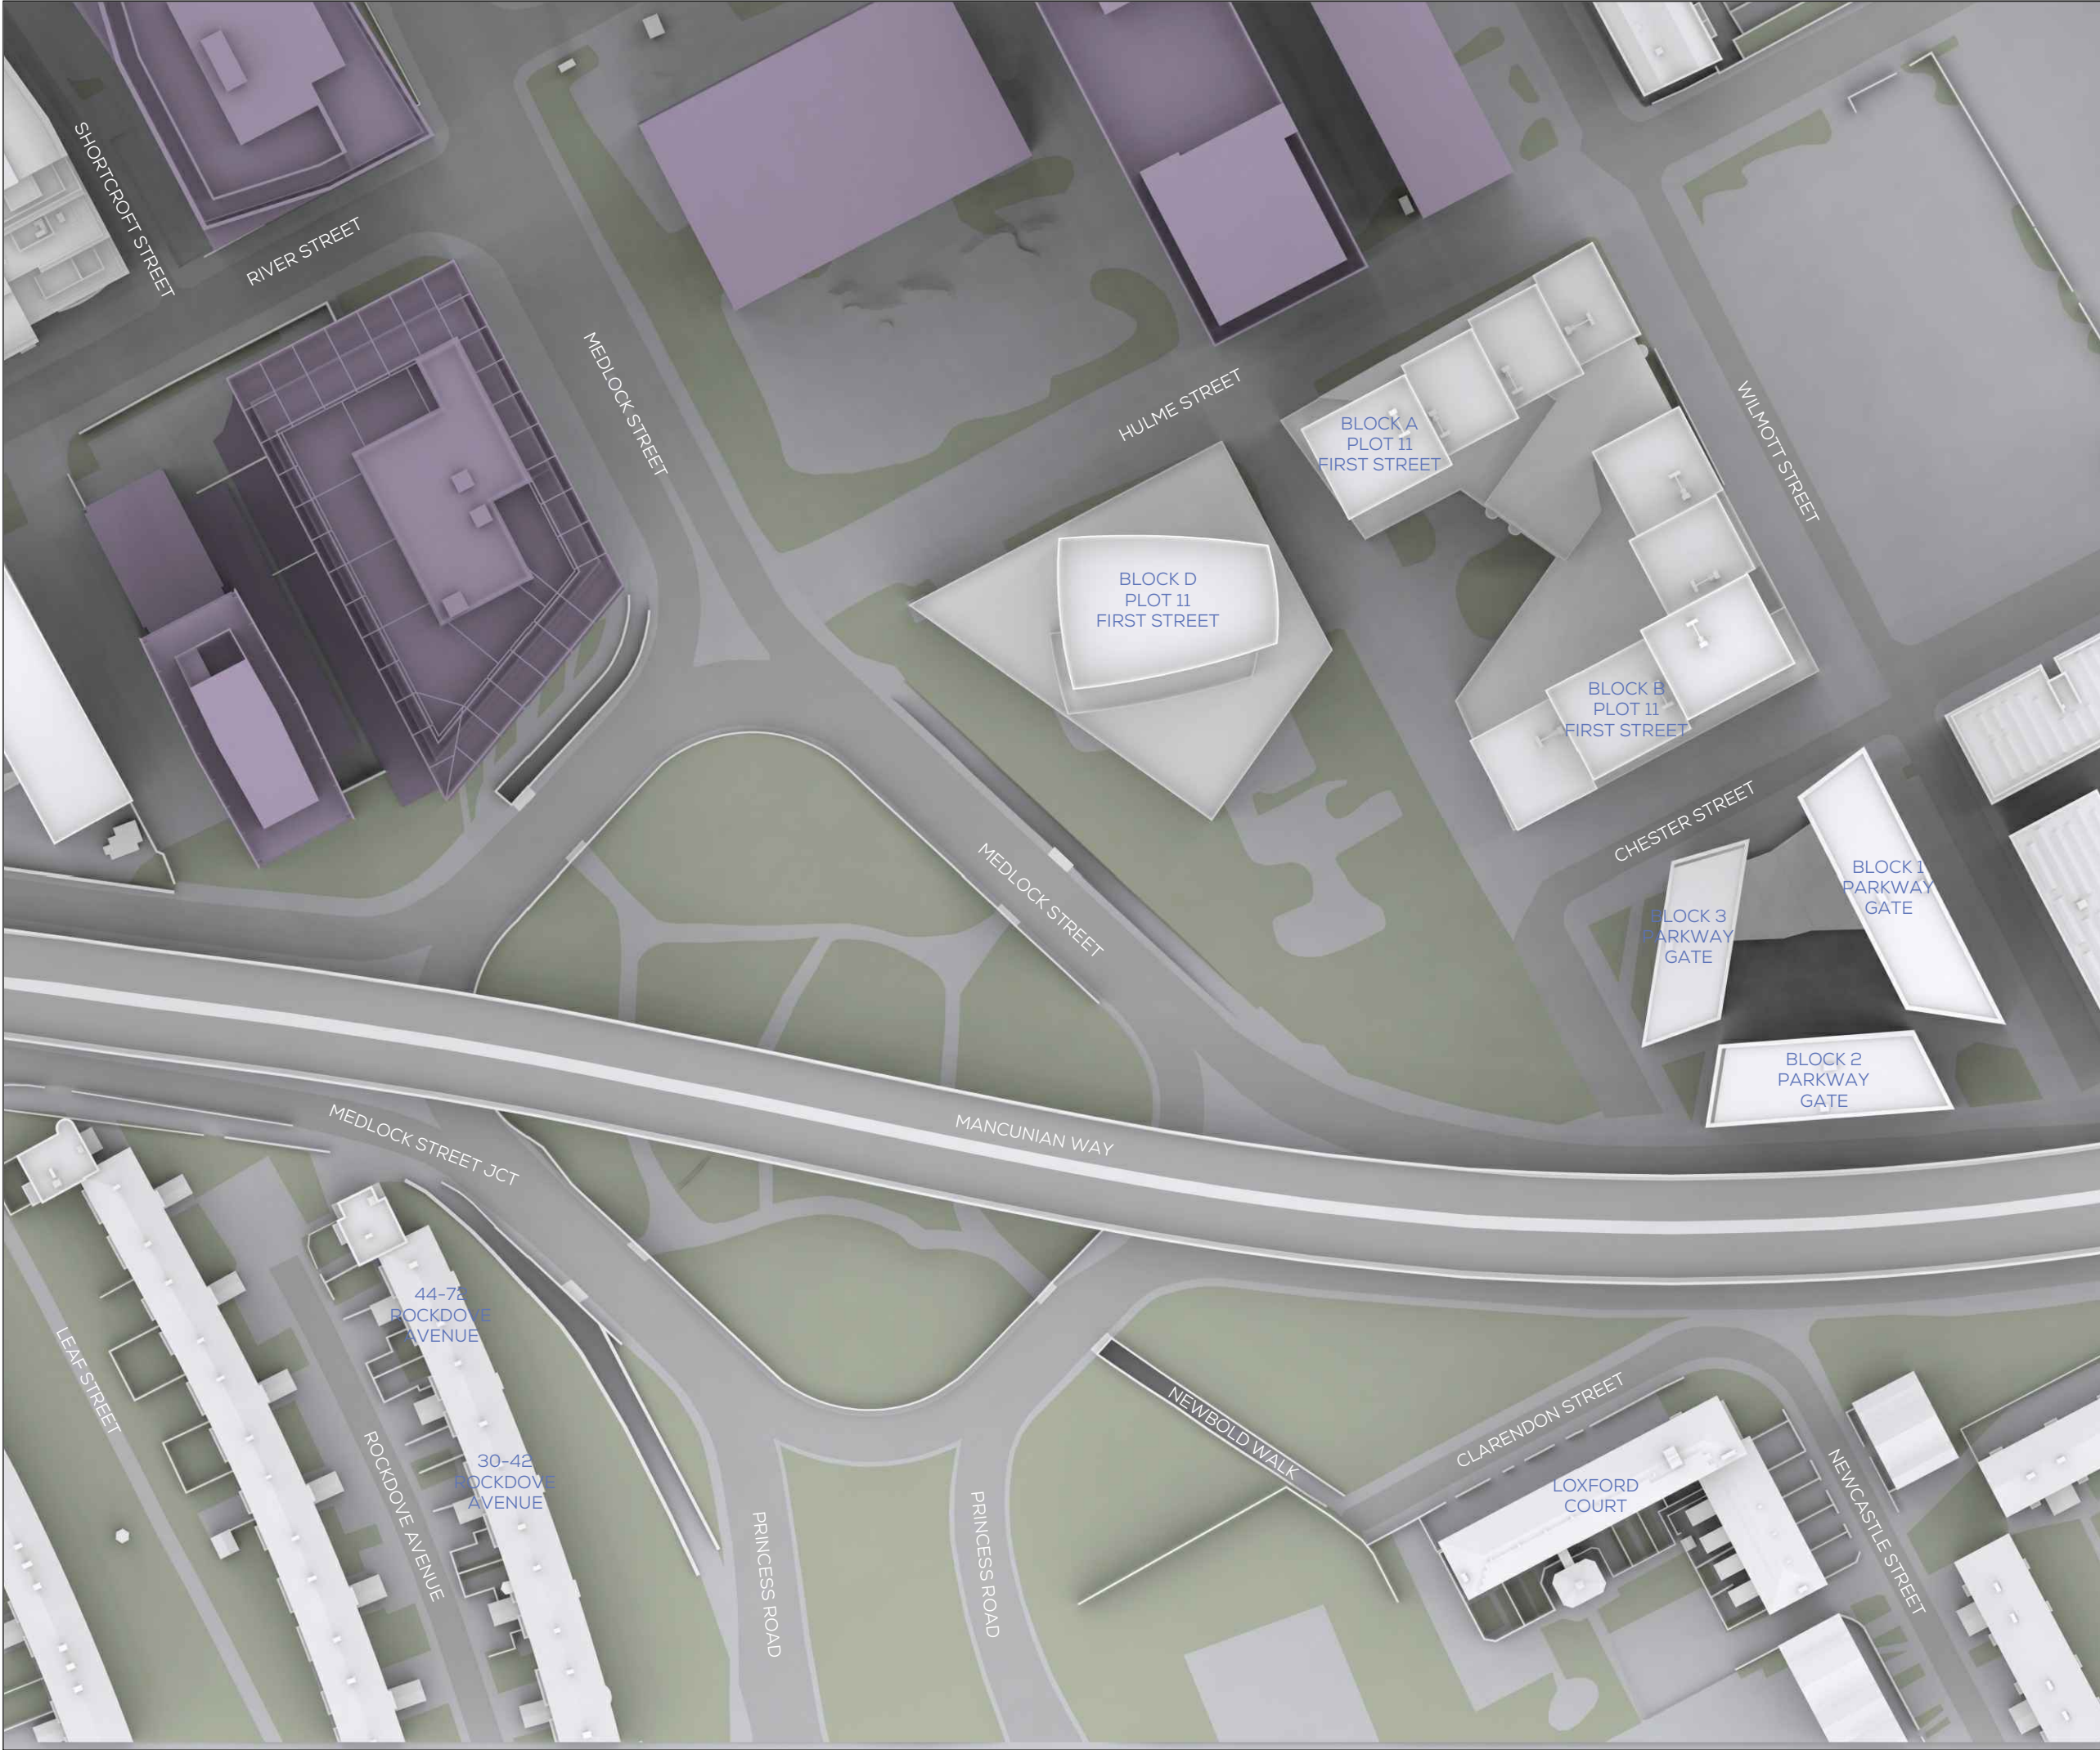

SOURCES OF INFORMATION

IR04-230929-SimpsonHaugh
IR06-20231002-Vertex
IR07-20231012-Planning Portal

ALL INFORMATION DISPLAYED IS SUBJECT TO A COMPLETE VERIFIABLE SITE SURVEY BEING UNDERTAKEN. GIA TAKES NO RESPONSIBILITY ON THE ACCURACY OR RELIABILITY OF THE DISPLAYED DATA SINCE A VERIFIED SITE SURVEY WAS NOT MADE AVAILABLE PRIOR TO THE GENERATION OF SUCH INFORMATION.

NOTES:
EXISTING HAS SHOWN
CUMULATIVE SCENARIO SHOWN IN PURPLE


N.B. DO NOT SCALE OFF THIS DRAWING

PROJECT:
BLOCK C, FIRST STREET,
MANCHESTER

DRAWING NAME:
PLAN VIEW EXISTING

DWN BY	SCALE	CHK BY	STATUS	DATE
HR	NTS	SP	-	OCT23
PROJ No.	REL No.	IS No.	DWG No.	REV No.
2450	01	02	01	-

gia
2 Commercial St.
Manchester
M15 4RQ
mail@gia.uk.com
www.gia.uk.com

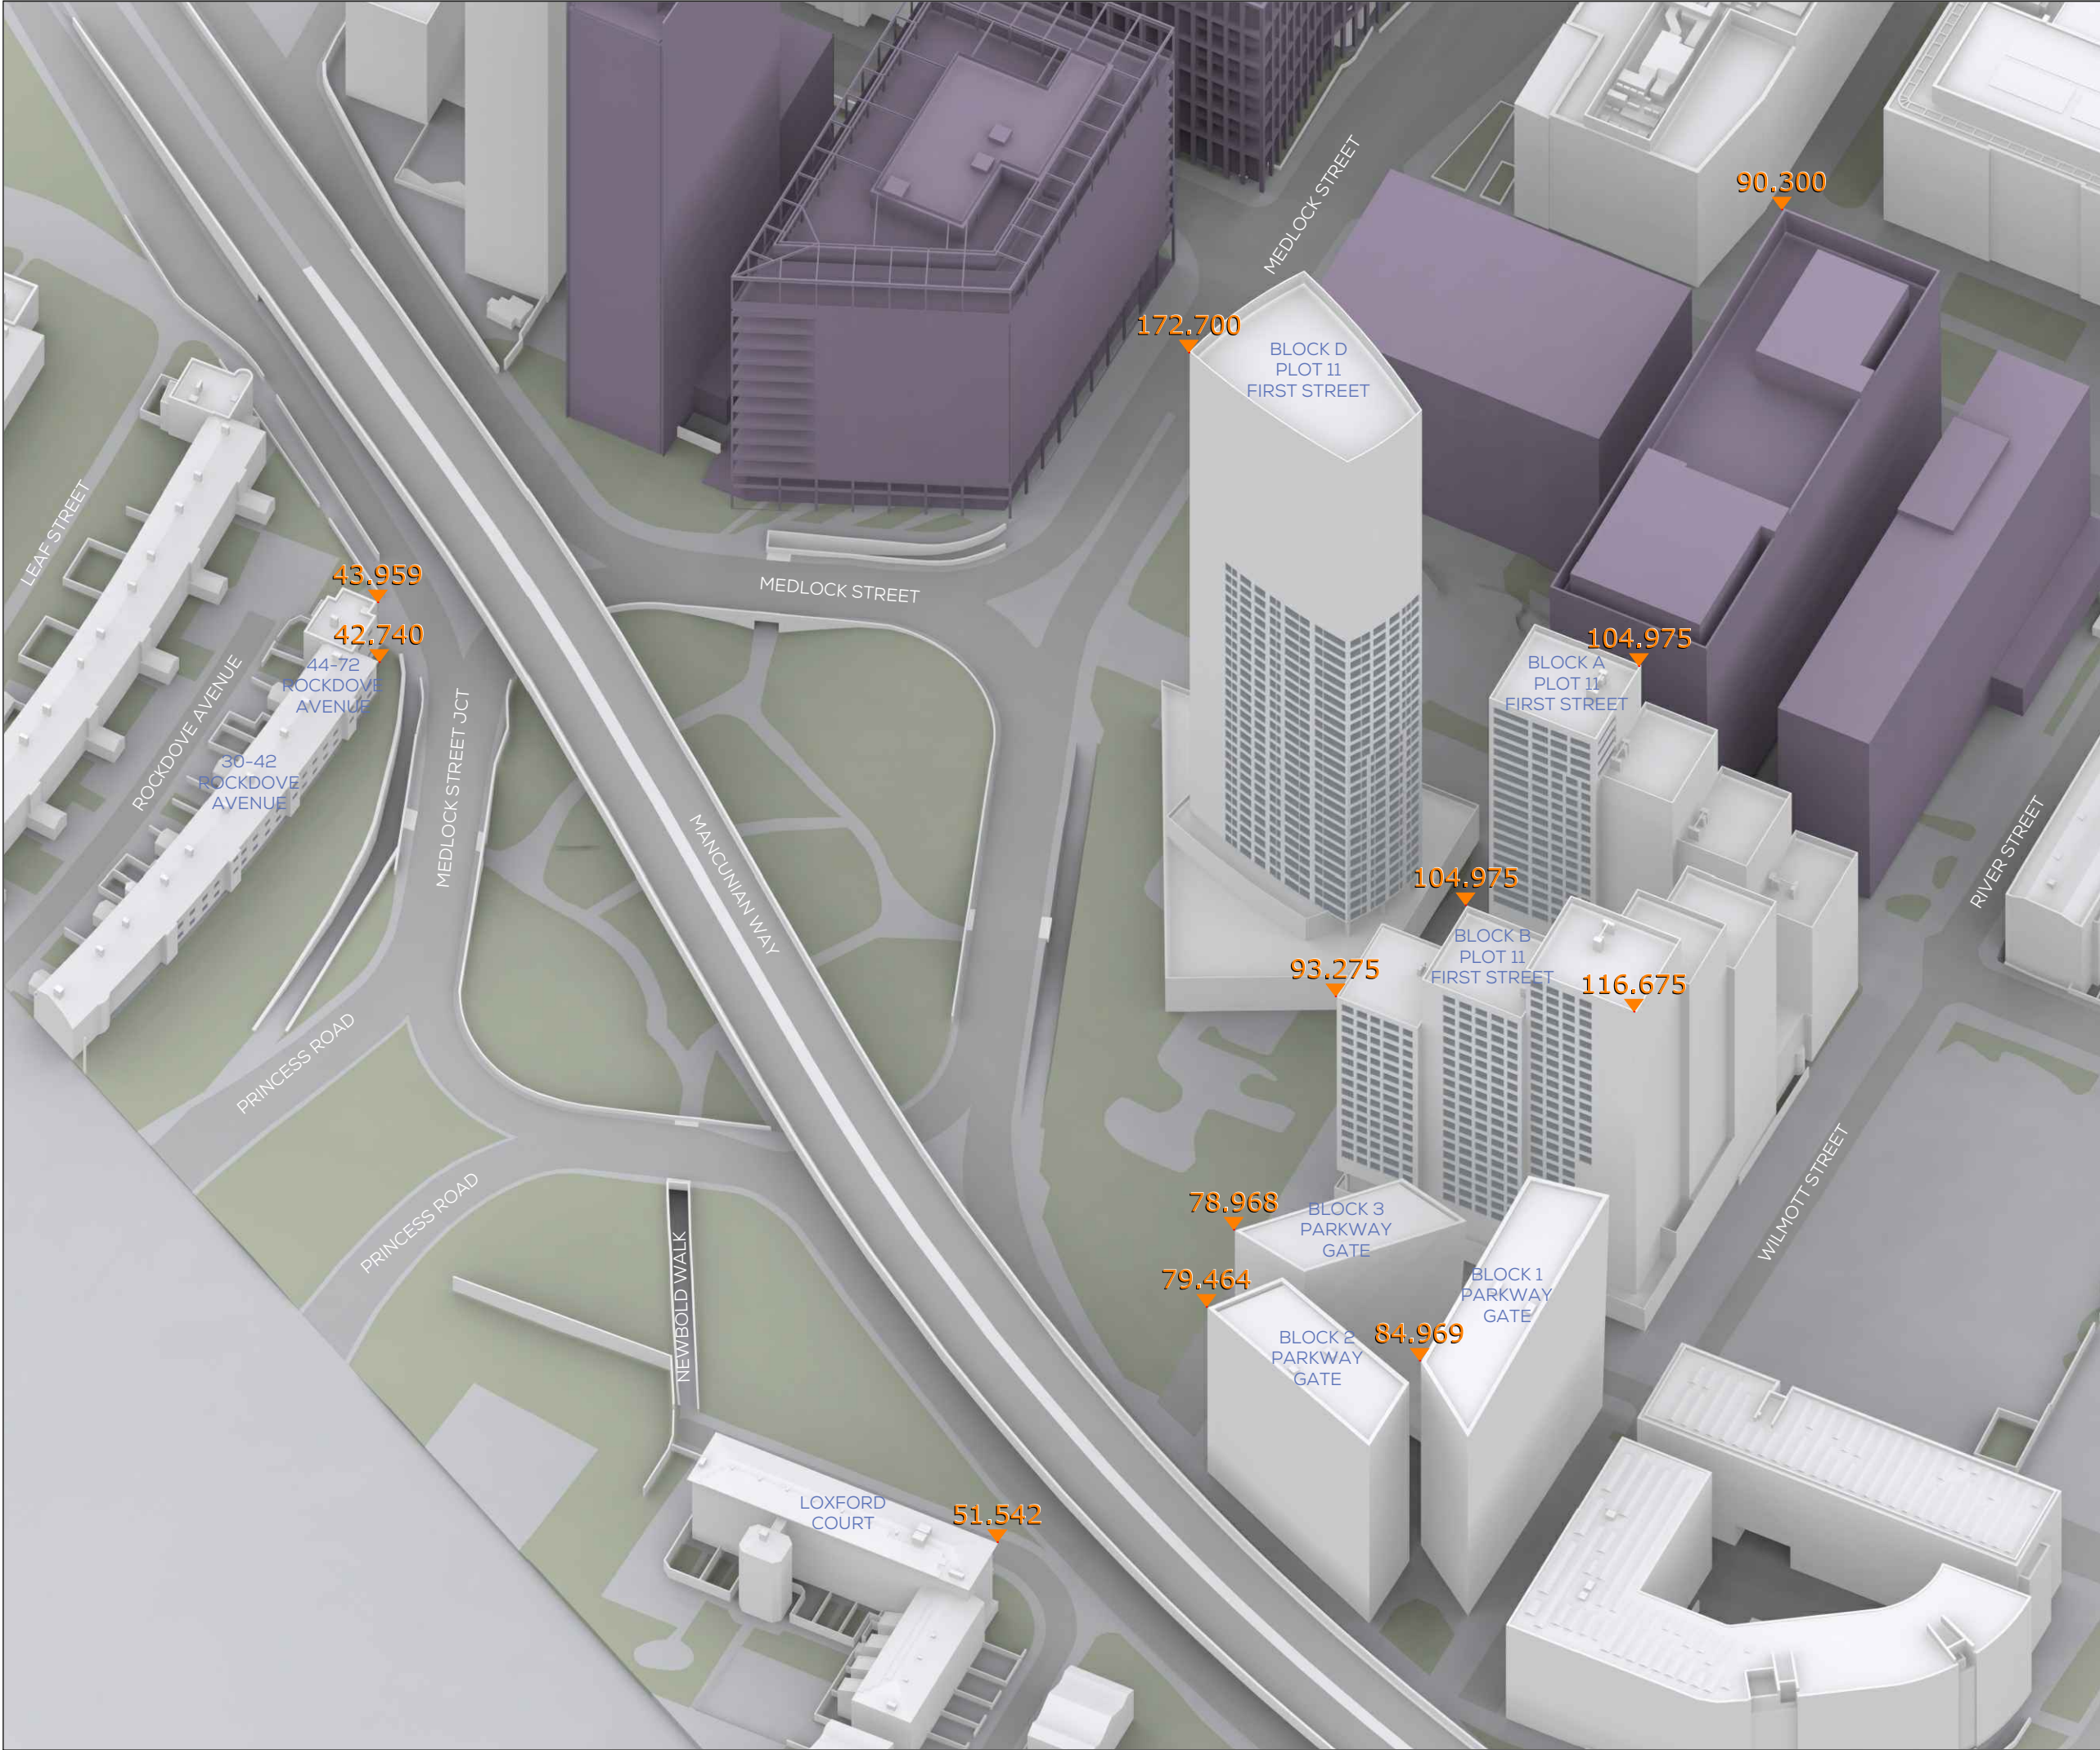

SOURCES OF INFORMATION

IR04-230929-SimpsonHaugh
IR06-20231002-Vertex
IR07-20231012-Planning Portal


ALL INFORMATION DISPLAYED IS SUBJECT TO A COMPLETE VERIFIABLE SITE SURVEY BEING UNDERTAKEN. GIA TAKES NO RESPONSIBILITY ON THE ACCURACY OR RELIABILITY OF THE DISPLAYED DATA SINCE A VERIFIED SITE SURVEY WAS NOT MADE AVAILABLE PRIOR TO THE GENERATION OF SUCH INFORMATION.

NOTES:
EXISTING HAS SHOWN
CUMULATIVE SCENARIO SHOWN IN PURPLE

N.B. DO NOT SCALE OFF THIS DRAWING
PROJECT:
BLOCK C, FIRST STREET,
MANCHESTER

DRAWING NAME:
3D VIEW EXISTING

DWN BY	SCALE	CHK BY	STATUS	DATE
HR	NTS	SP	-	OCT23
PROJ No.	REL No.	IS No.	DWG No.	REV No.
2450	01	02	02	-

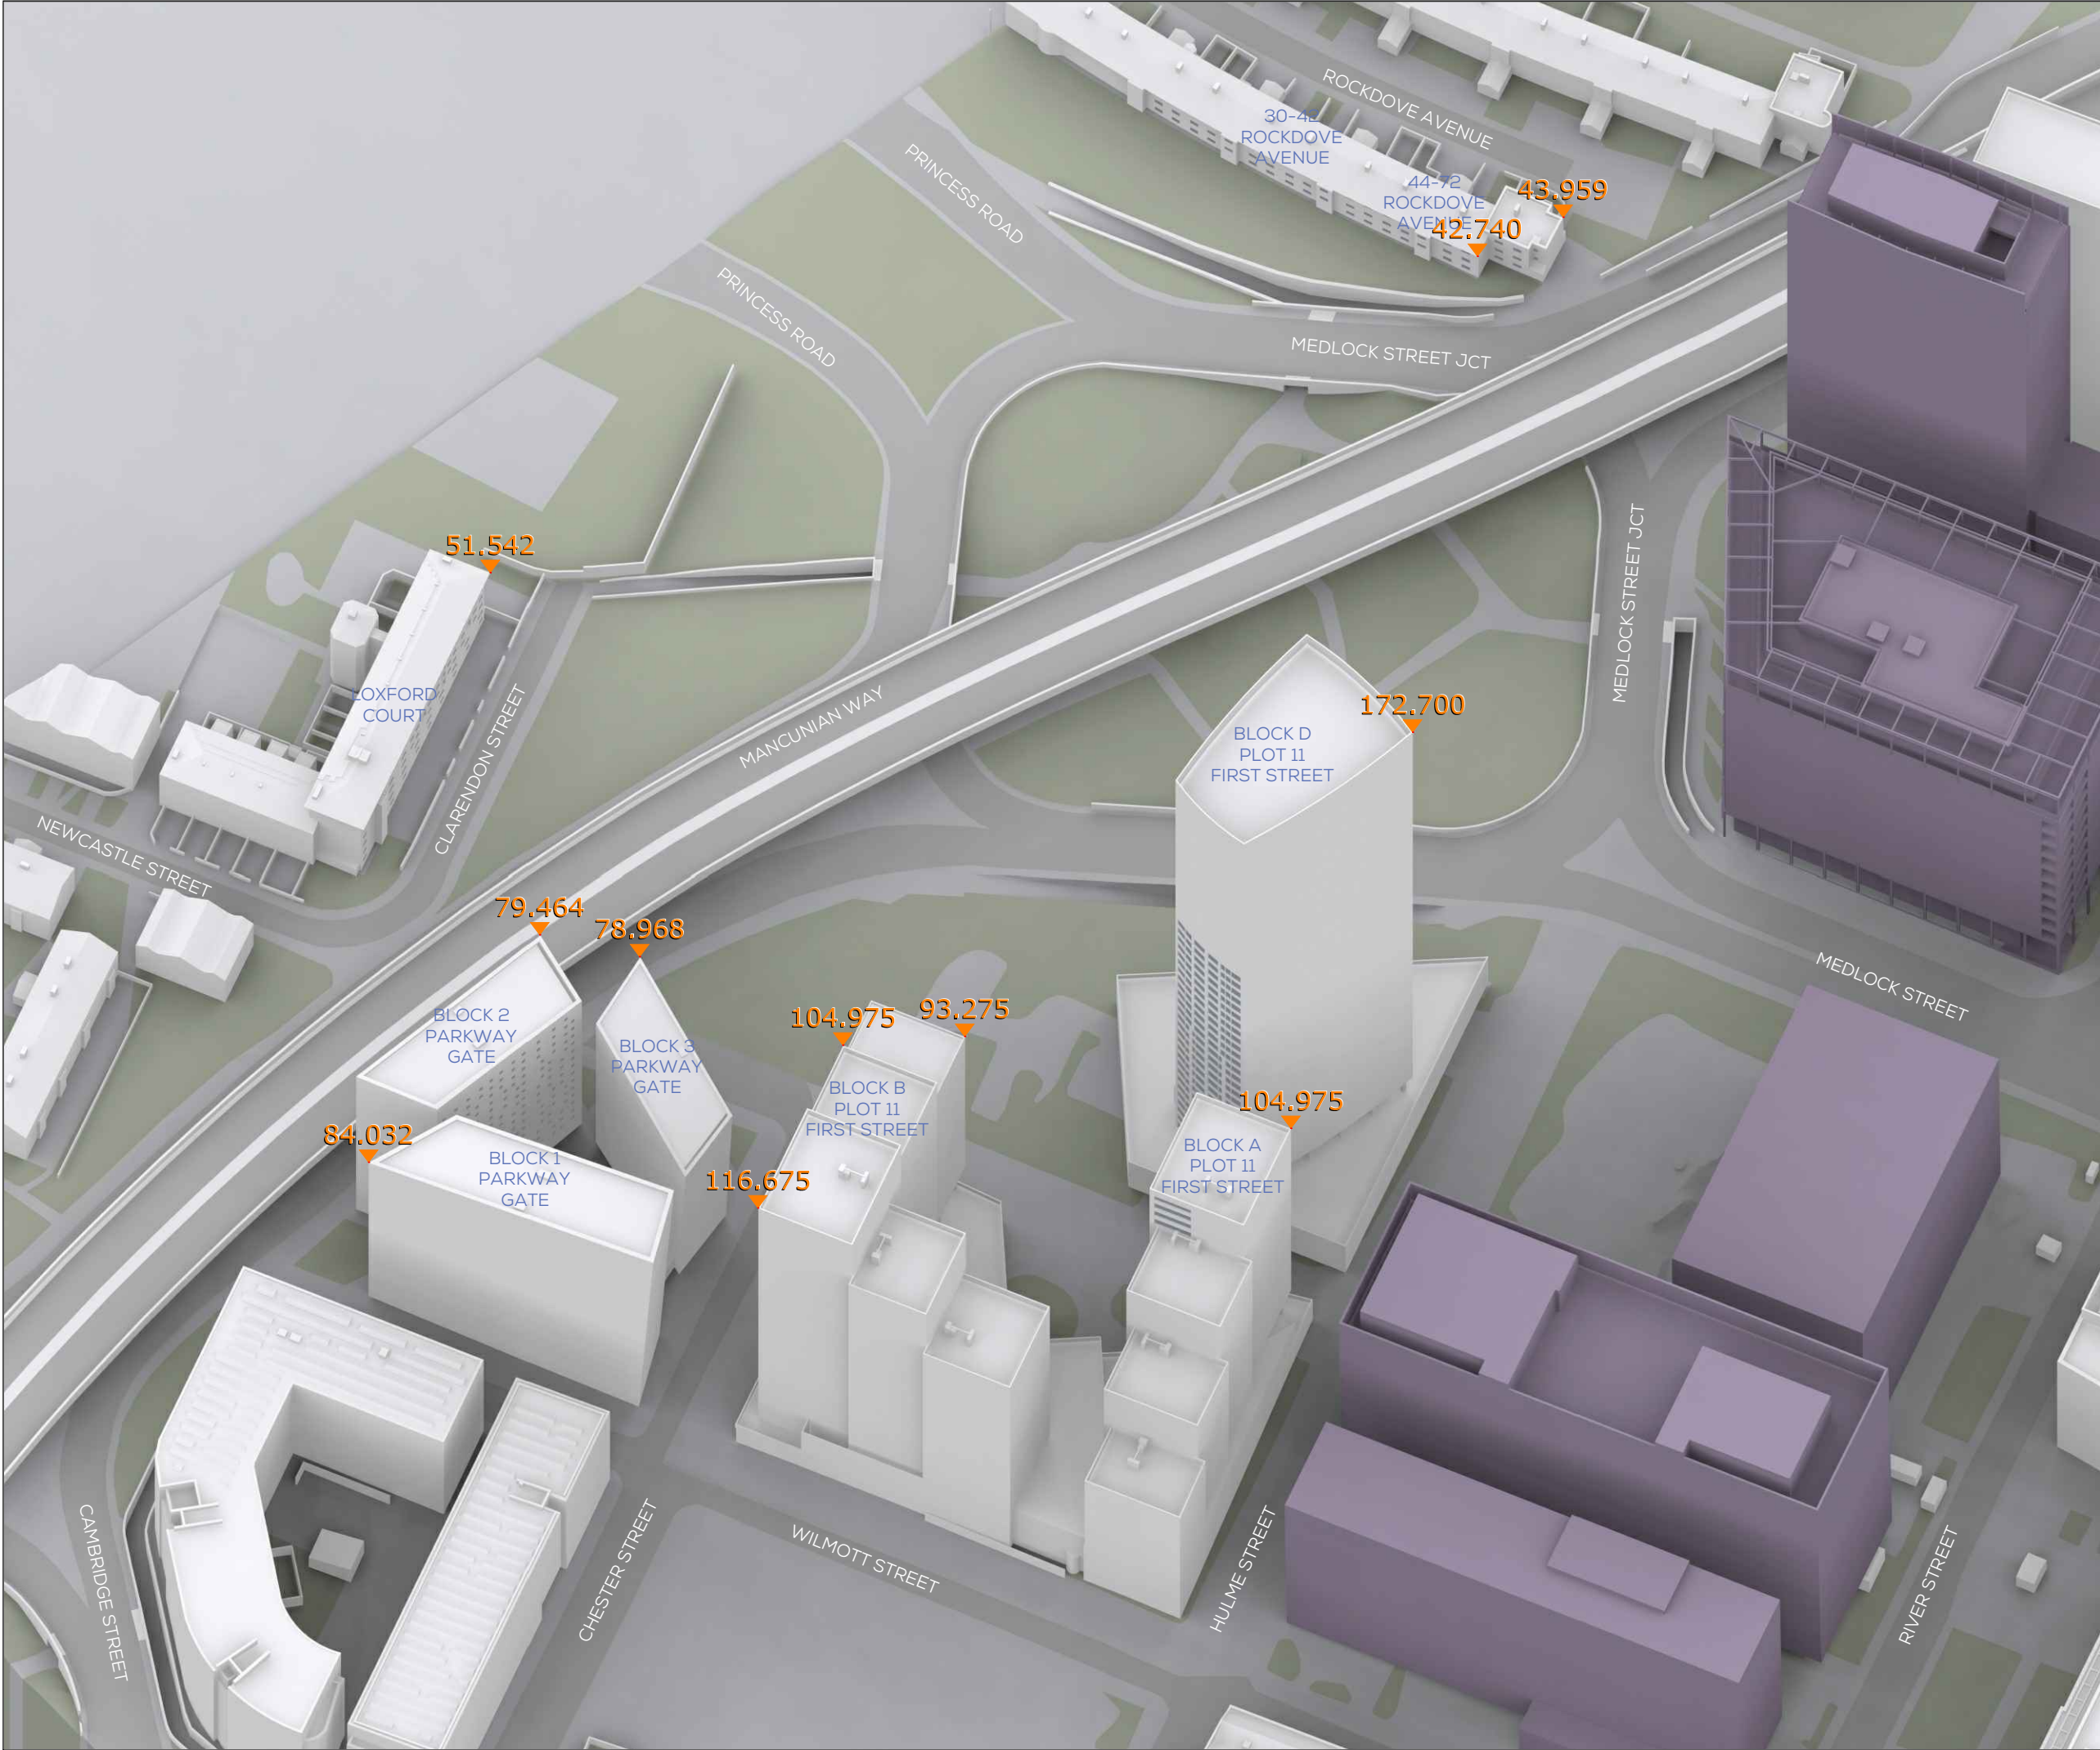

SOURCES OF INFORMATION

IR04-230929-SimpsonHaugh
IR06-20231002-Vertex
IR07-20231012-Planning Portal

ALL INFORMATION DISPLAYED IS SUBJECT TO A COMPLETE VERIFIABLE SITE SURVEY BEING UNDERTAKEN. GIA TAKES NO RESPONSIBILITY ON THE ACCURACY OR RELIABILITY OF THE DISPLAYED DATA SINCE A VERIFIED SITE SURVEY WAS NOT MADE AVAILABLE PRIOR TO THE GENERATION OF SUCH INFORMATION.

NOTES:
EXISTING HAS SHOWN
CUMULATIVE SCENARIO SHOWN IN PURPLE

N.B. DO NOT SCALE OFF THIS DRAWING
PROJECT:
BLOCK C, FIRST STREET,
MANCHESTER

DRAWING NAME:
3D VIEW EXISTING

DWN BY	SCALE	CHK BY	STATUS	DATE
HR	NTS	SP	-	OCT23
PROJ No.	REL No.	IS No.	DWG No.	REV No.
2450	01	02	03	-