


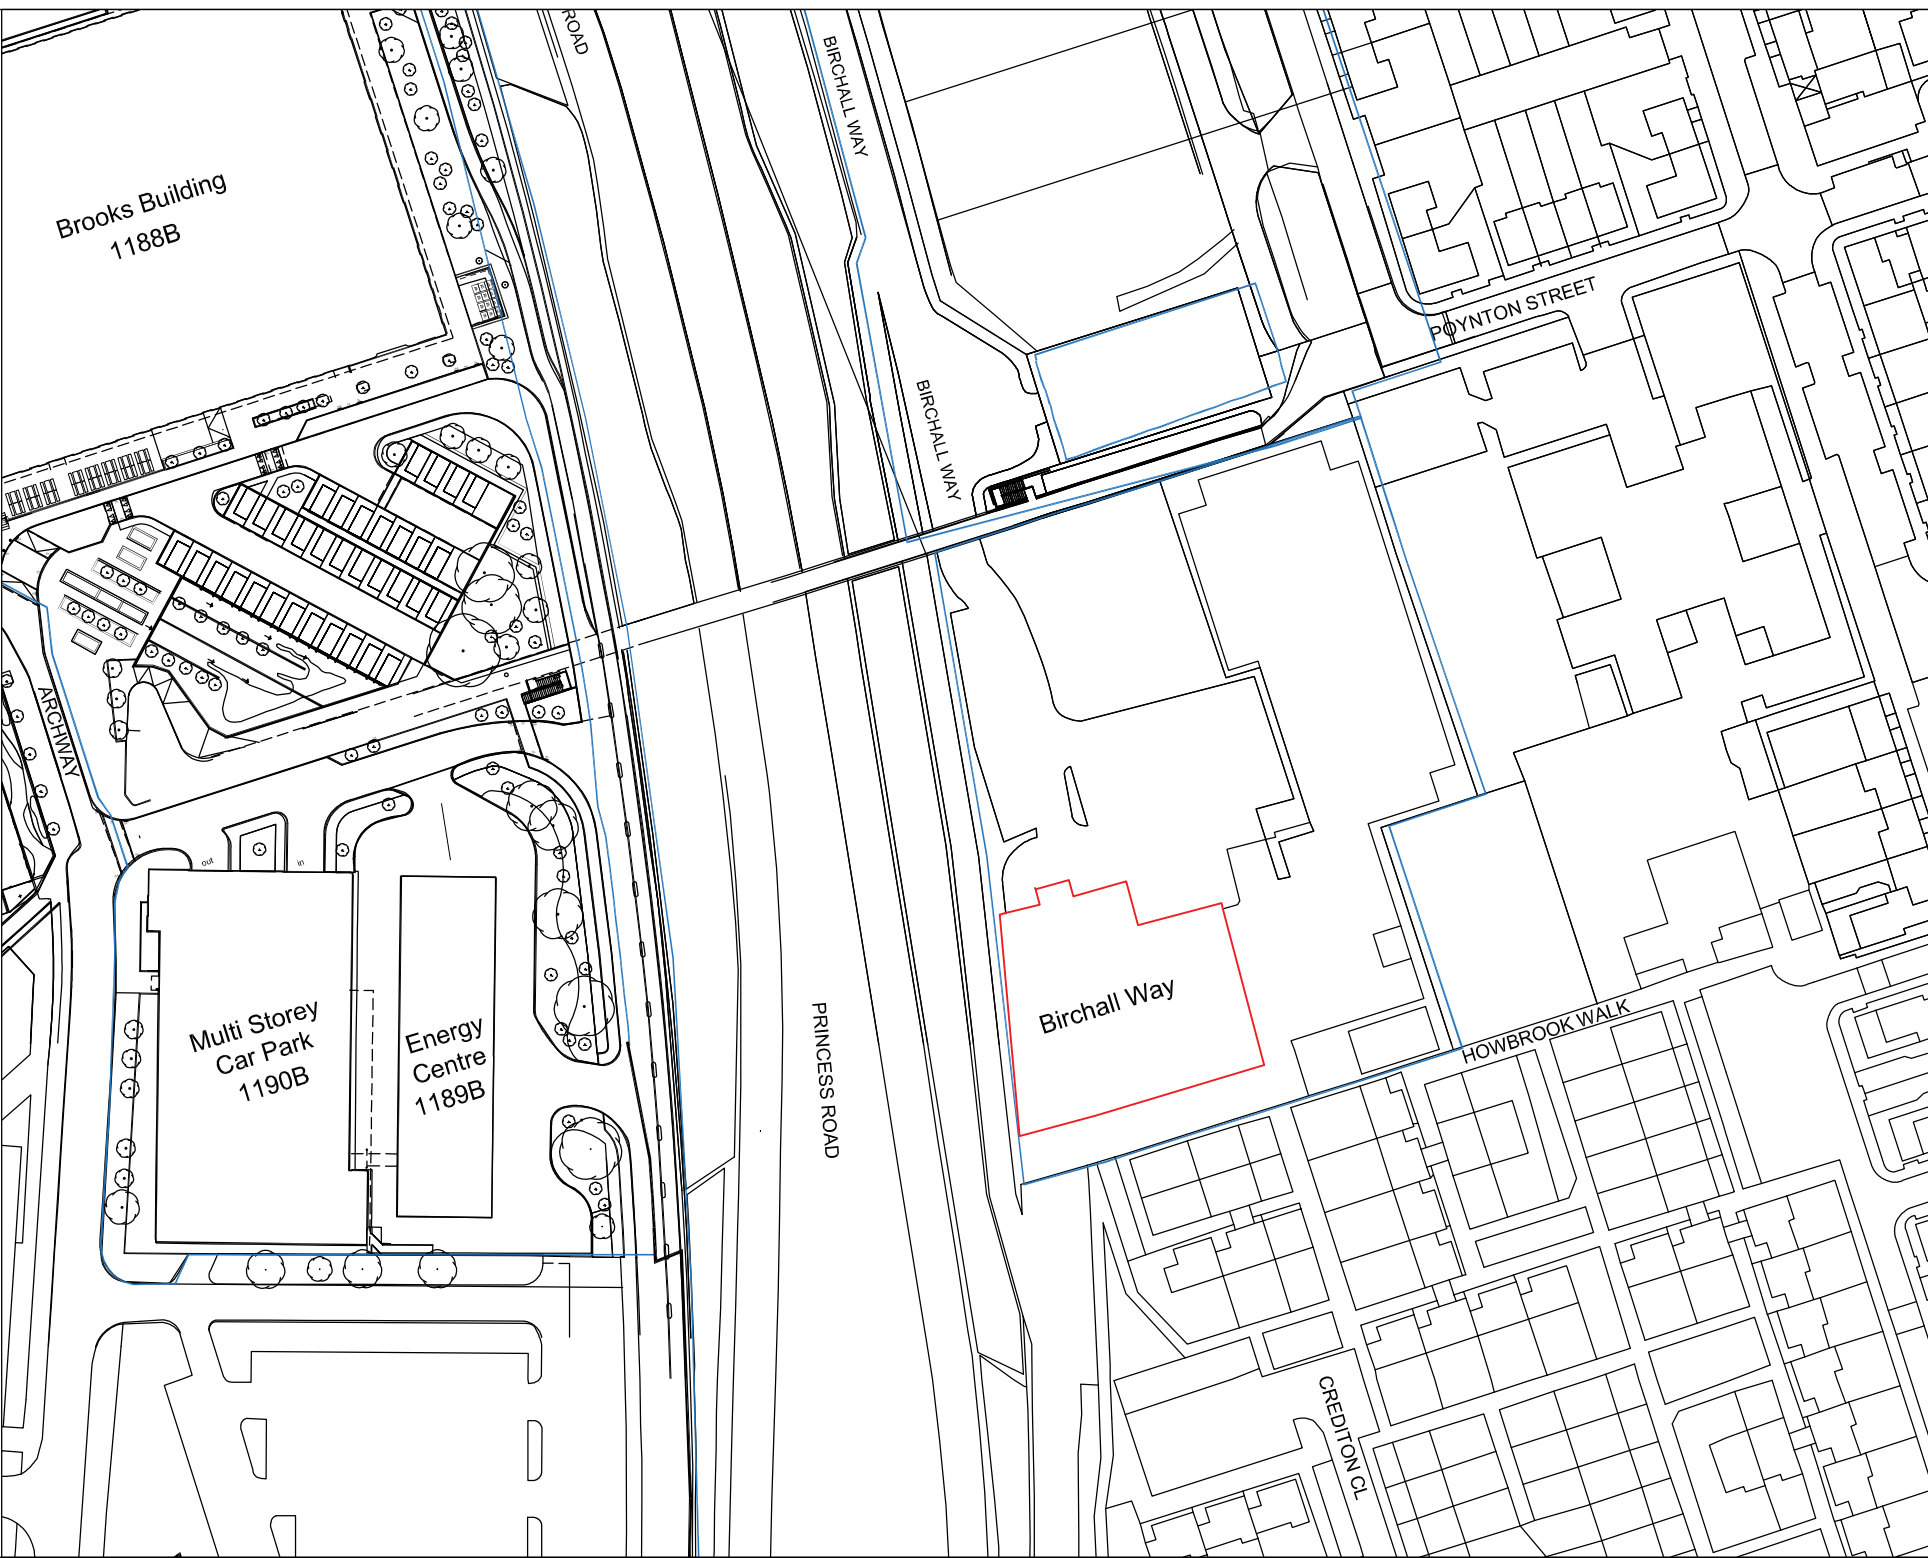

0 50
PAPER SCALE CHECK (mm)

CDM RESIDUAL RISK INFORMATION (P4886)
In addition to the hazards / risks normally associated with the types of work detailed on this drawing, note the following:-

CONSTRUCTION
.
.
.

MAINTENANCE / CLEANING
.
.
.

DEMOLITION / RECONSTRUCTION
.
.
.

All measured final works shall be carried out to a competent contractor working, where appropriate, to and approved method statement.

N

A - Planning Issue

AB KMD Nov 23

Revision

Drawn

Checked

Date

Project Status

PLANNING

This Information, whether drawn or as a data file, is copyright and issued strictly for use on the project for which it is provided

Project Name

MMU
BIRCHALL WAY
BUILDING ENTRANCE
SIGNAGE
-

Drawing Title

SITE LOCATION
PLAN

Drawn

Date

Checked

Scale

AB

Nov 23

KMD

1:1250 @ A4

Manufacturer:
Site Title:
01544 5944
Manchester M1 1ST
+44 (0)161 531 7330
Northampton:
Riverside Park
Northampton NN4 6PP
+44 (0)1603 5041 1000
www.fairhursts.com

FDG

fairhursts design group

Job No.

Drawing No.

Revision

E22-112

08-115

A