

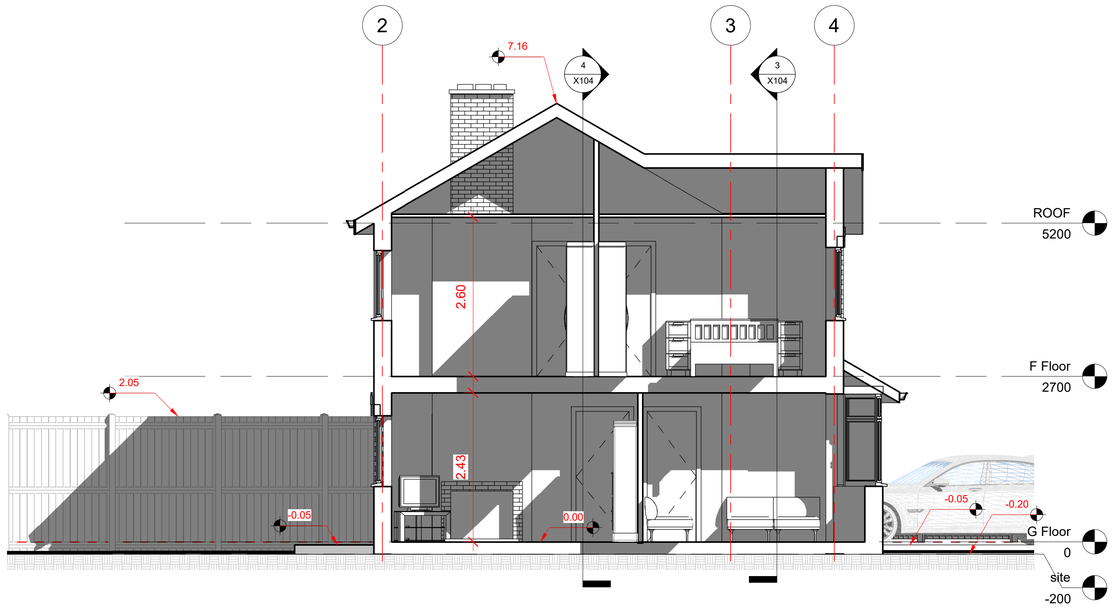



1 Section AA
1 : 50

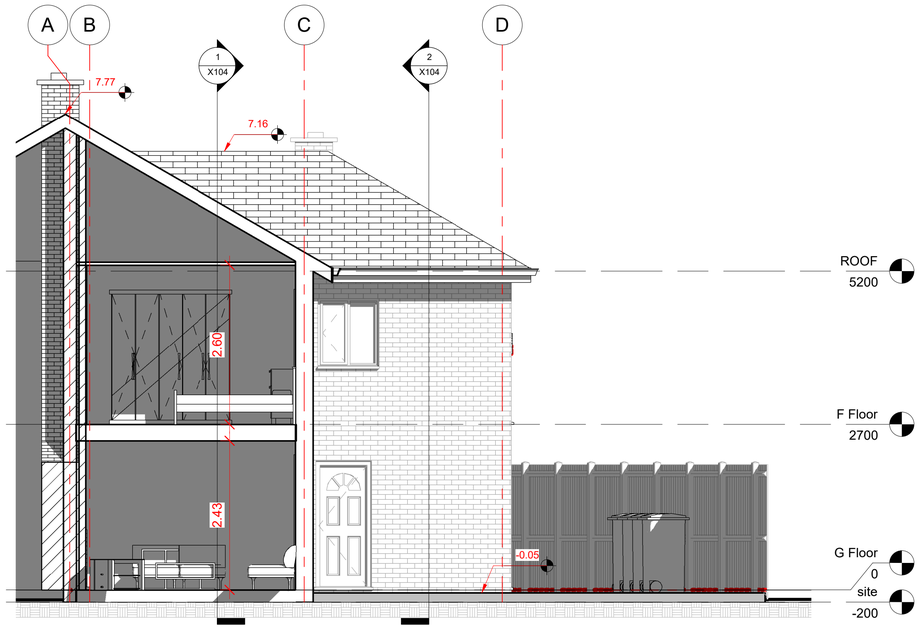

3 Section CC
1 : 50

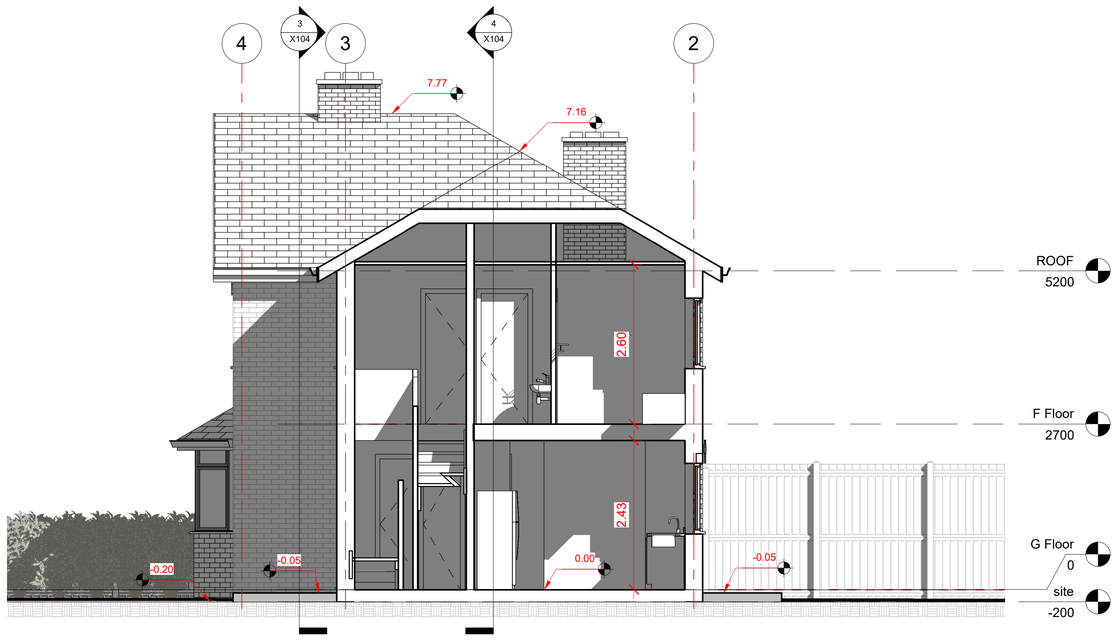

2 Section BB
1 : 50

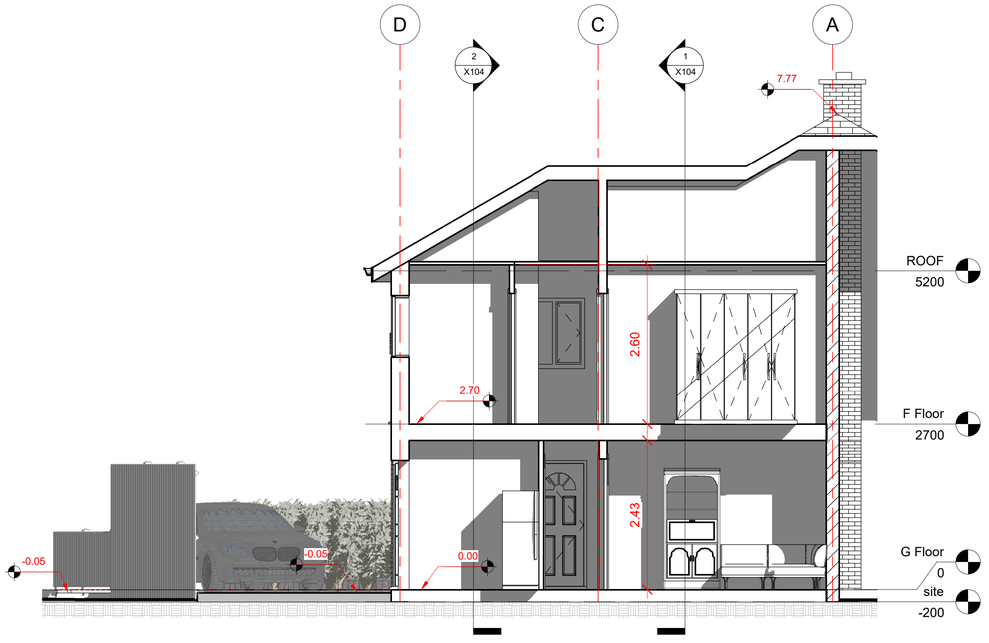

4 Section DD
1 : 50

NOTES

Copyright in this drawing remains with AECDesign. Do not scale from this drawing, work to figured dimensions. Check all dimensions on-site. In the event of any discrepancy, please refer query to AECDesign.

No.	Description	Date

Revision

AEC DESIGN
ARCHITECTURE ENGINEERING & CONSTRUCTION
Committement to Design Excellence

Contact:
Tel: 07424723798
Email: aecdesign.co.uk@outlook.com
www.aecdesign.co.uk

Project Name
House Front, Side and Rear Ground and First Floor Extension

Project No.	AECD_M20 1BU_2022_0001		
Drawing No.	M201BU_2022_X104_01		
Date	Issue Date	Drawn-by	AECDesign
Status	Proposal	Checked by	AECDesign
Sheet Size	A1	Approved by	AECDesign

Sheet Name
Sections (Existing)

Scale 1 : 50

Client Name Khaled Muwahed

Project Address
479 Princess Road
Manchester
M20 1BU

Sheet No.
X104

Filename: 4/06/2022 20:15:32