


All dimensions to be checked on site prior to any commencing work.


Where relevant, all dimensions are to match the existing to be replicated. Dimensions given here are indicative only.



1 Key Elevation - Newton St- Existing
Scale: 1:500

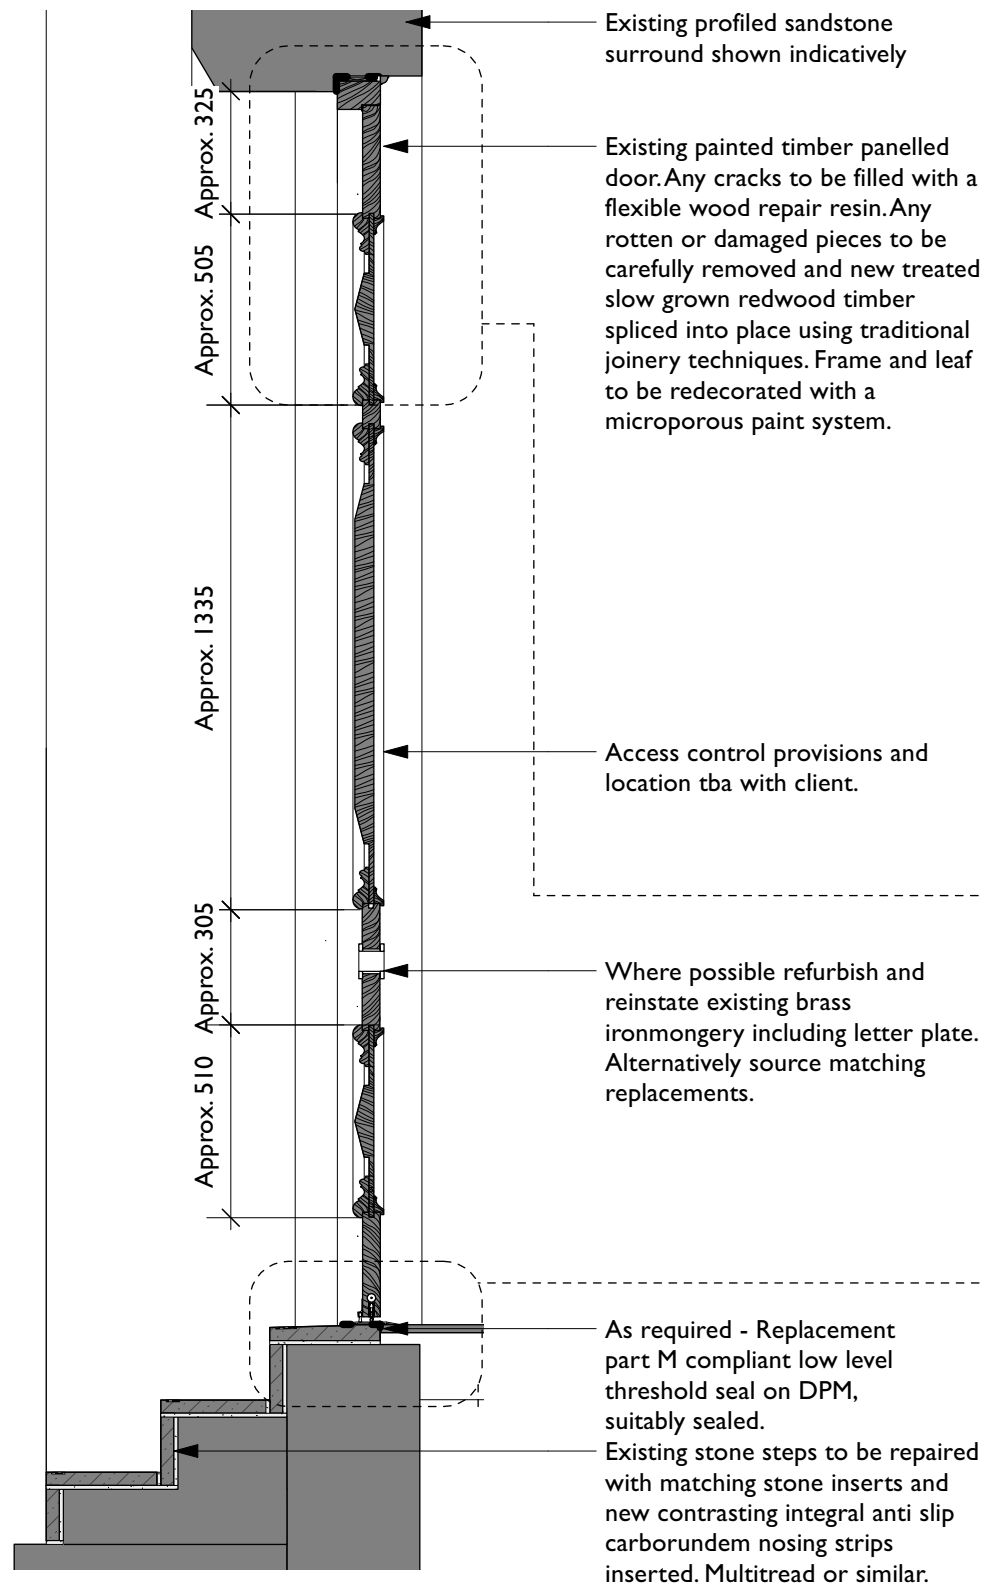


1 Key Elevation - Newton St-Proposed
Scale: 1:500

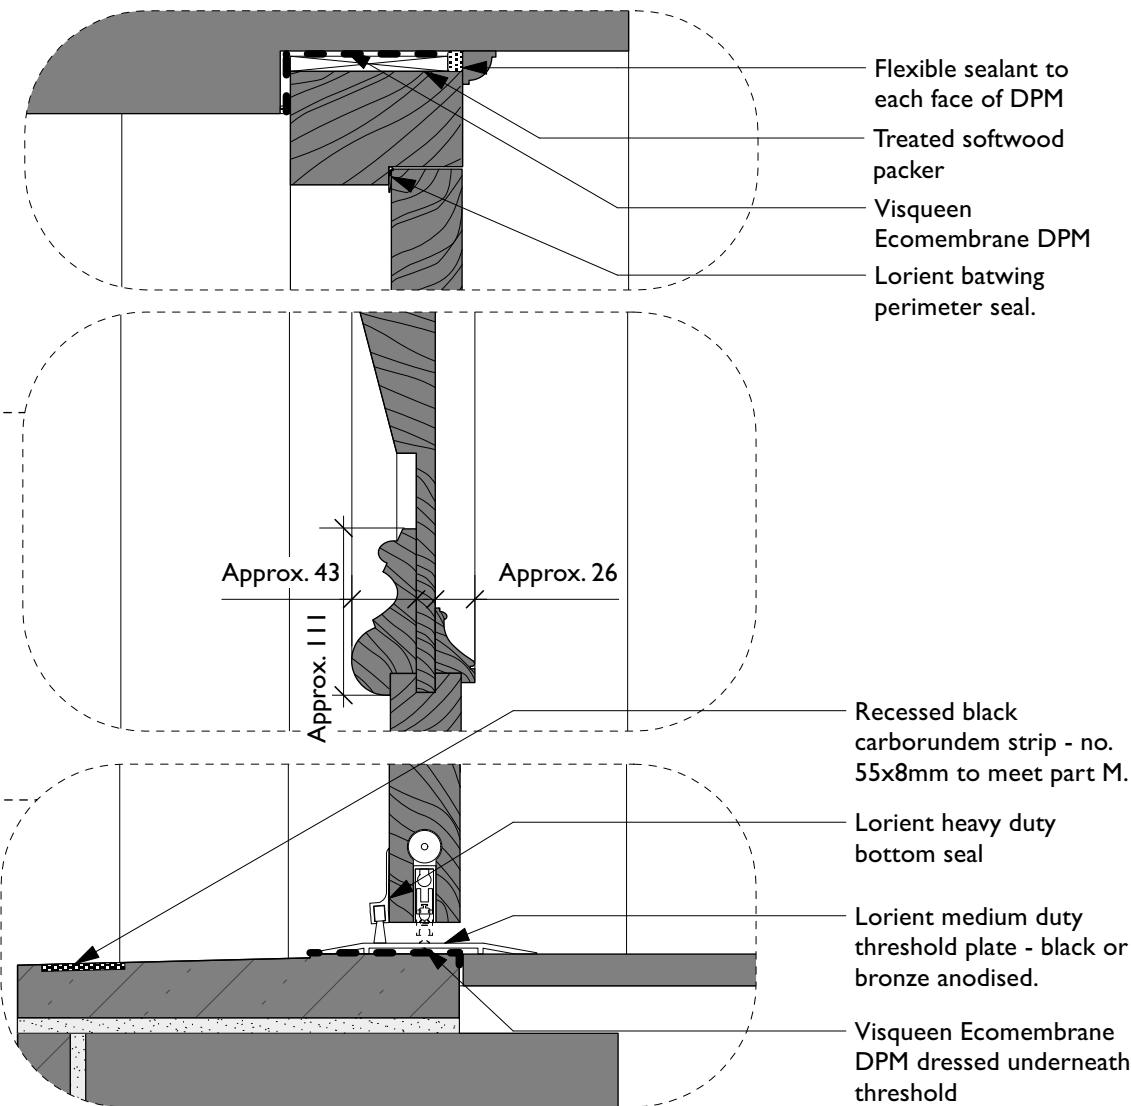


3 Localised Details
Scale: 1:5

1 Section Through Existing Panelled Doors
Scale: 1:20

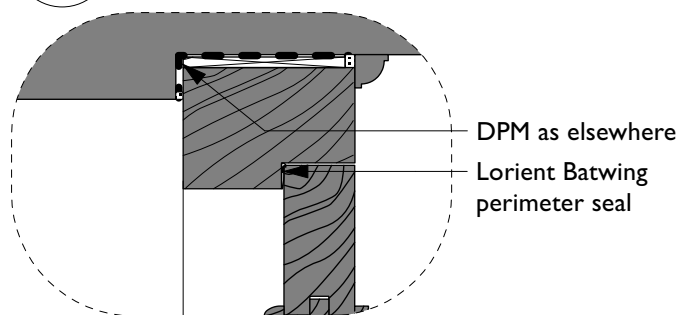

2 Localised Detail - Jamb
Scale: 1:5

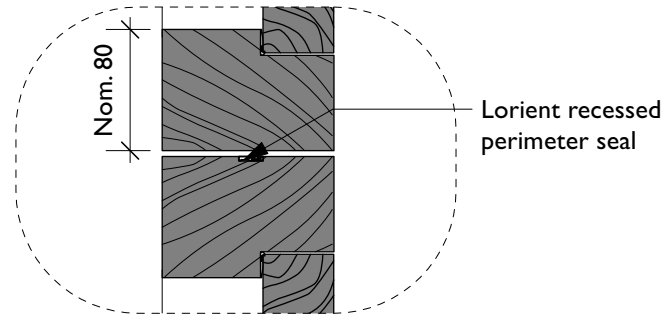

4 Localised Detail - Meeting Stile
Scale: 1:5



Image of door DG15 to be repaired. Entrances to nos 14 and 16 to be similarly refurbished.

Rev	Note	DRN	CHK
-----	------	-----	-----

8-16 Newton Street	
Existing External Door - Repair Details	
scheme	1665
dwg no.	T(465)
revision	
scale	Varies @ A3
date first drawn	Sept. 23
drawn	HW
SK sketch E existing P proposed T tender C construction FI final issue	
www.ateliermb.co.uk 0161 236 0051 architect@ateliermb.co.uk	