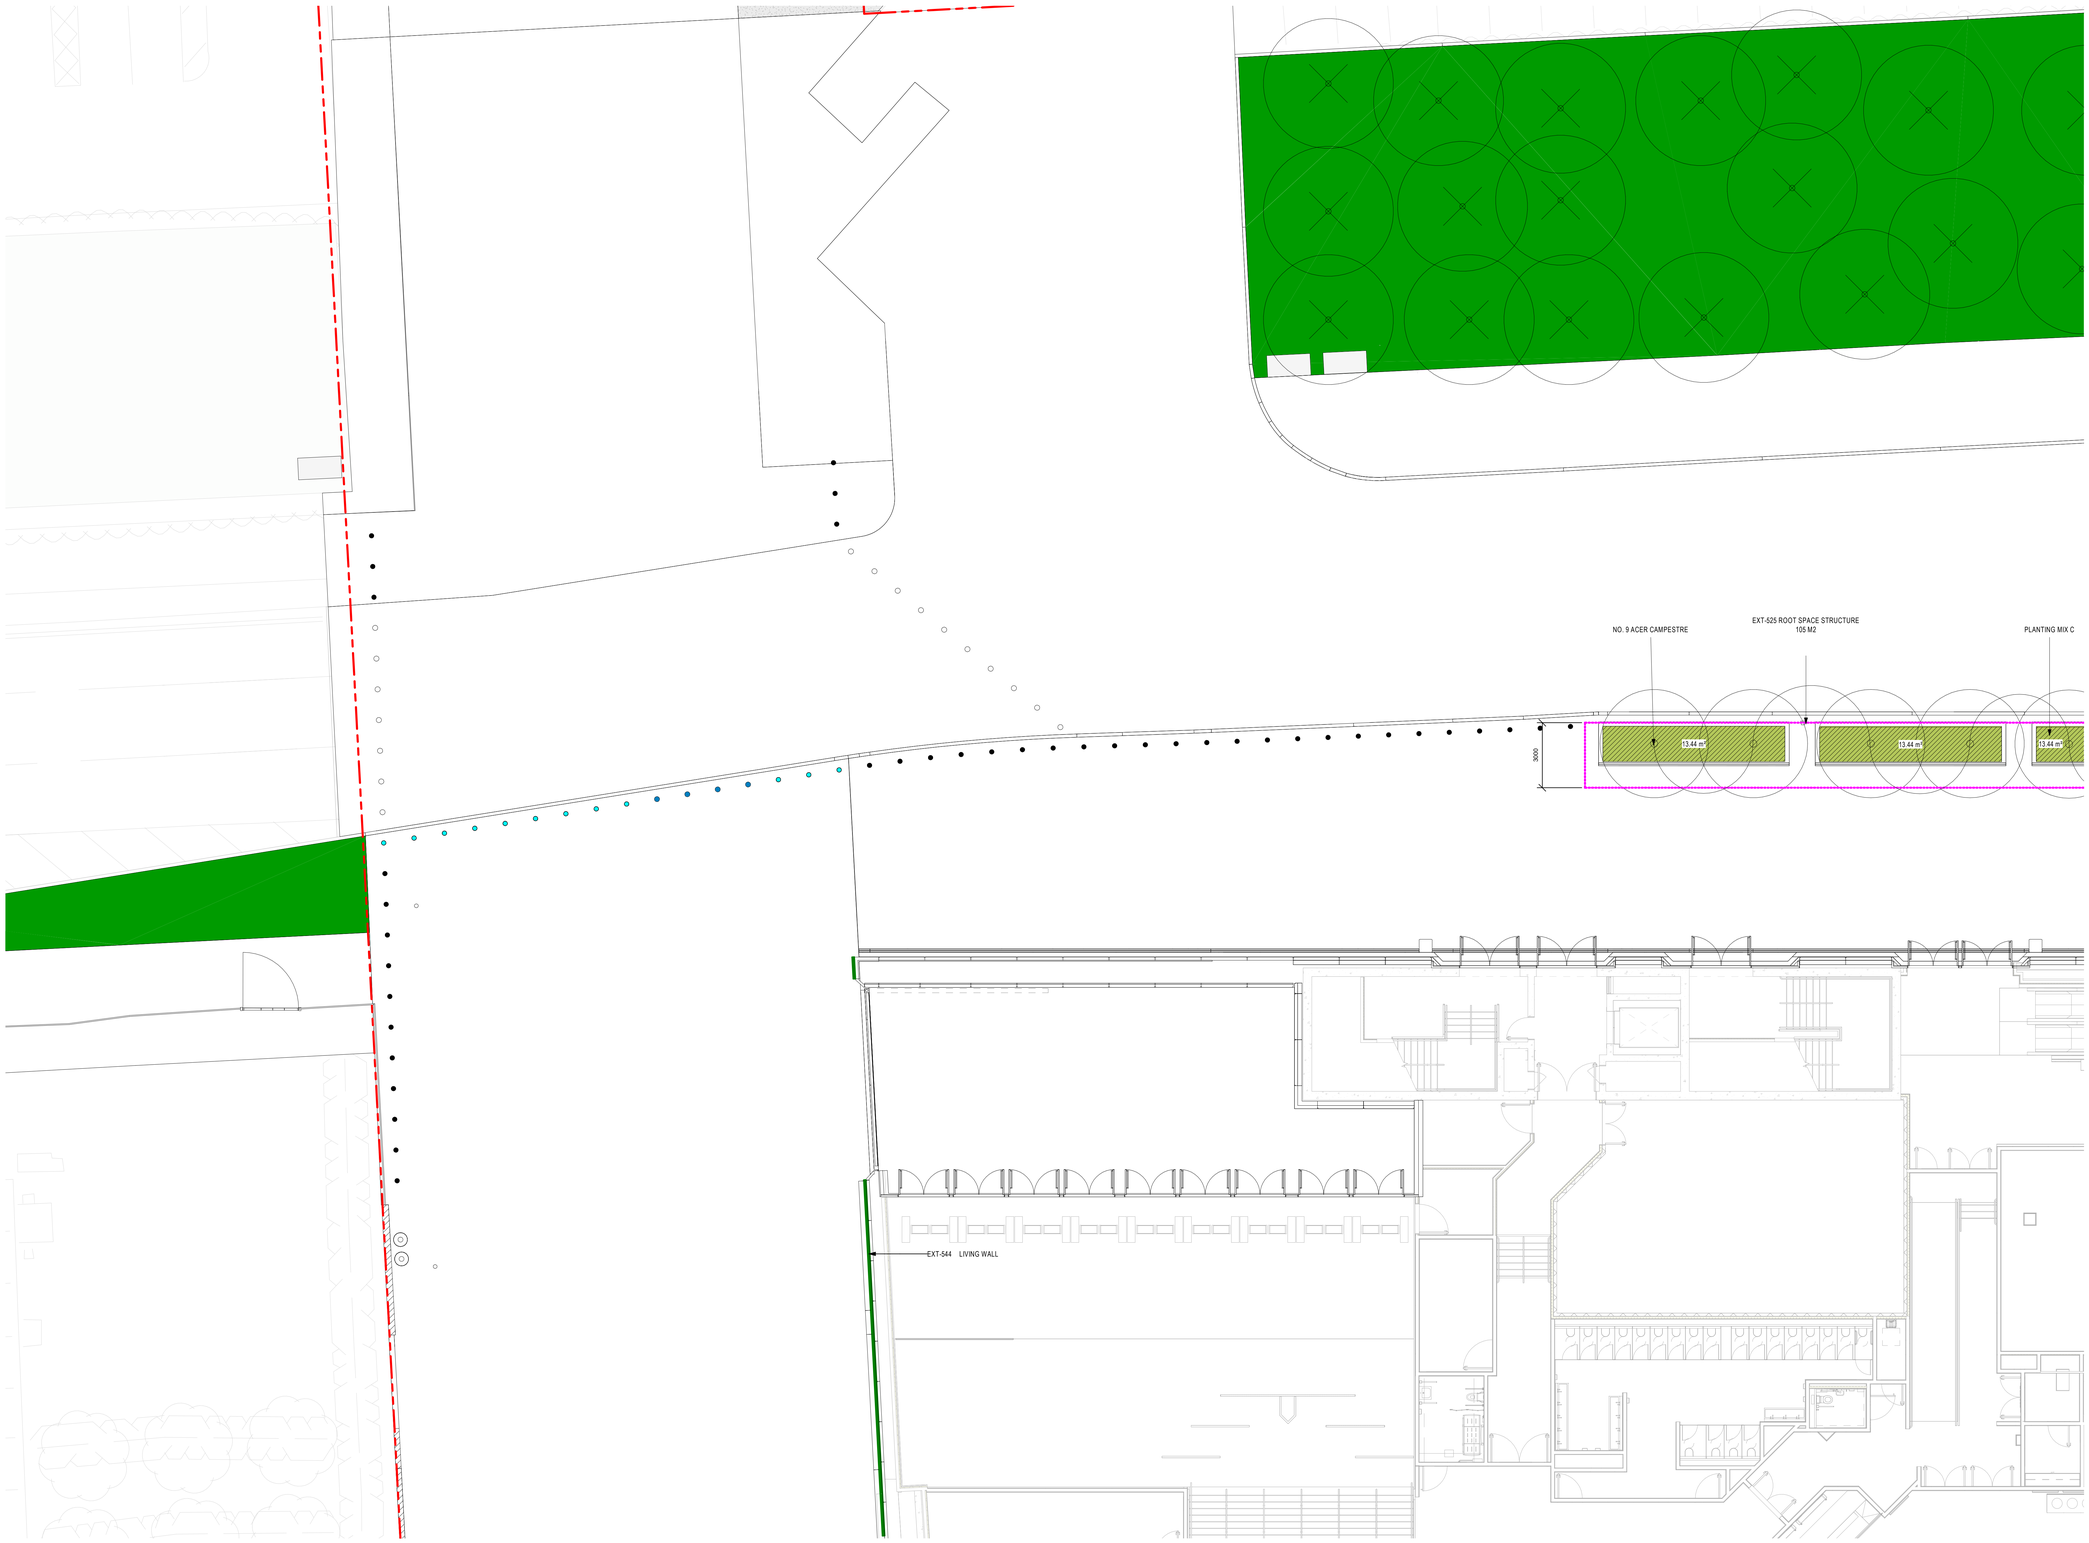

1 ENLARGED PLAN_GROUND FLOOR - JOE MERCER WAY JUNCTION Copy 1
1 : 100

Suitability Code (as defined in ISO 19650-2:2018).

Work in Progress (WIP)
S0 - Initial Status

Shared (Non- Contractual)
S1 - Suitable for co-ordination
S2 - Suitable for information
S3 - Suitable for review & comment
S4 - Suitable for stage approval
S5 - Withdrawn
S6 - Suitable for PIM authorisation
S7 - Suitable for AIM authorisation

Published (Contractual)
A1, A2, A3, Etc - Authorised and accepted
B1,B2,B3, Etc. - Partial sign-off (with comments)

Published (AIM Acceptance)
CR - As constructed record document

KEY PLAN

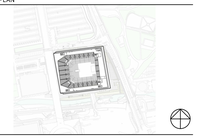

KEY

- PROJECT BOUNDARY
- EXISTING TREES TO BE REMOVED
- EXISTING TREES TO BE RETAINED
- EXT-561 PROPOSED TREES
- EXT-565 PROPOSED SHRUB
- EXT-568 PLANTING MIX A
- EXT-568 PLANTING MIX B
- EXT-568 PLANTING MIX C
- EXT-571 WILDFLOWER MIX
- EXISTING PLANTING
- EXT-541 GREEN SCREEN
- EXT-525 ROOT SPACE STRUCTURE
- EXT-544 LIVING WALL

NOTES.
FOR TREE PIT DETAILS REFER TO BRA-POP-ZZ-ZZ-DR-L-8401
FOR PLANTING DETAILS REFER TO BRA-POP-ZZ-ZZ-DR-L-8402
FOR GREEN SCREEN DETAILS REFER TO BRA-POP-ZZ-ZZ-DR-L-8403
FOR PLANTING SCHEDULE REFER TO BRA-POP-ZZ-ZZ-SH-L-7801

THIS DRAWING IS ONLY TO SCALE IF IT IS
REPRODUCED AT THE CORRECT PAPER SIZE

1:100@A0

0 1 2 3 4 8
m

ALL INTERNAL LAYOUTS AND USES ARE SHOWN
FOR ILLUSTRATIVE PURPOSES ONLY AND ARE
NOT FOR DETERMINATION

client

OVG INTERNATIONAL

© COPYRIGHT: ALL RIGHTS RESERVED

THIS WORK IS COPYRIGHT AND CANNOT BE REPRODUCED OR COPIED IN ANY FORM OR BY ANY OTHER MEANS (GRAPHIC, ELECTRONIC OR MECHANICAL, INCLUDING PHOTOCOPYING) WITHOUT THE WRITTEN PERMISSION OF THE COPYRIGHT OWNER. ANY RIGHT NOT GIVEN TO USE THIS DOCUMENT FOR ANY PURPOSE WHATSOEVER IS RESTRICTED TO THE TERMS OF THE AGREEMENT OR IMPLIED AGREEMENT BETWEEN POPULOUS AND THE INSTRUCTING PARTY.

USE FIGURED DIMENSIONS IN PREFERENCE TO SCALED. CHECK ALL DIMENSIONS ON SITE BEFORE FABRICATION OR SETTING OUT

architect

POPULOUS®

14 BLADES COURT | DEODAR ROAD | LONDON | SW15 2NU | UNITED KINGDOM
TELEPHONE +44 (0)20 8874 7666 FACSIMILE +44 (0)20 8874 7470
ALL PRODUCTION & INTELLECTUAL PROPERTY RIGHTS RESERVED © POPULOUS 2009

REVISIONS

REV	DATE	DESCRIPTION
P00	30.10.2020	STAGE 4A - INCREASE IN SCOPE TO PLANNING BOUNDARY

project name **OVG Manchester**

title SOFT LANDSCAPE ENLARGED PLAN
NORTH-WEST JUNCTION
GROUND FLOOR

purpose of issue **STAGE 4A**

scale	1:100@A0	drawn	FP	Project no.	Suitability
date	30.10.2020	checked	TJ	4933	S4

	project code	originator	volume	level	type	role	number	rev
reference	BRA-	POP-	ZZ-	GF-	DR-	L-	8186	P00