




Proposed External View 1



Proposed External View 2

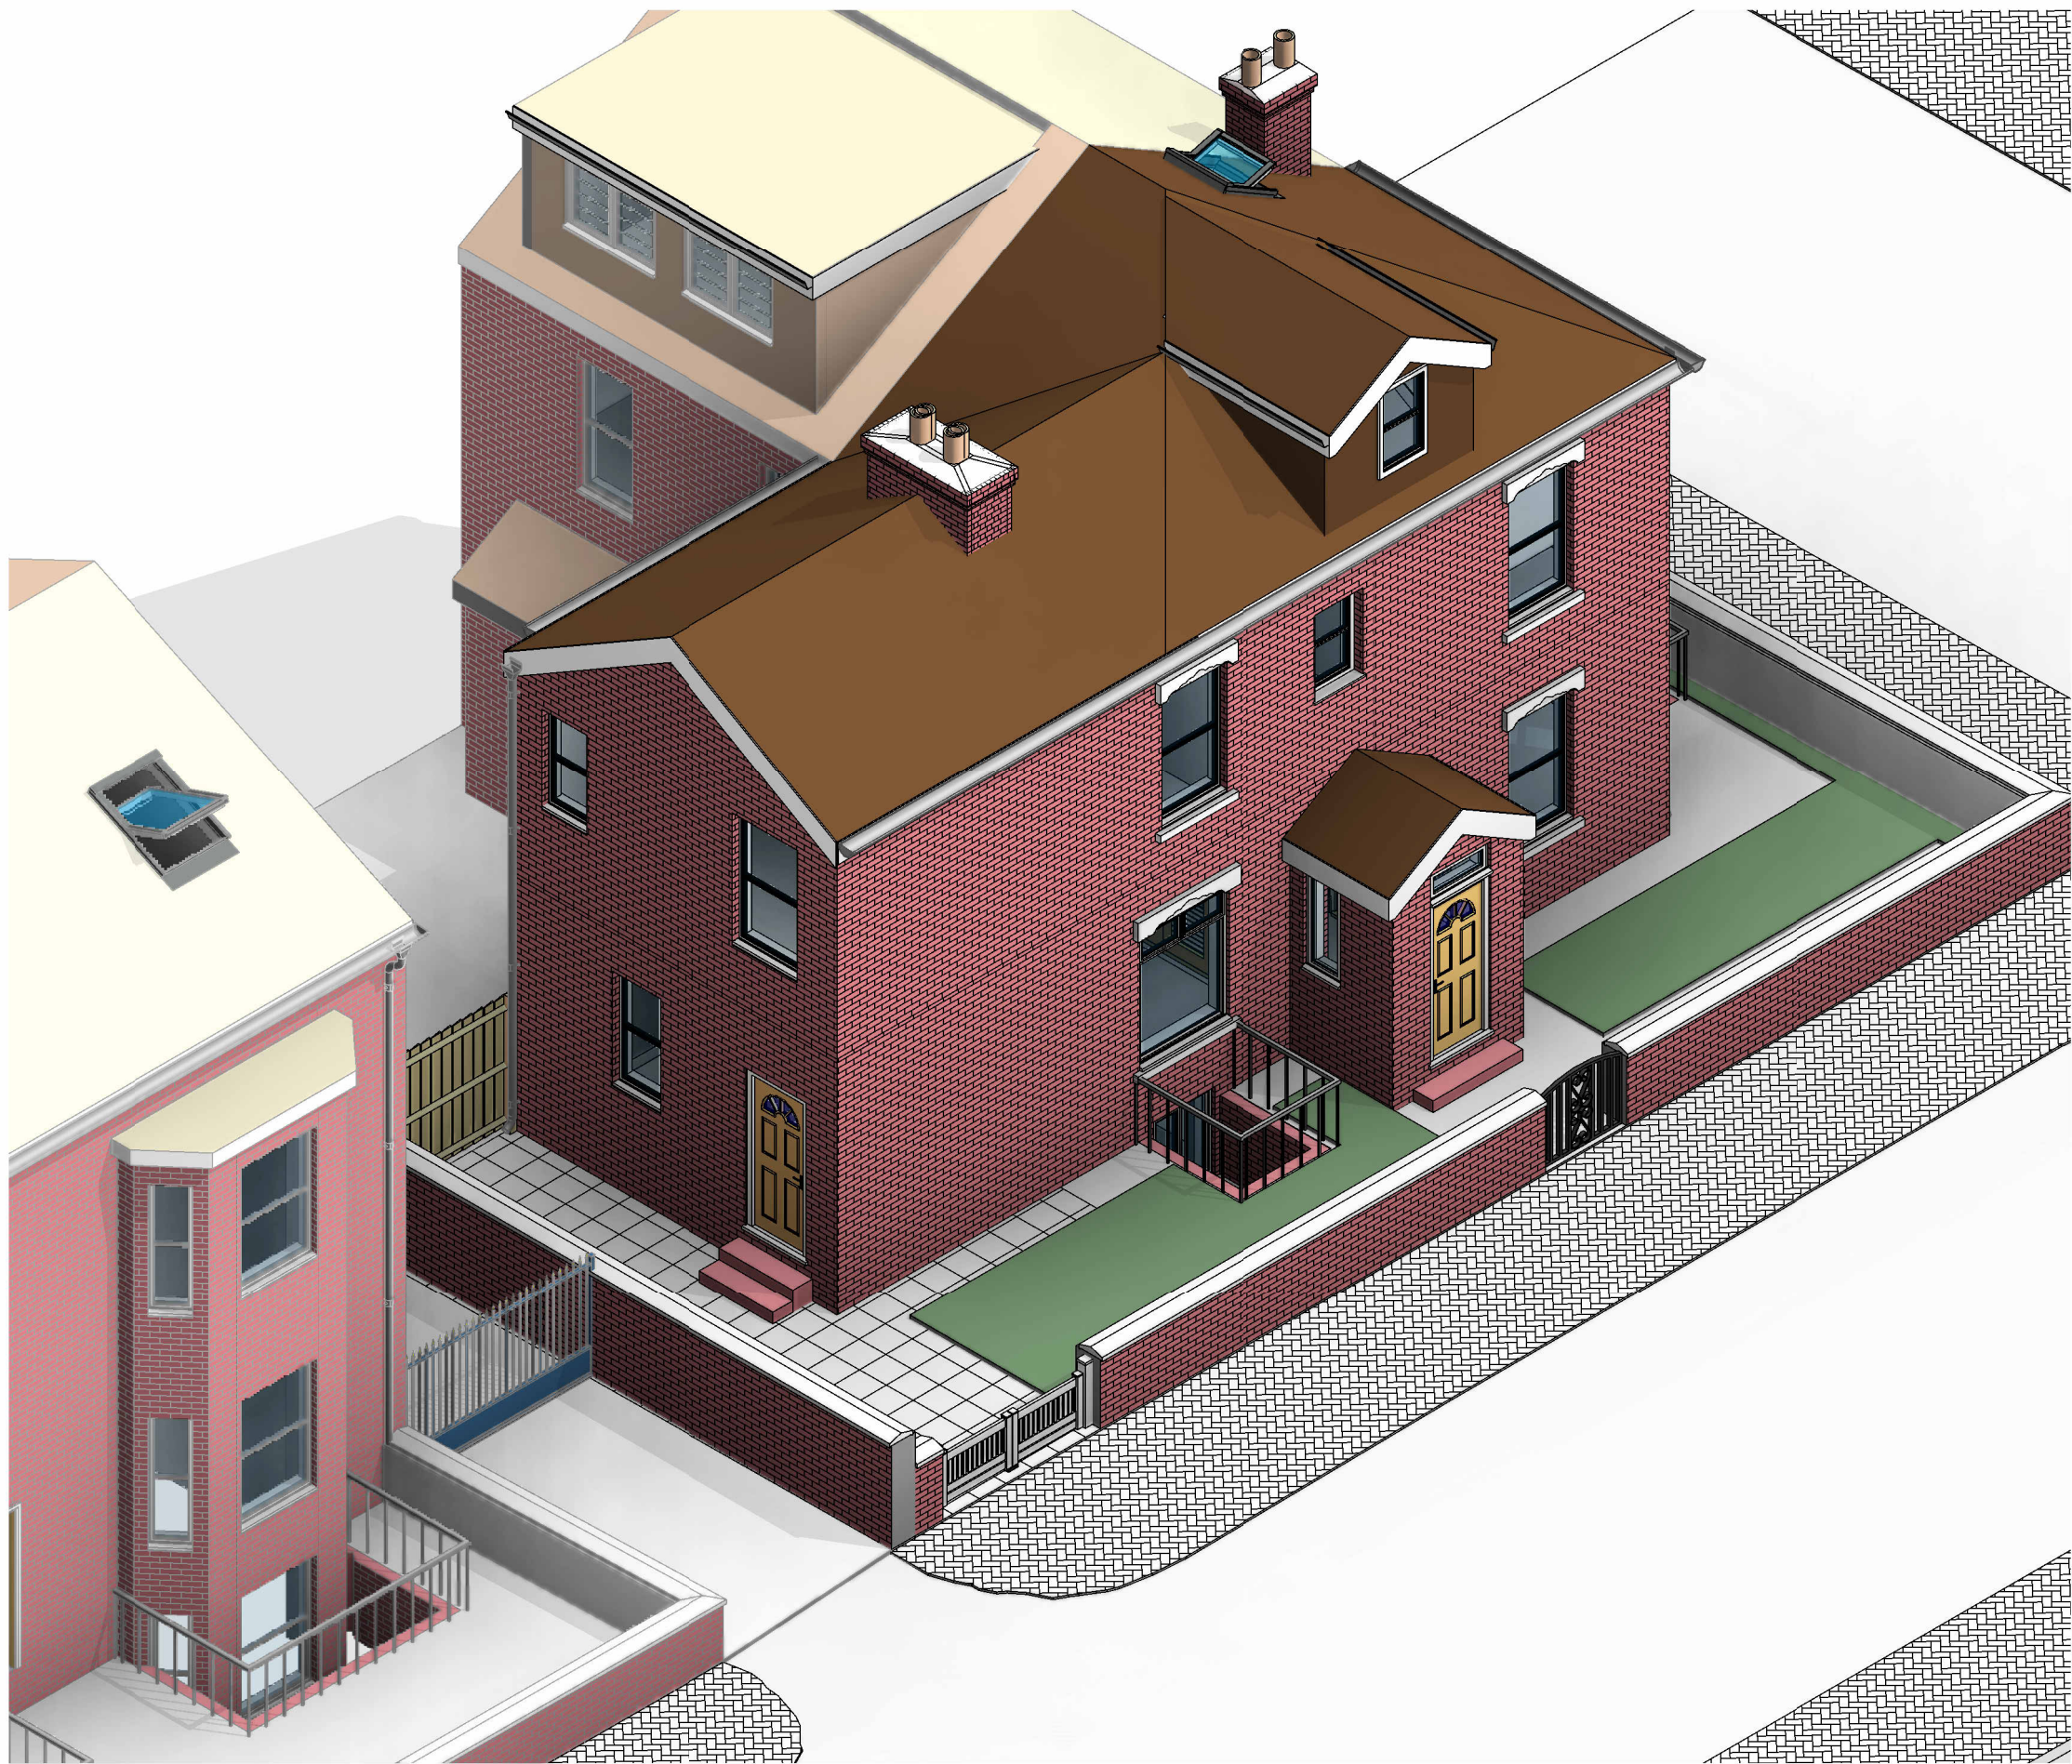

Proposed External View 3



Proposed External View 4

Loft Extension

PLANNING

Rev	Description	Issued	Dwn	Chk
Client	Sim Harvey			

Project
Dormer Extension
29 Lausanne Rd M20 3EU

Drawing
Proposed External Views

Scale	Date	AM	US
@A1	Mar '23		



Home Extension Advisory Service
Suite 318, Broadstone Mill, Broadstone Road, Stockport SK5 7DL
Email: info@heas.co.uk
Tel: 0161 443 4117

0034	03	11	Rev. No.
------	----	----	----------