



MANHOLE	S11
MH DIA	1200mm
COVER LEVEL	50.750m
INVERT LEVEL	47.375m
MH TYPE	AS SHOWN
DEPTH TO SOFFIT	3150mm
DEPTH TO CUT OUT	N/A
COVER SIZE	600x600mm
COVER DEPTH	150mm
COVER SPEC	D400
LADDER OR DOUBLE STEP	DOUBLE STEPS
SAFETY CHAIN	YES
SAFETY RAILS	N/A
INVERT ACCESS STEP	YES
CLEAR OPENING IN COVER SLAB	750x600 ECCENTRIC

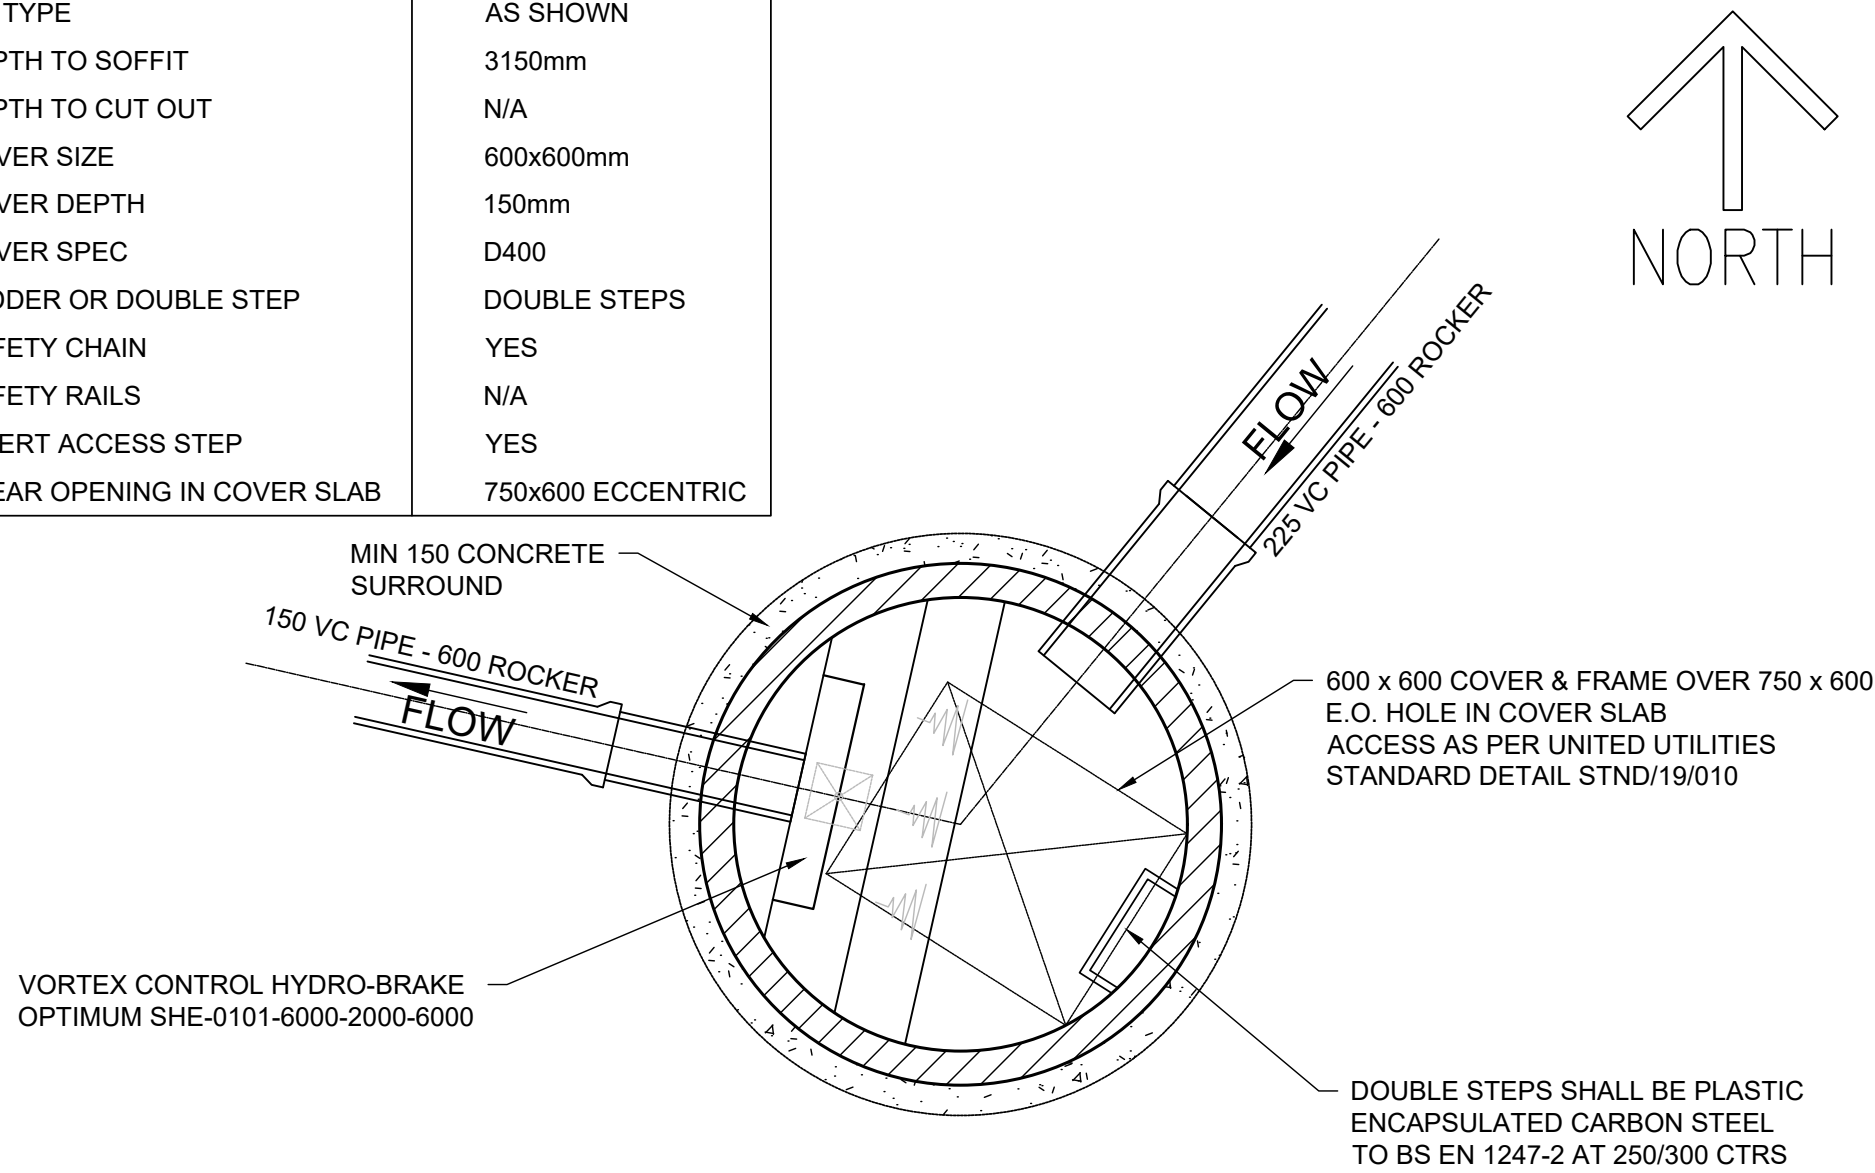

PLAN VIEW OF MANHOLE S11

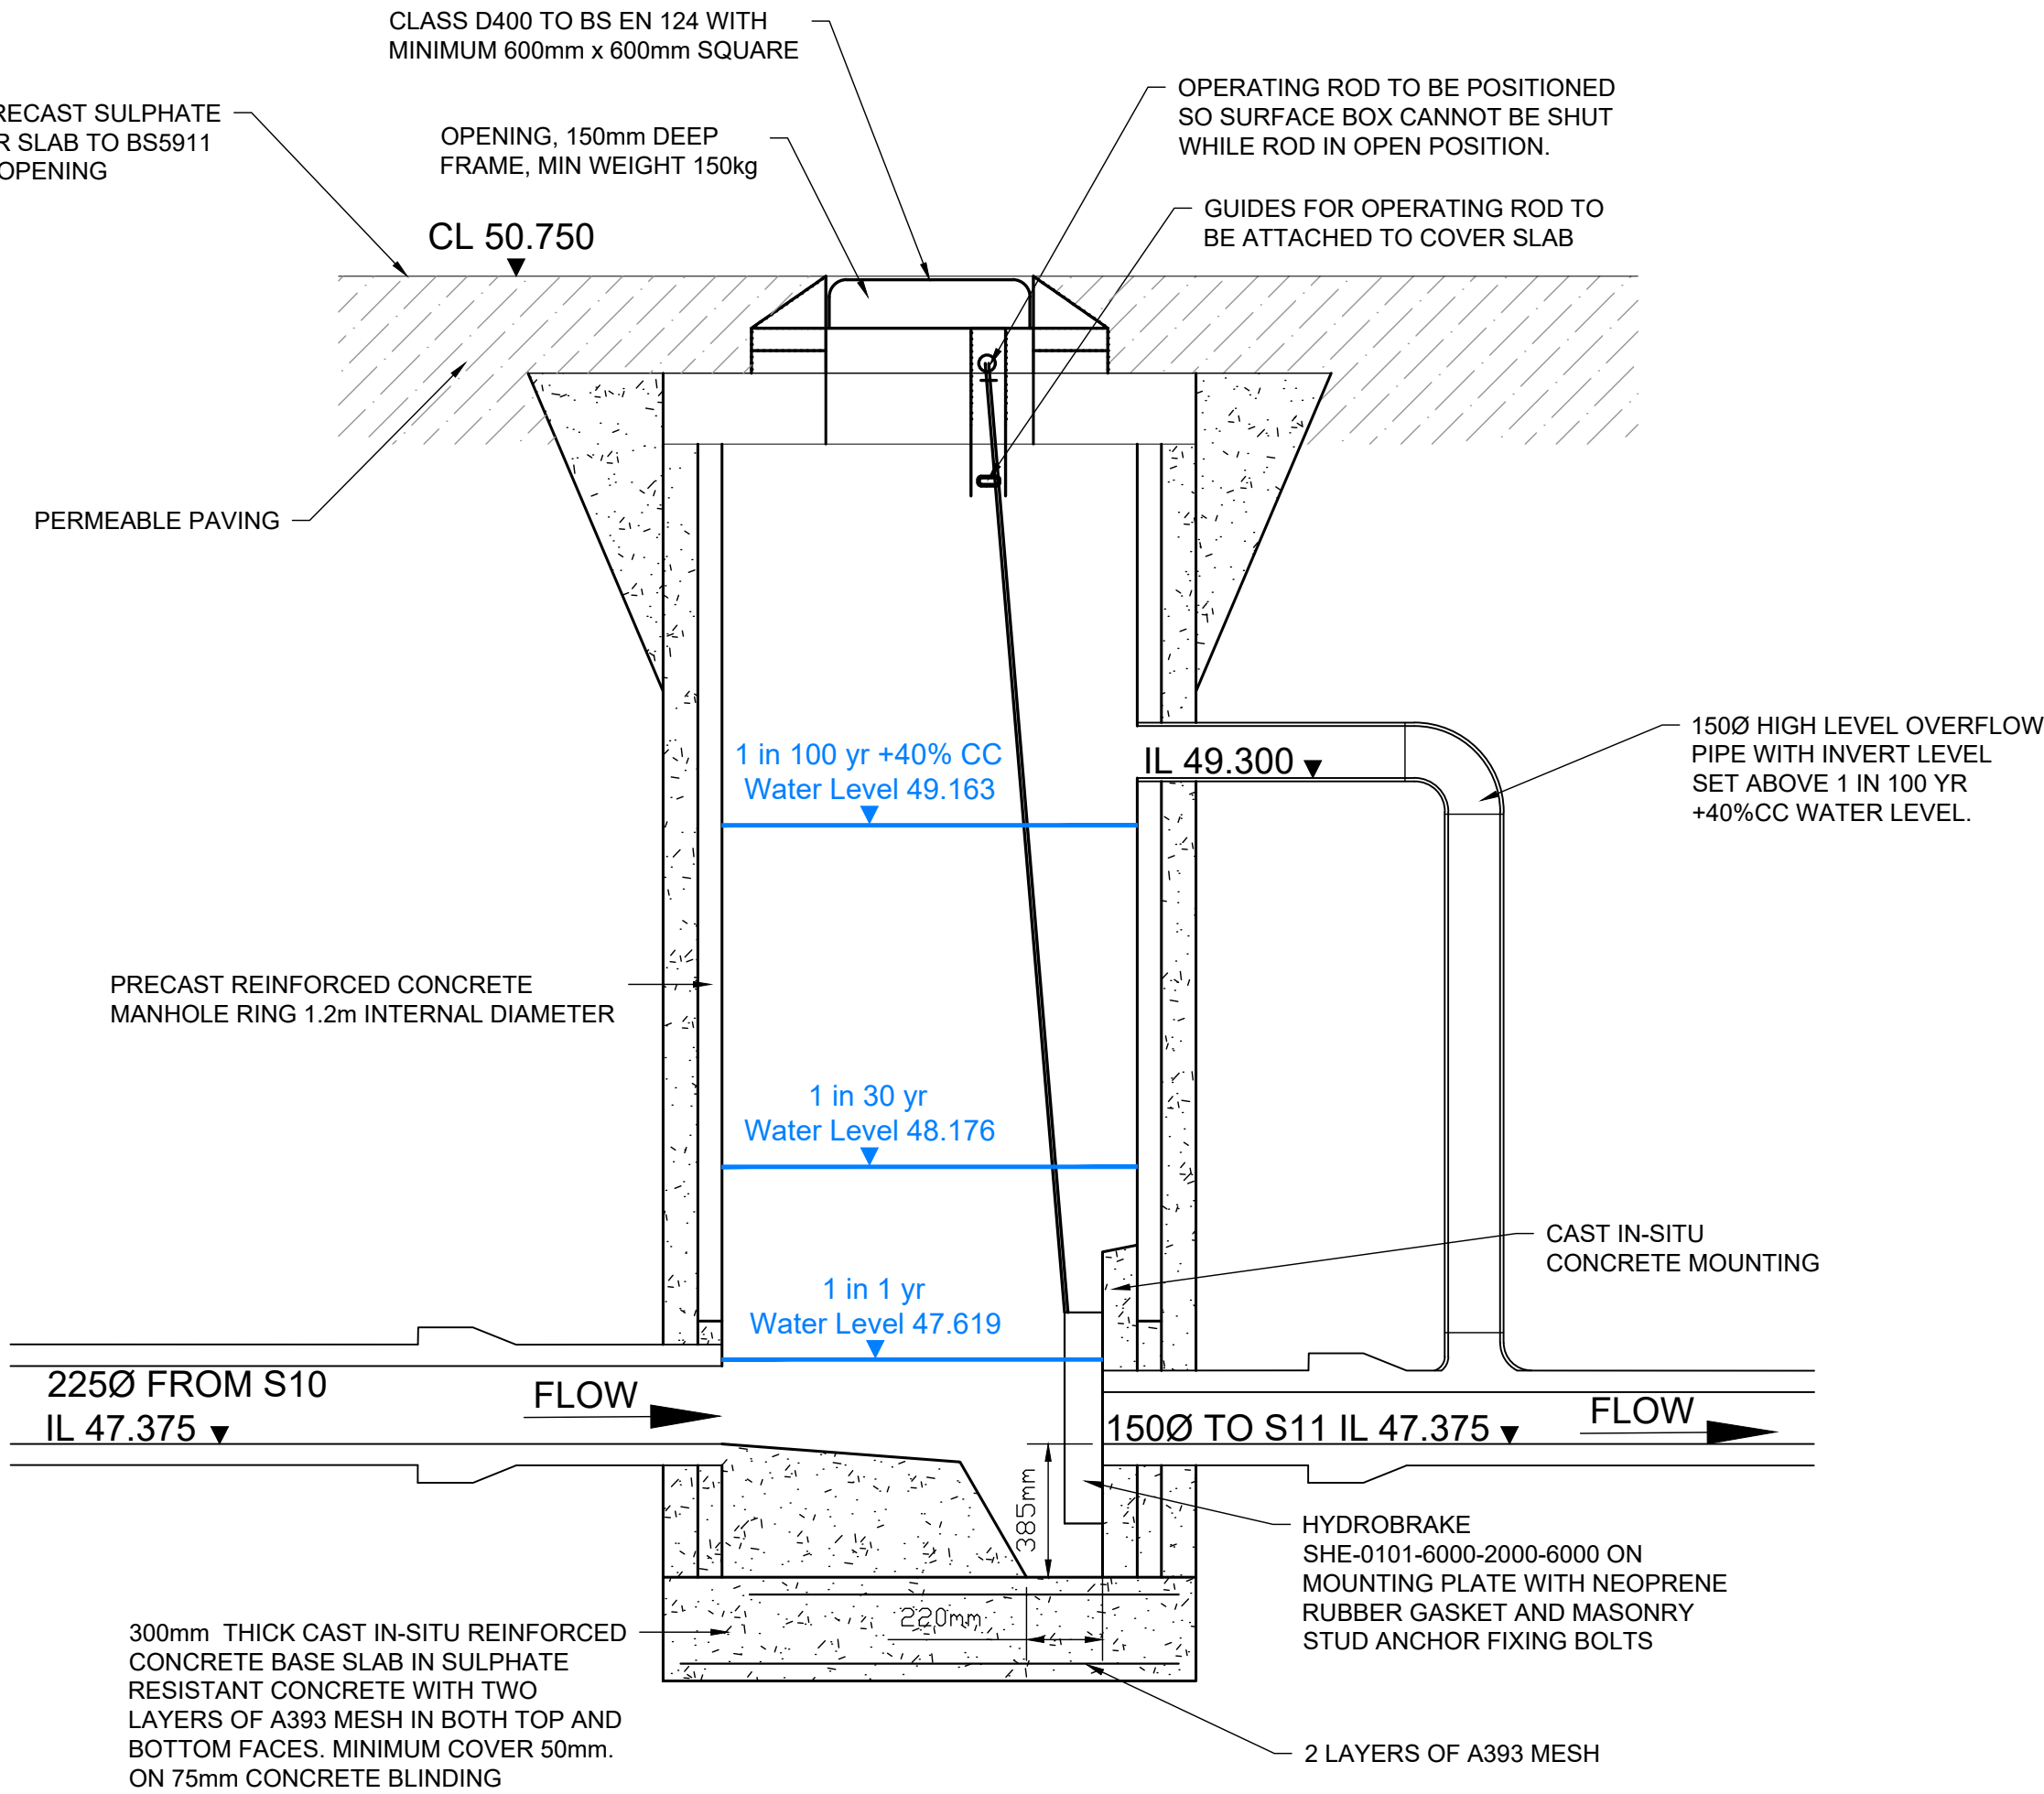

SECTION 1-1
THROUGH MANHOLE S11

DISCLAIMER NOTES:

- THIS DOCUMENT IS COPYRIGHT OF THE ORIGINATOR AND MUST BE TREATED AS CONFIDENTIAL
- THIS DOCUMENT MUST NOT BE ALTERED, REPRODUCED OR DISTRIBUTED WITHOUT WRITTEN CONSENT OF THE ORIGINATOR
- THIS DOCUMENT MUST NOT BE ALTERED - THE ORIGINATOR ACCEPTS NO RESPONSIBILITY FOR ANY DISCREPANCIES ARISING AS A RESULT OF THE ORIGINATOR'S INFORMATION BEING ALTERED BY OTHERS
- ANY DISCREPANCY MUST BE REPORTED TO THE ORIGINATOR
- DO NOT SCALE THIS DOCUMENT - USE FIGURED DIMENSIONS ONLY
- ALL DIMENSIONS MUST BE CHECKED ON SITE PRIOR TO COMMENCEMENT OF ANY RELATED WORKS
- THIS DOCUMENT MUST BE READ IN CONJUNCTION WITH ALL SUPPORTING DOCUMENTS PRODUCED BY THE ORIGINATOR AND OTHER PROJECT DISCIPLINES
- THE ORIGINATOR ACCEPTS NO RESPONSIBILITY FOR THE ACCURACY OF BACKGROUND INFORMATION PRODUCED BY THIRD PARTIES - THIS MUST BE TREATED AS INDICATIVE ONLY
- USERS OF THIS DOCUMENT ARE RESPONSIBLE FOR CHECKING WHICH REVISION IS CURRENT
- THE DOCUMENT STATUS "INFORMATION" OR "PRELIMINARY", INDICATES THAT THIS DRAWING IS FOR REFERENCE PURPOSES ONLY - THE ORIGINATOR WILL ACCEPT NO RESPONSIBILITY FOR THE COMPLETENESS OF INFORMATION UNDER THIS STATUS
- THE DOCUMENT STATUS "RECORD" OR "AS BUILT" HAS BEEN PREPARED, IN PART, BASED UPON INFORMATION FURNISHED BY OTHERS. WHILE THIS INFORMATION IS BELIEVED TO BE RELIABLE, THE ORIGINATOR ASSUMES NO RESPONSIBILITY FOR THE ACCURACY OF THIS "RECORD" OR "AS BUILT" DOCUMENT OR FOR ANY ERRORS OR OMISSIONS THAT MAY HAVE BEEN INCORPORATED INTO IT AS A RESULT OF INCORRECT INFORMATION PROVIDED TO THE ORIGINATOR. THOSE RELYING ON THE "RECORD" OR "AS BUILT" DOCUMENT ARE ADVISED TO OBTAIN INDEPENDENT VERIFICATION OF ITS ACCURACY

DRAWING NOTES:

CDM REGULATIONS 2015

SIGNIFICANT OR NON-OBVIOUS RISKS AND RISKS WHICH ARE DIFFICULT TO MANAGE ARE IDENTIFIED ON THIS DRAWING USING THE FOLLOWING SYMBOL IDENTIFIED TO THE RIGHT WITH BRIEF ACCOMPANYING TEXT. FOR FURTHER DETAILS OF THE RISKS IDENTIFIED BY DESIGNERS, REFERENCE SHOULD BE MADE TO CDM HAZARD REGISTER.

P01

PRELIMINARY ISSUE

13.12.23

AP

JS

REV

DESCRIPTION

DATE

BY

CHKD

ORIGINATOR:

RIDGE

5TH FLOOR
BELVEDERE HOUSE
12 BOOTH STREET
MANCHESTER, M2 4AW

TEL: 0161 833 9579
WWW.RIDGE.CO.UK

CLIENT:

CERT PROPERTY

IN ASSOCIATION WITH:

PROJECT:

GOULDEN STREET

TITLE:

FLOW CONTROL
CHAMBER DETAILS

ENG/TECH:

CSE:

ICSE:

SCALE:

1:20

@

A1

AP

JS

JS

STATUS ISSUE:

S2

STATUS:

PRELIMINARY

"UNLESS ISSUED FOR CONSTRUCTION - WORKS AT CLIENT/CONTRACTORS RISK"

SUITABILITY:

S2 - Issued for Information

PROJECT:

ORG:

RDG

XX

XX

DR

ROLE:

C

NUMBER:

0107

REV:

P01