




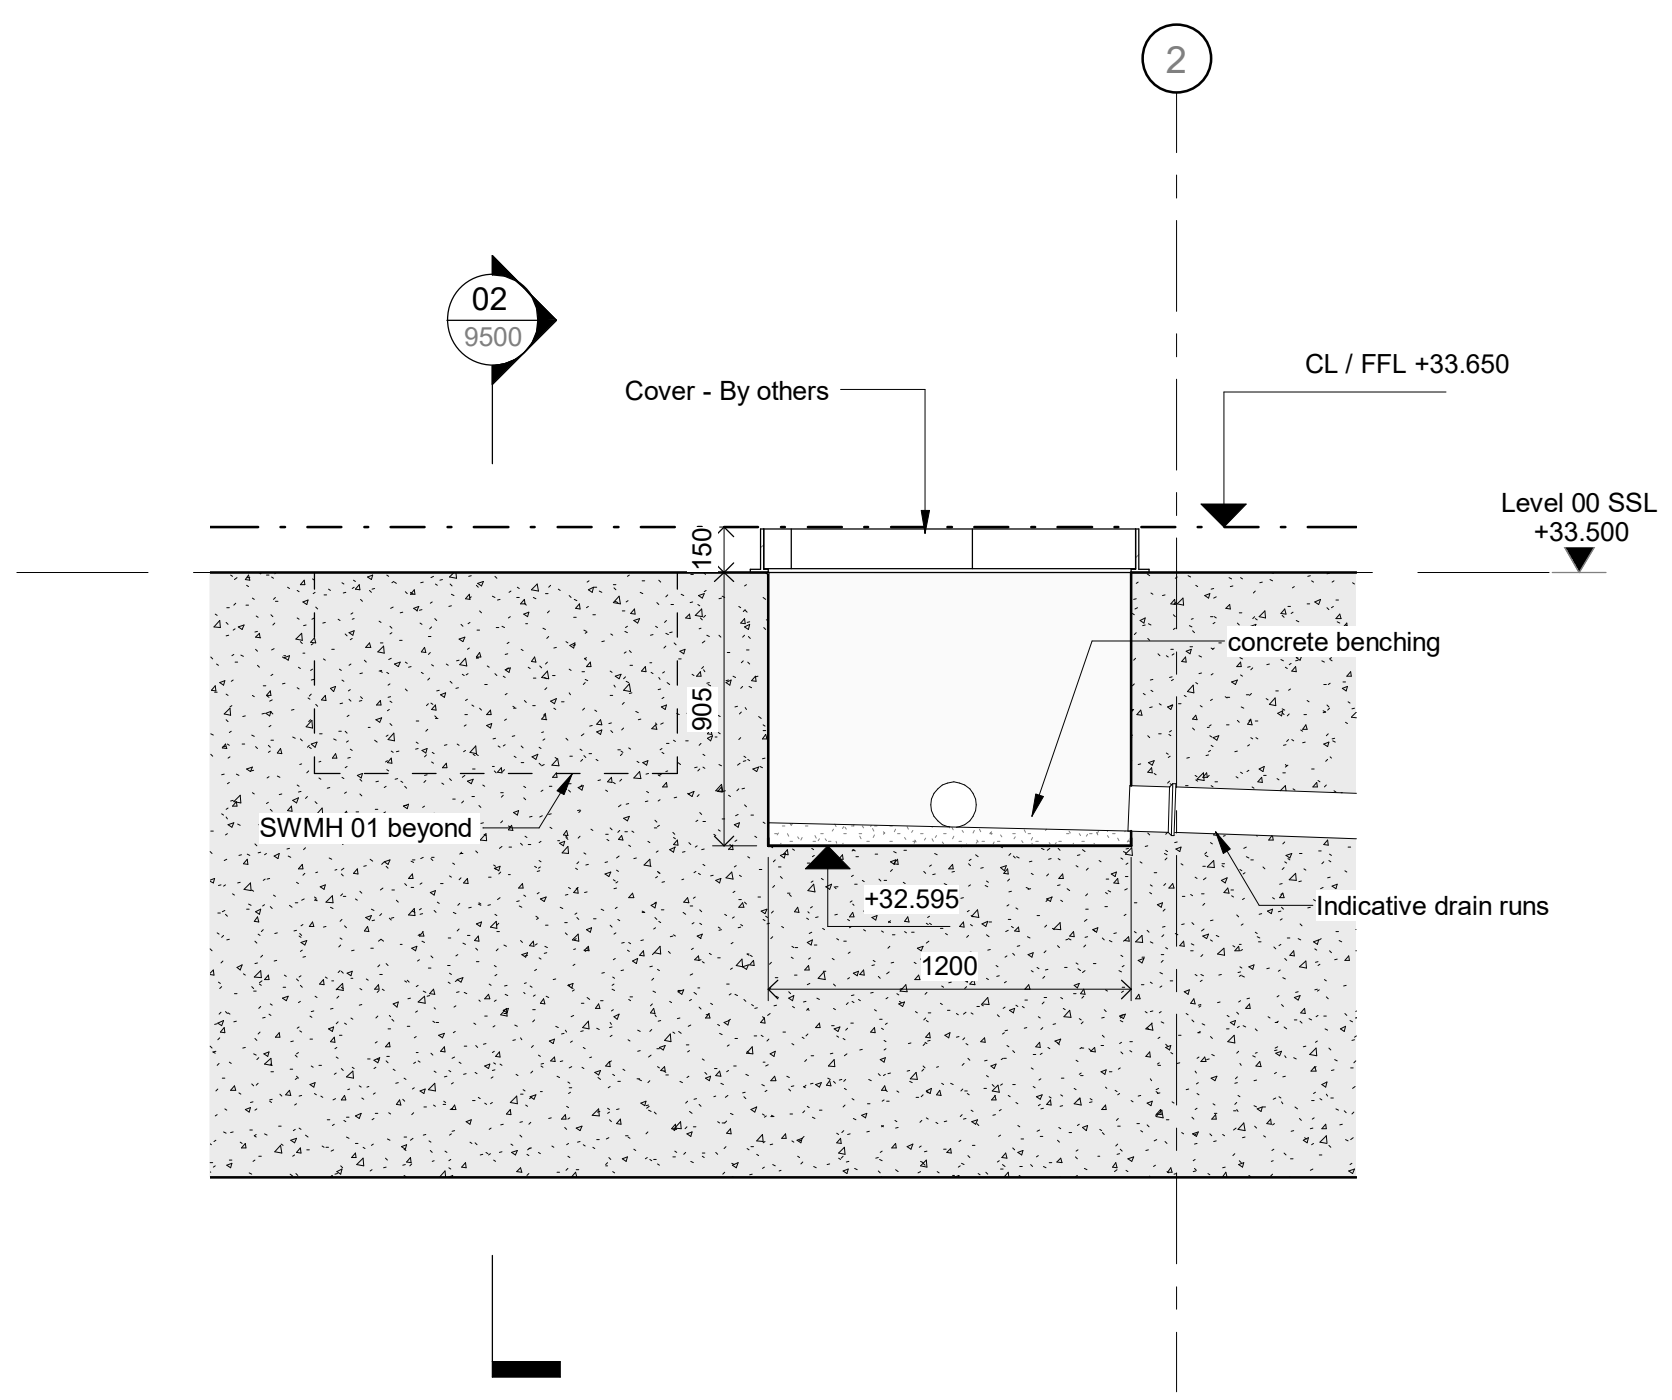


01 Section though FWMH 01 Chamber
1 : 25

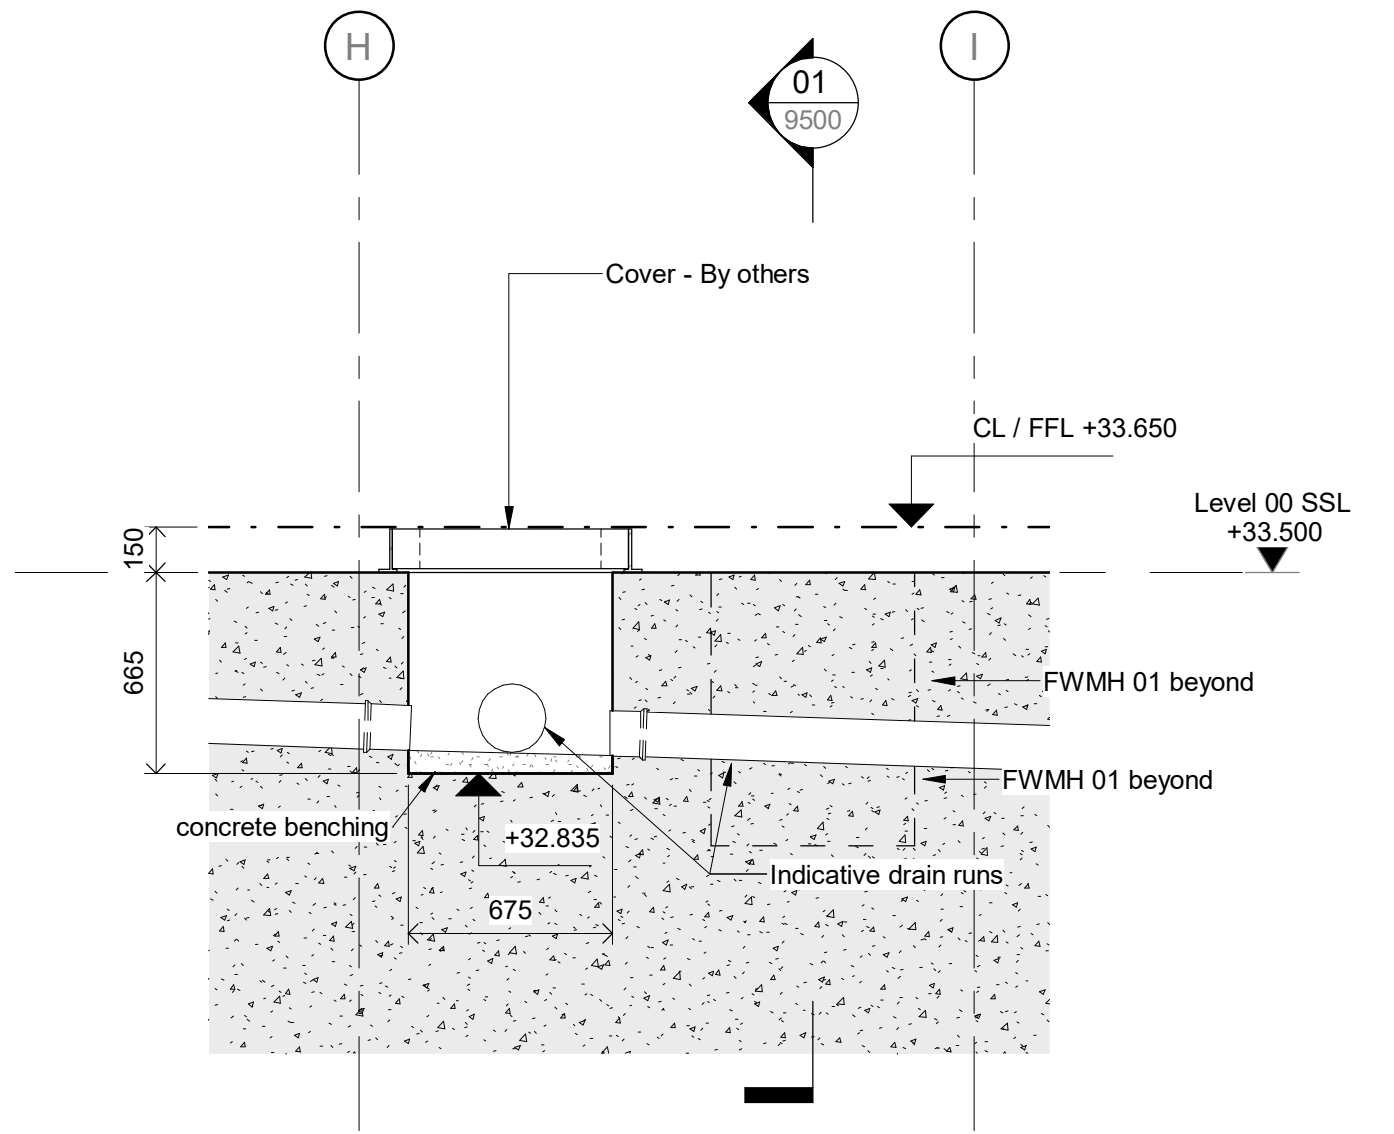


02 Section though SWMH 01 Chamber
1 : 25

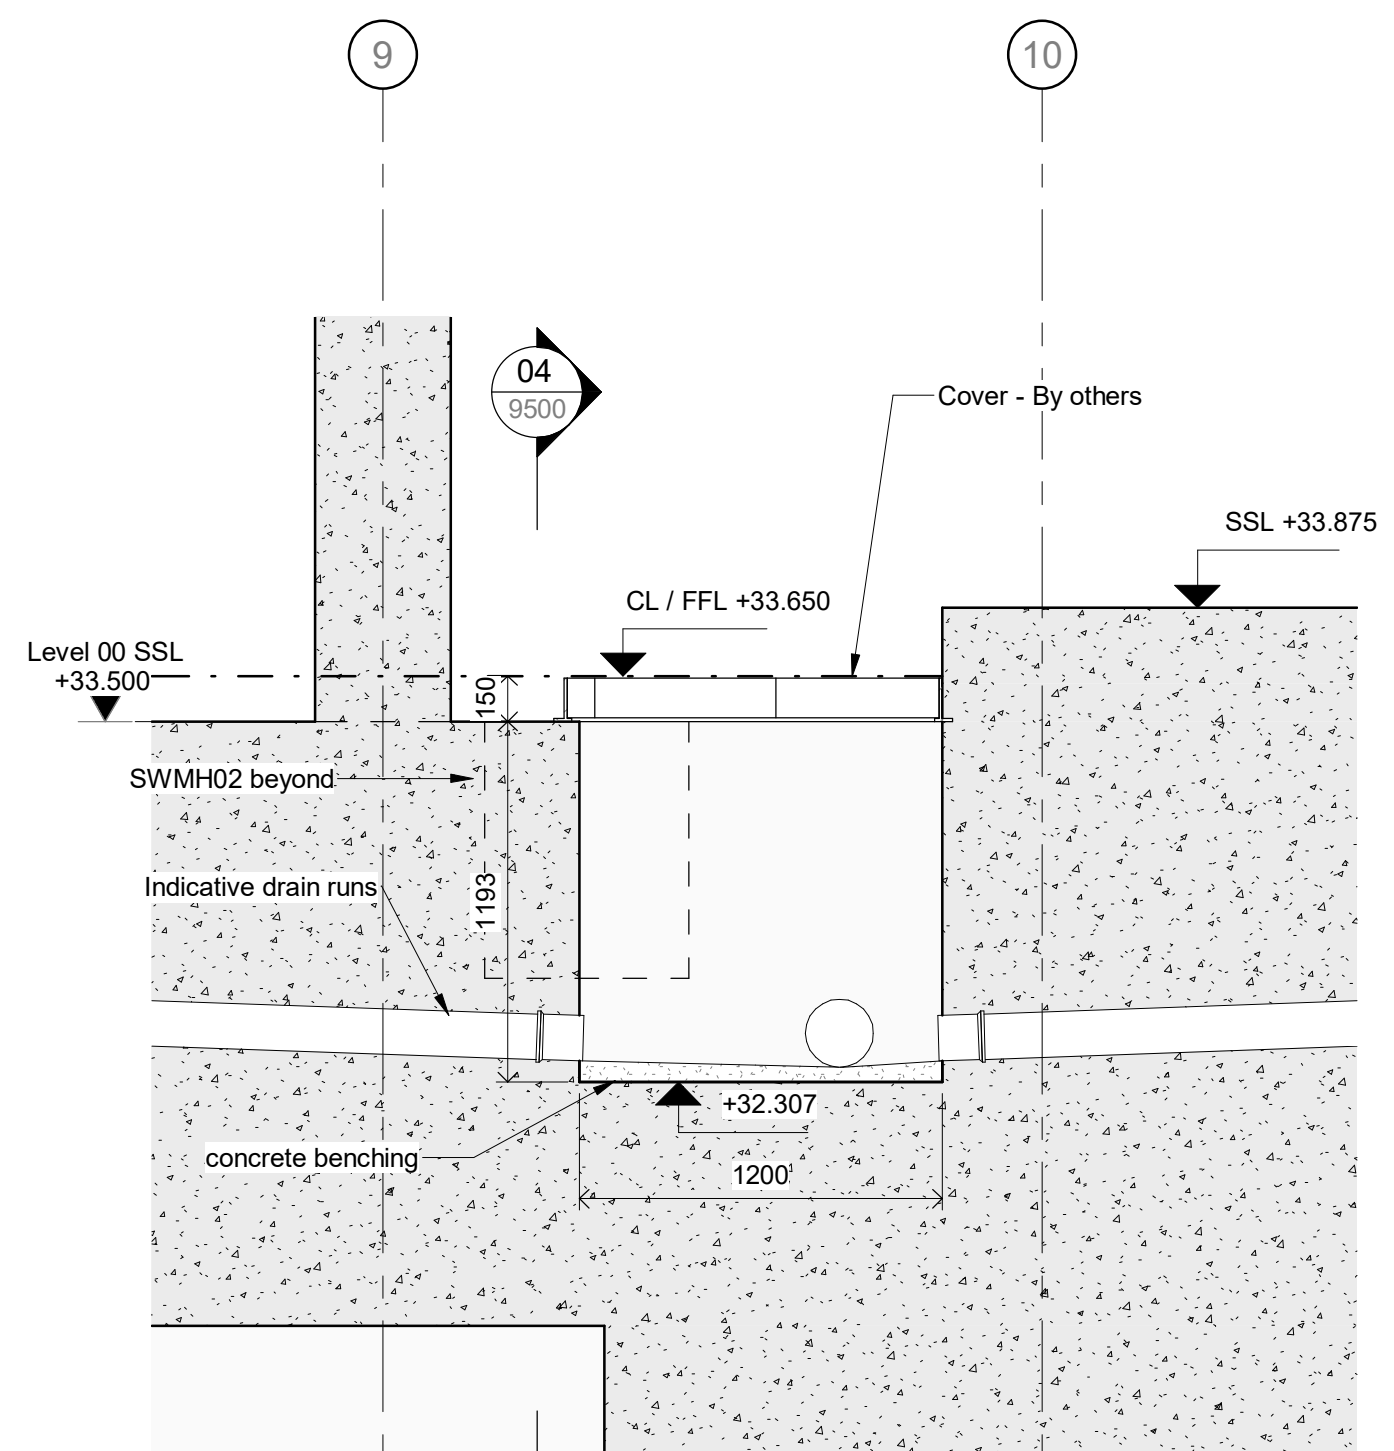


03 Section though FWMH 02 Chamber
1 : 25

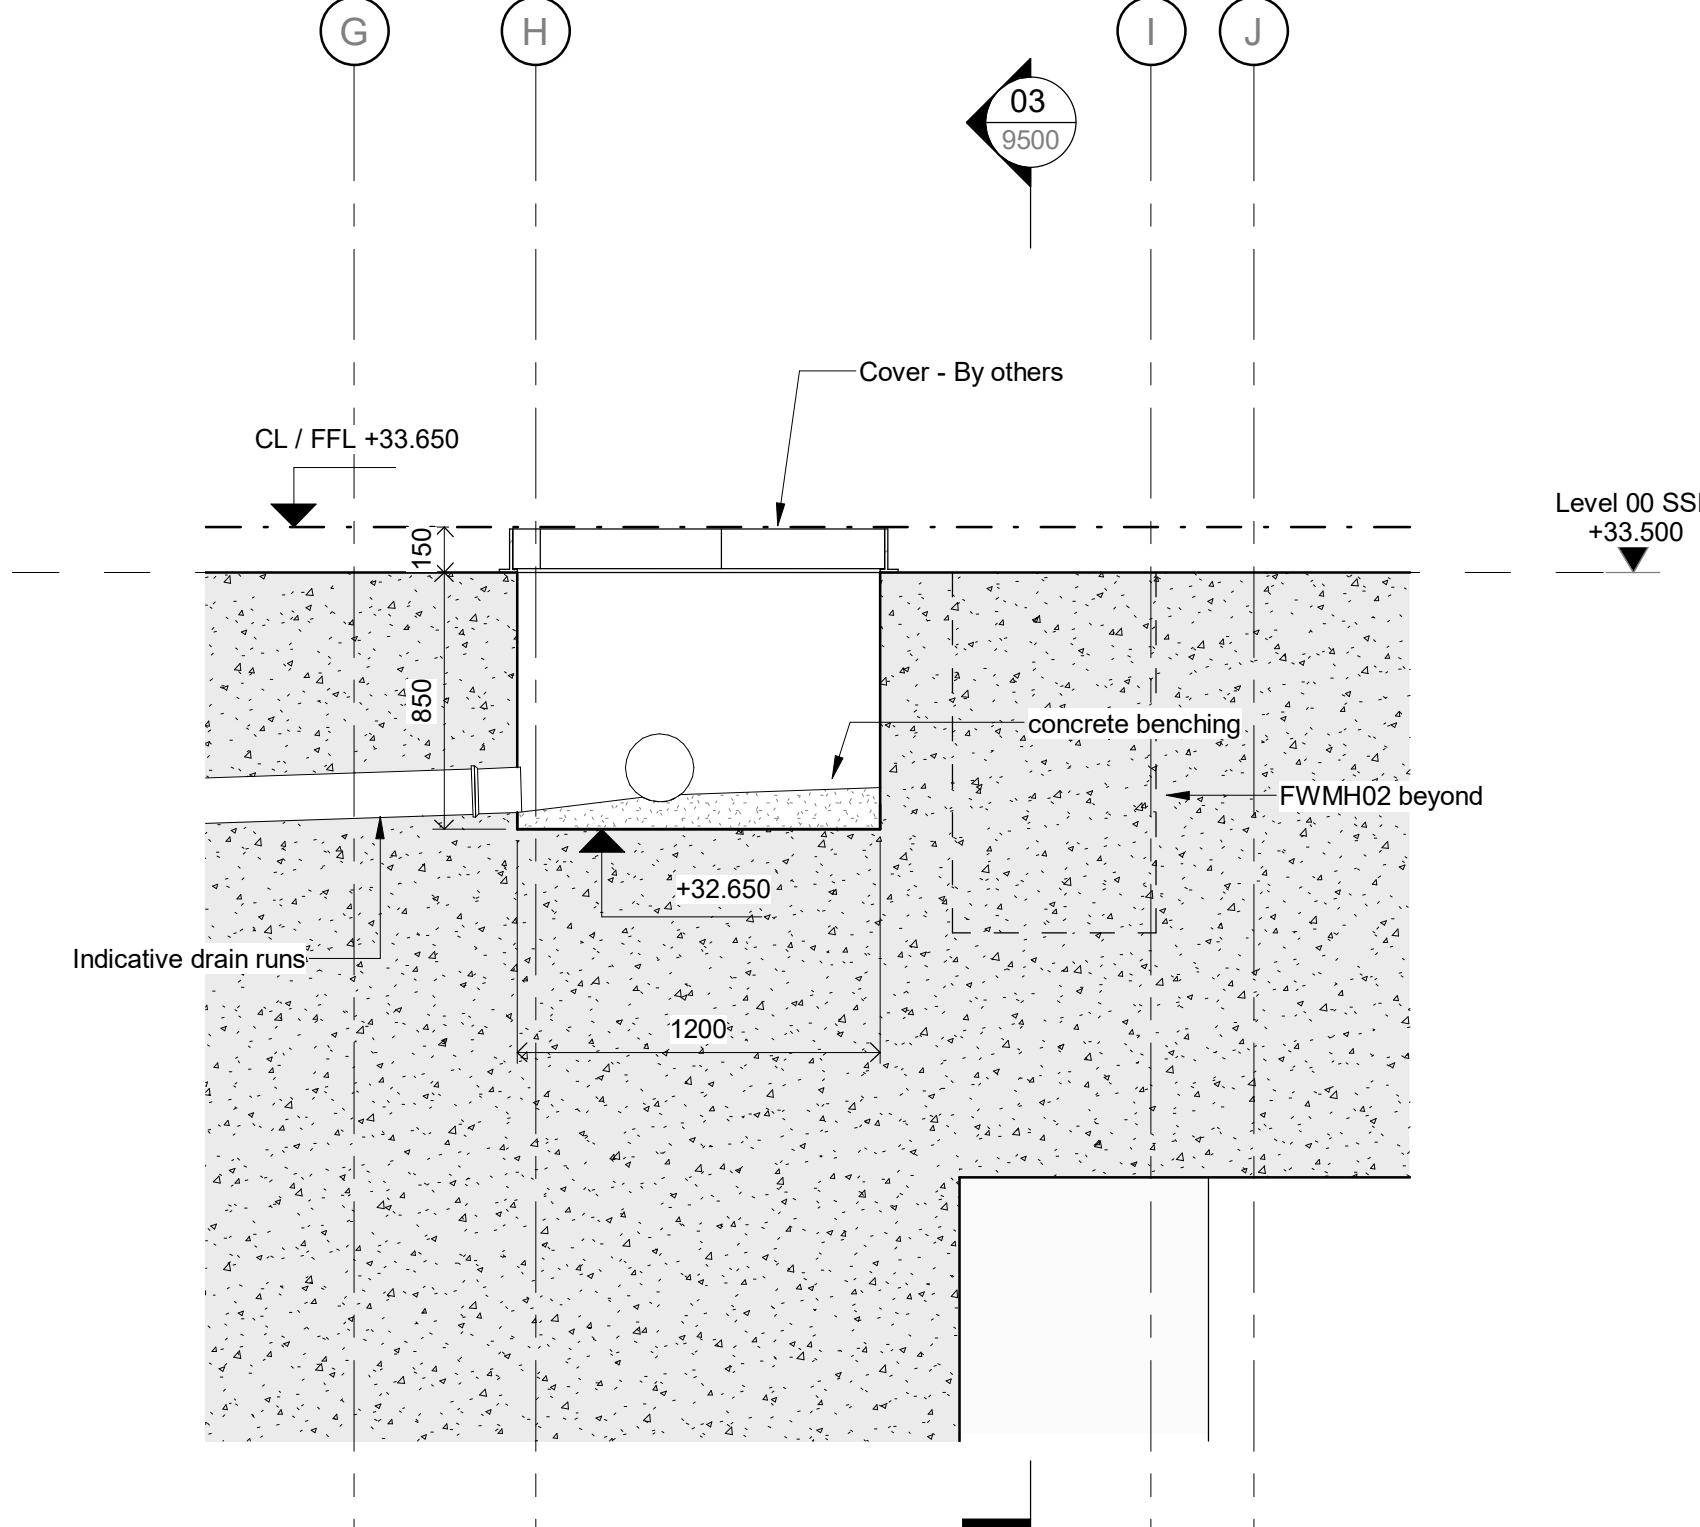


04 Section though SWMH 02 Chamber
1 : 25

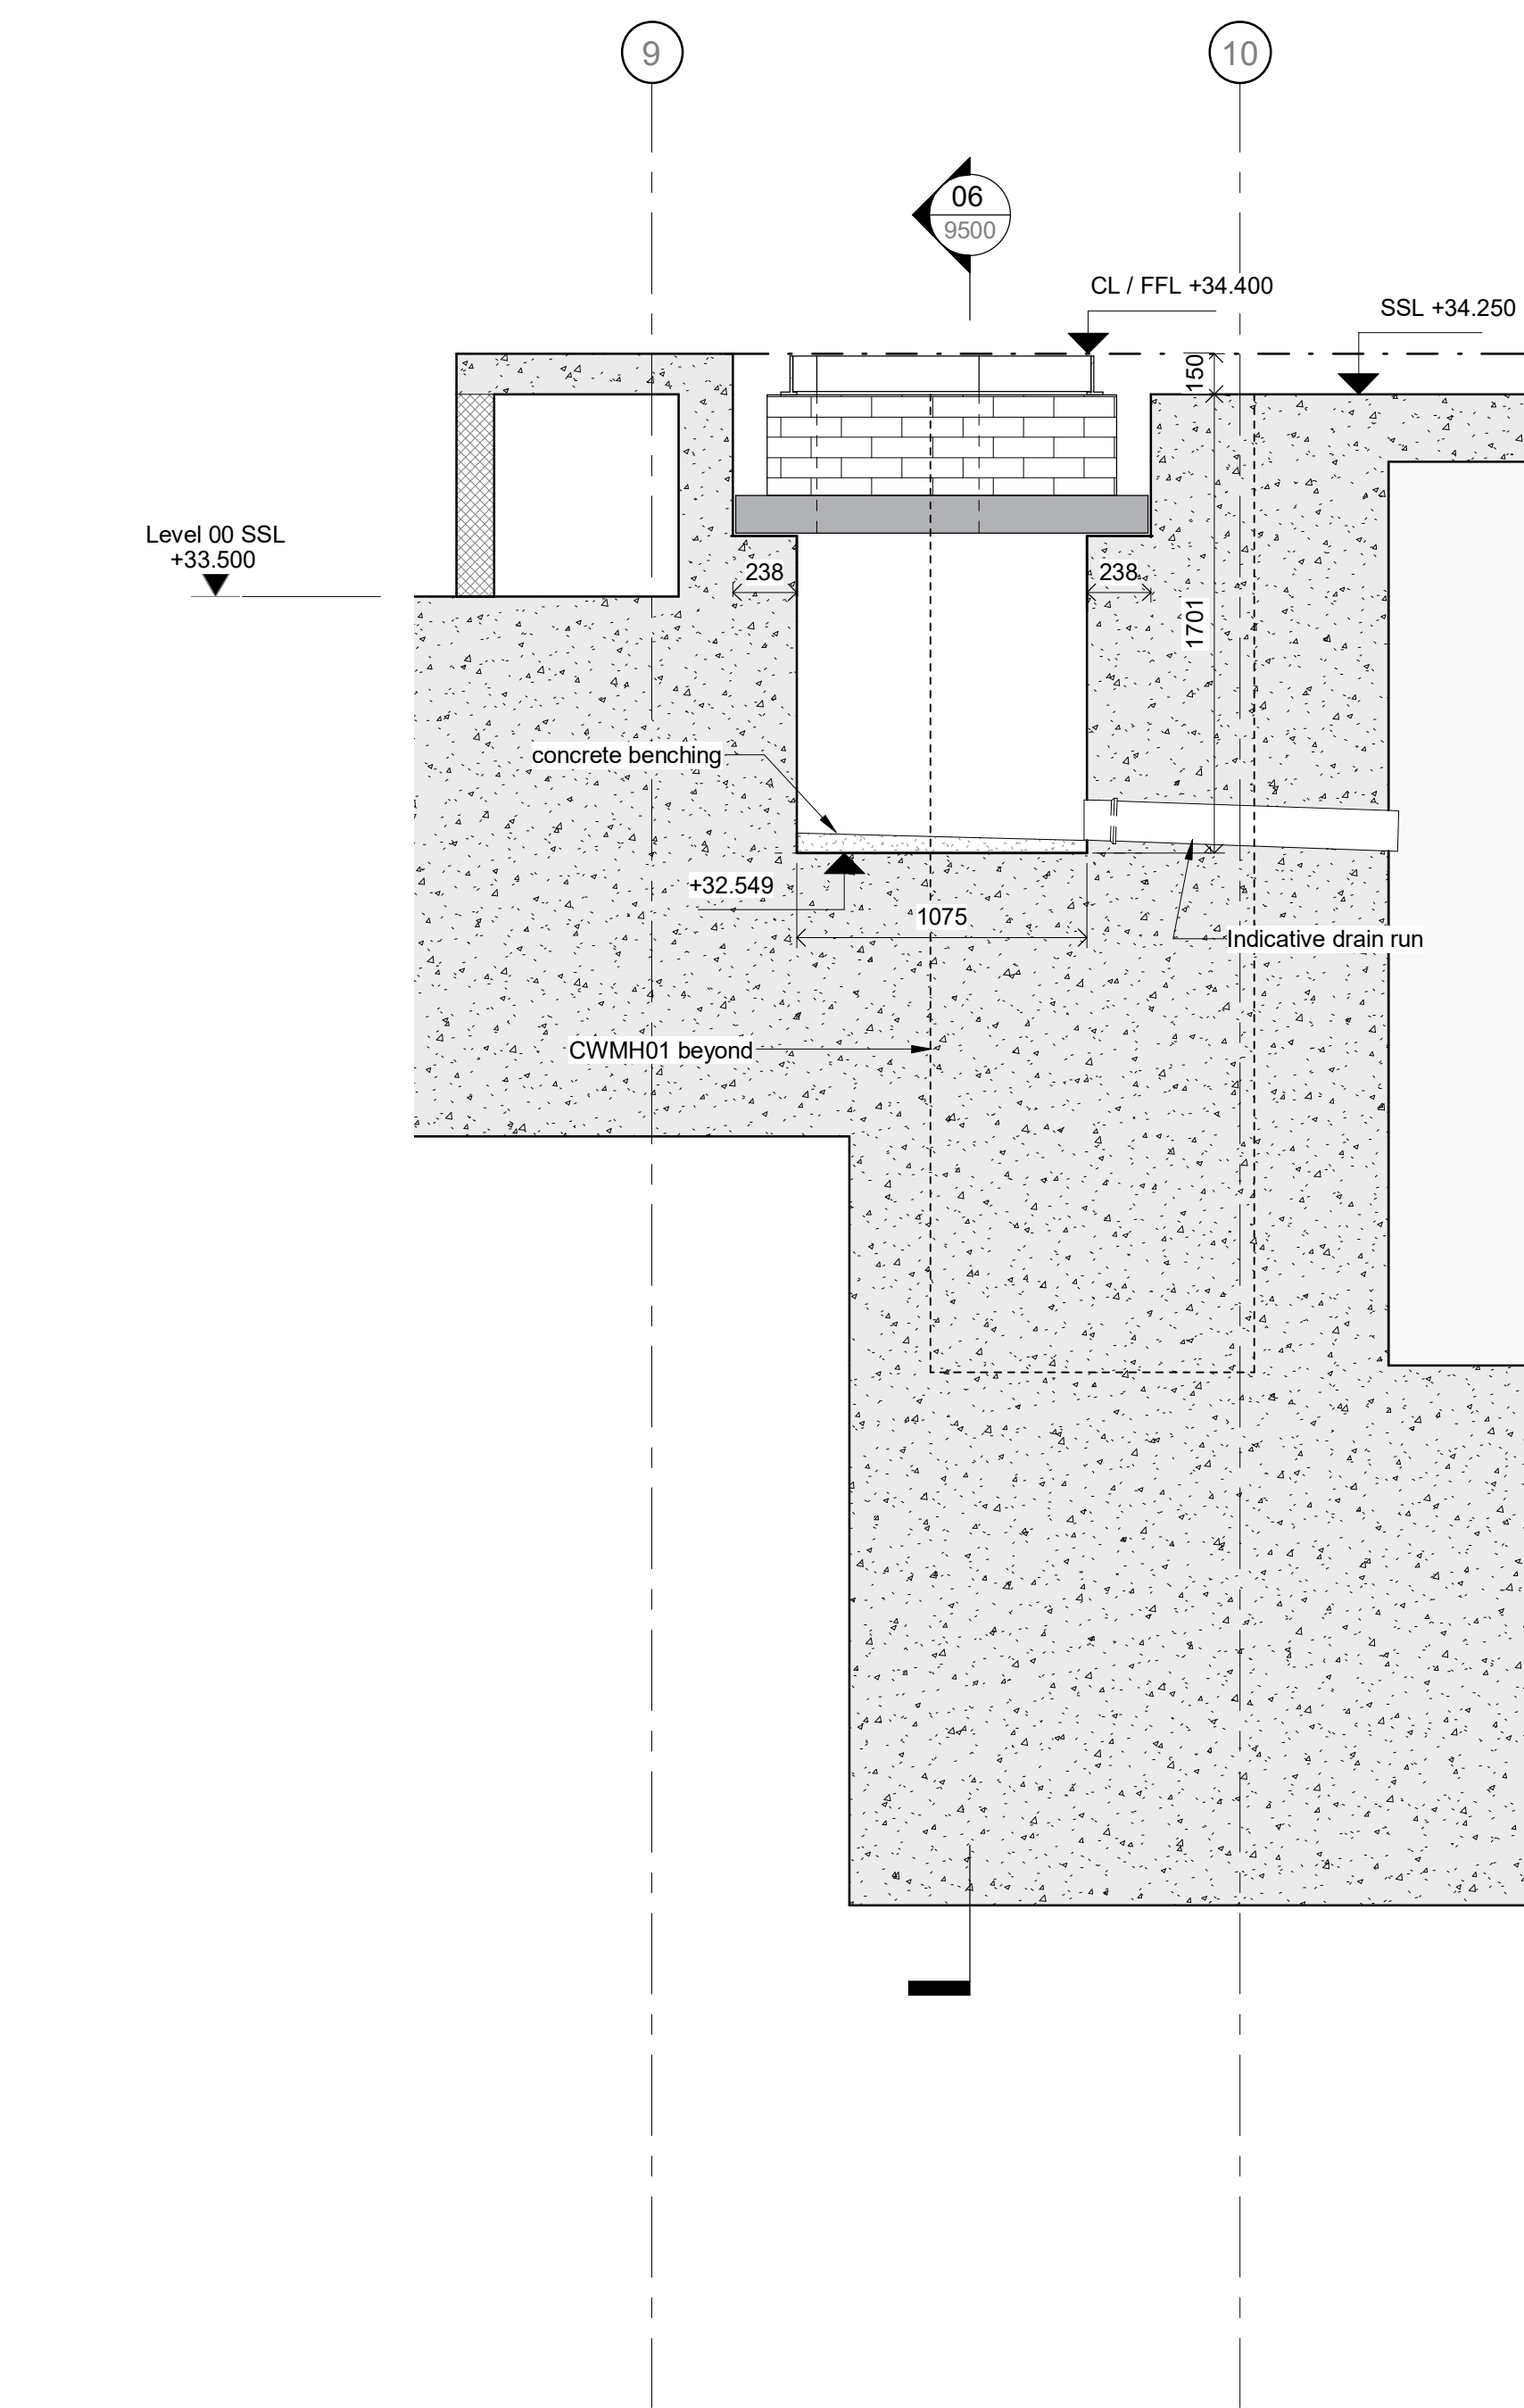


05 Section though SWMH 03 Chamber
1 : 25

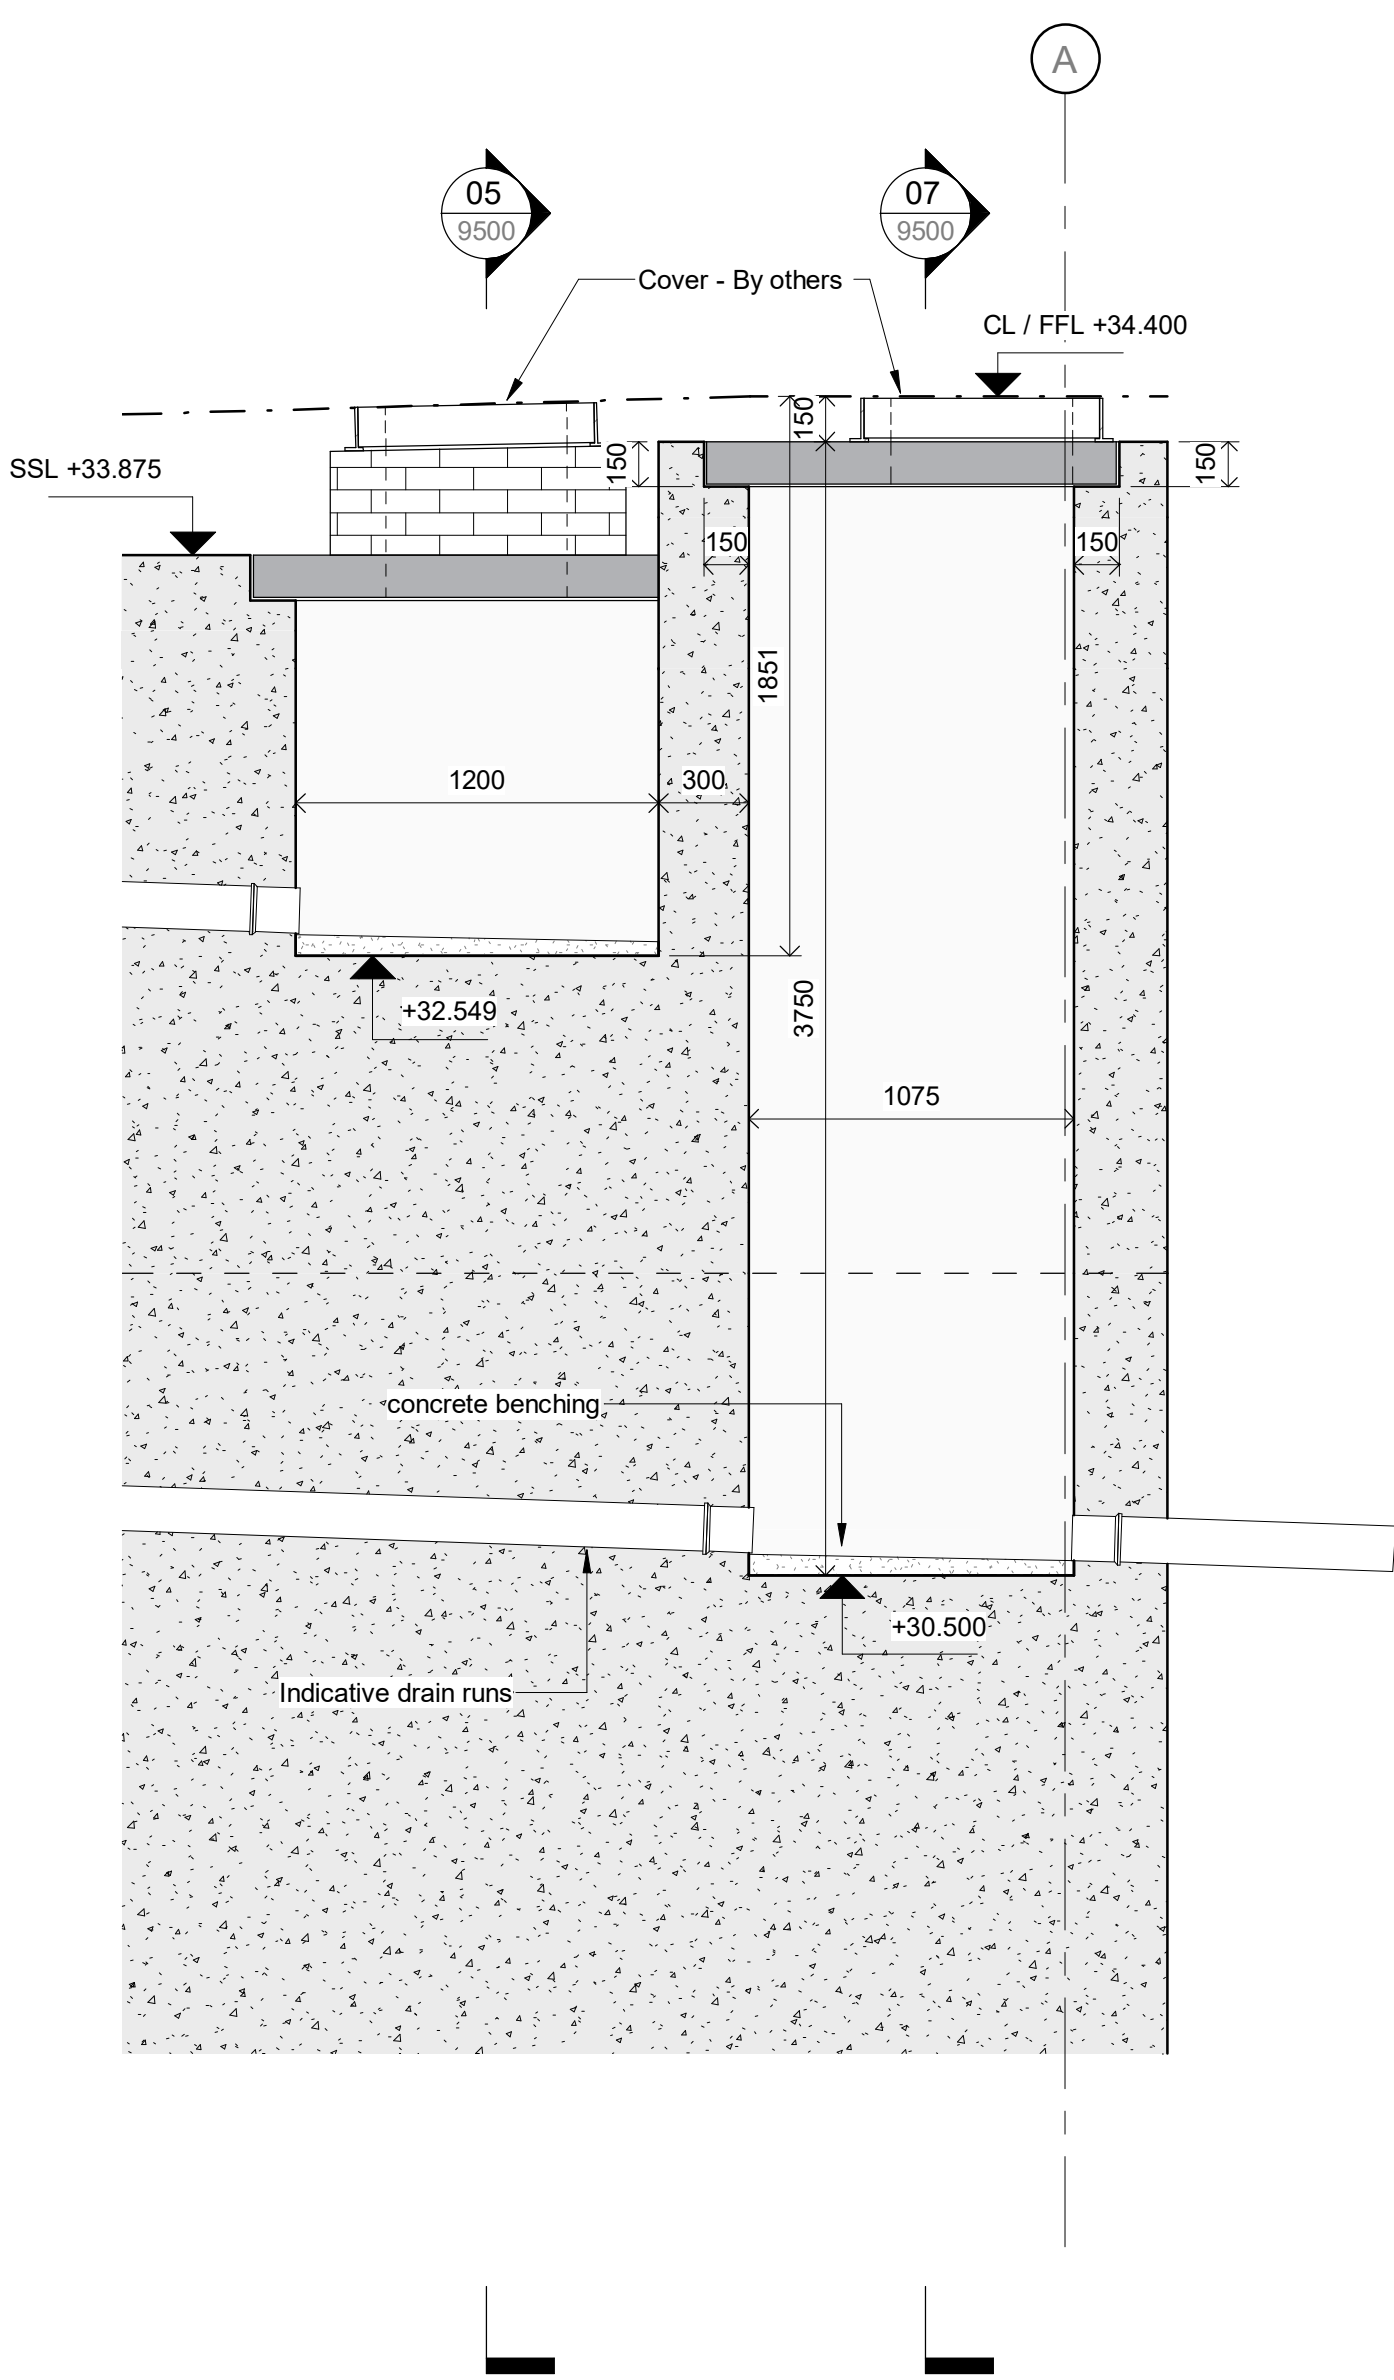

06 Section though CWMH 01 Chamber
1 : 25

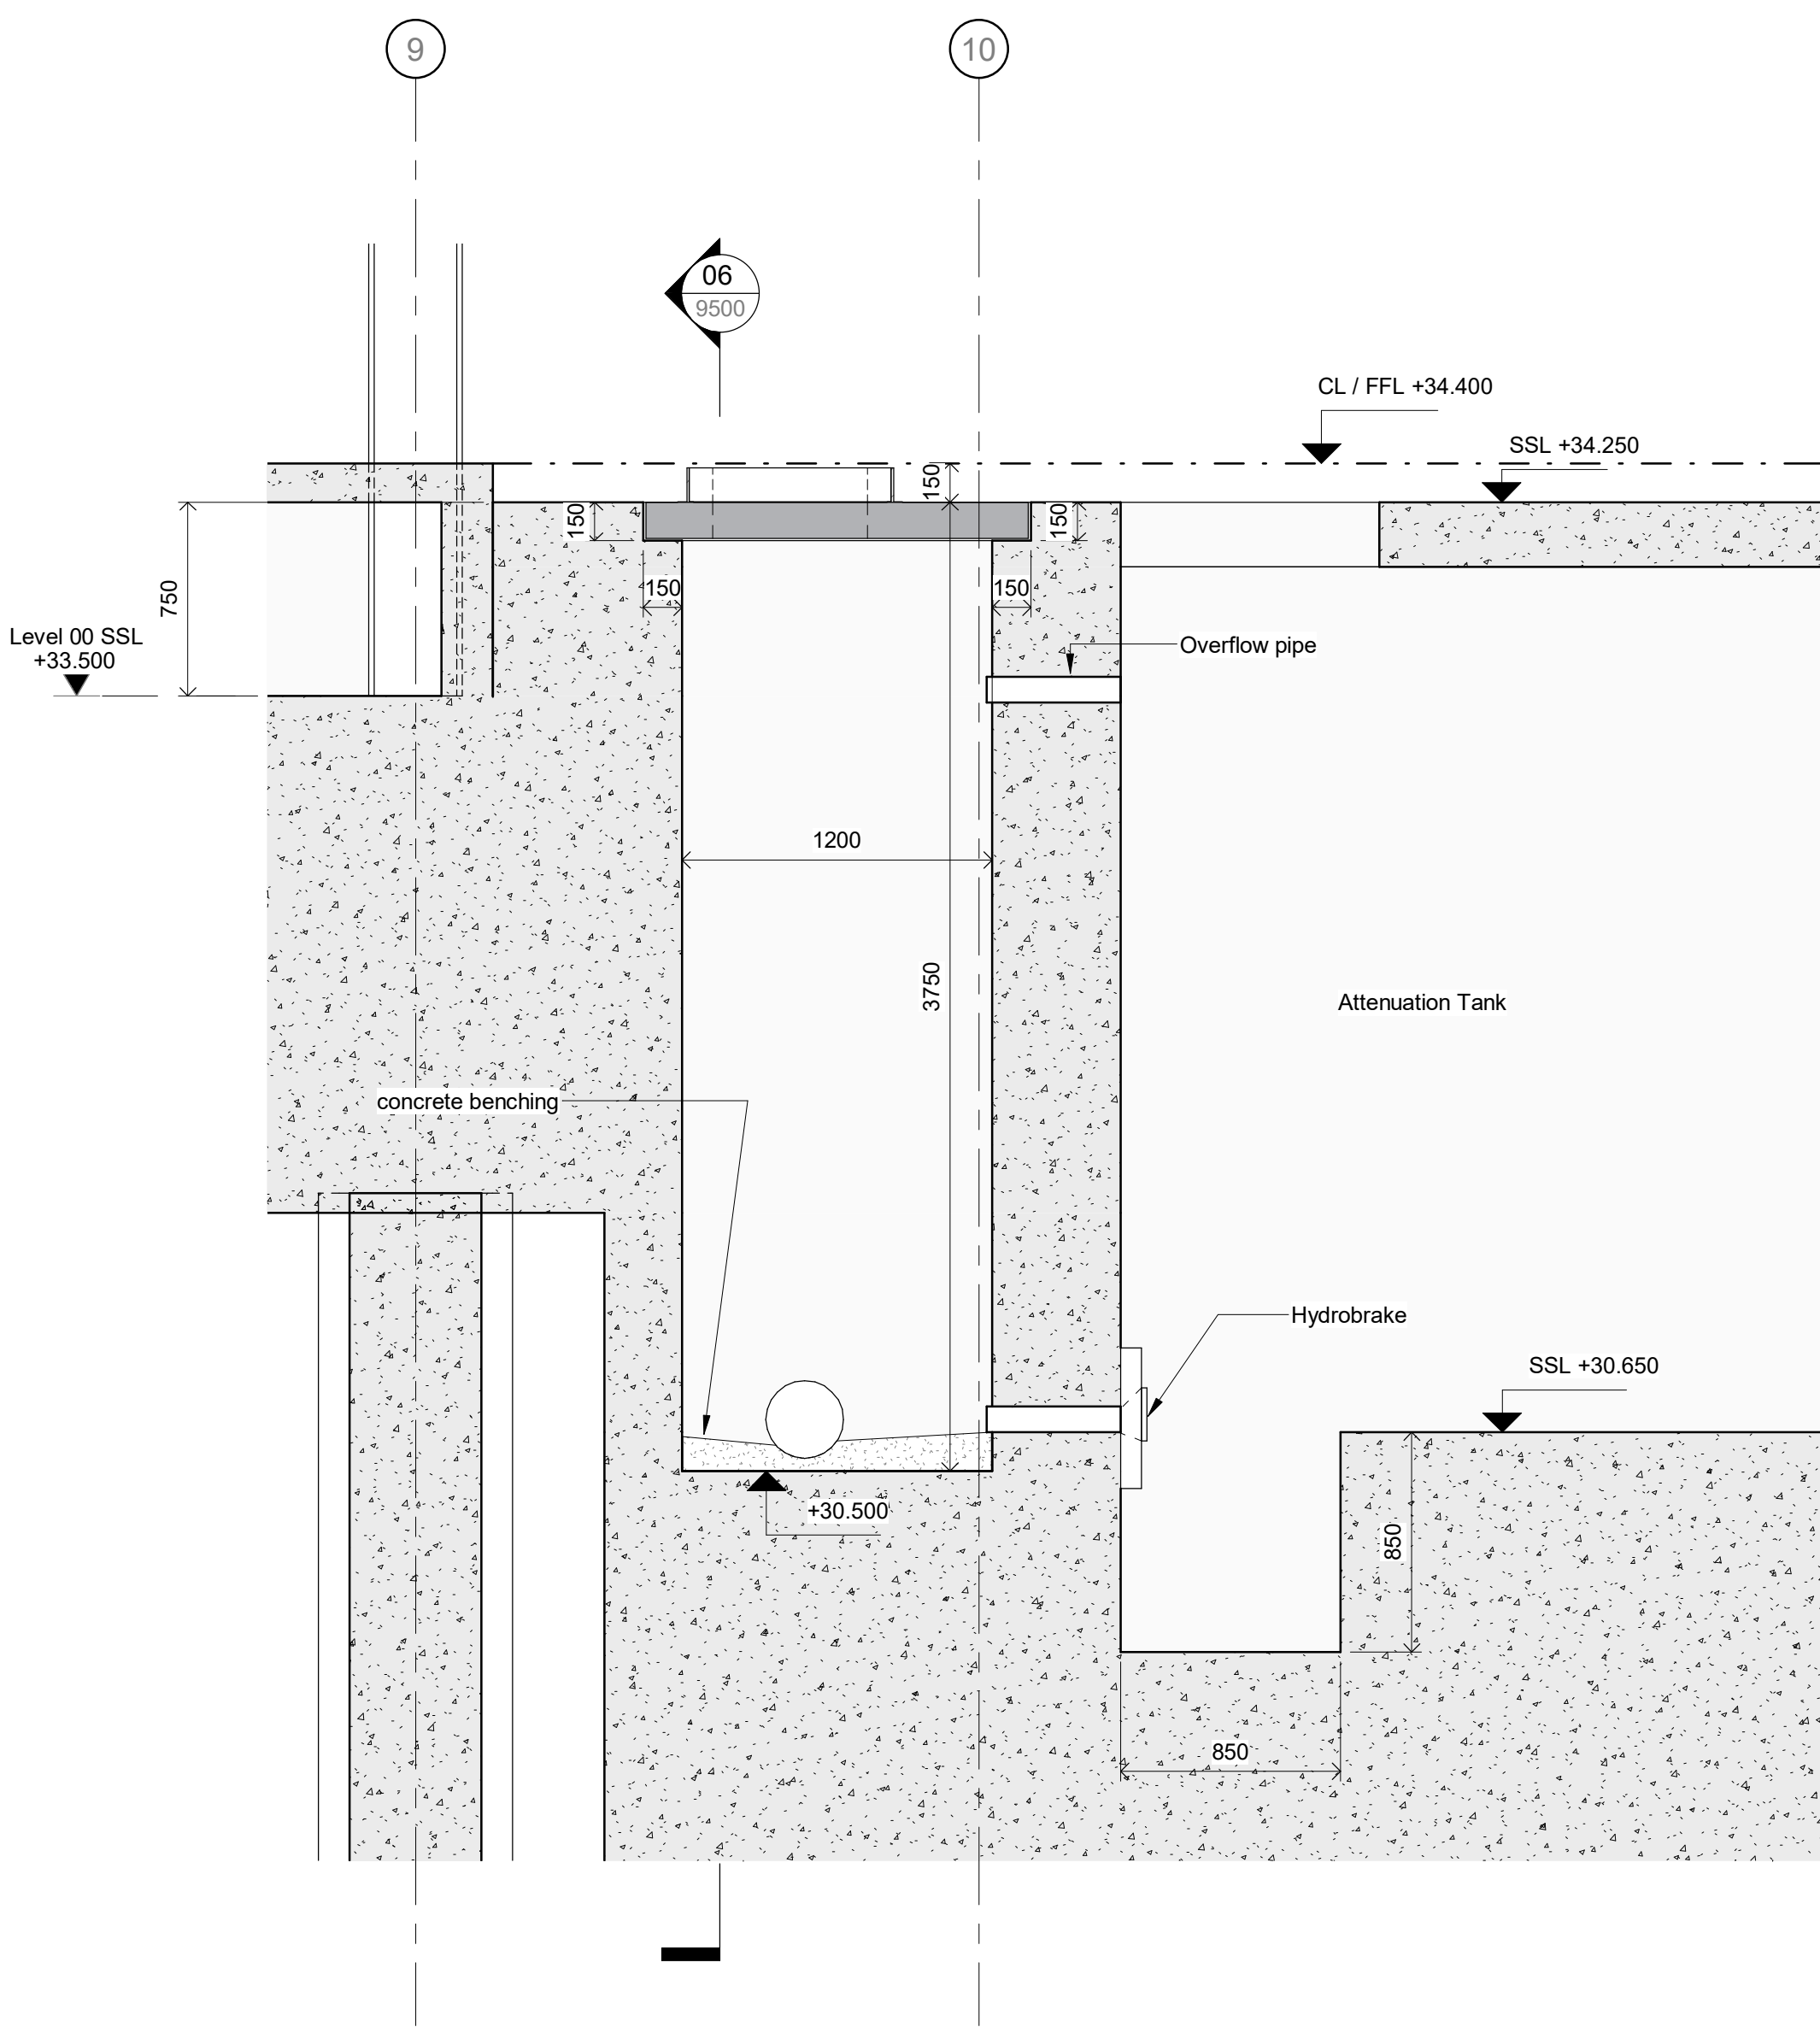

07 Section though SWMH 03 Chamber
1 : 25

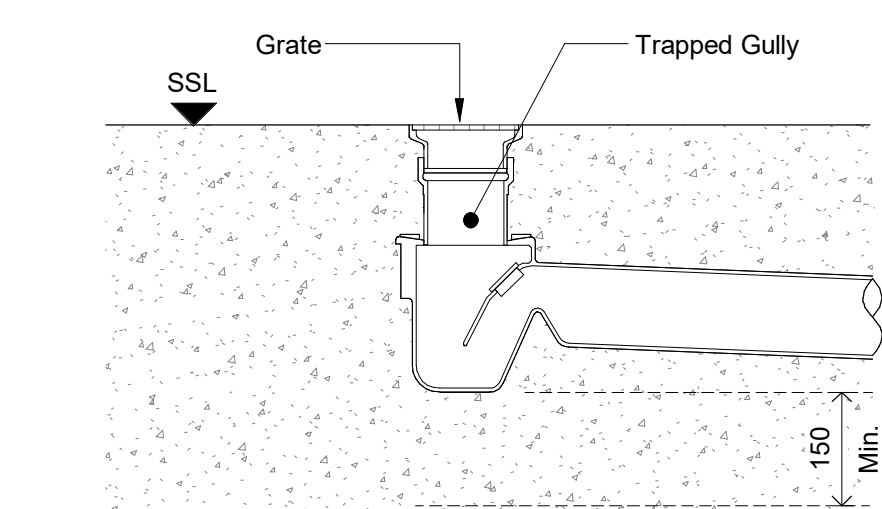

08 Typical Trapped Gully Detail
1 : 10

General Notes
1. This drawing is to be read in conjunction with all relevant Architects & Engineers drawings & specifications.
2. The Contractor is to be responsible for all dimensions & for the correct setting out of the works on site.
3. Do not scale from this drawing.

Rev	Date	By	Chkd	Description
-----	------	----	------	-------------

Eckersley O'Callaghan

London Office: 9th Floor, 235 Gray's Inn Rd, London WC1X 8BH
+44 (0)20 7354 5402 - eoos@eoos.com

Project Title
325 Deansgate

Drawing Title
Drainage Sections and Details

Project No
22244

Scale:
As indicated [A0]

Drawn By
SP

Date
October 2023

Drawing Suitability
S1 - Suitable for Coordination

Ver

Drawing Number
DEA-EOC-XX-ZZ-DR-S-9500

Rev
C01