
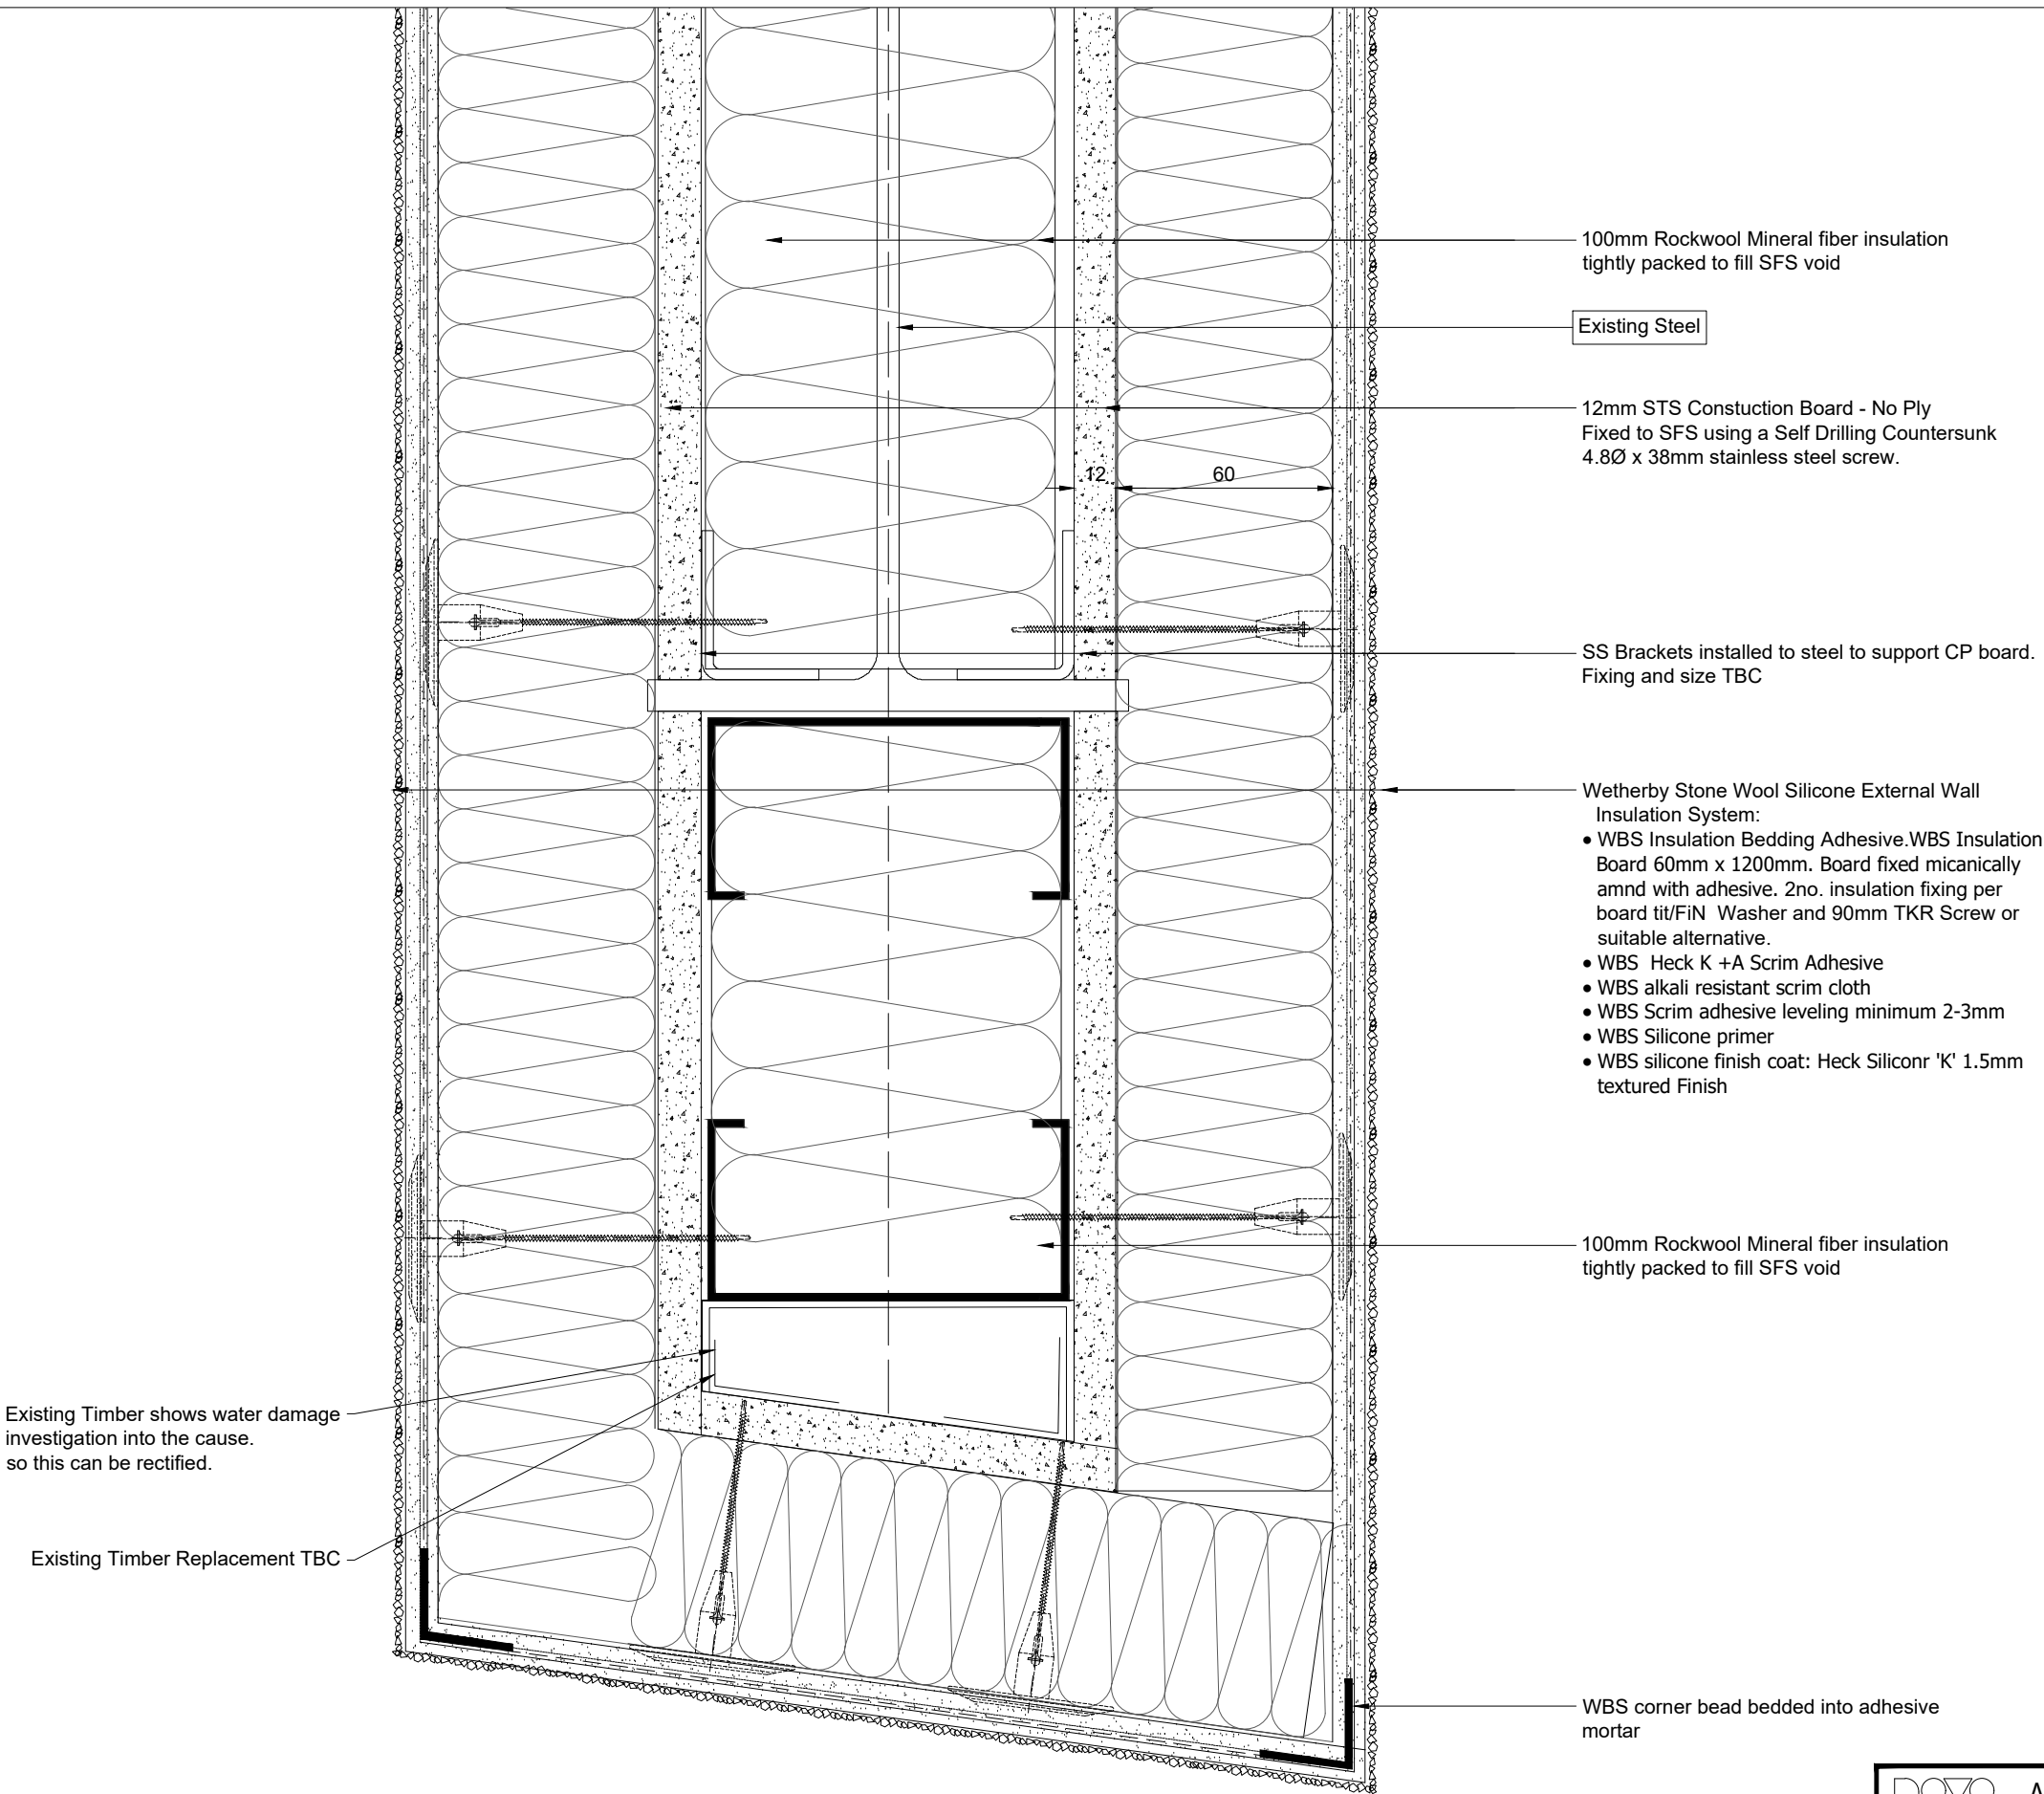


Note: SFS and sub structure drawn indicatively.
Site survey required to confirm accuracy and
suitability of components of the substructure.

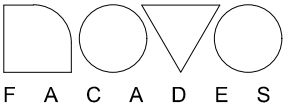

	Novo Facades LTD 74 Broadway Peterborough PE11SU Tel 01733 639020 www.novofacades.co.uk			Project Title	Design House	Drawing Title		Scale	1:2@A3
				Location	M4 1HS	Typical Buttress Detail - Plan		Drawn by	LJ Date 14.11.2023
		01.12.2023 - P2						Checked by	MM Date
		Architects Returned Drawing Status		☐ STATUS A ☐ STATUS B ☐ STATUS C		Drawing No	NV369-DRG-SUB-D2110	Rev	P2

GENERAL NOTES:
DIMENSIONS ARE FOR INSTALLATION PURPOSES ONLY.
SITE DIMENSIONS MAY VARY. ANY DIMENSIONS ARE TO BE CONFIRMED ON SITE.

Drawing No NV369-DRG-SUB-D2110 **Rev** P2 **Sheet 01 of 01**