




Existing Blockwork Wall and Concrete Posts




Existing Timber Fence

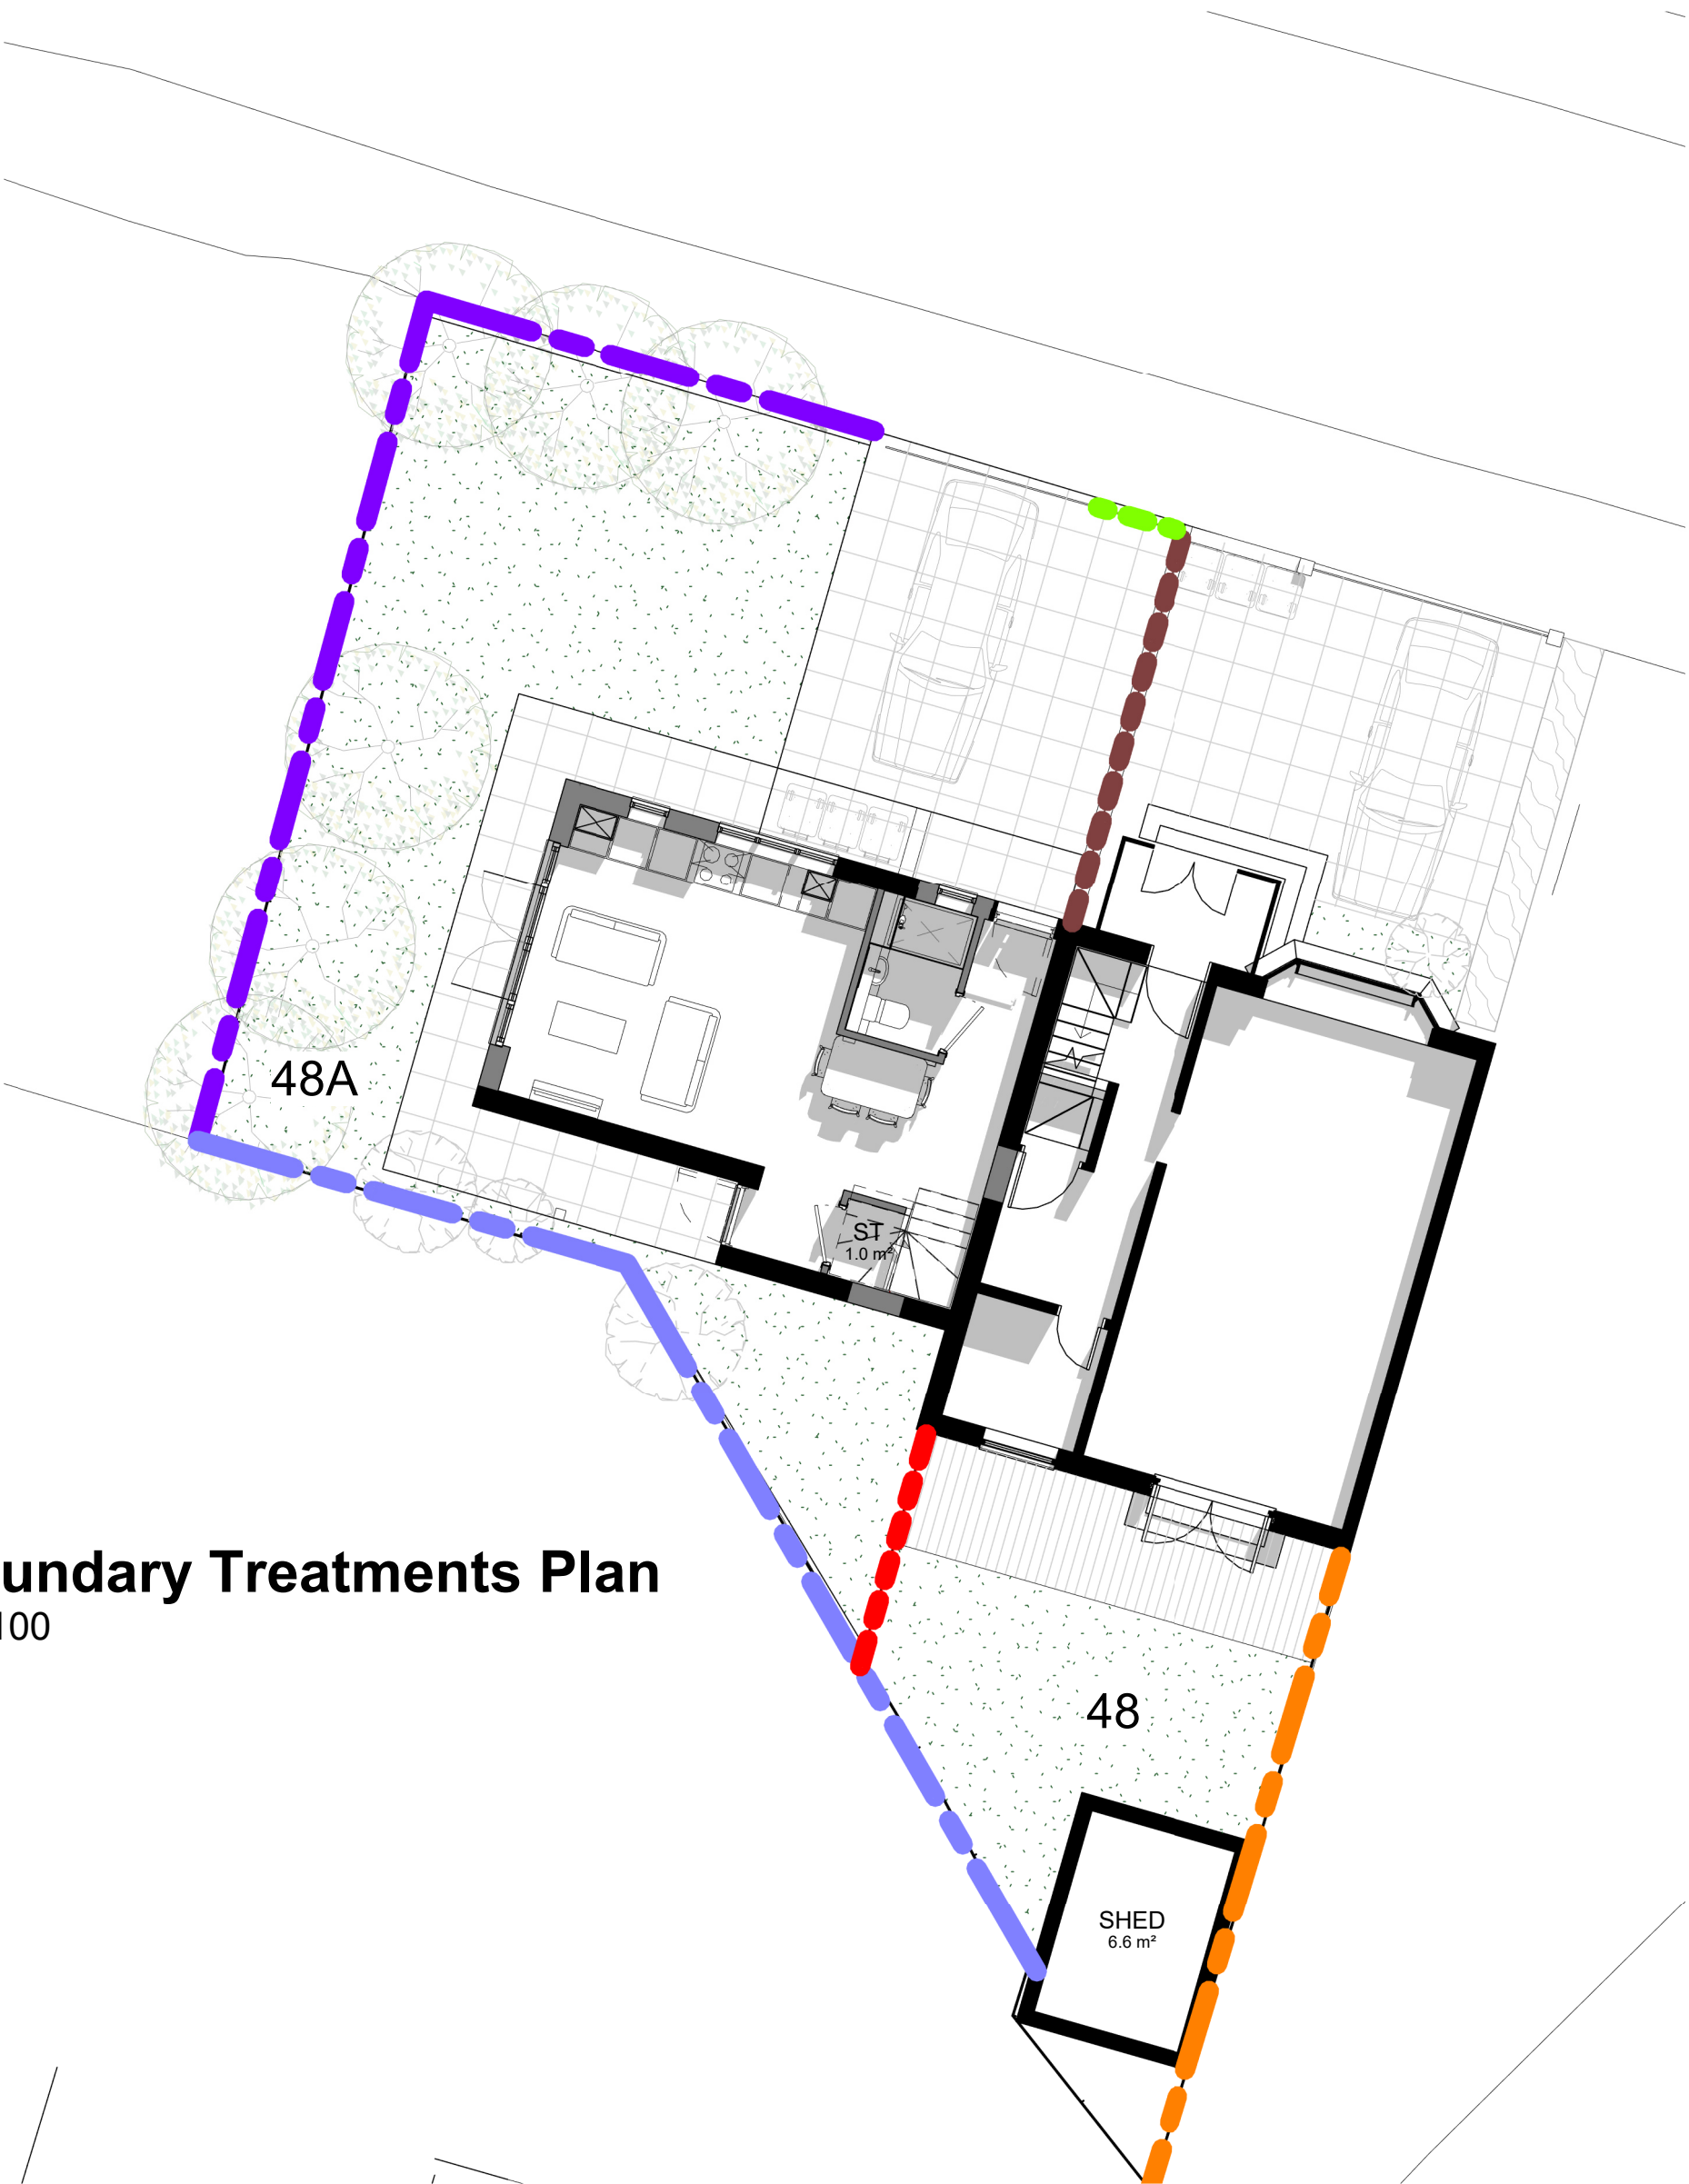

Boundary Treatments Plan
1 : 100


1800mm close boarded timber fence with concrete posts to match existing with retaining 100mm gravel boards and creating 100x100 hedgehog highway.

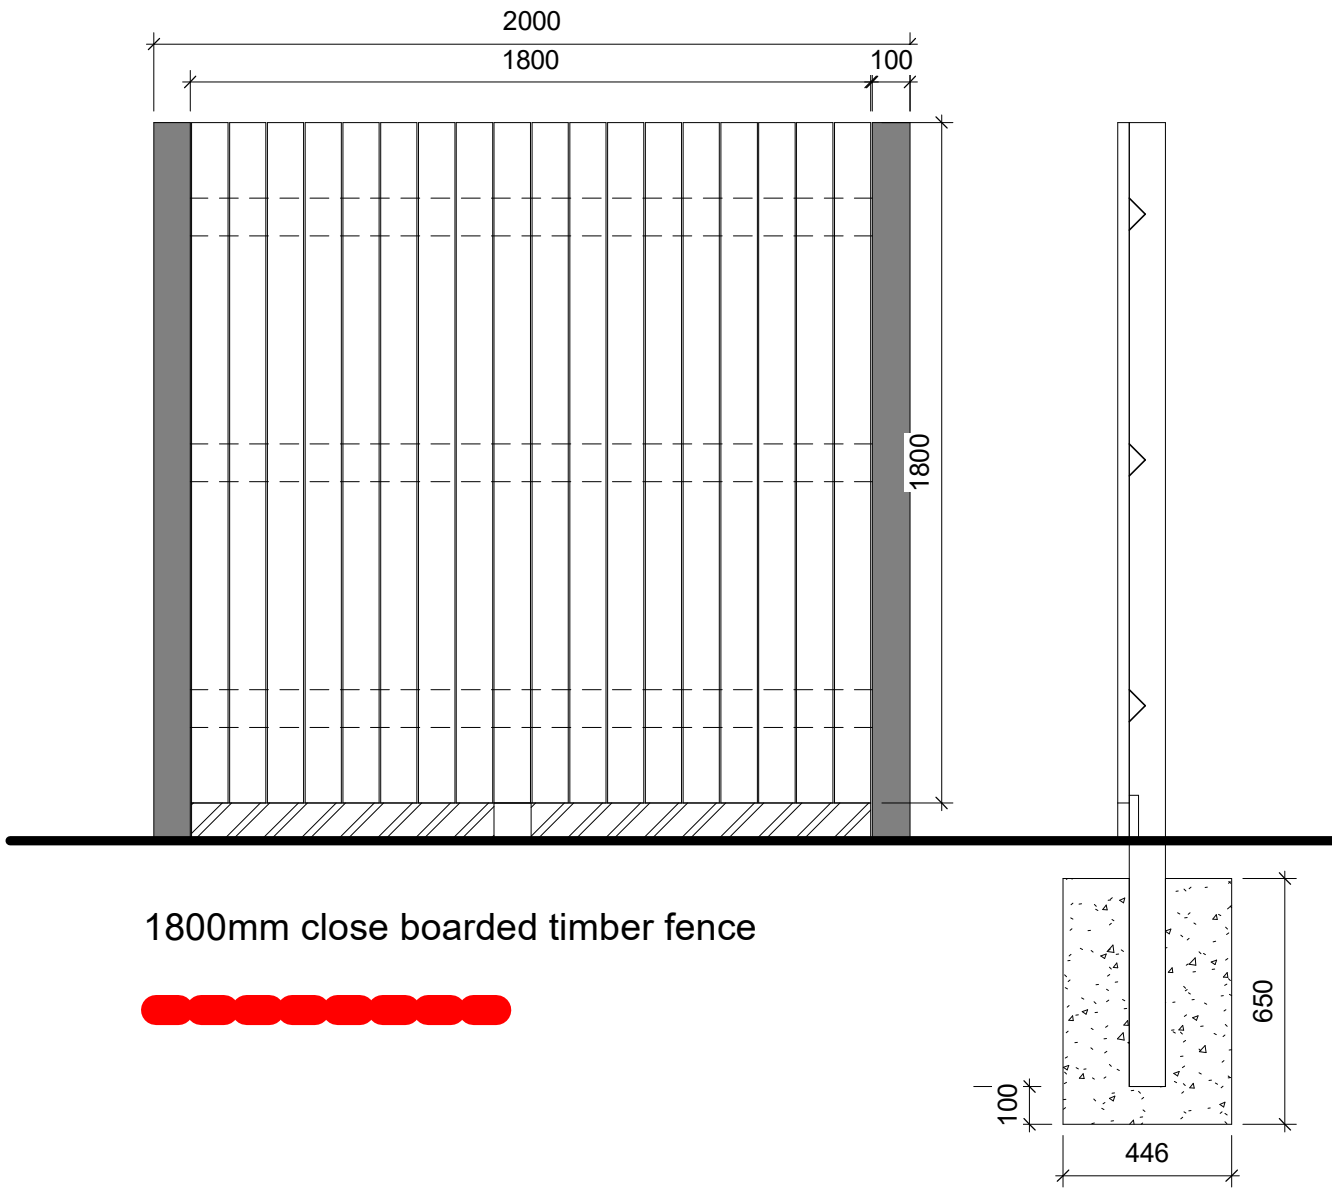

1800mm close boarded timber fence




1200mm high palisade fence with timber posts 75mm spacing with 75mm wide boards

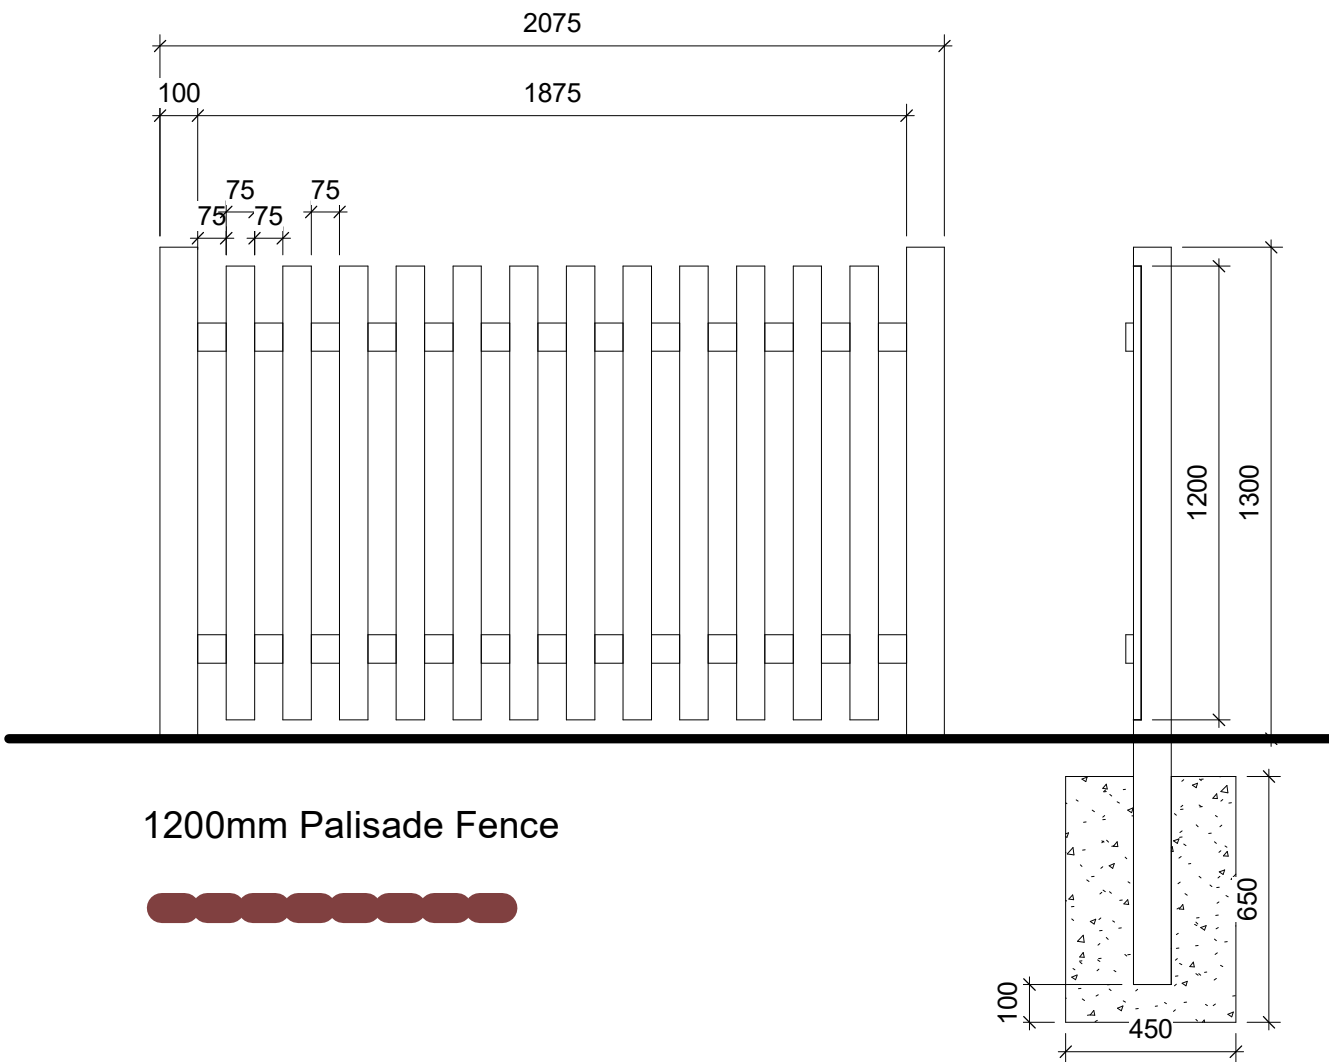

1200mm Palisade Fence



concrete block wall, single skin with concrete posts to match existing

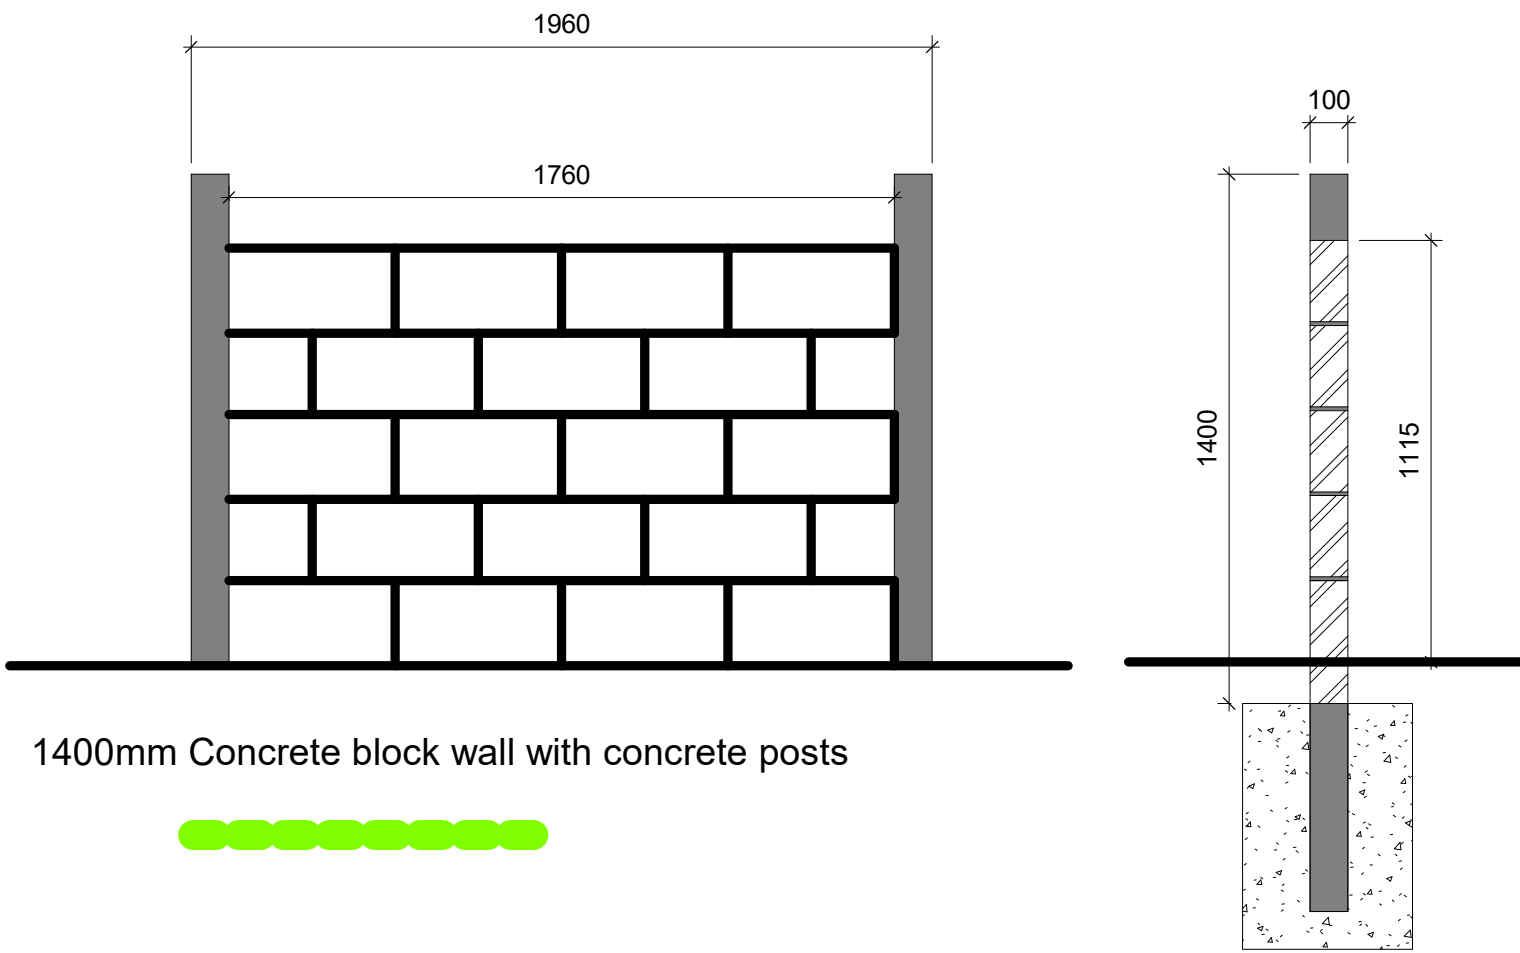

1400mm Concrete block wall with concrete posts

