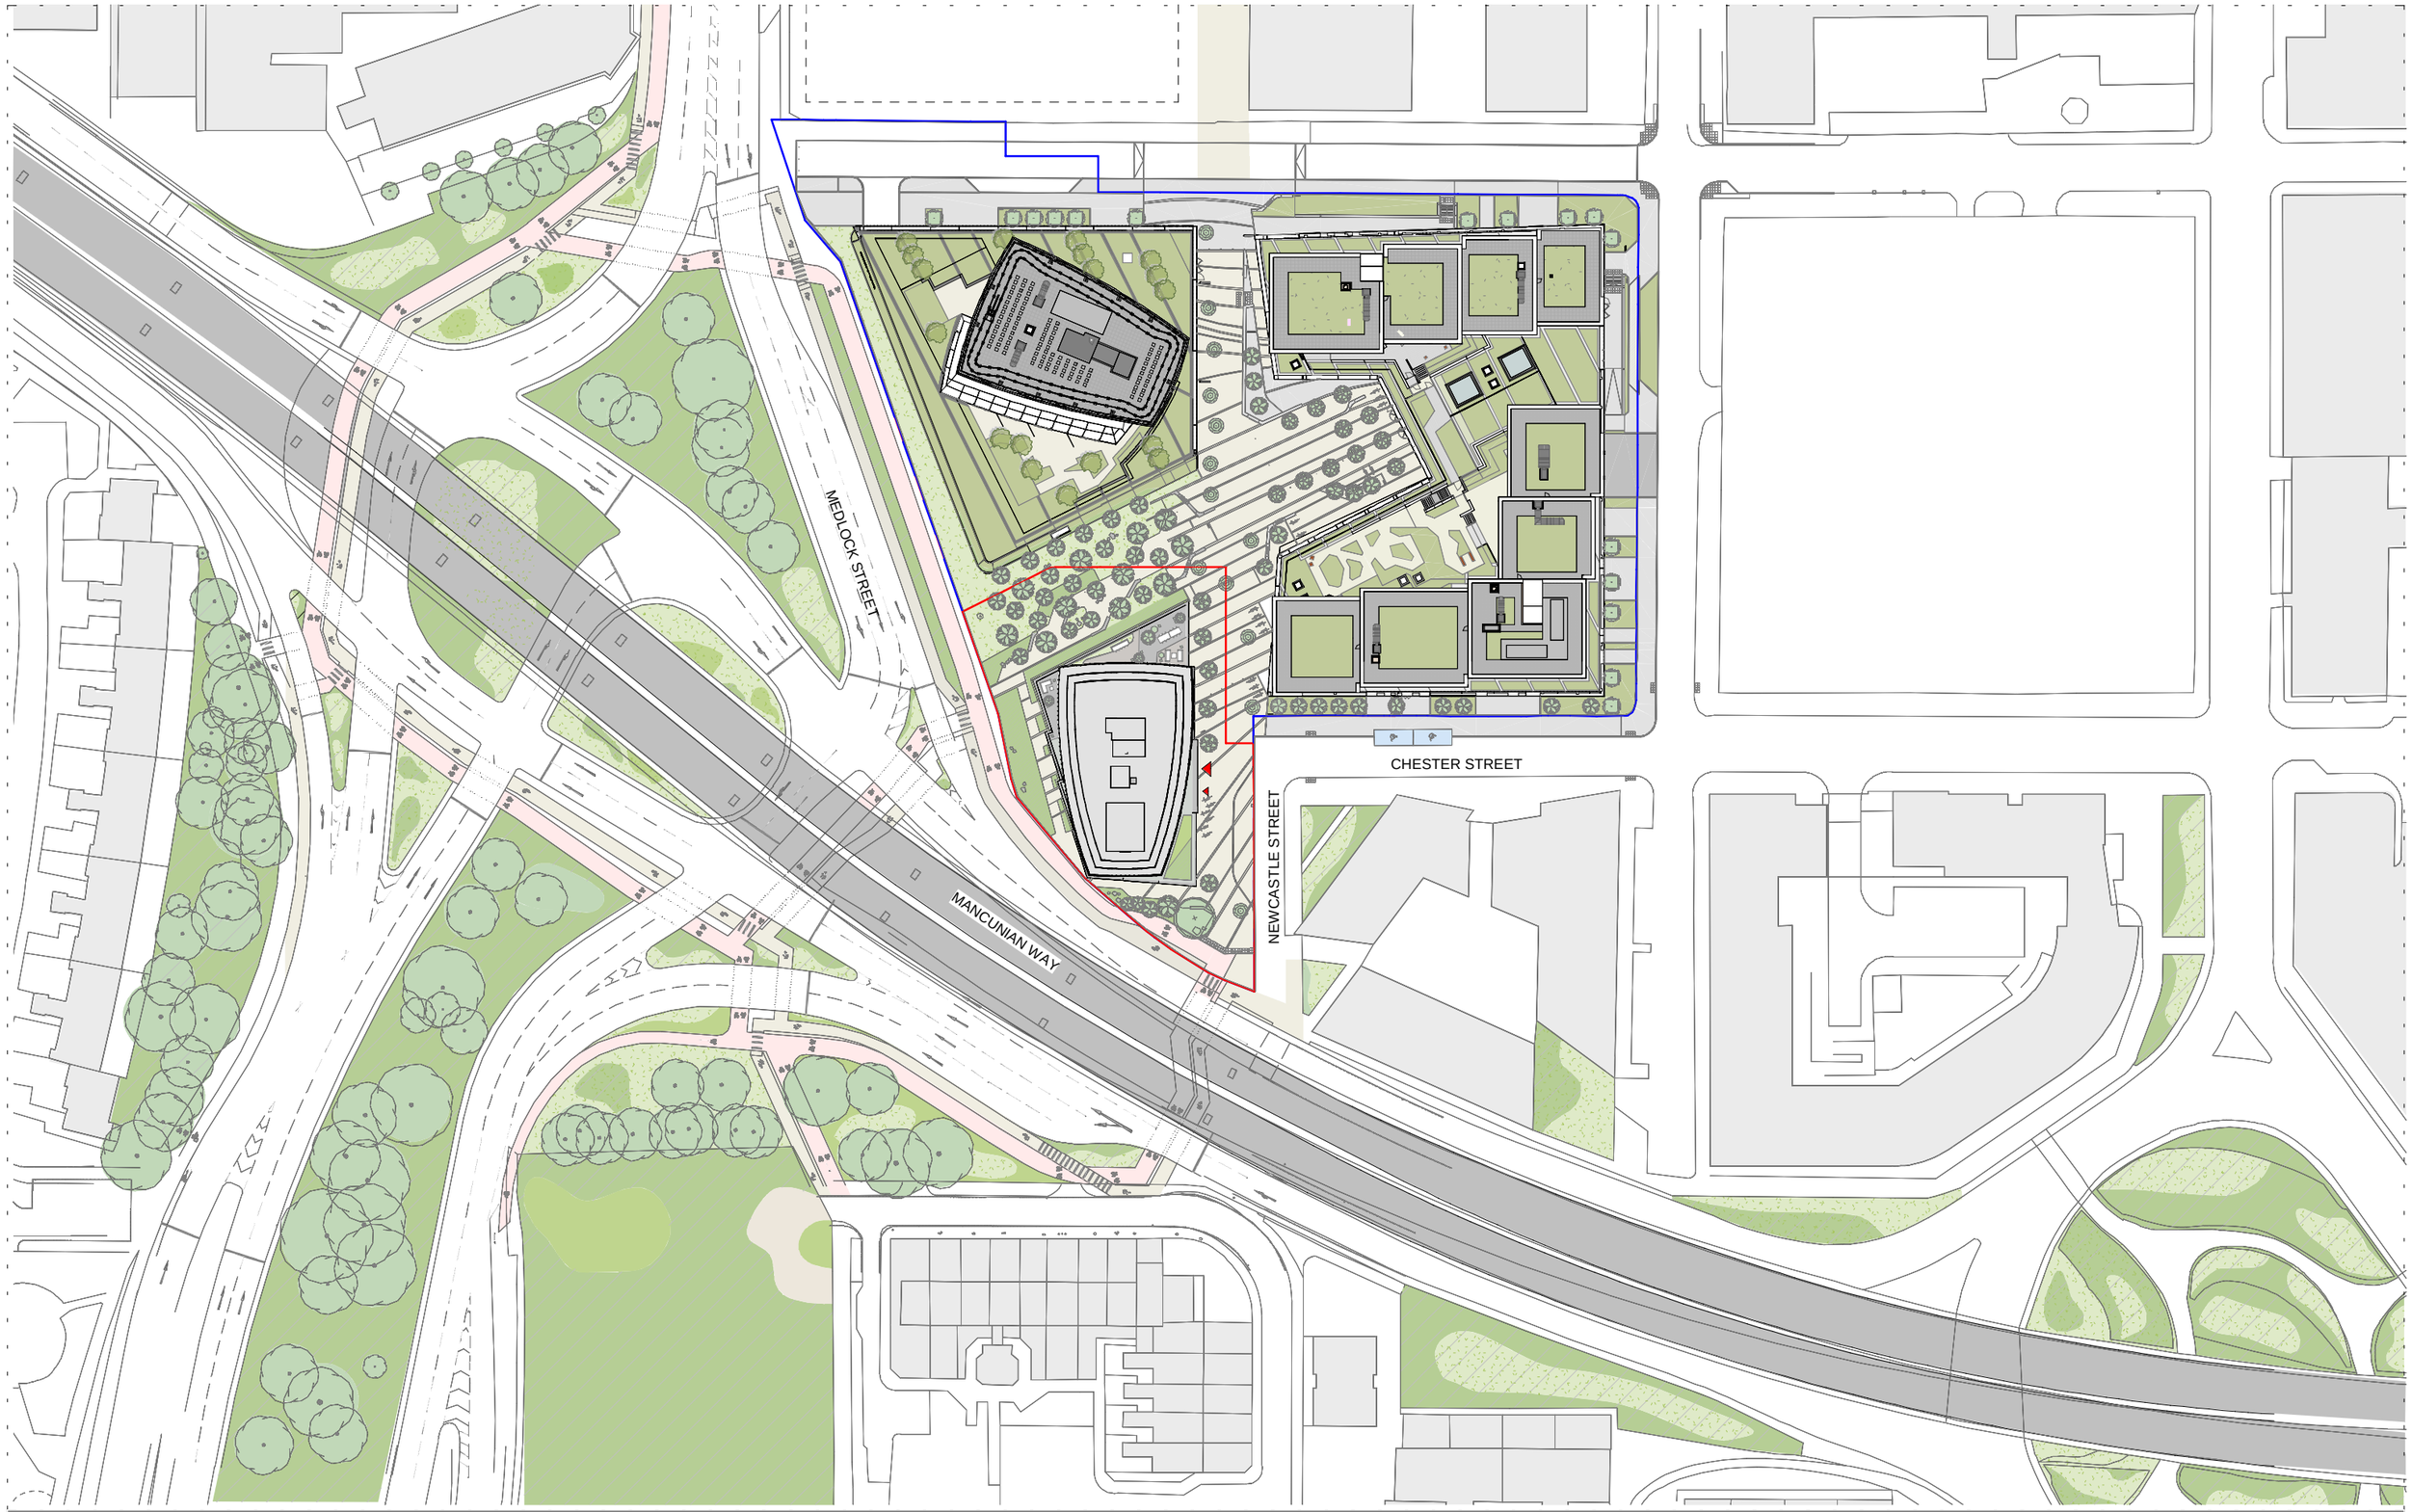

This drawing is copyright
Do not scale off dimensions.
All dimensions to be checked on site by contractor.
Contractor to report any dimensional discrepancies, errors or omissions prior to commencing on site.

Planning boundary

Ownership boundary

First Street South, Block C, Manchester	10474-SHP-Z0-A-B5D8-G100-PL-XX-002	
PLANNING	28/11/2023	P01
Site Plan - Wider Landscape	10474	1 : 1000@ A3

simpsonhaugh
Manchester +44 (0)161 835 2345
London +44 (0)20 7549 4000

© SimpsonHaugh and Partners 2019