
THIS DRAWING IS THE PROPERTY OF RoCp. COPYRIGHT IS RESERVED BY THEM AND THE DRAWING IS ISSUED ON THE CONDITION THAT IT IS NOT COPIED, REPRODUCED, RETAINED OR DISCLOSED TO ANY UNAUTHORISED PERSON EITHER WHOLLY OR IN PART WITHOUT THE WRITTEN CONSENT OF RoCp

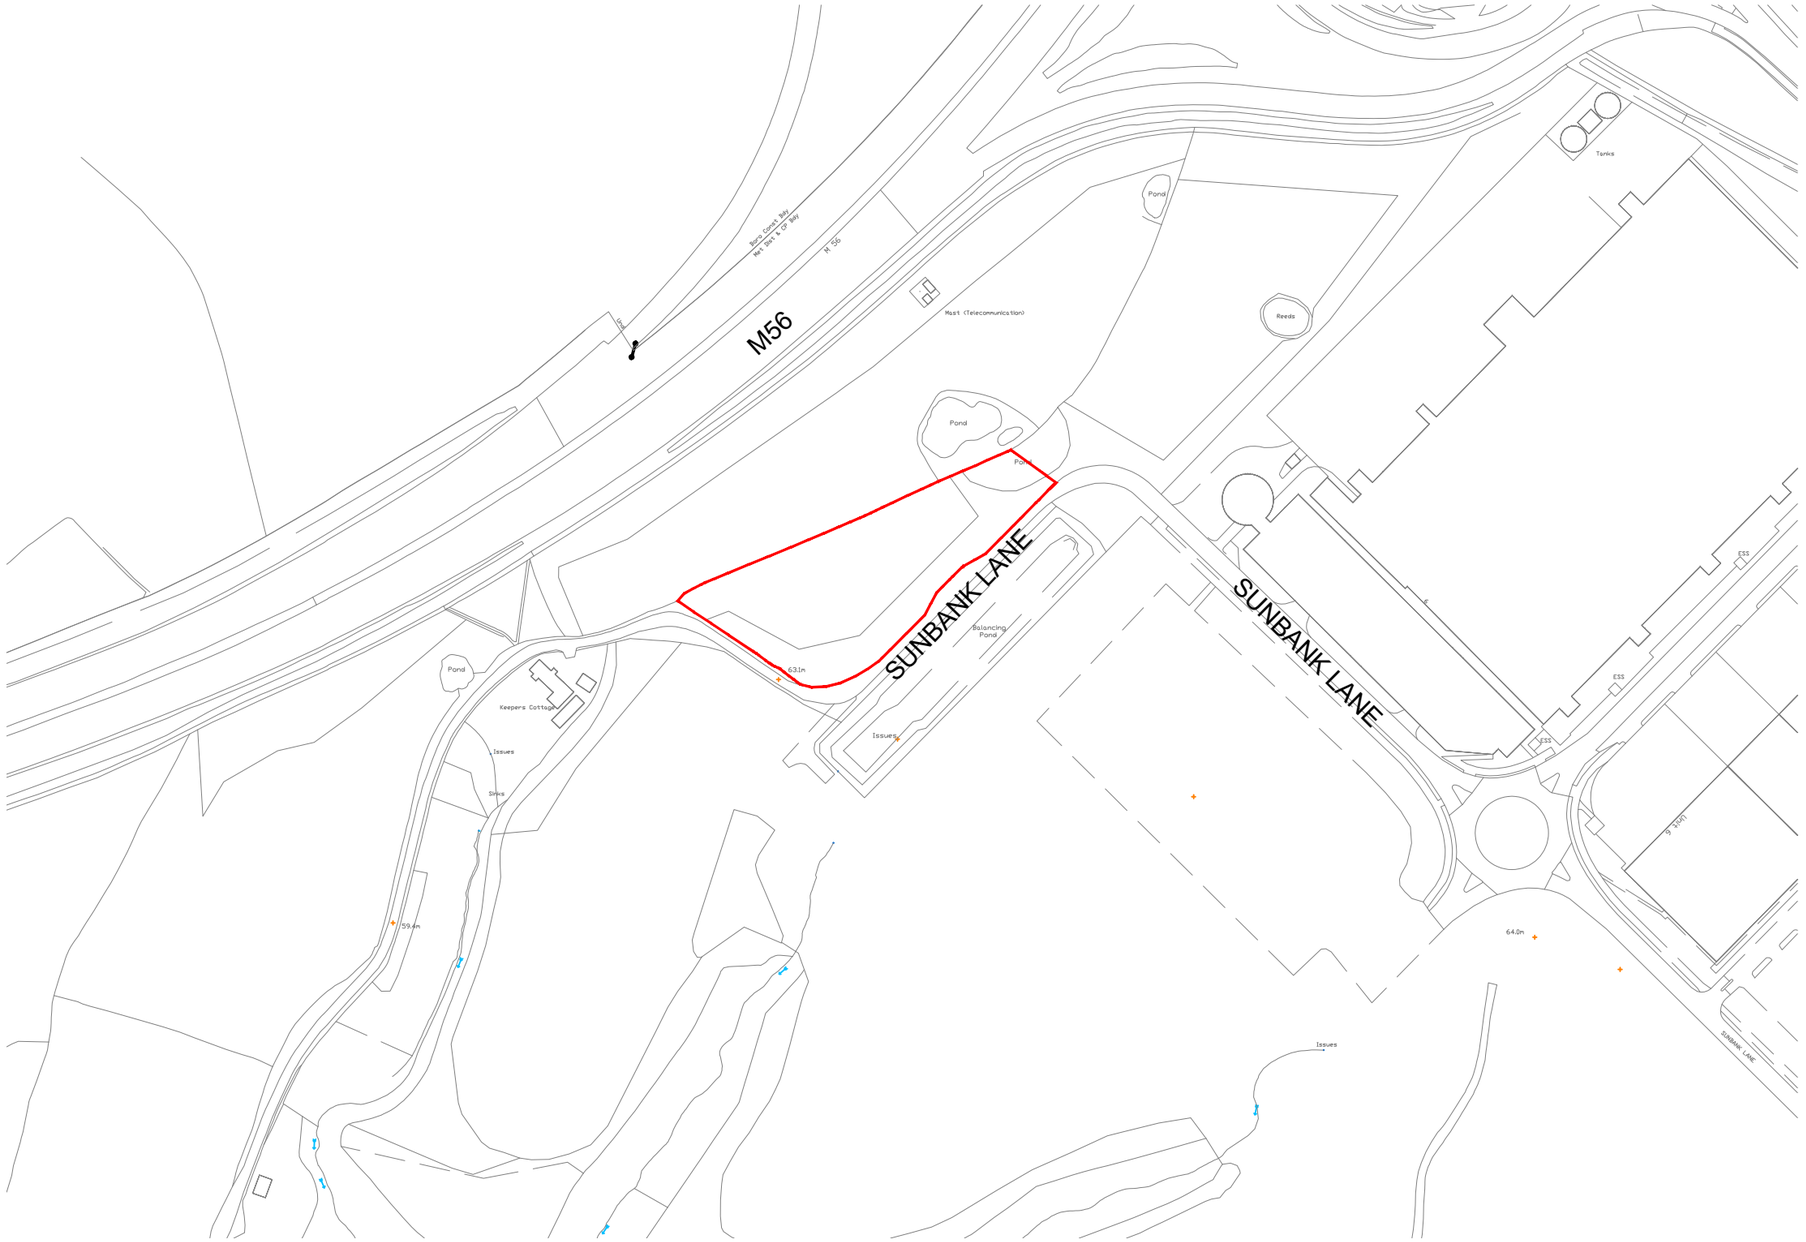

RED LINE BOUNDARY
TAKEN FROM RPS
DRAWING NK017096-SK494
DATED 28/10/20

THIS IS A PLANNING SUBMISSION PACK ONLY - INFORMATION SUBJECT TO DEVELOPMENT OF STAGE 3 DESIGN

PROJECT TITLE
SUNBANK LANE
CAR PARK

DRAWING TITLE
LOCATION PLAN

CLIENT
THE HUT GROUP

DRAWING No.
SLCP-ROC-ZZ-XX-DR-C-CL09

REV.
P1

DRAWING STATUS
PLANNING

RIBA STAGE
STAGE 2

© RoCp Ltd.

REV.	DATE	DETAILS	DRN.	CHK.
P1	13.11.20	PLANNING SUBMISSION	wdc	AJ

RoC CONSULTING
Commercial Wharf
6 Commercial Street
Manchester M15 4PZ
T 0161 214 5390
W rocconsulting.com

DRAWN wdc	DATE 12.11.20	SCALES 1:2500
CHECKED AJ	DATE NOV 20	THE ABOVE SCALES APPLY WHEN PLOTTED AT A3 SIZE --DO NOT SCALE--
APPRVD.	DATE	EMAIL FOR DRAWINGS info@rocconsulting.com

G:\Common\Jobs\4176 Sunbank Lane\ROC\DRAWINGS\SLCP-ROC-ZZ-XX-DR-C-CL09.dwg