

This drawing is to be read in conjunction with all other relevant documentation.
Do not Scale
All setting out by contractor. Report all discrepancies to bdi Structural Solutions.
Drawing Copyright of BDI Structural Solutions ©
Client required to comply with requirements of Party Wall Act as required by nature of work.

NOTES

Typical Cellular Attenuation Long Section

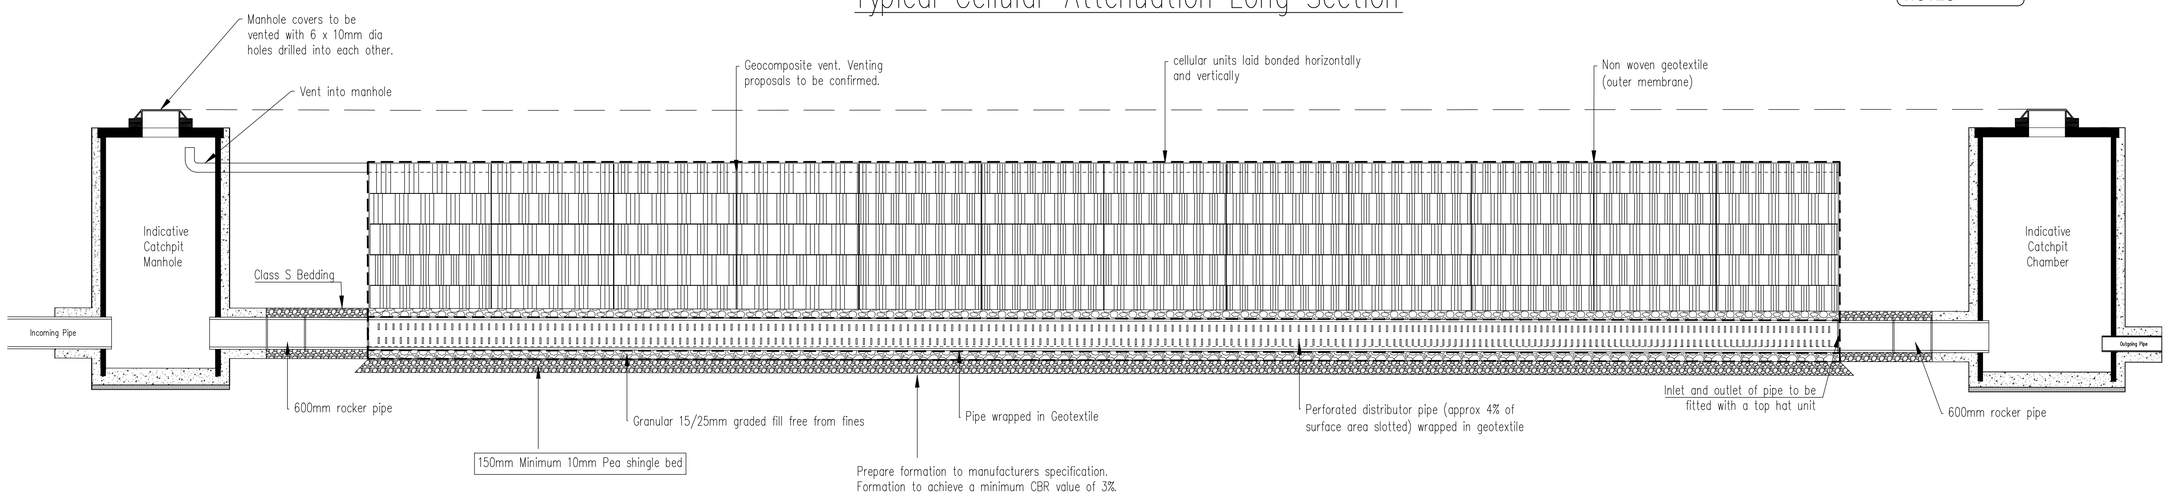

Typical Cellular Attenuation Cross Section

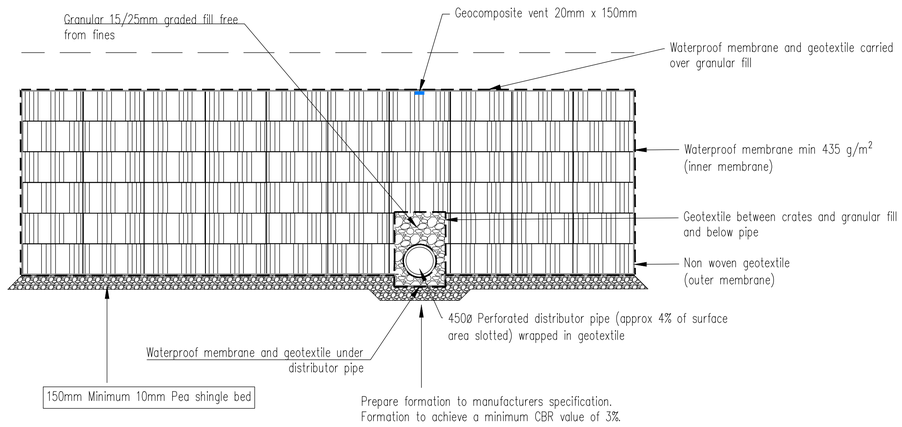

FOR APPROVAL

Rev	Date		Drawn	Appr'd

BDi Structural & Civil Engineering
BDI, Suite B, Stafford Court, Washway Road, Sale, M33 7PE
www.bdistructuralsolutions.co.uk
T: 0161 969 3886
E: bdi@bdistructuralsolutions.co.uk

Client: Urbanize Homes Ltd

Project: Tatton Arms
Boat Lane, Northenden
Manchester, M22 4HR

Drawing Title: Drainage Details

Scale	Drg No.
1:500 at A1	20229555 C1 03

Drawn	Chk'd by	Rev
AJ	JJ	A1

Date	Date Chk'd
13/04/23	13/04/23