


Hillington 2, 3, 4, 5 Bike Floor Or Wall Mount Bicycle/Galvanised Cycle Rack Storage Locking Stand Great For Garage, Garden Or Shed And For Security

Size:Two Bikes



6' x 4' Forest 4Life Overlap Windowless Apex Wooden Shed

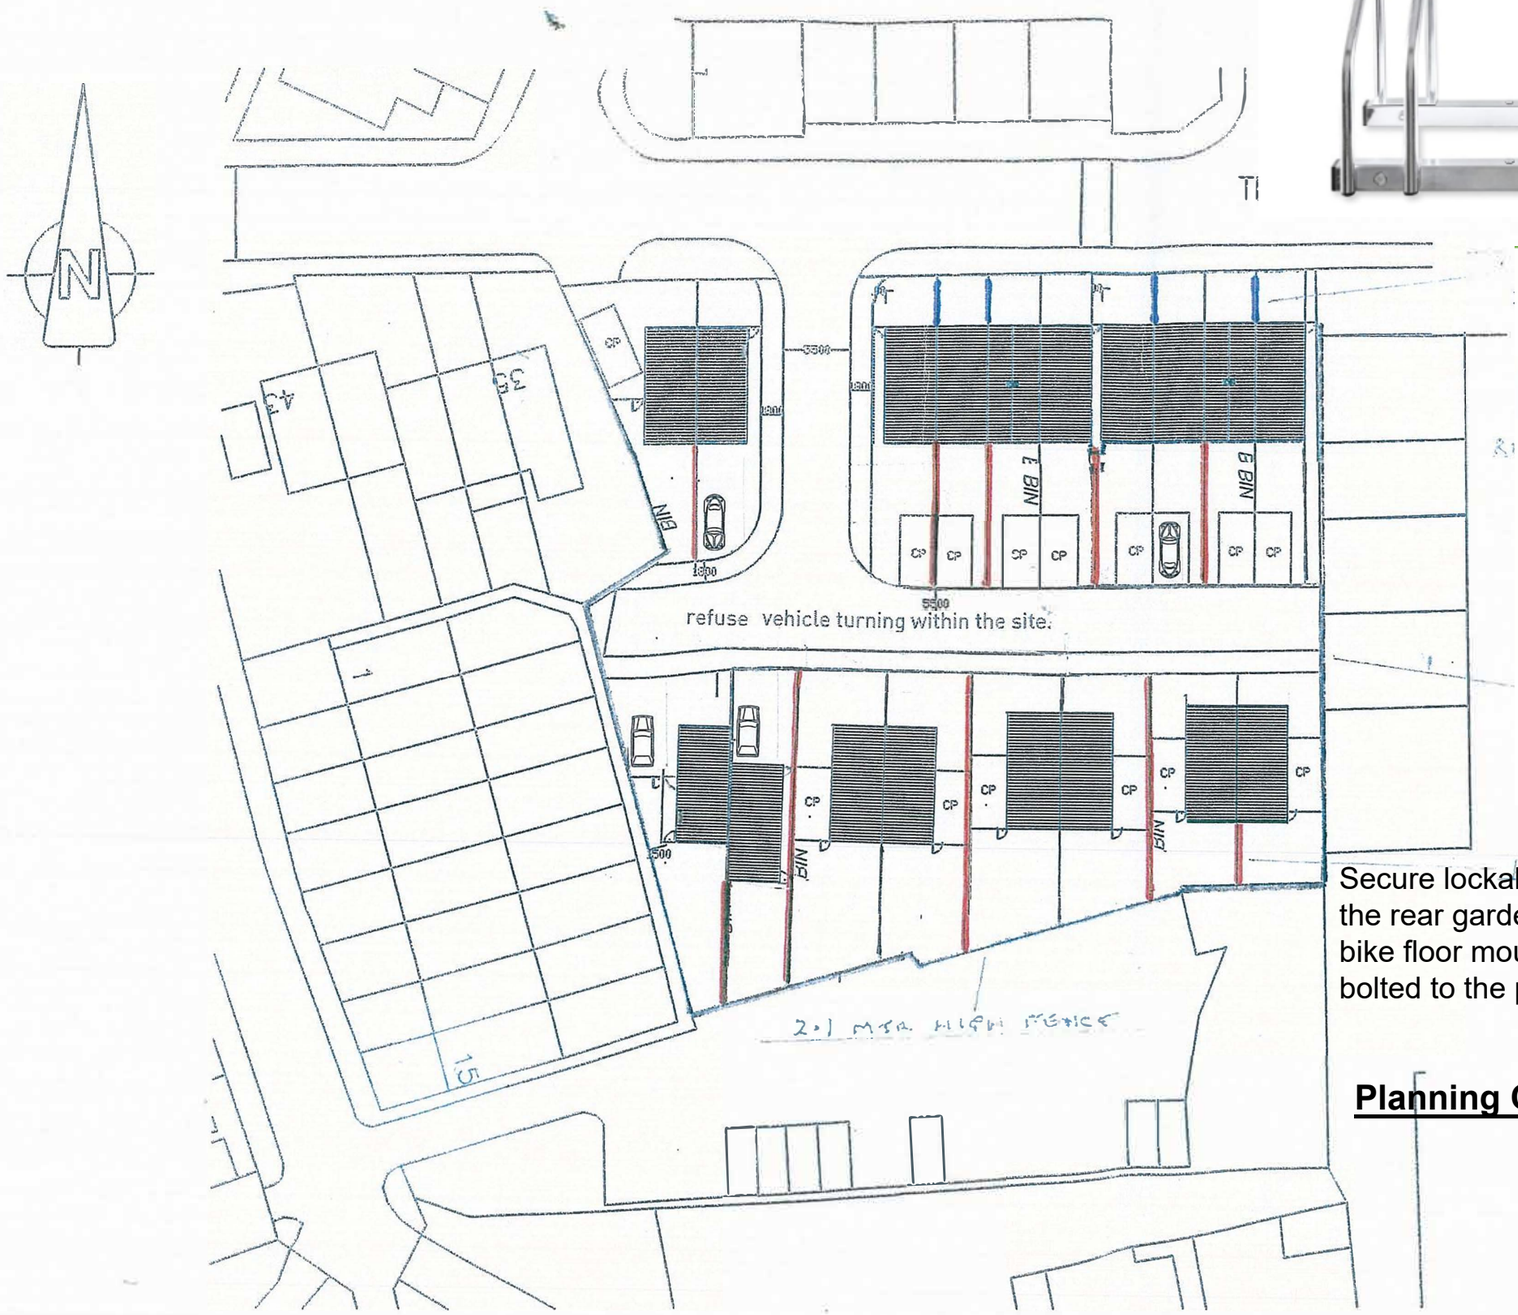

Secure lockable shed to be located in the rear garden of all properties with 2 bike floor mounted cycle rack securely bolted to the paving slabs.

Planning Condition No 19

PROPOSED NEW HOUSES
ON
DAISY BANK MILL SITE
TERENCE STREET,
NEWTON HEATH
MANCHESTER FOR
SPLASH DEVELOPMENTS

SCALE:-1.500 DATE:-APRIL'16

CARL GARRITY
SPLASH DEVELOPMENTS
0161-681 7214
07561 107 099
07790 589 050

NO WORK TO COMMENCE BEFORE PLANNING PERMISSION IF REQUIRED HAS BEEN GRANTED.
NO WORK TO COMMENCE UNTIL BUILDING REGULATIONS APPROVAL HAS BEEN GRANTED.
LES FOEY ACCEPTS NO RESPONSIBILITY FOR WORK UNDERTAKEN BEFORE BUILDING REGULATION APPROVAL OBTAINED.
ALL SIZES AND DIMENSIONS TO BE CHECKED AND VERIFIED BY THE CONTRACTOR BEFORE WORK COMMENCED AND ANY DIFFERENCE TO THIS PLAN TO BE REPORTED TO LES FOEY BEFORE WORK COMMENCES.
IF THE WORK FALLS WITHIN THE PROVISIONS OF THE PARTY WALL ACT 1996 IT IS IMPORTANT THAT THE CLIENT SERVES NOTICE TO THE OWNERS OF THE ADJOINING PROPERTY OF THE INTENTION TO BUILD TWO MONTHS BEFORE THE COMMENCEMENT DATE AND THAT WRITTEN PERMISSION IS OBTAINED ALL PROVISIONS OF THE PARTY WALL ACT 1996 WHERE NECESSARY TO BE ADHERED TO.