



General Notes
The Architect shall have no responsibility for any use made of this document other than for that which it was prepared and issued.
All dimensions should be checked on site. Do not scale from this drawing. To be read in conjunction with all other Consultant's drawings. The Architect to be immediately notified of any discrepancies.
Copyright on this drawing retained by the Architect.

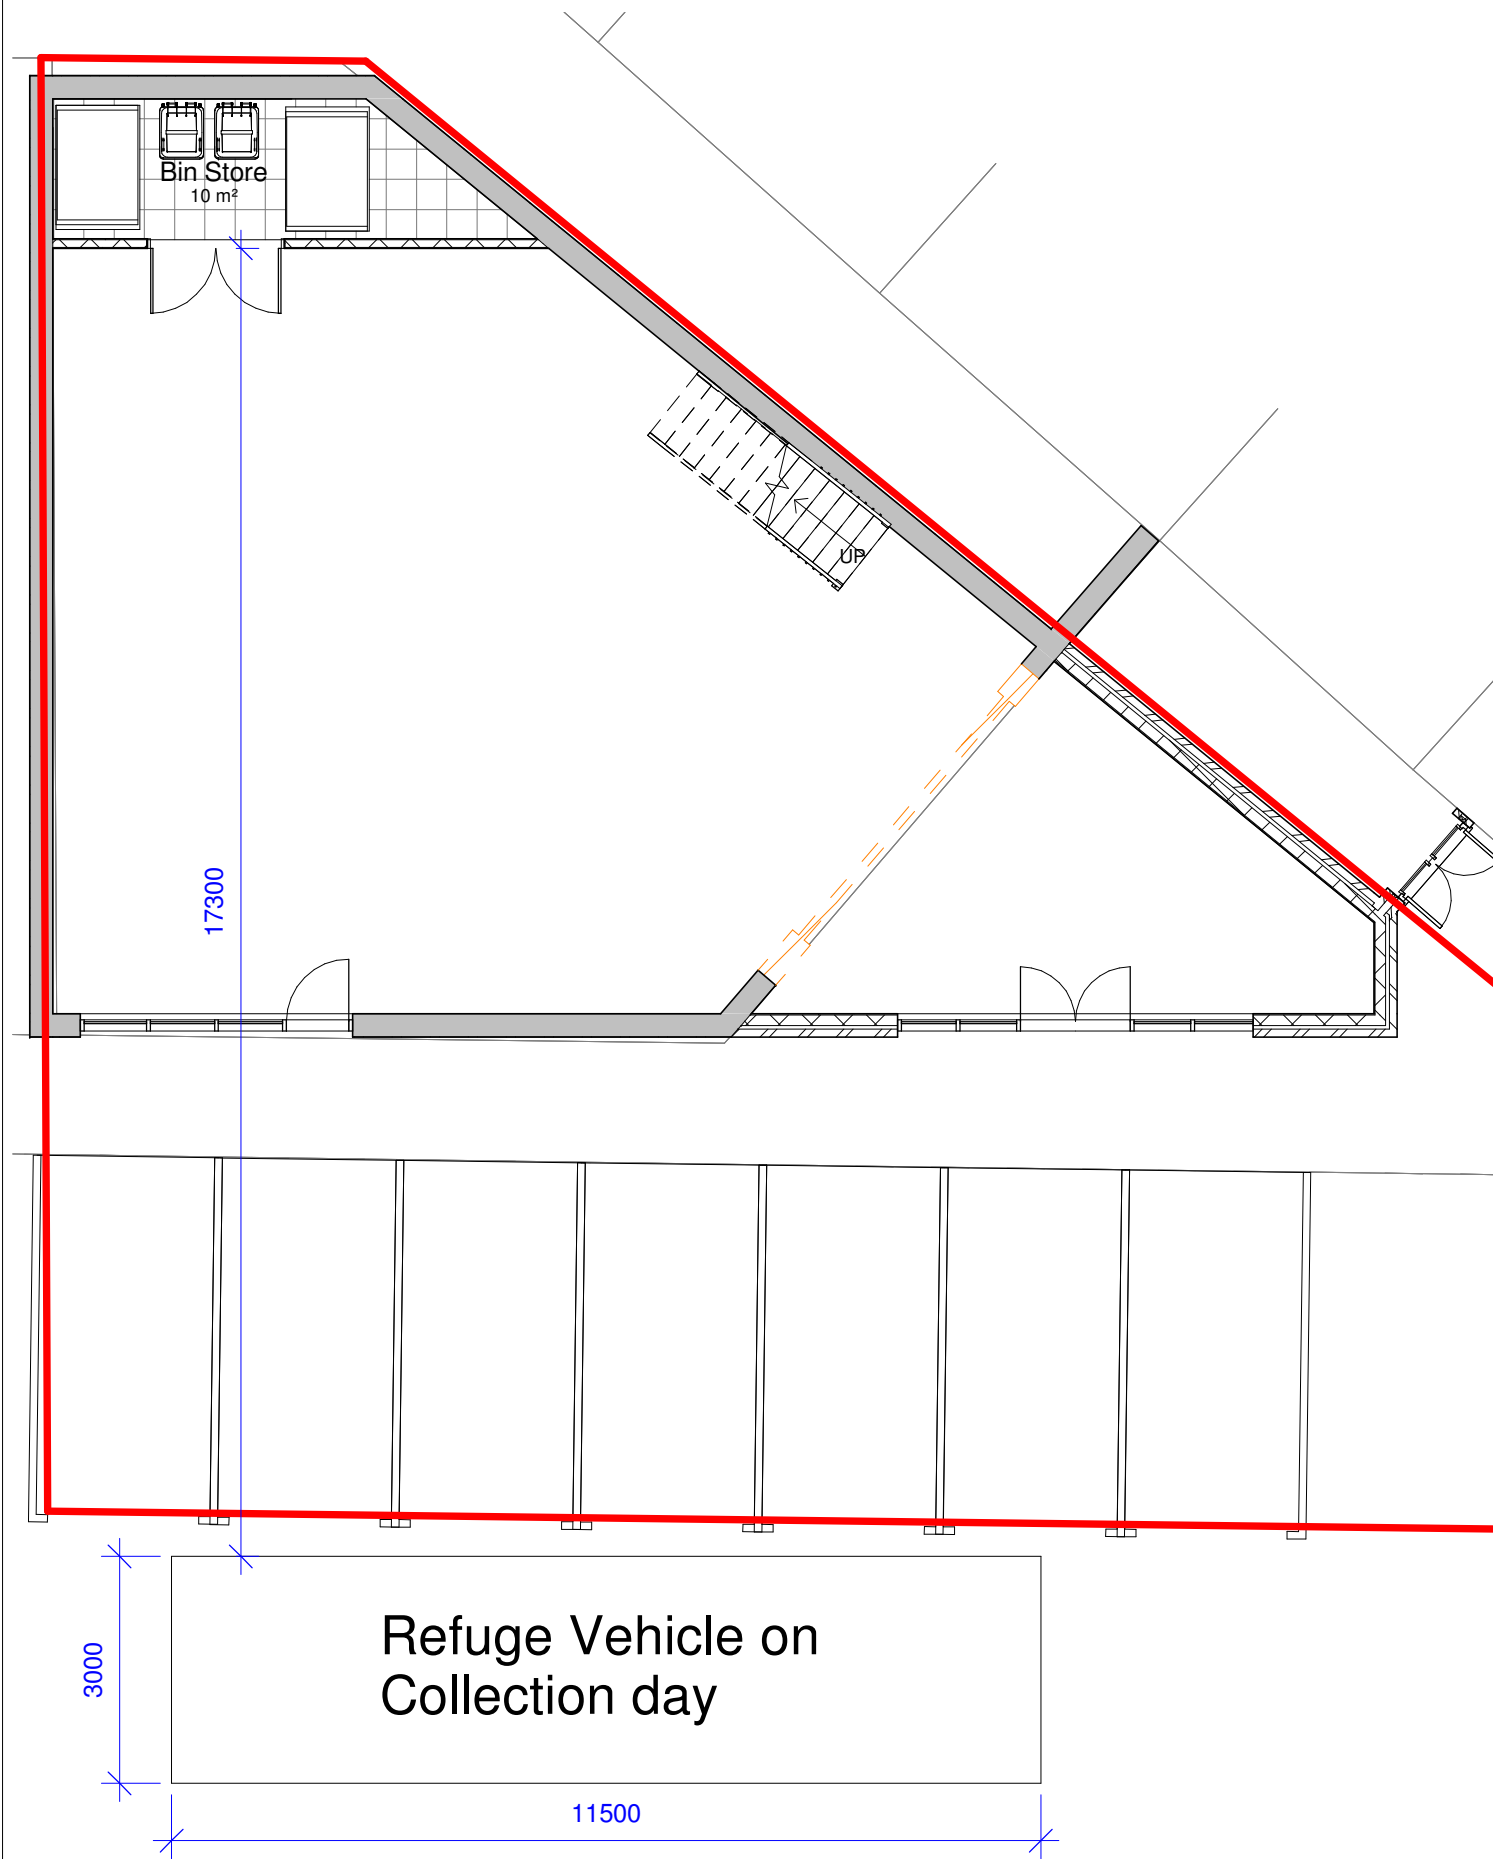

1 Proposed Refuge Vehicle
1 : 100

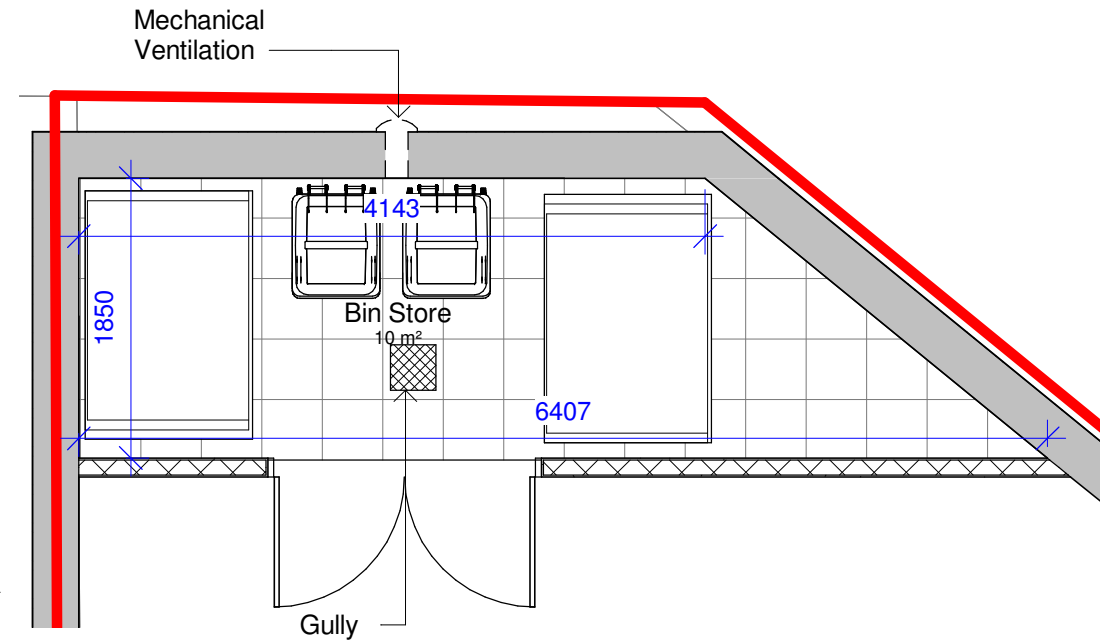

2 Proposed Bin Store
1 : 50

The Bin store should be permanently ventilated at the top and bottom and should have a paved impervious floor.
It should have provision for washing down and draining the floor into a system suitable for receiving a polluted effluent.

P1 03/01/24 AK SH Initial Issue
No. Date Dwn Chk App Revision or reason for issue

Client
-

create it studios
Architects & Designers

Create It Studios (NW) Ltd
Universal Square
Devonshire Street North
Manchester M12 6JH
0161 974 6165
www.createitstudios.co.uk
info@createitstudios.co.uk

Project Title
30A Moulton St, Cheetham Hill,
Manchester M8 8FQ

Scale / North Point
As indicated

Drawing Title
Proposed Bin Store

Drawing Number
A1383(02)AP005
Drawing Status
Preliminary
Revision
P1