
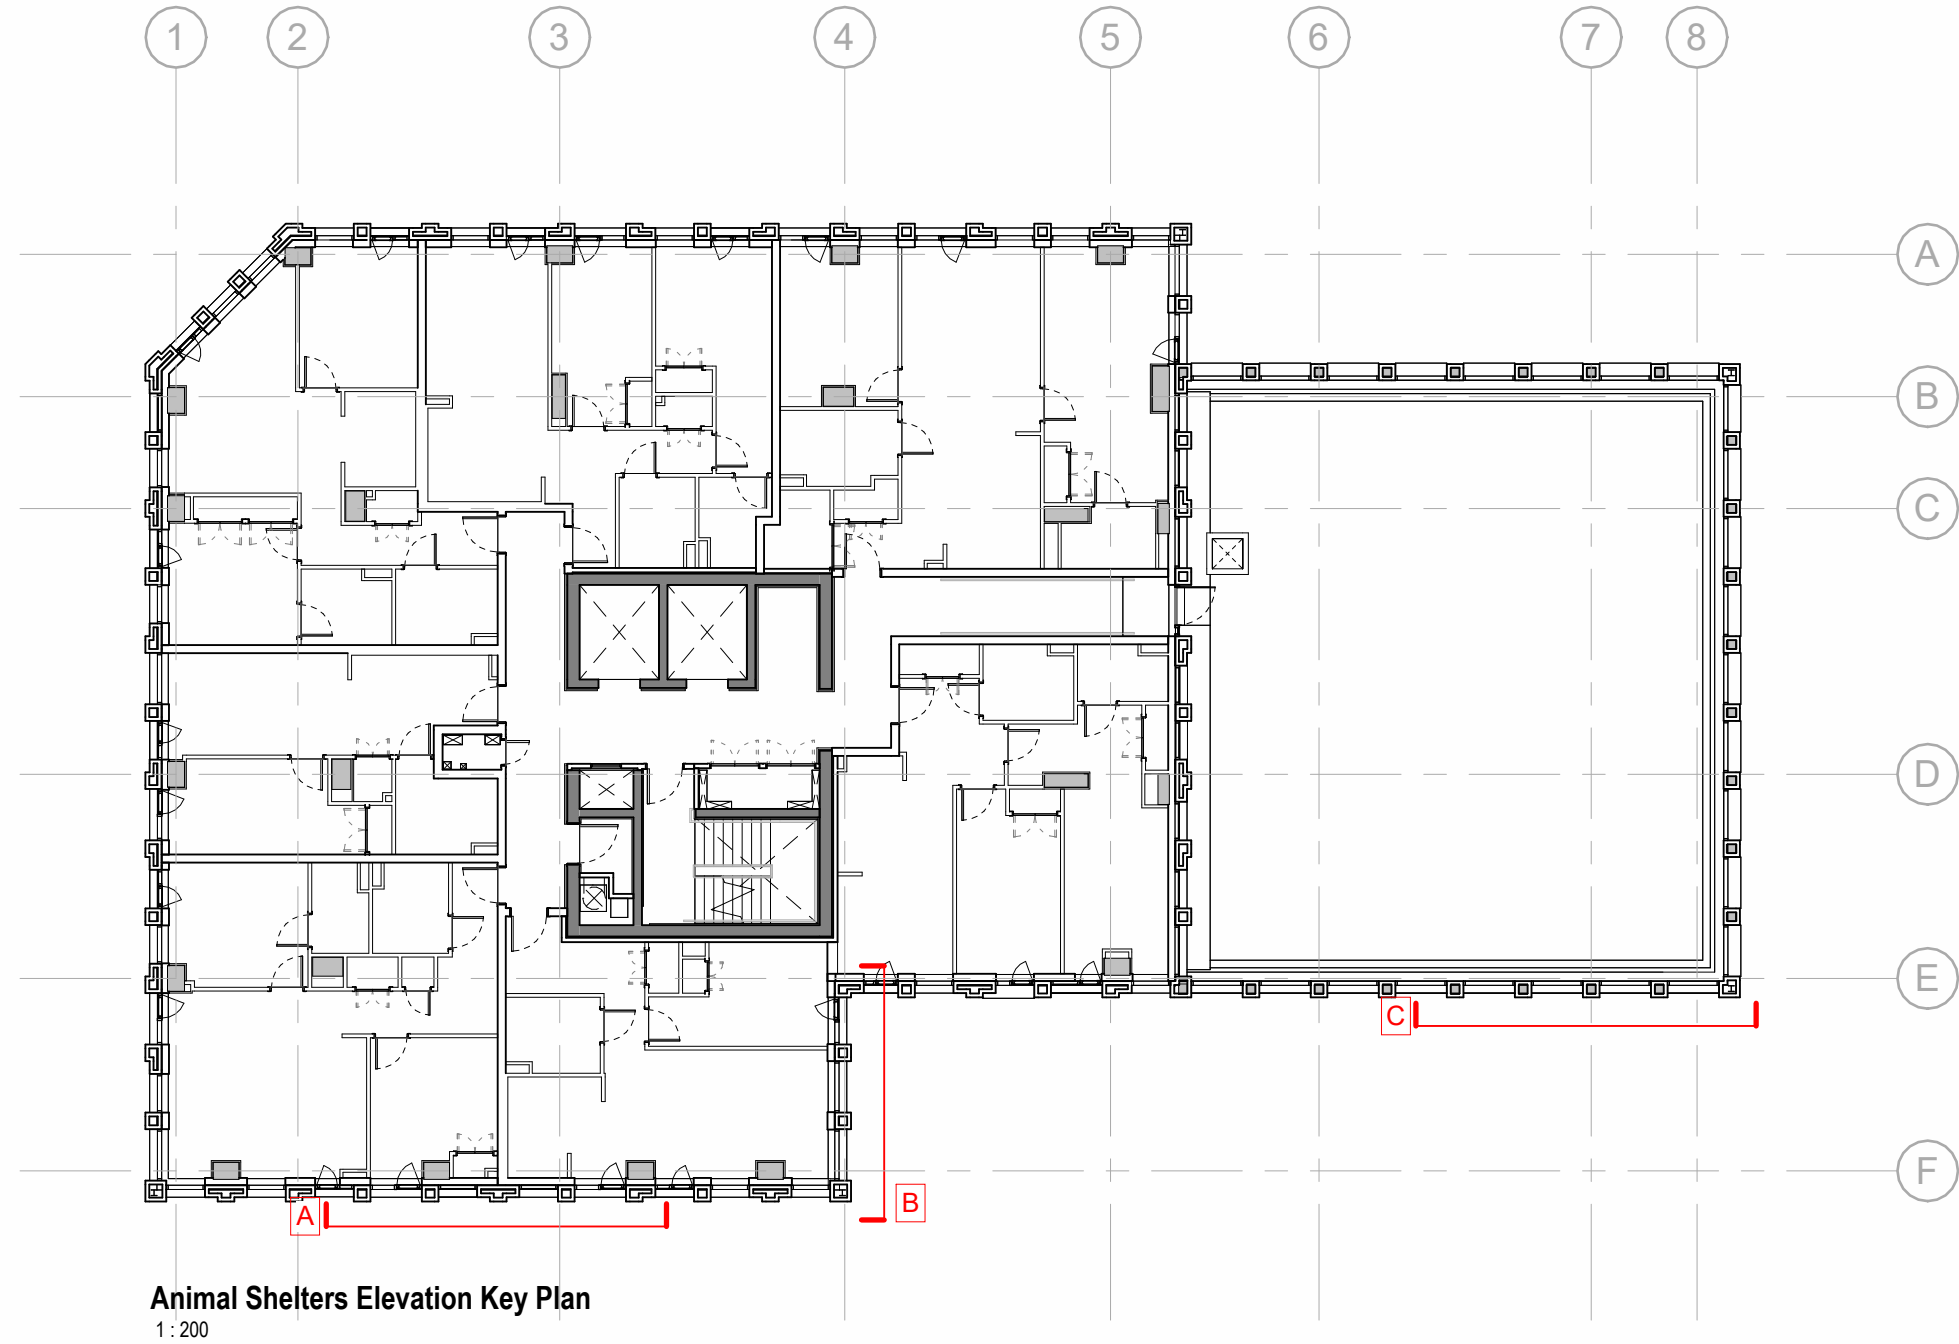
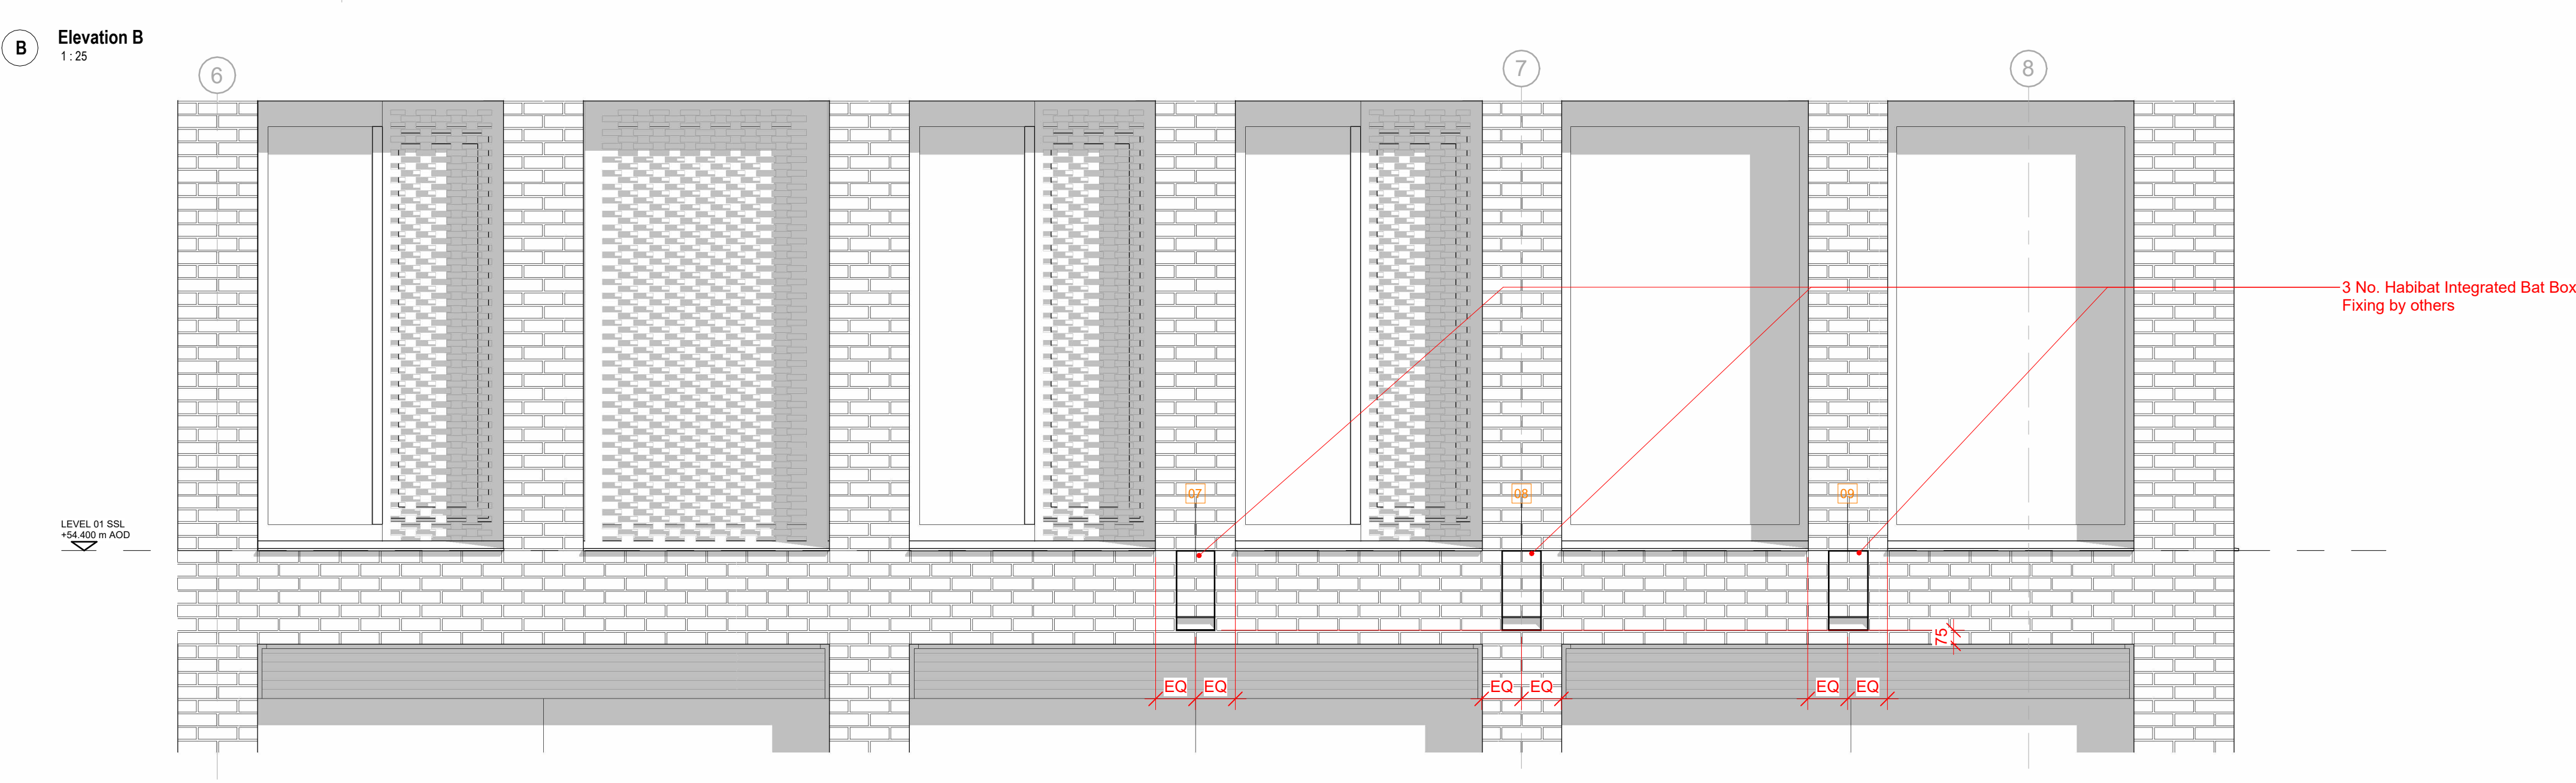
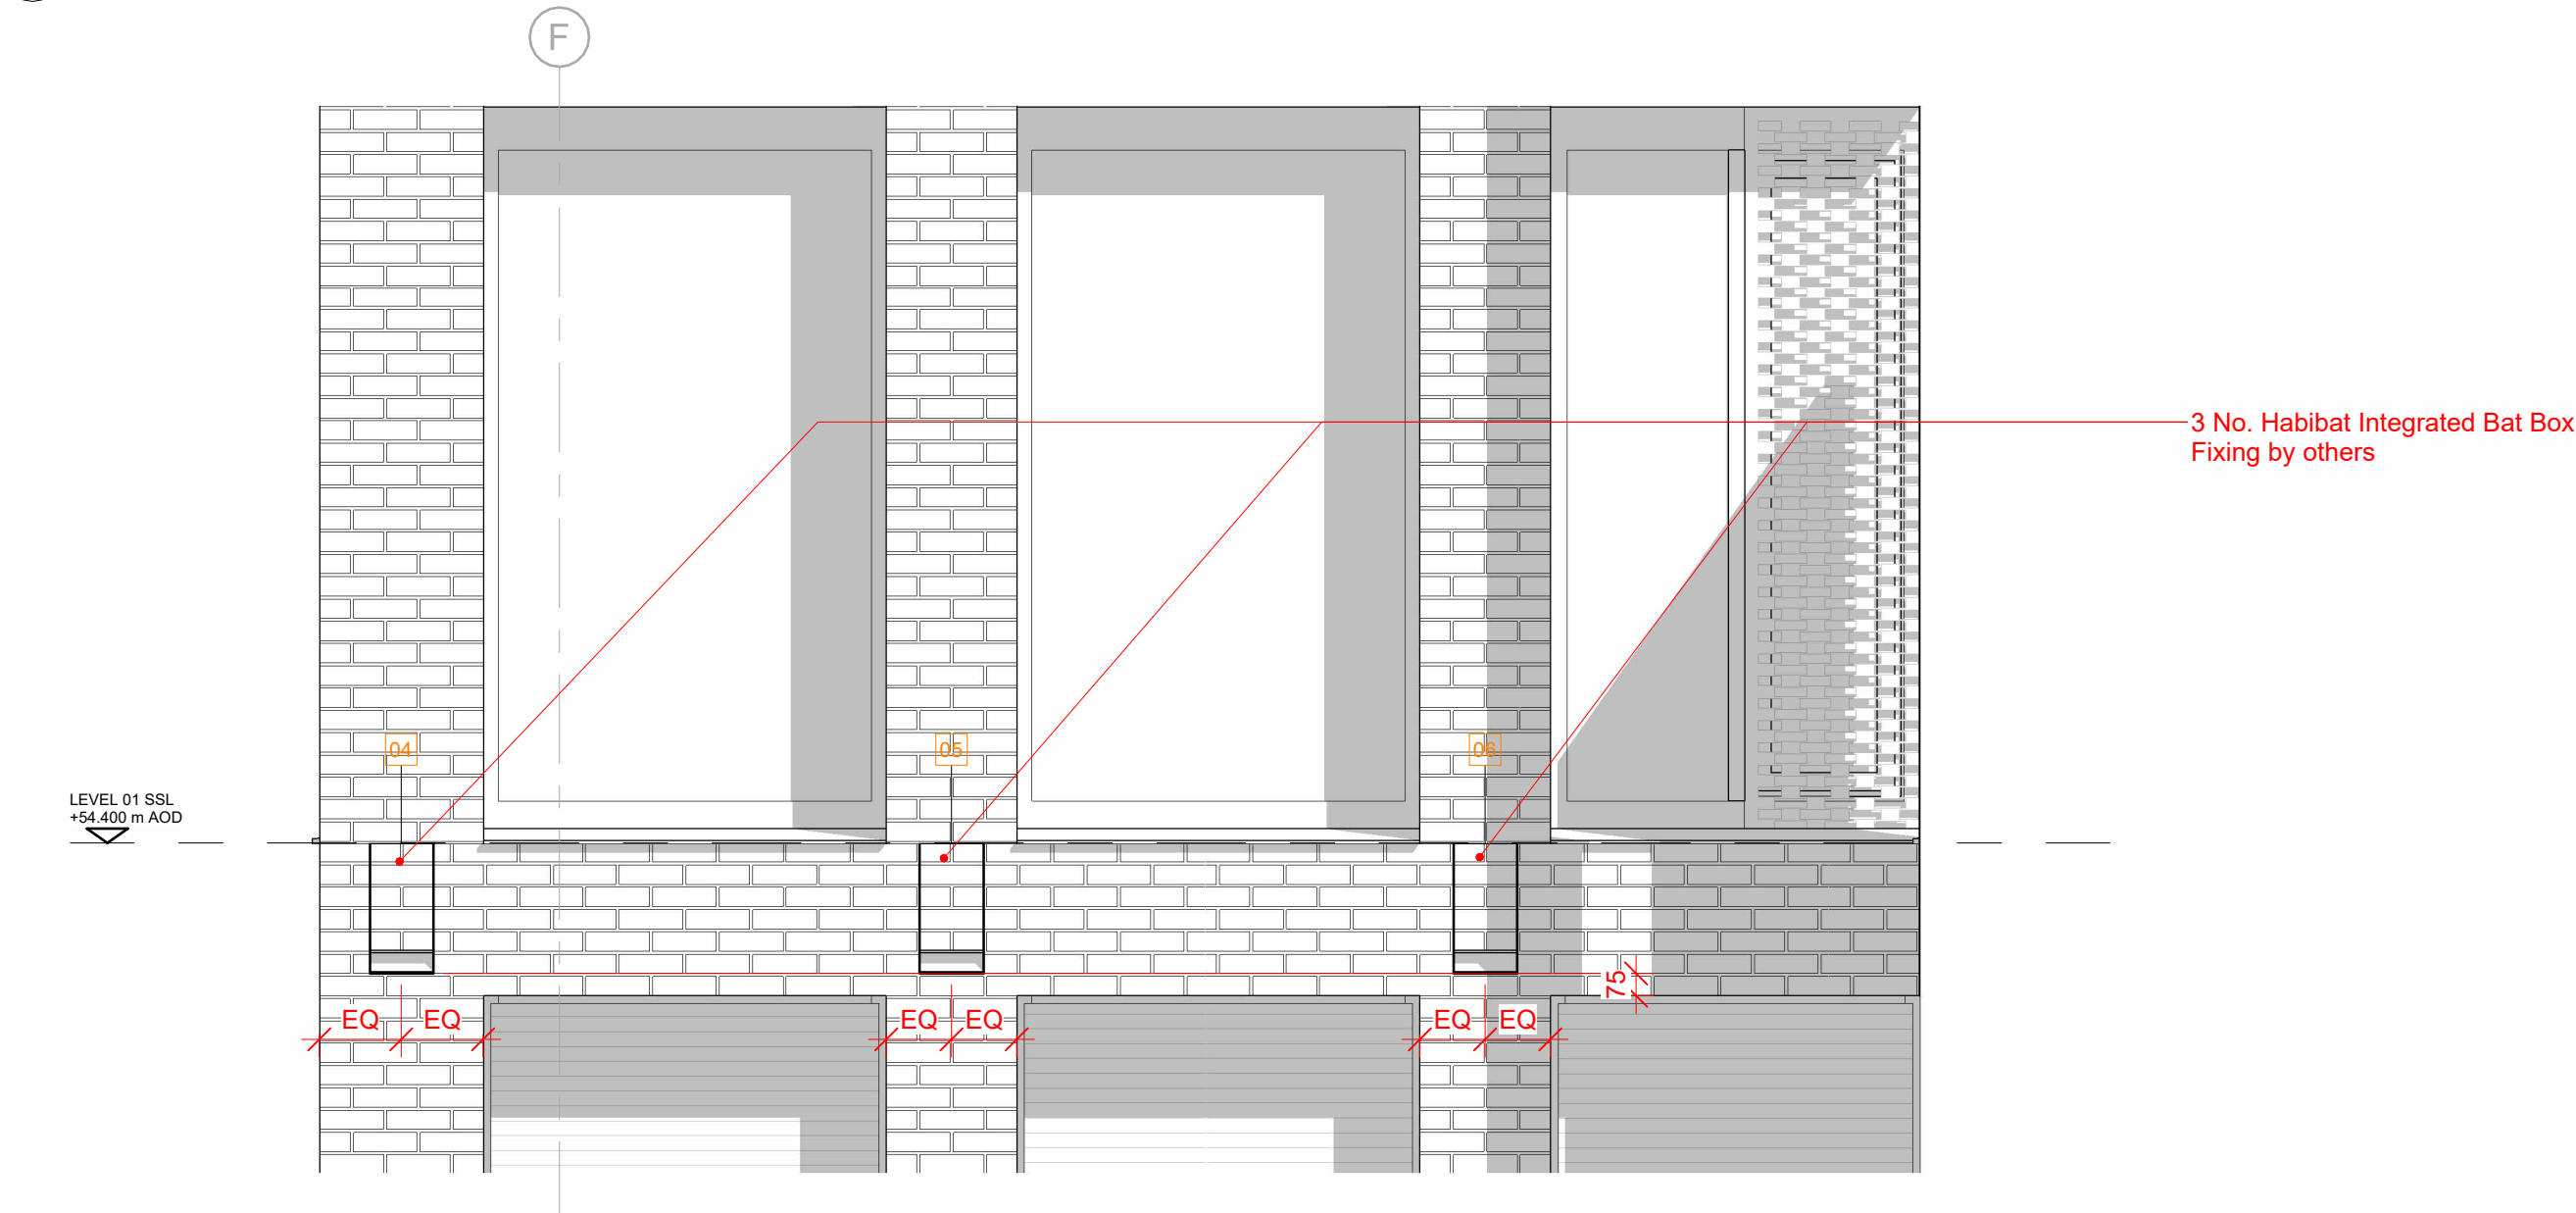


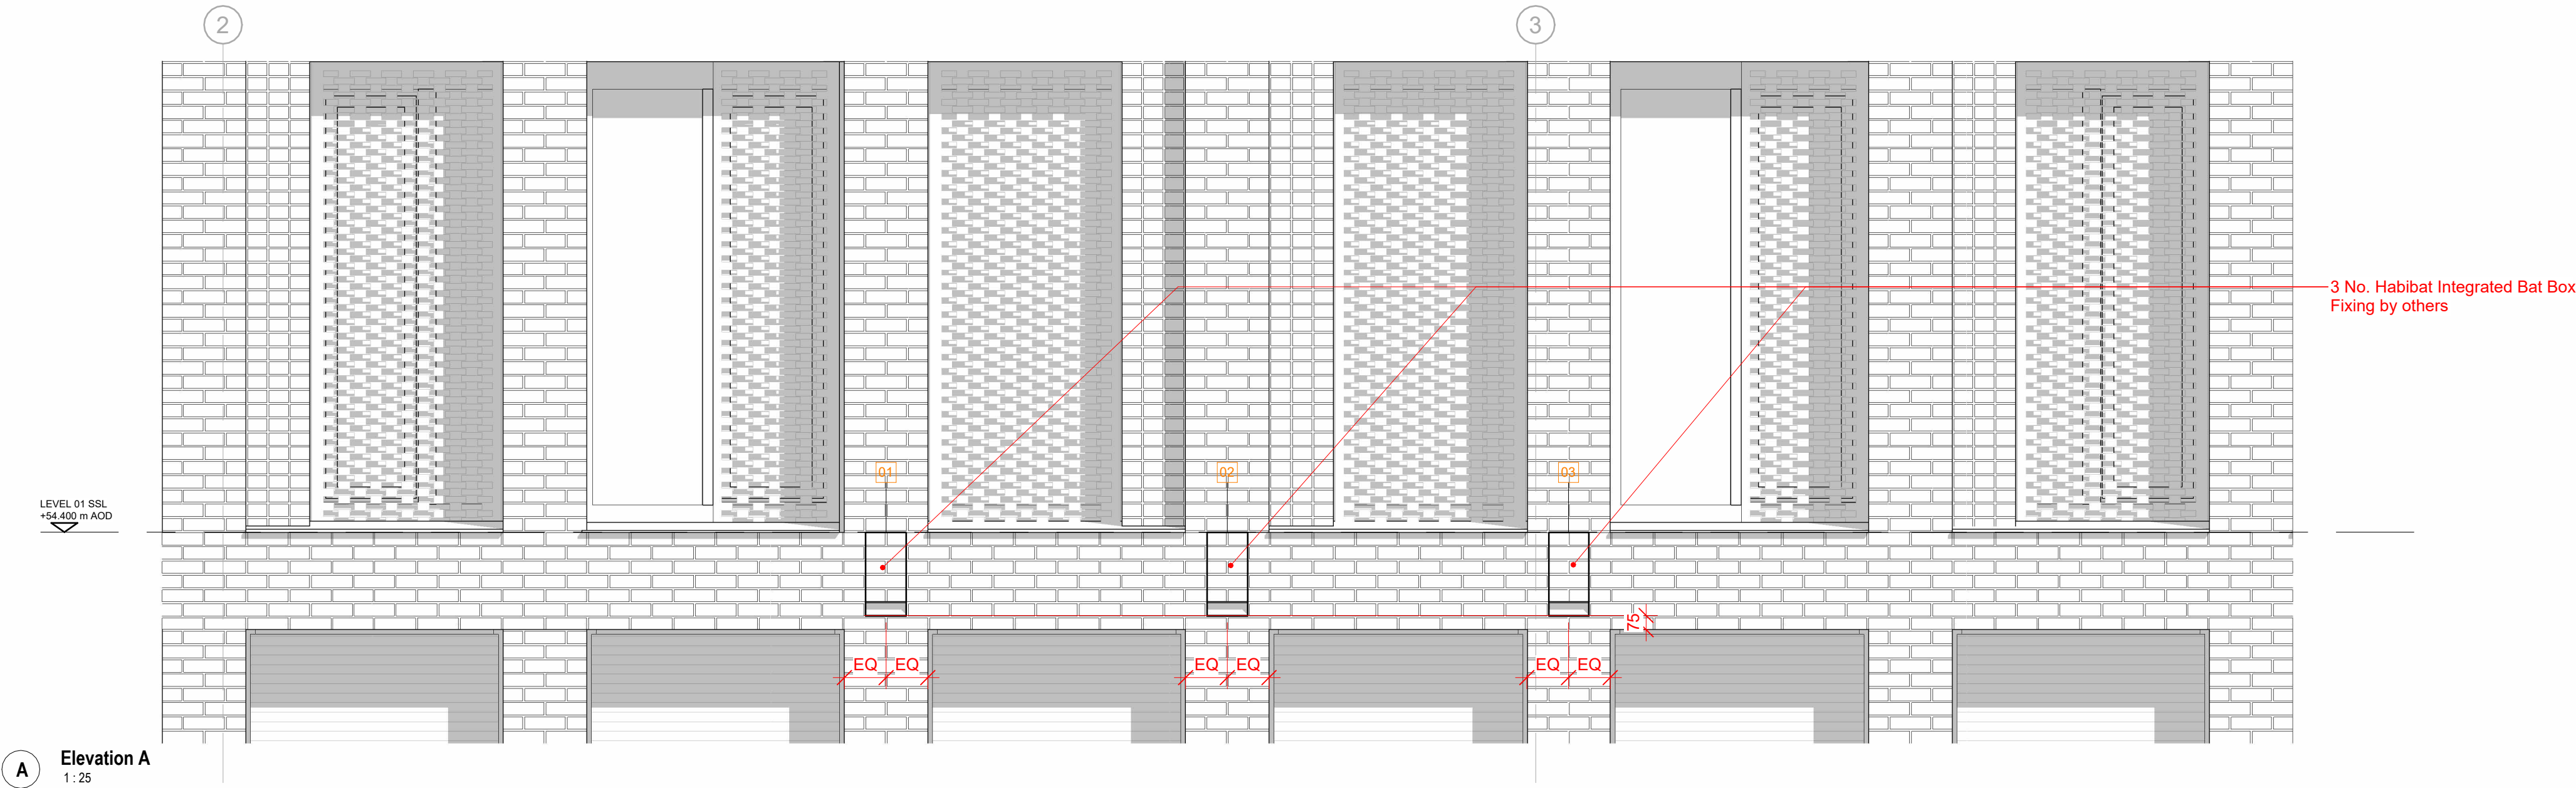

This drawing is copyright. Do not scale off dimensions. All dimensions to be checked on site by contractor.

Contractor to report any dimensional discrepancies, errors or omissions prior to commencing on site.

Please note that all layouts and areas are indicative and may be subject to change in line with the coordination of structure, services, fire requirements, survey information and easements.

Information is also subject to change following further design development and building tolerances, or events outside the architects control. The architect accepts no responsibility for any resulting implications or decisions, commercial or otherwise, made on the basis of this information.


Drawing to be read in conjunction with SHP specification.

Indicative details to illustrate visual intent only. All to contractor's design.

All details to be co-ordinated with adjacent trades and SE and M+E Engineers' details.

The contractor is responsible for meeting the specified performance criteria.

NORTH

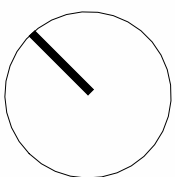

Rev	Date	Description
P01	15-11-2023	First Issue

Project Title
Victoria House
Great Ancoats St,
Manchester
M4 7DB

Status
FOR INFORMATION

Drawing Title
Animal Shelter Setting Out Details
Bat Box Locations

Project No
10122

Scale
1:25

@ A1

Revision
P01

simpsonhaugh

Manchester
+44 (0)161 835 2345

London
+44 (0)20 7549 4000