

EXTERNAL VIEW 1:20@A3 Second Floor Partition 2

Full height single glazed partition in Sektor 30 system with framed glass door to form inline doorway of sizes 1500mm W x 2500mm H

Glass Panels


12mm toughened glass fitted into aluminium channels in colour tbc, dry jointed, acoustics up to 34dB

Framed Glass Door

No 1 x full height aluminium door frame with 12mm toughened glass free swing hinges, 900mm square sections pull handle, nonlocking, non-fire, acoustics up to 39dB

Aluminium Flat Bars

25mm x 3mm flat band applied to both sides of glazing to create art deco style.

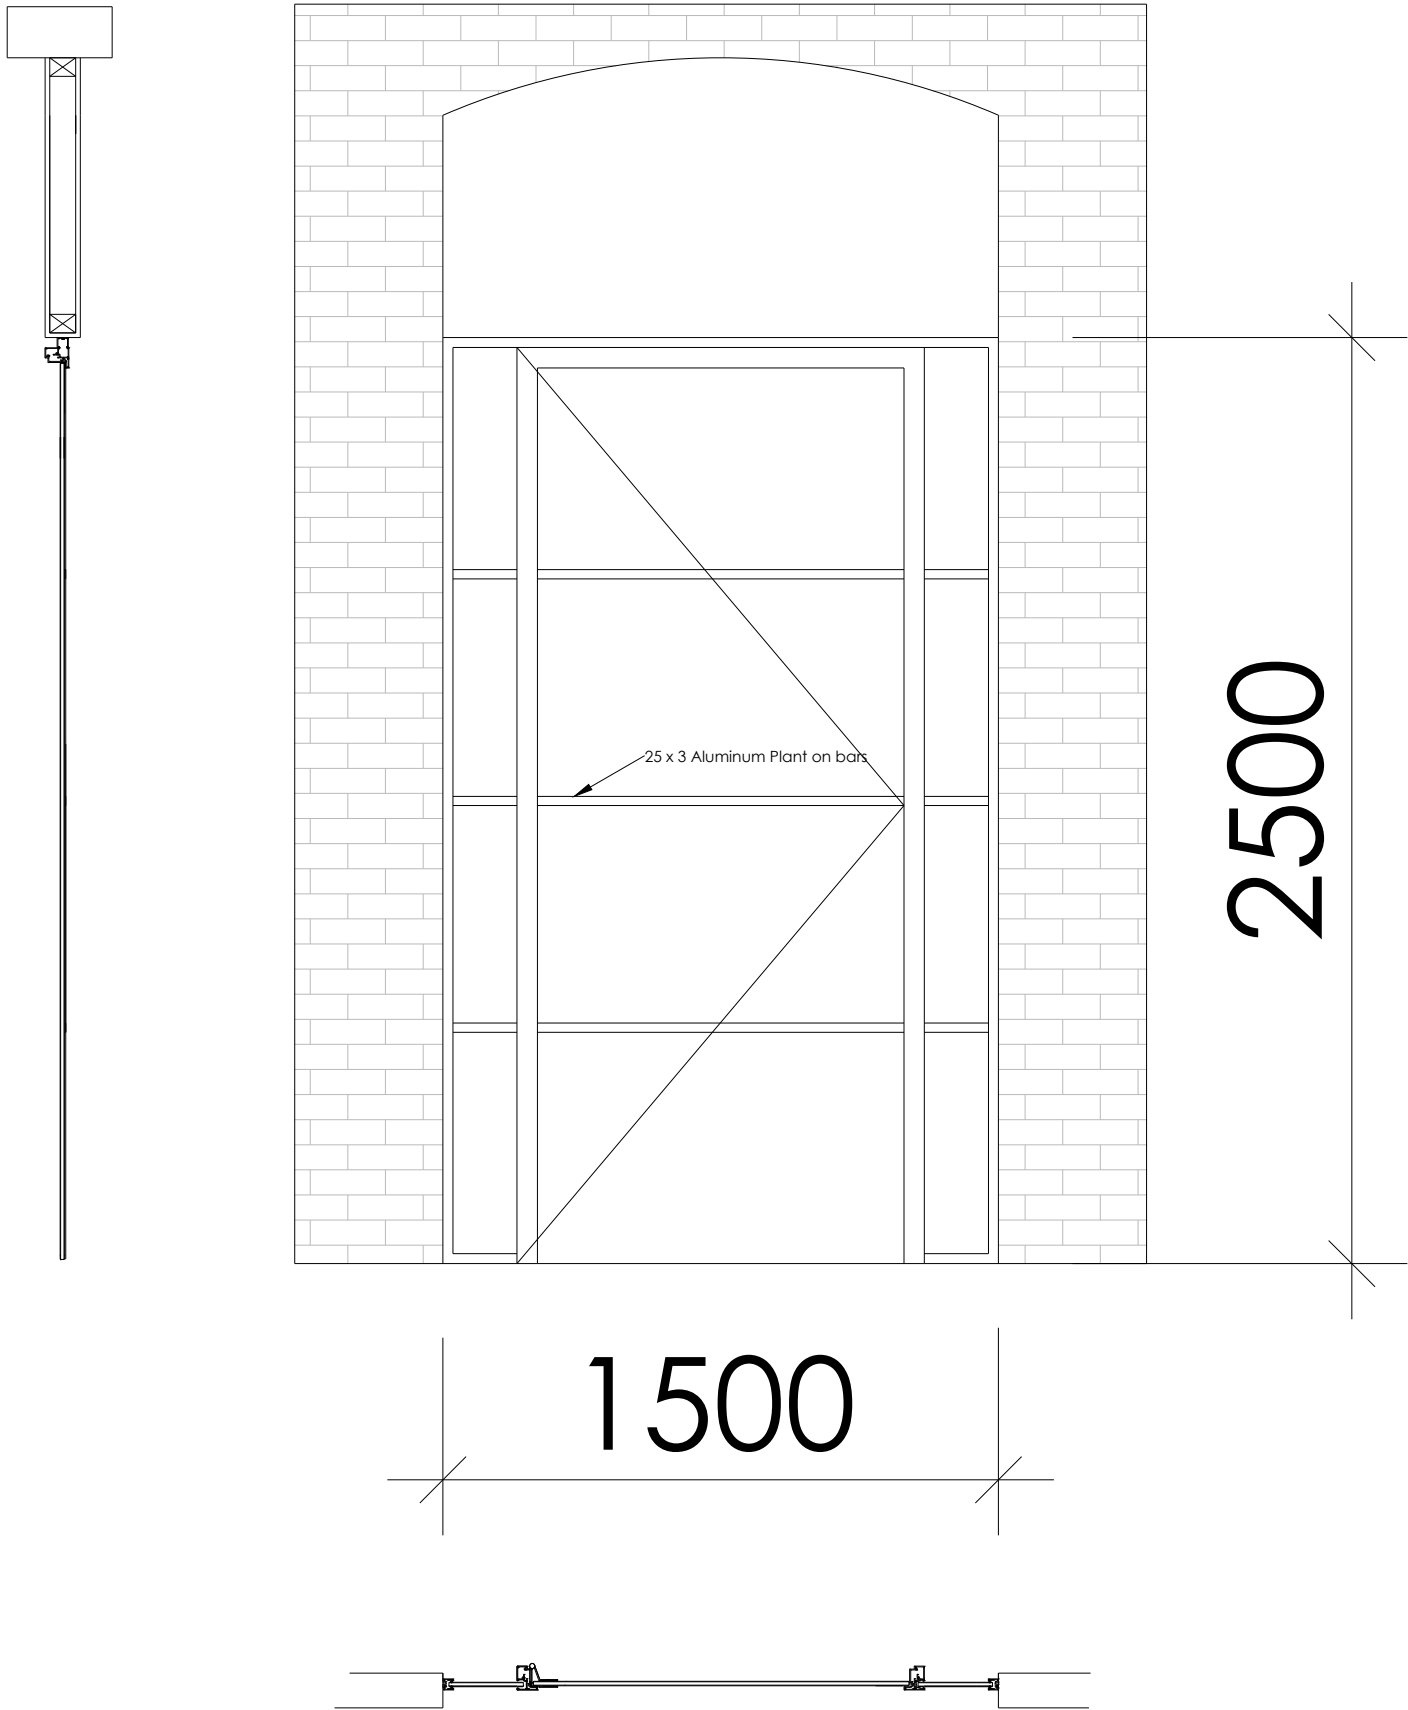

Solid bulkhead,
Finished brilliant white
70mm timber with 12.5mm plasterboard
Built around existing services

Aluminium perimeter head channel to be fitted every 300mm into centre into created bulkhead and to both sides into the same line fixing into mortar with 5mm raw plugs and screws all around. 10mm foam on double sided tape applied to back of the wall abutment channels to deal with uneven surface of the brick wall and sure that all gaps will be enclosed.

25 x 3 Aluminum Plant on bars

REV	AMENDMENT	DATE	CHKD
			
CLIENT Ear to the Ground			
PROJECT Dale Street			
DRAWING TITLE Second Floor - Partition 2			
SCALE 1:20@A3	DRAWN BY AB	CHECKED -	DATE MAR21
DRAWING NUMBER INS-517-00003		REVISION A	