

- NEW INTERNAL PARTITION
- NEW SKIRTING BOARDS

SECTION AA

CEILING JOIST
ALLOW FOR TIMBER BEAM MOVEMENT IN
DESIGN, PER BRITISH GYPSUM DETAIL

INTERNAL PARTITION:
BRITISH GYPSUM
GYPWALL SINGLE FRAME

BOARDING EDGE TO BE CUT OUT
ACCURATELY TO MATCH CORNICING
PROFILES PRESENT IN THE PILLAR

STRUCTURAL STEEL COLUMN TO FIX INTO
CEILING & FLOOR; PROVIDES RIGIDITY
FOR GYPWALL AT THIS END

PARTITION FIXED INTO EXTERNAL WALL,
CEILING, FLOOR AND THIS STEEL
COLUMN. DOES NOT FIX INTO HISTORIC
CAST-IRON COLUMN (PARTITION RUNS
FLUSH WITH THE CAST-IRON COLUMN
PROFILE)

EXISTING CAST-IRON PILLAR

EXISTING TIMBER FRAMED GLAZED
PARTITION

NEW SKIRTING TO MATCH EXISTING
SKIRTING DIMENSIONS



EDGE OF NEW PARTITION TO BE
ACCURATELY CUT TO MATCH PROFILE OF
CAST-IRON COLUMN (MORE PRECISELY
THAN EXISTING WALL) AND TO ABUT
COLUMN WITHOUT FIXINGS.

EXISTING PARTITION HAS BEEN
PUNCTURED FOR WIRING ACCESS; NEW
PARTITIONS MUST DIRECT ALL WIRING
THROUGH A SINGLE CABLE TRAY OPENING
(WITH INSULATION)

SECTION BB

CEILING JOIST
ALLOW FOR TIMBER BEAM MOVEMENT
IN DESIGN, PER BRITISH GYPSUM
DETAIL

INTERNAL PARTITION:
BRITISH GYPSUM
GYPWALL SINGLE FRAME


BOARDING EDGE TO BE CUT OUT
ACCURATELY TO MATCH CORNICING
PROFILES PRESENT IN THE PILLAR

EXISTING CAST-IRON PILLAR

EXISTING TIMBER FRAMED GLAZED
PARTITION

NEW SKIRTING TO MATCH EXISTING
SKIRTING DIMENSIONS

KEY PLAN

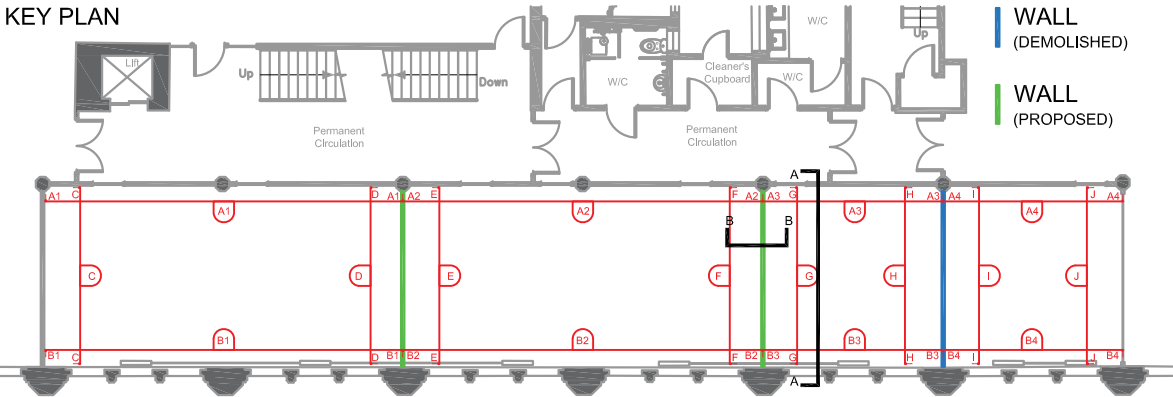

COPYRIGHT RESERVED:
The Contractor shall verify and be responsible for all dimensions. DO NOT scale the drawing – any errors or omissions shall be reported to Seven Architecture without delay. The Copyrights to all designs and drawings are the property of Seven Architecture. Reproduction or use for any purpose other than that authorised by Seven Architecture is forbidden.


- GENERAL NOTES:**
- For the purposes of construction the drawing must not be scaled and only written or calculated dimensions
 - Any queries or doubts, drawing error or divergences should be referred to the originator.
 - All dimensions to be checked on site.
 - All architectural drawings are to be read in conjunction with the relevant architectural specifications and outline specification sheets.
 - All the details and setting-out drawings to be read in conjunction with the relevant consultants and subcontractor drawings.

REV.	DESCRIPTION	DATE	DRAWN	CHECK
P01	FIRST ISSUE	22.12.2023	SM	LM
P02	SECOND ISSUE	24.01.2024	SM	LM
P03	AMENDED PER MCC COMMENTS	31.01.2024	SM	LM

DRAWING SCALE: 1:20 @A3



KEY PLAN (NTS):

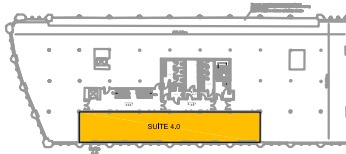

CLIENT:
TBWAIMCR

PROJECT TITLE:
Canada House

PROJECT NO:
20850

DRAWING TITLE:
Partition Details

DRAWING NO:

PROJECT	ORIGIN	ZONE	LEVEL	TYPE	ROLE	NO.#	REVISION
CNH	SEV	ZZ	04	DR	A	03100	P03

SUITABILITY
DESCRIPTION (S5) Suitable for Approval

REVISION
DESCRIPTION Planning

seven.

SEVENARCHITECTURE.CO.UK Studios at:

Unit 1.3 Wauk Mill 51 Bengal St MANCHESTER M4 6LN t: 0161 236 5655	Clarendon House Victoria Avenue HARROGATE HG1 1JD t: 01423 709 807	Y Neuadd Lwyd Dolwyddelan CONWY LL25 0SJ t: 01286 875120
--	--	--