



70 Great Bridgewater Street

Addendum to Landscape Information | 01 12 2023



Project Number: 4154


Project Reference: 70 GREAT BRIDGEWATER STREET


Rev	Issue Status	Prepared / Date	Approved / Date
-	For Planning	[KH/ Dec 2023]	[KH/ Dec 2023]

TPM LANDSCAPE LTD

4th Floor Studio
10 Little Lever Street
Manchester
M1 1HR

Tel: 0161 235 0600
Fax: 0161 235 0601
email: info@tpmlandscape.co.uk

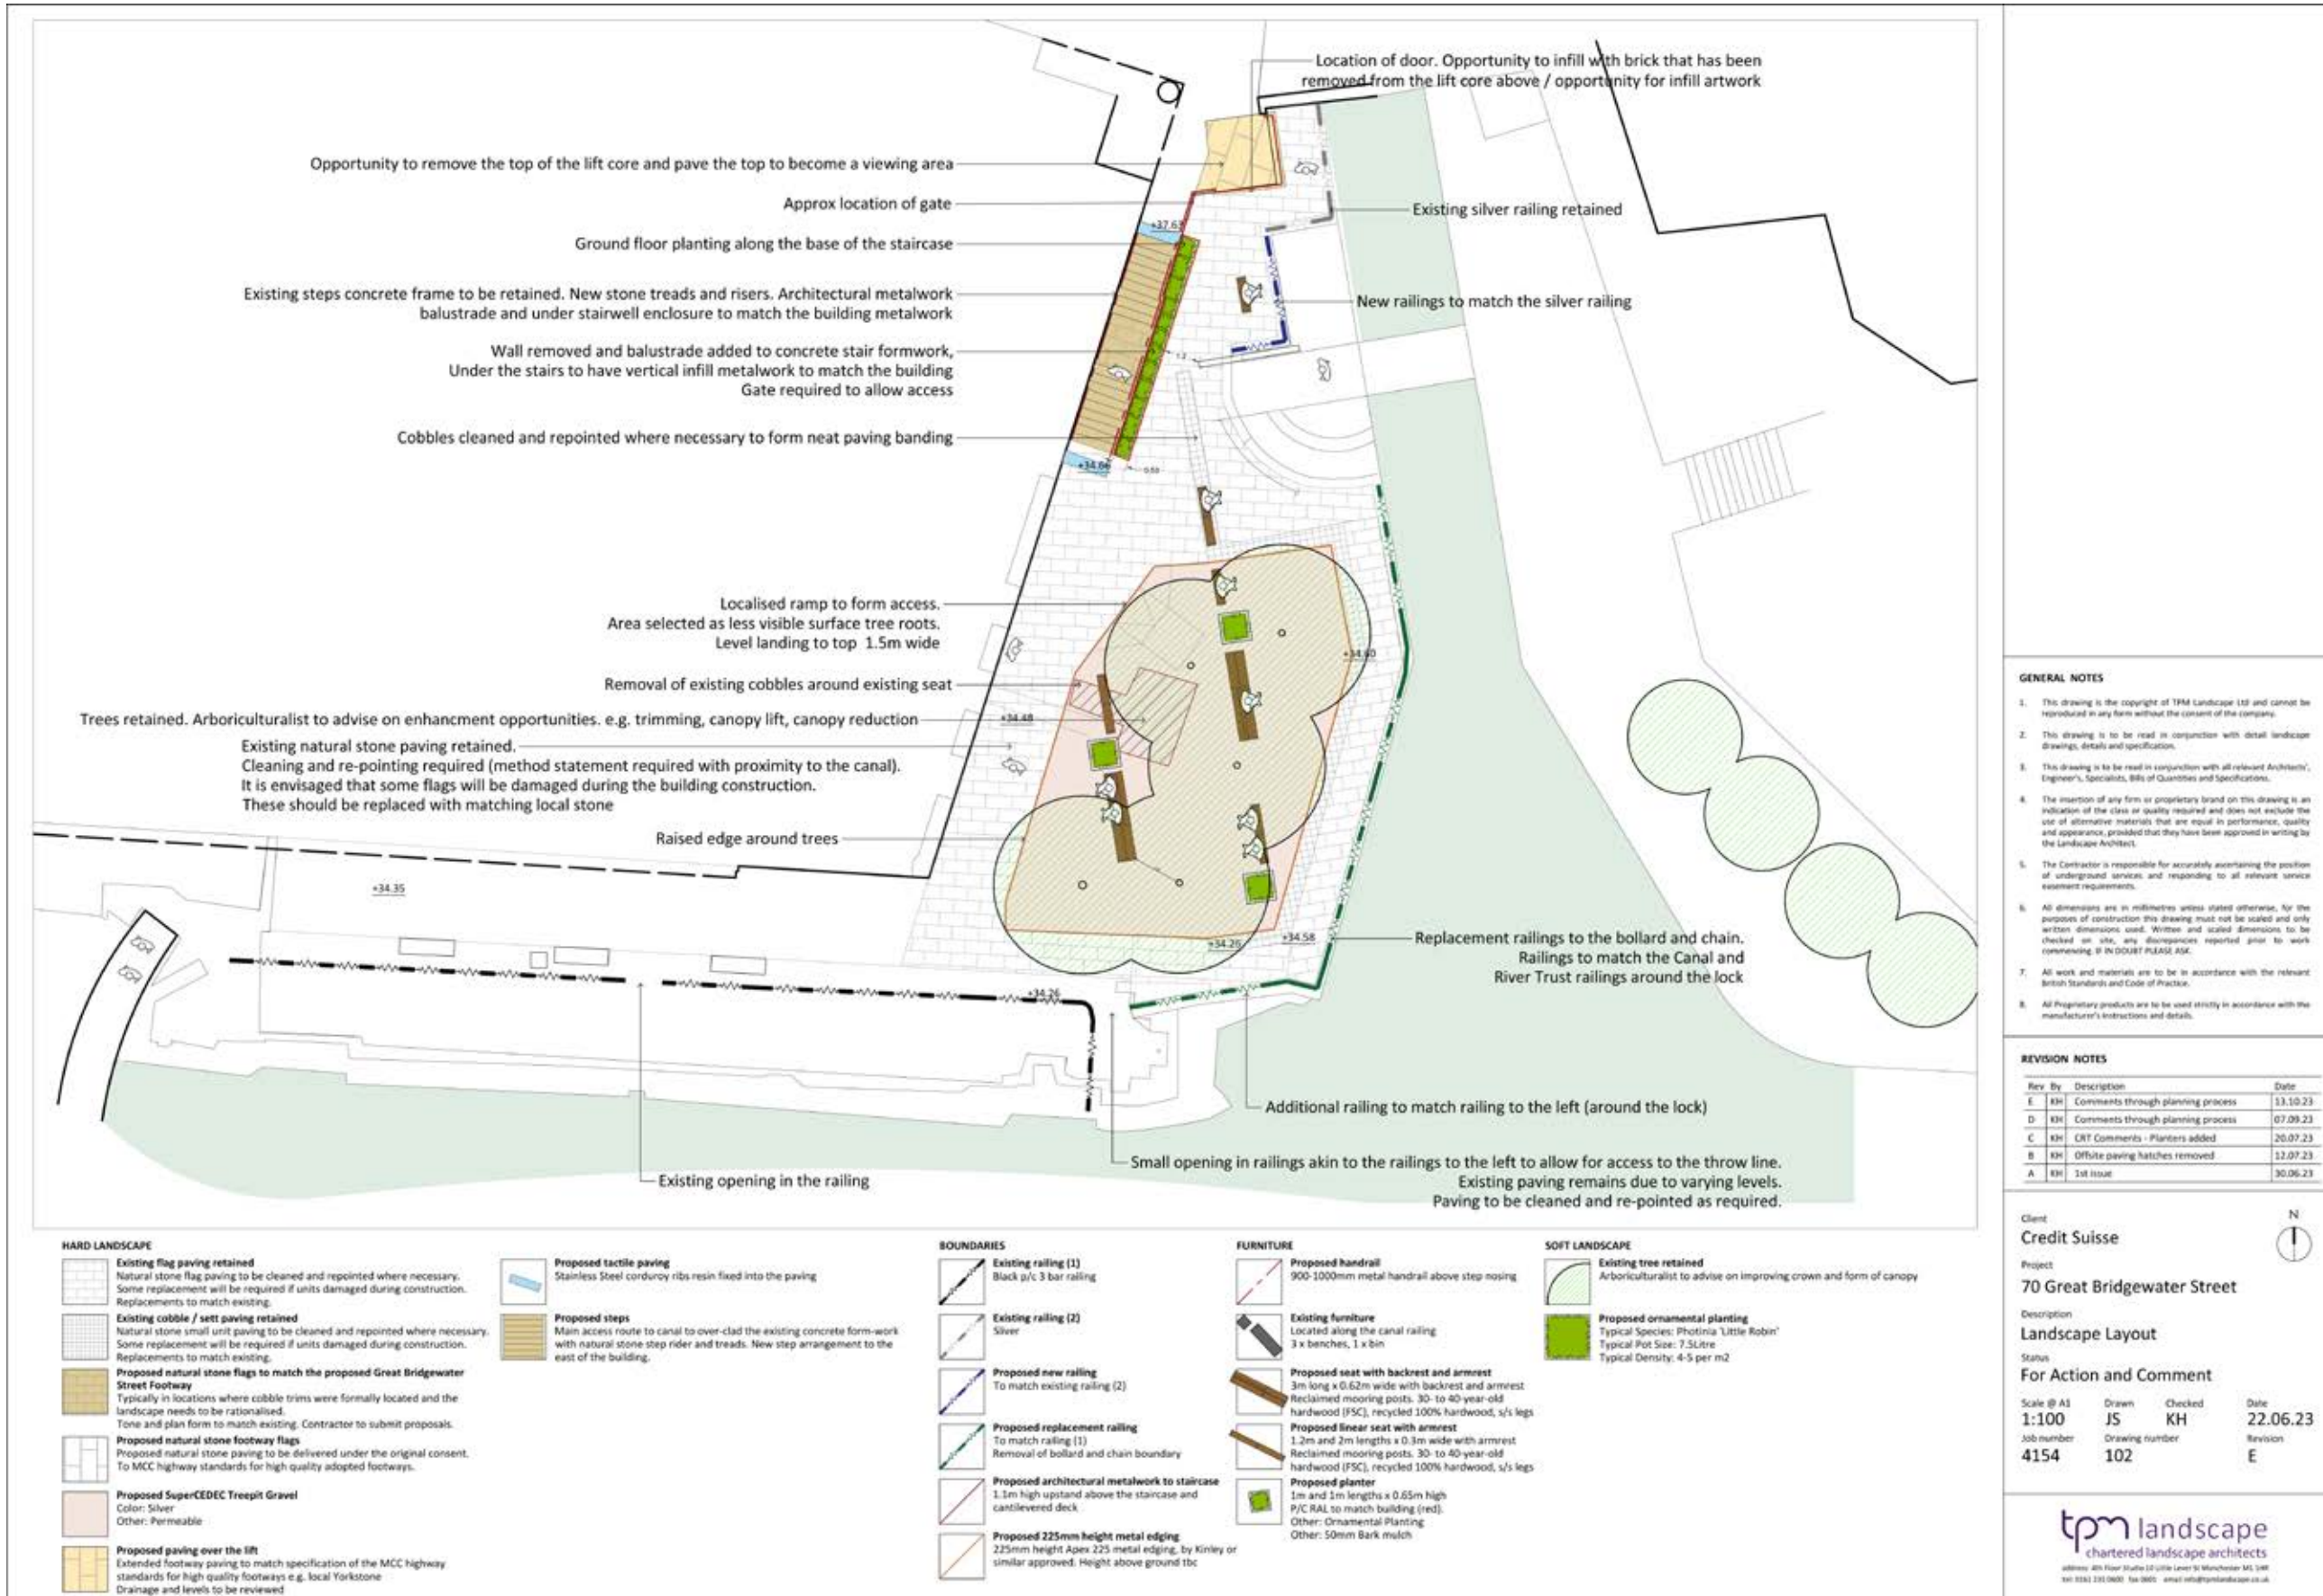

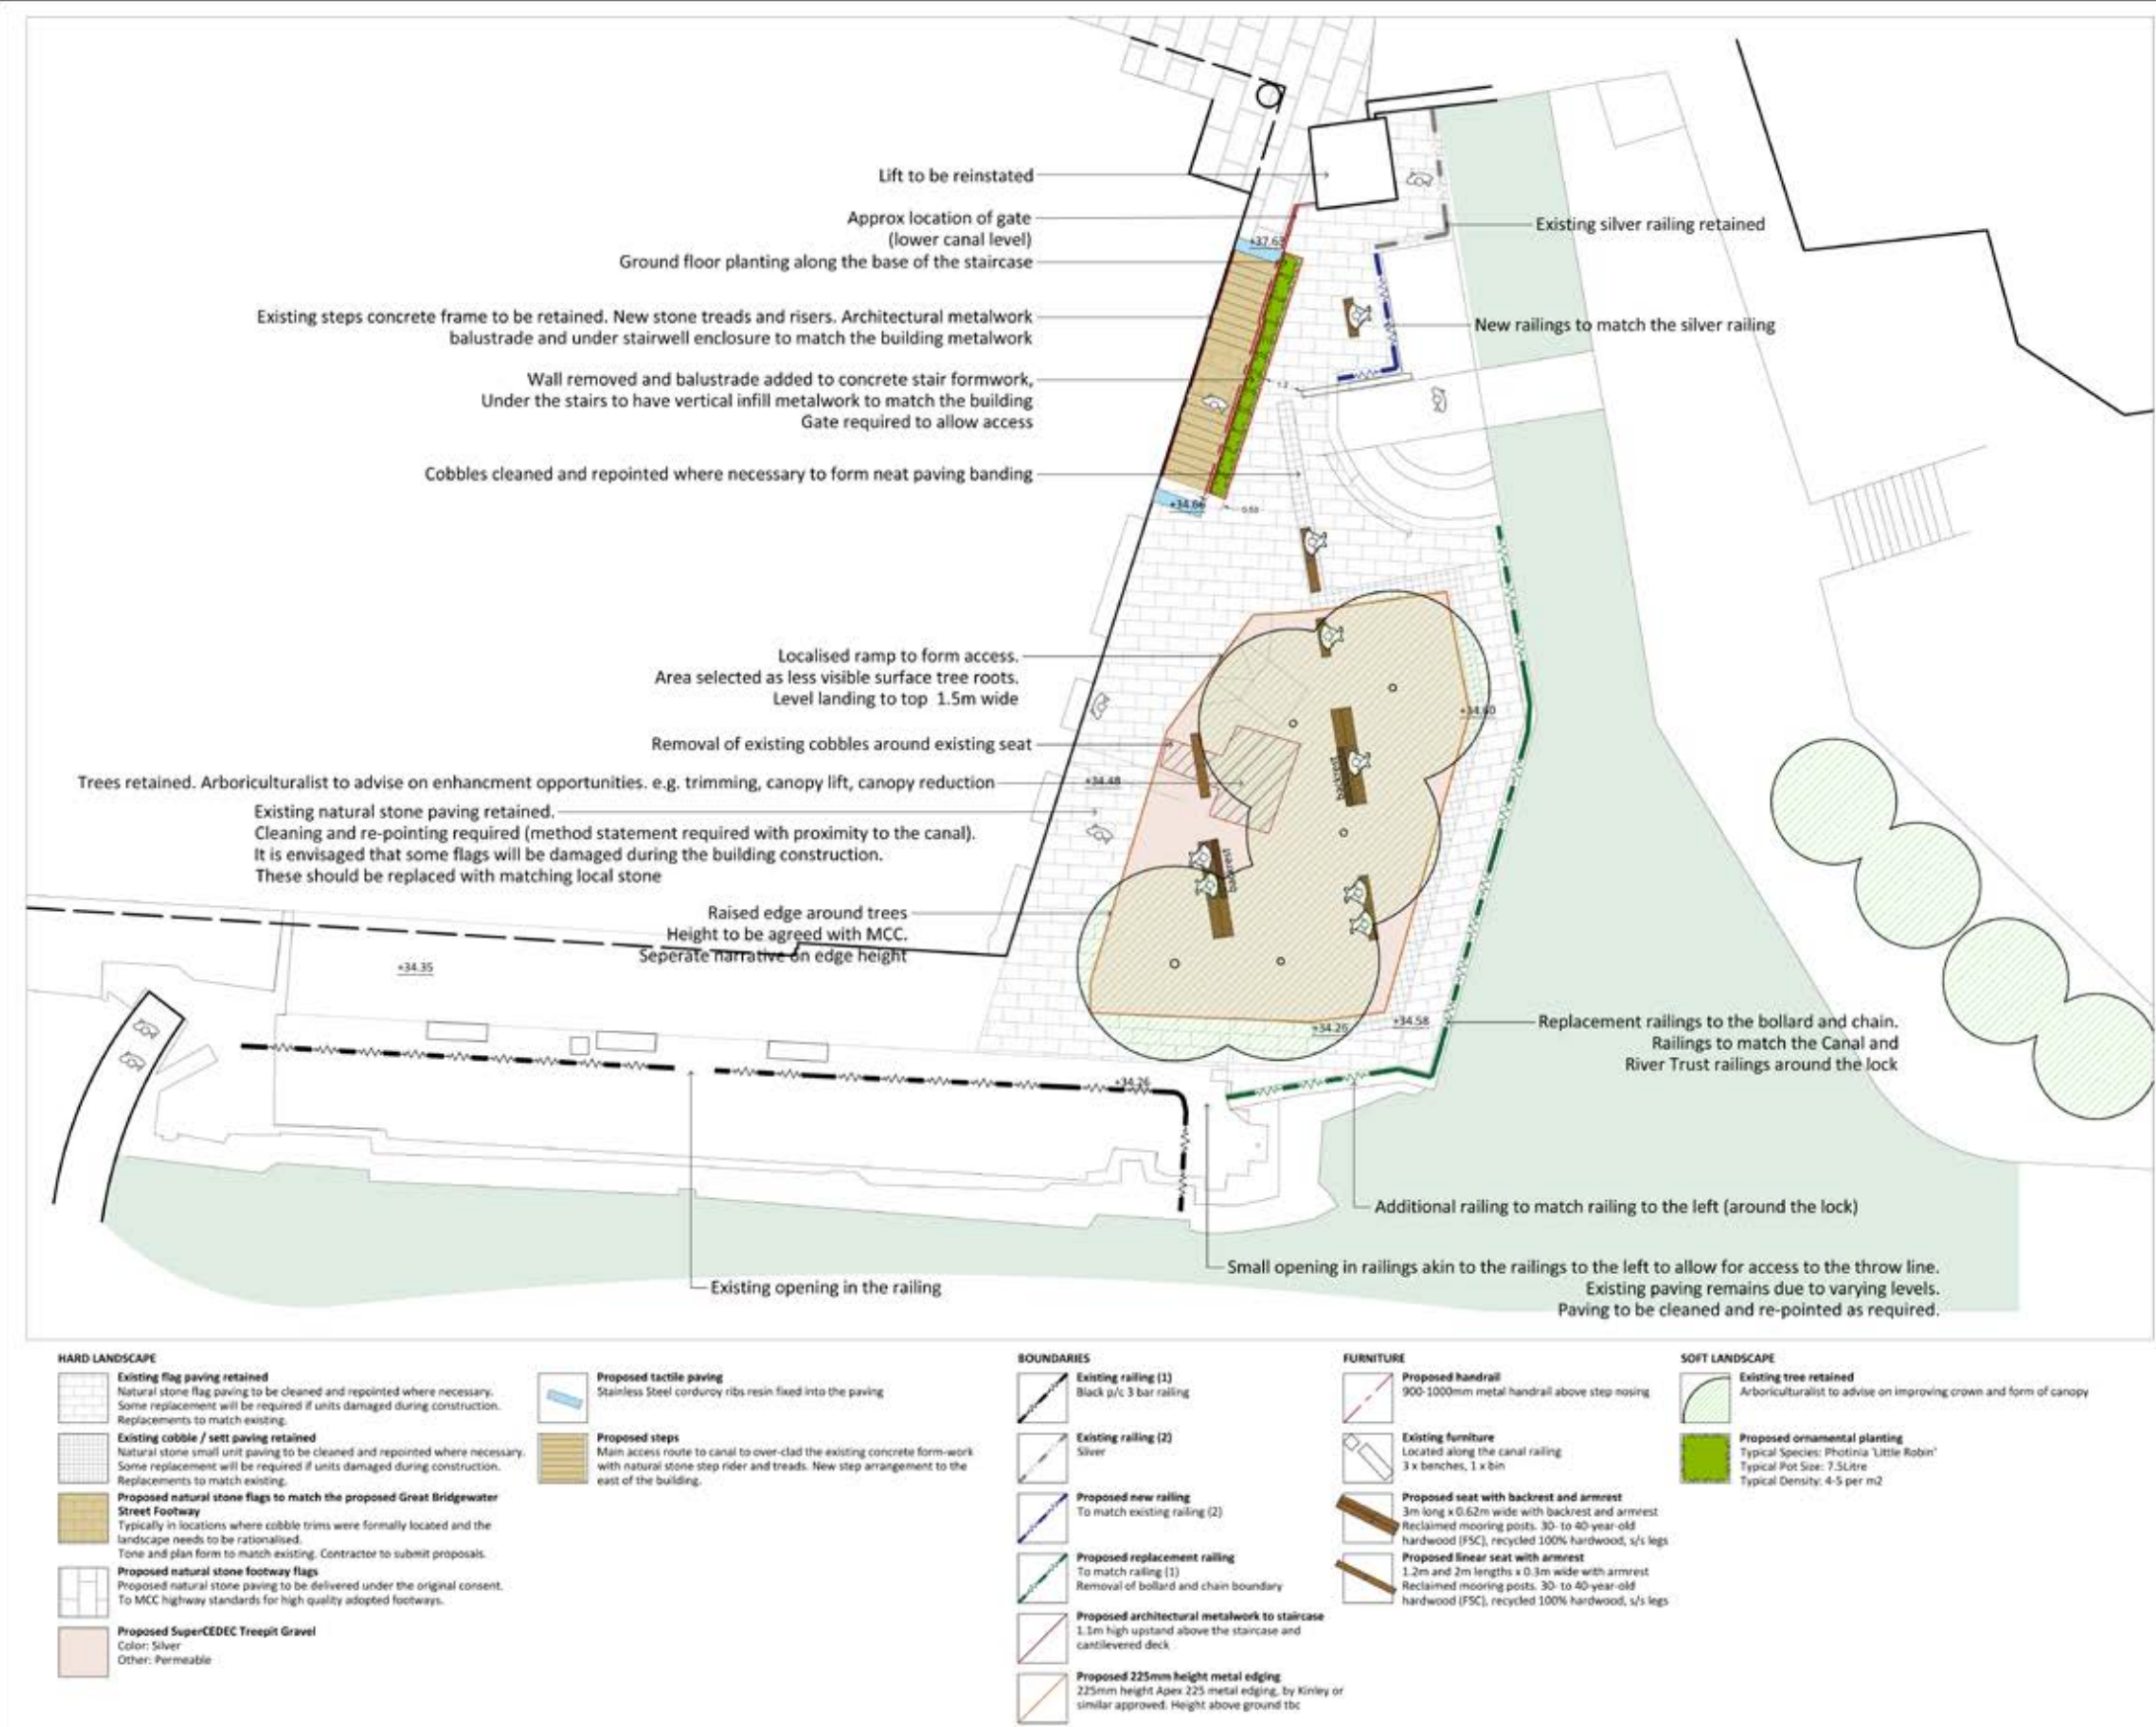

KEY CHANGES

1. Lift Core / Viewing Platform

Viewing platform proposed under Rev E, this is now removed under the Rev F proposals with the reinstated lift core.

2. Planters

Planters proposed on Rev E between seating removed under Rev F.

GENERAL NOTES


1. This drawing is the copyright of TPM Landscape Ltd and cannot be reproduced in any form without the consent of the company.
2. This drawing is to be read in conjunction with detail landscape drawings, details and specification.
3. This drawing is to be read in conjunction with all relevant Architects', Engineer's, Specialists, Bills of Materials and Specifications.
4. The insertion of any firm or proprietary brand on this drawing is an indication of the class or quality required and does not exclude the use of alternative materials that are equal in performance, quality and appearance, provided that they have been approved in writing by the Landscape Architect.
5. The Contractor is responsible for accurately ascertaining the position of underground services and responding to all relevant service equipment requirements.
6. All dimensions are in millimetres unless stated otherwise, for the purposes of construction this drawing must not be scaled and only written dimensions used. Written and scaled dimensions to be checked on site, any discrepancies reported prior to work commencing. IF IN DOUBT PLEASE ASK.
7. All work and materials are to be in accordance with the relevant British Standards and Code of Practice.
8. All proprietary products are to be used strictly in accordance with the manufacturer's instructions and details.


REVISION NOTES

Rev	By	Description	Date
F	KH	Comments through planning process - Planters removed - New lift added	27.11.23
E	KH	Comments through planning process	13.10.23
D	KH	Comments through planning process	07.09.23
C	KH	CRT Comments - Planters added	20.07.23
B	KH	Offsite paving hatches removed	12.07.23
A	KH	1st Issue	30.06.23

Client	Credit Suisse	N
Project	70 Great Bridgewater Street	
Description	Landscape Layout	
Status	For Action and Comment	
Scale @ A3	1:100	Drawn JS
Job number	4154	Checked KH
		Drawing number 102
		Date 22.06.23
		Revision F

tpm landscape
chartered landscape architects
address: 4th Floor Studio 10 Little Lever St Manchester M15 5HR
tel: 0161 231 0600 fax: 0161 231 0601 email: info@tpmlandscape.co.uk

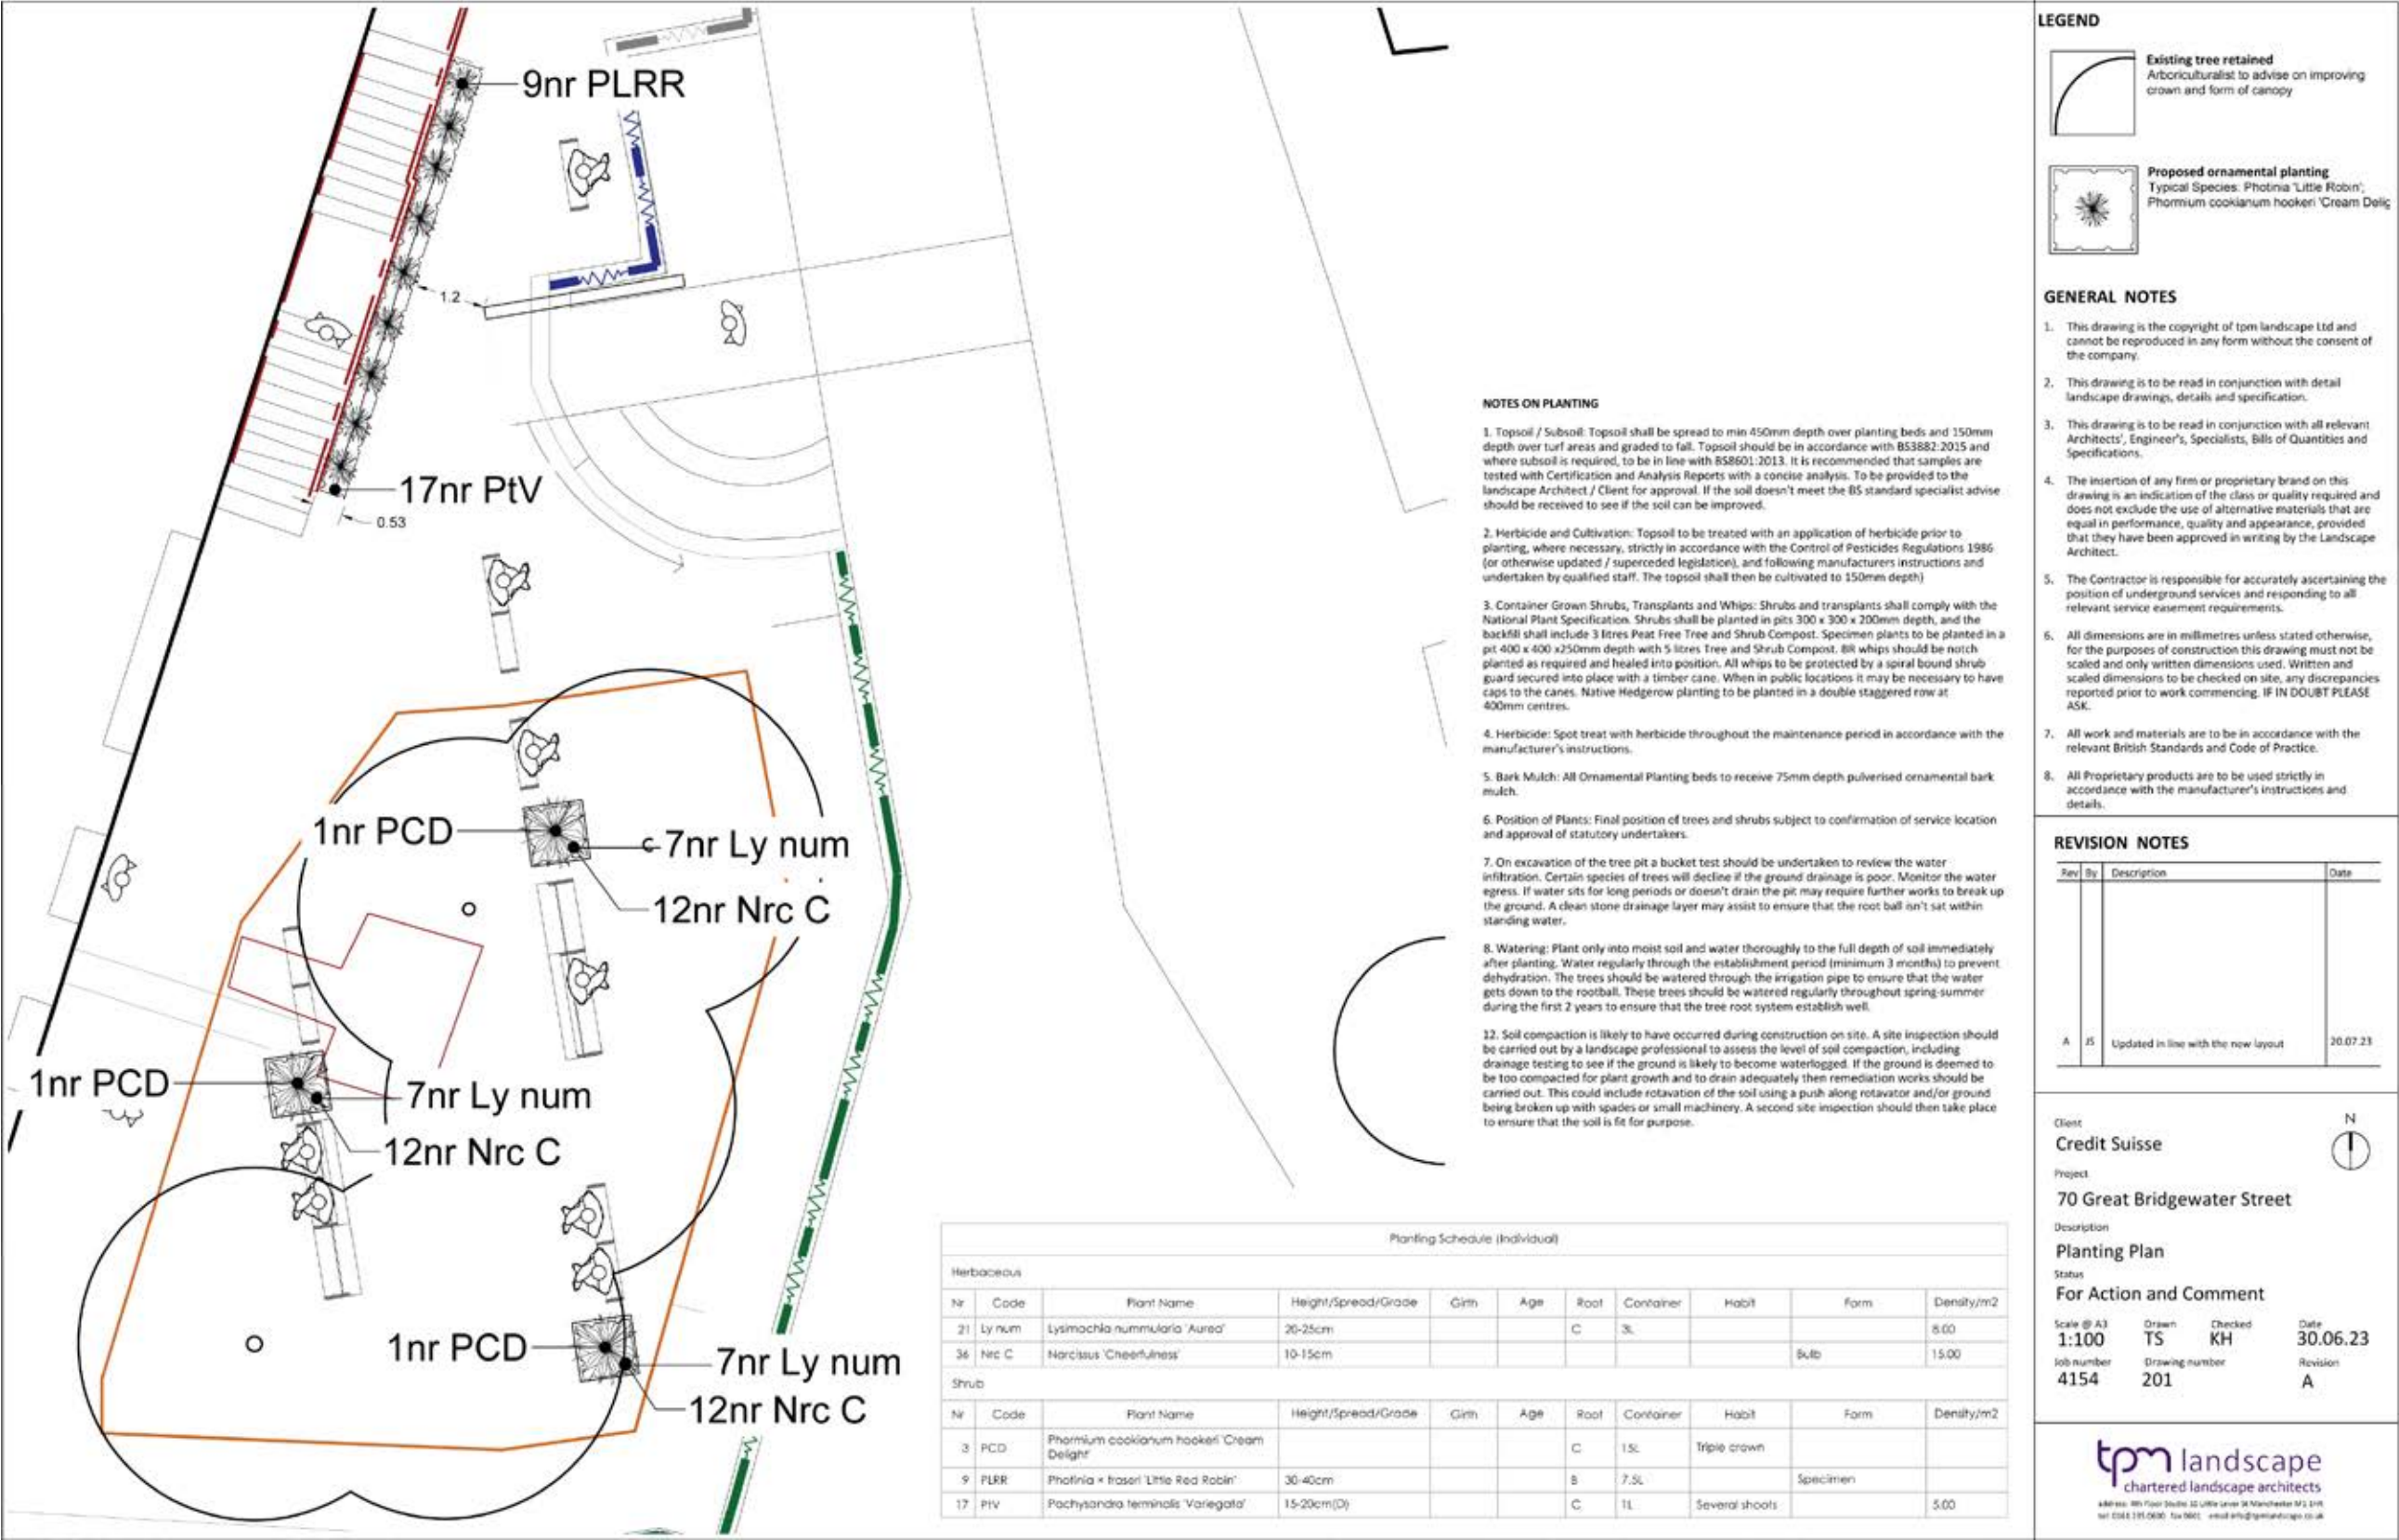

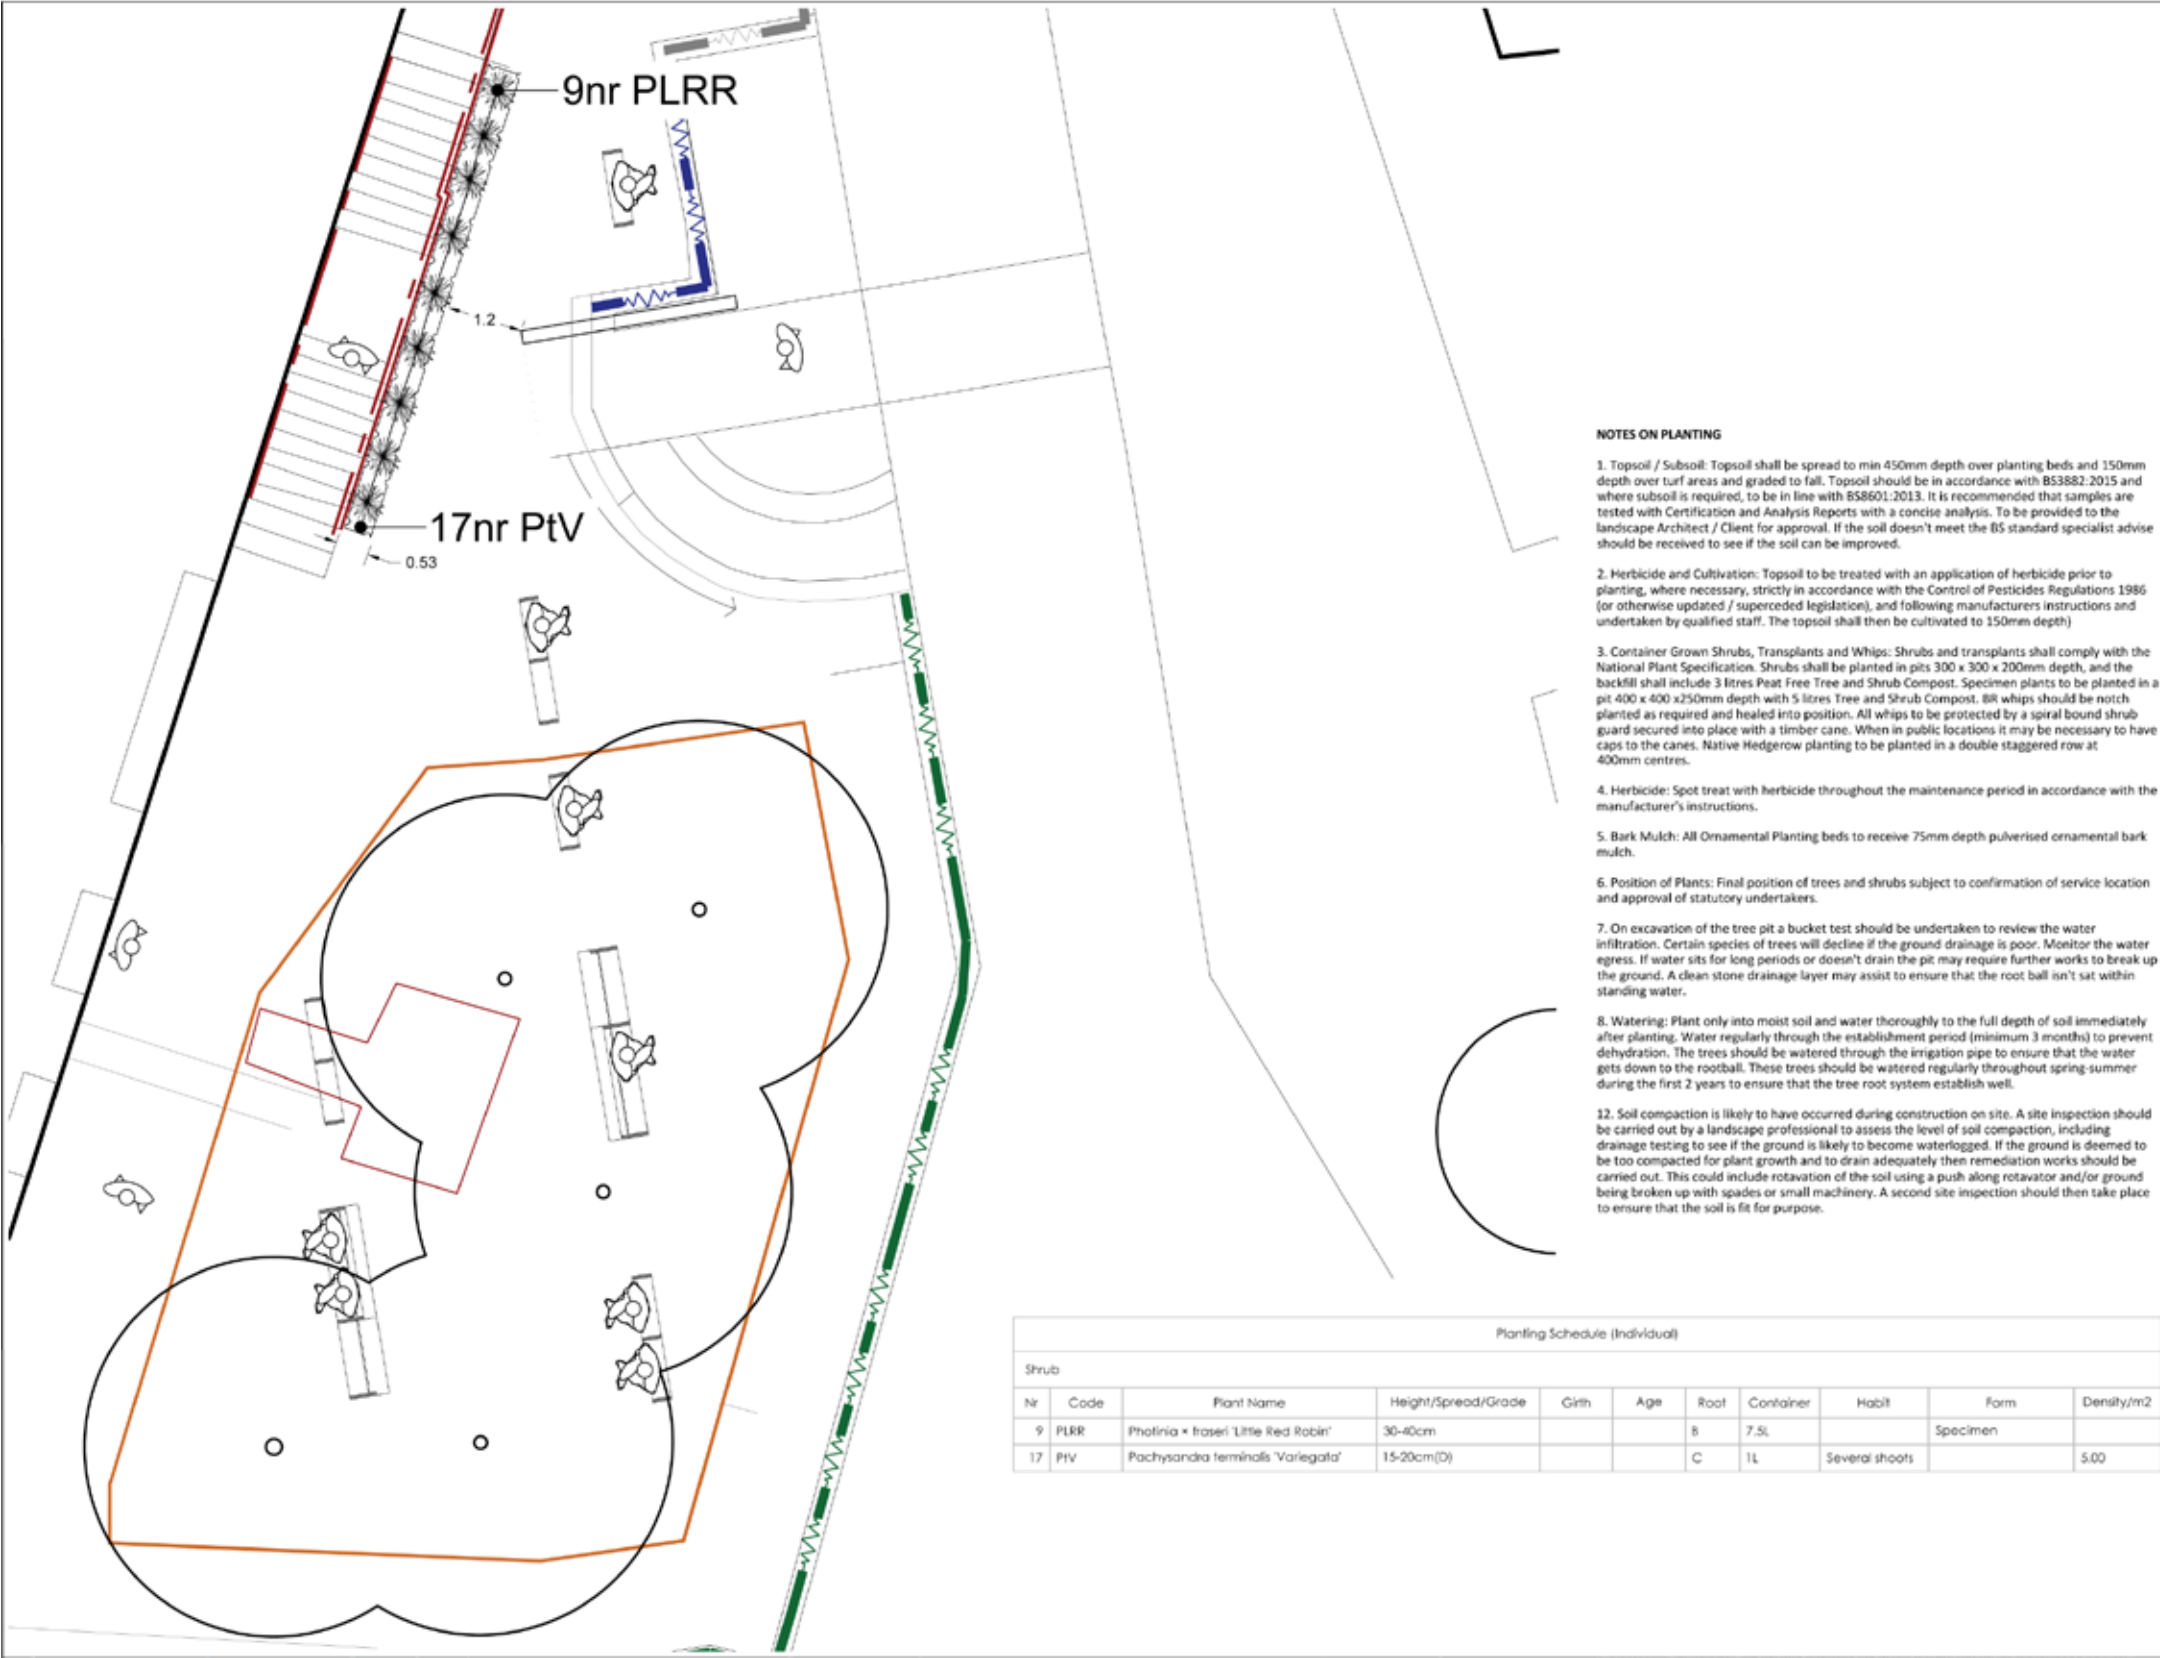

LEGEND



Existing tree retained
Arboriculturalist to advise on improving crown and form of canopy



Proposed ornamental planting
Typical Species: Photinia 'Little Robin';
Phormium cookianum hookeri 'Cream Delic

GENERAL NOTES

- This drawing is the copyright of tpm landscape Ltd and cannot be reproduced in any form without the consent of the company.
- This drawing is to be read in conjunction with detail landscape drawings, details and specification.
- This drawing is to be read in conjunction with all relevant Architects', Engineer's, Specialists, Bills of Quantities and Specifications.
- The insertion of any firm or proprietary brand on this drawing is an indication of the class or quality required and does not exclude the use of alternative materials that are equal in performance, quality and appearance, provided that they have been approved in writing by the Landscape Architect.
- The Contractor is responsible for accurately ascertaining the position of underground services and responding to all relevant service easement requirements.
- All dimensions are in millimetres unless stated otherwise, for the purposes of construction this drawing must not be scaled and only written dimensions used. Written and scaled dimensions to be checked on site, any discrepancies reported prior to work commencing. IF IN DOUBT PLEASE ASK.
- All work and materials are to be in accordance with the relevant British Standards and Code of Practice.
- All Proprietary products are to be used strictly in accordance with the manufacturer's instructions and details.

REVISION NOTES

Rev	By	Description	Date
B	AJ	Planters removed	27.11.23
A	JS	Updated in line with the new layout	20.07.23

Client
Credit Suisse

Project
70 Great Bridgewater Street

Description
Planting Plan

Status
For Action and Comment

Scale @ A3
1:100

Job number
4154

Drawn
TS

Drawing number
201

Checked
KH

Date
30.06.23

Revision
B

tpm landscape
chartered landscape architects
Address: 4th Floor Studio 20 Little Lever St Manchester M2 1JH
tel: 0161 275 0600 fax 0161 275 0601 email info@tpmlandscape.co.uk

KEY CHANGES

3. Planters

Planting in planters proposed on Rev A, removed under Rev B.

70 GREAT BRIDGEWATER STREET | 6