

[illegible]

02 Scale: 1:20

1 Tree
Semi mature rootballed tree planted to nursery recommended level.

3 Irrigation Cap
GreenBlue Urban 'RootRain Arborvent 150'
Irrigation/aeration System. REF RRARBV2
Inlet: 110 mm diameter heavy cast aluminum inlet with
lift and swivel vent lid. Cap to sit flush with
surrounding
surface material.
Vertical pipe: 60mm diameter polyethylene (PE)
perforated pipe.
Refer to specification clause Q31/512

5 Steel Planter
Product: Perimeta - Planterline
Material: Steel
 50mm lip return
Finish: Powder coated to match architectural finish (CL2)
 Interpon D2525 Sable, Y2304I
Dimensions: 3mmW x varies L x 300mmH above ground.
Supplier: Kinley or similar approved
 Refer to specification clause Q31/292/292A & 292B

7 Imported Sub Soil
Bottom half of tree pit trench filled with imported subsoil to 700mm depth. To BS8601:2013
Refer to specification clause Q28/665

10 Tree Anchoring System
Deadman Fixing Kit - Plati-Mat - RF2RDMP or equal
and approved.
Refer to specification clause Q31/526


13 Drainage Layer
200mm clean stone.
Base of tree pit trench loosened and shaped
as shown to aid root penetration and pit drainage
Refer to specification clause Q31/515

15 Granite Sett
Refer to drawing 2643-PLA-XX-DR-5000 for details

16 Resin Bound Gravel
(none permeable subbase)
Natural Aggregate resin bound gravel to public spaces
Product: Natural Aggregate, pedestrian and light vehicular use.
Size: 6mm aggregate, medium texture
Colour: Aztec Gold
Finish: As supplied
Supplier: Sureset or similar approved



01 Scale: 1:20

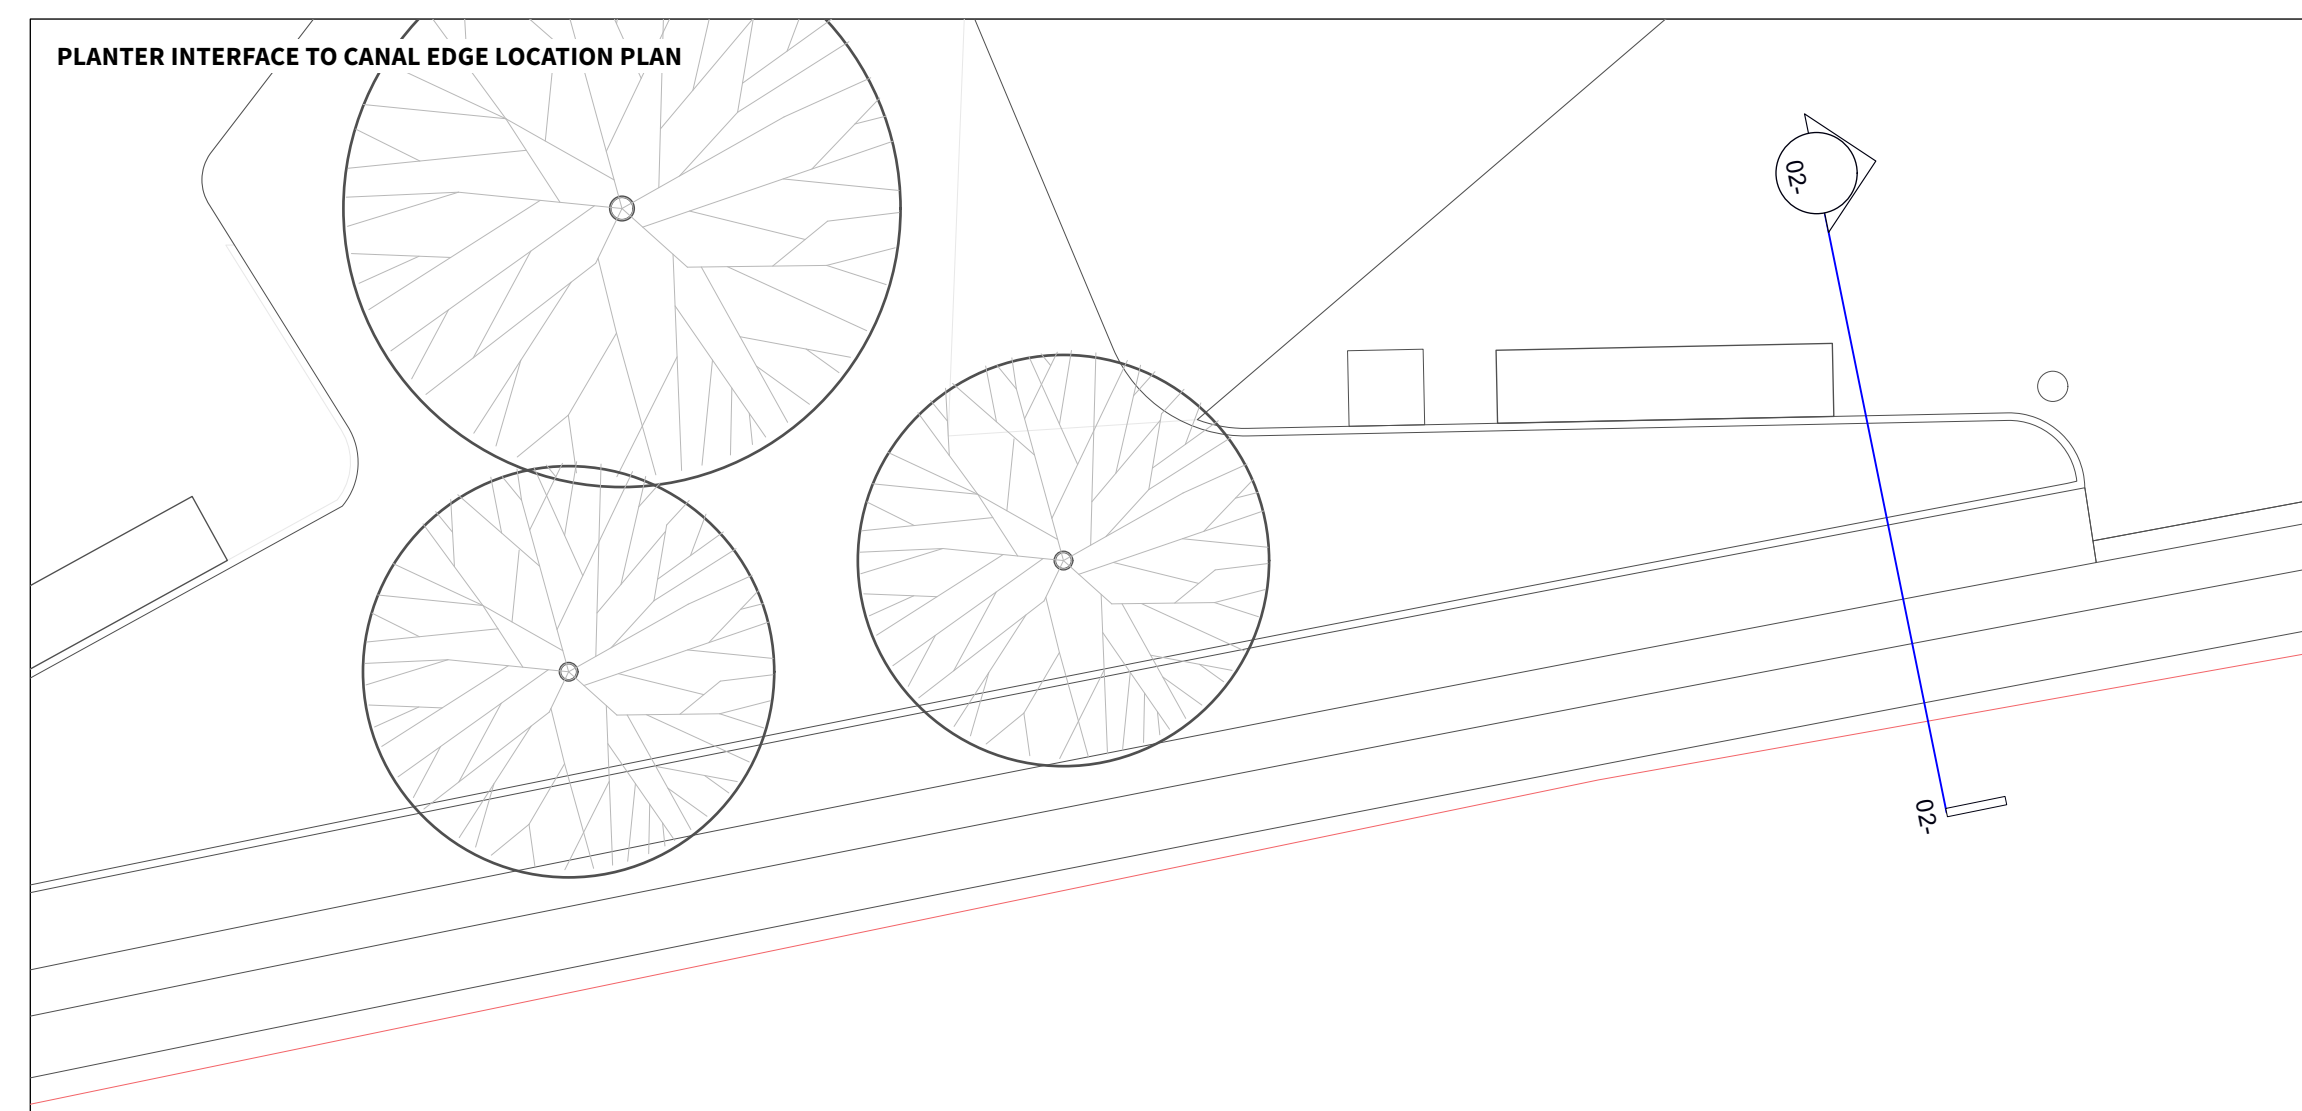

 **Planit I.E. Limited**

E: info@planit-ie.com **W:** planit-ie.com

MANCHESTER

2 Back Grafton St, Altrincham, WA14 1DY
T: 0161 928 9281

LONDON

Unit 6 Waterside, 44-48 Wharf Road, London, N1 7UX
T: 0207 253 5678

LIVERPOOL

Tempest 5.3, 12 Tithebarn Street, Liverpool, L2 2DT
T: 0151 363 1230

Project Jersey Wharf, Ancoats
Manchester

Created on	Created by	Approved by
29-04-22	AS	SAB

Scale	Size	Workstage
As Shown	A1	STAGE 3

Planit I.E. Limited