
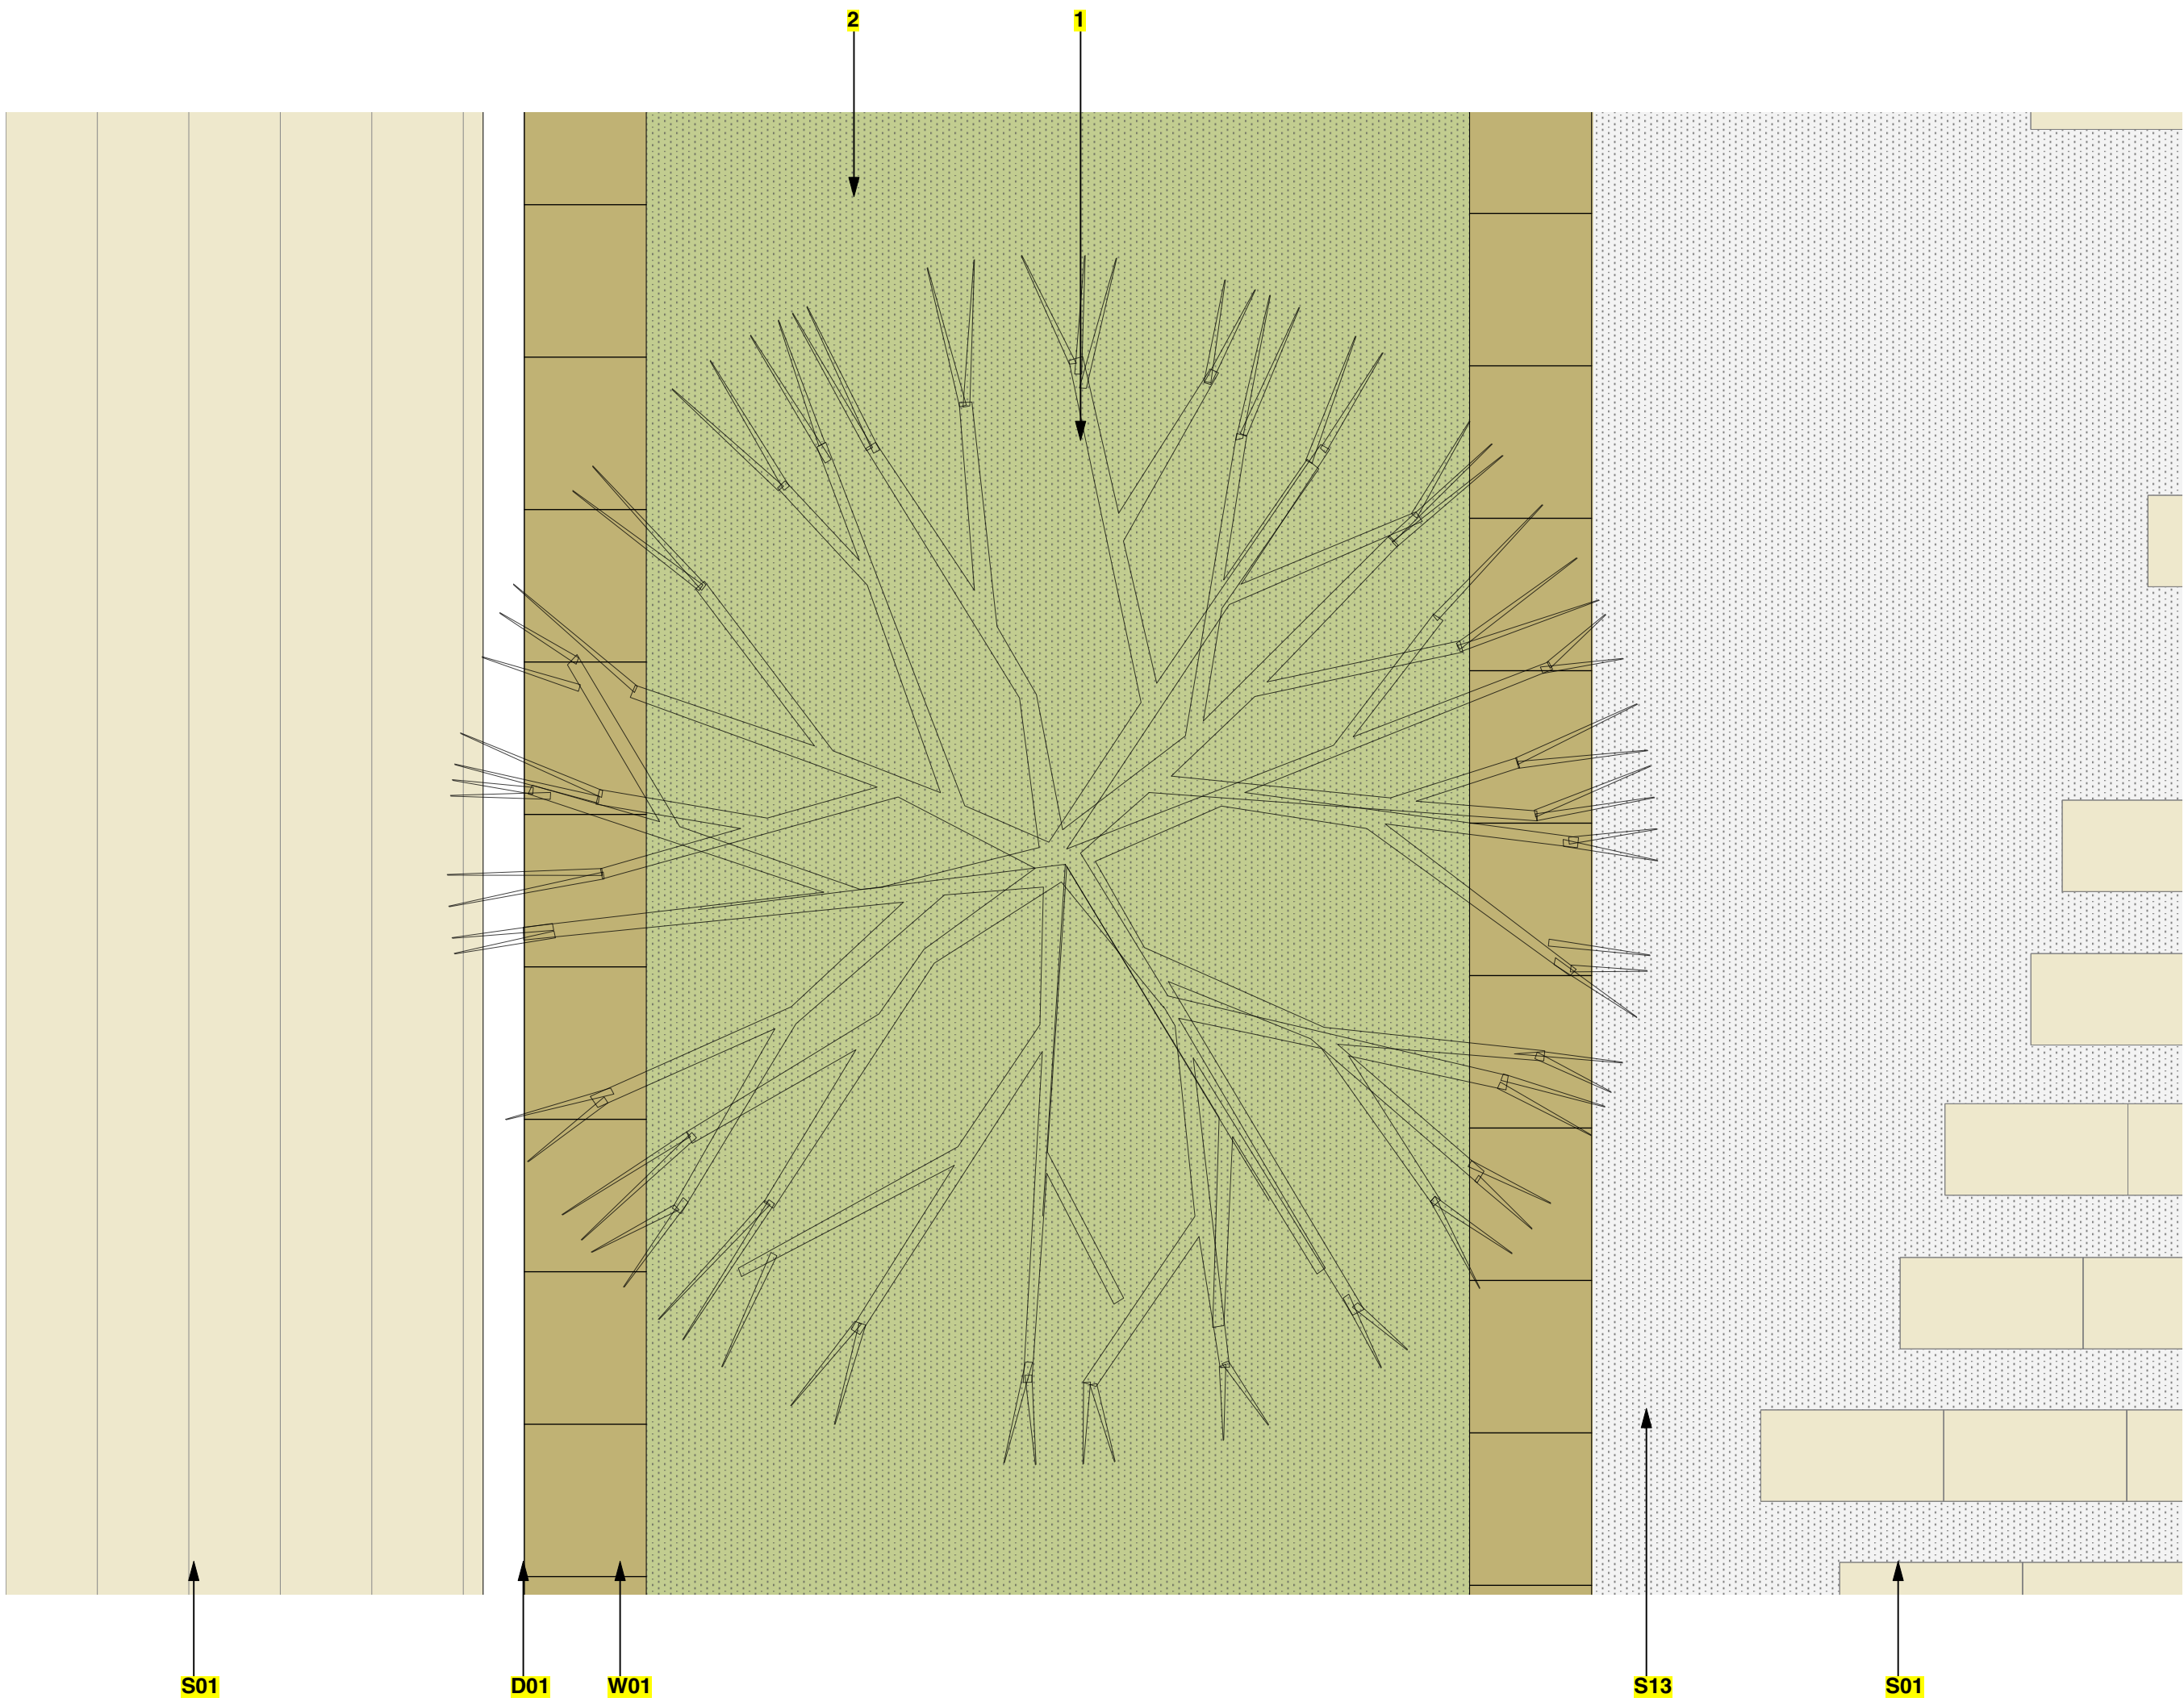


TREE PIT DETAIL ii
Typical plan & section of tree pit in planter @ 1:20

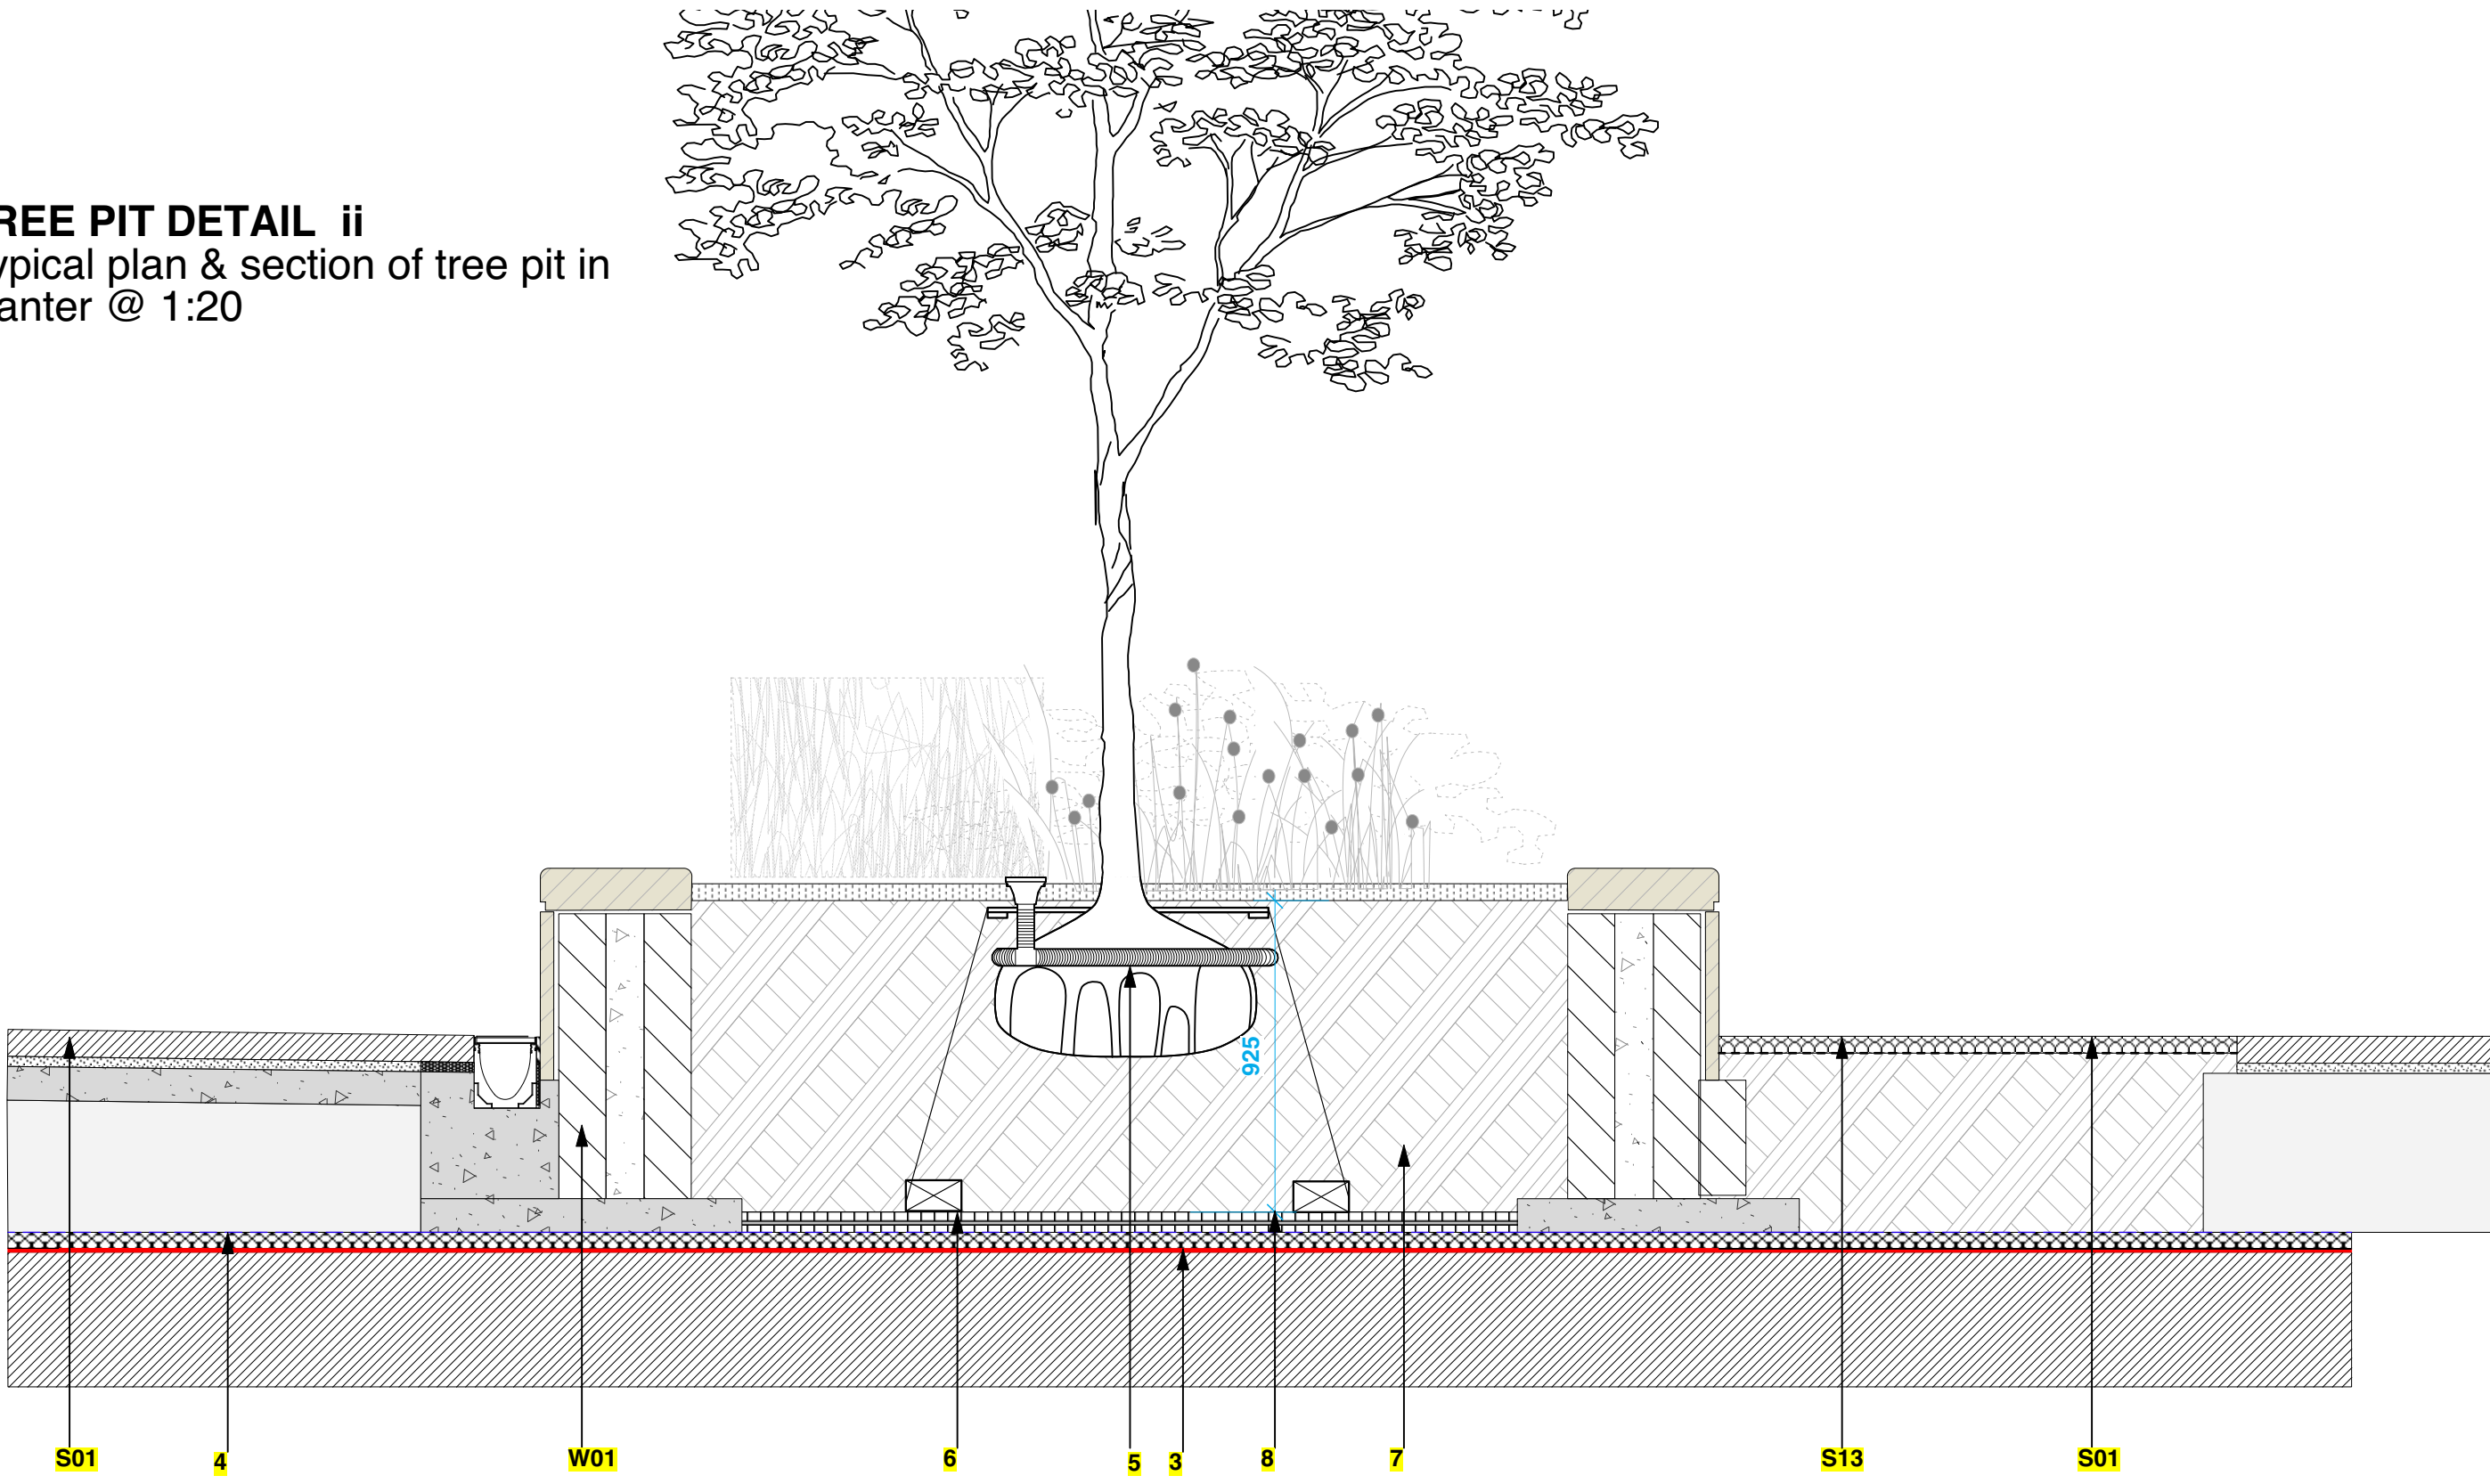

C4	RD	2021-04-14	Final Construction issue
C3	RD	2019-08-27	VE as agreed 13-8-19
C2	RD	2019-02-22	Wall construction updated. Aquadrain added.
C1	RD	2018-09-13	Construction issue
T3	SB	2017-07-14	Updates following stage 4 co-ordination. LP drawing ref's updated.
T2	SB	2017-05-26	Project title & numbering system revised to LL convention
T1	SB	2017-05-12	For stage 4 issue
-	SB	2017-03-31	Draft detail. For stage 4 interim issue

© All information contained within this document remains copyright of Landscape Projects Ltd. and shall not be reproduced without prior consent.

(1) Do not scale from drawings - use written dimensions only. (2) All dimensions are in millimeters unless noted. (3) All dimensions shall be verified on site before proceeding with the work. (4) Landscape Projects shall be notified of any discrepancies. (5) Engineer to specify all sub-bases. Any below ground construction is indicative.

Project Title Manchester New Square Manchester				Drawing Title Details: Typical tree pits			
Drawn Date 2017-03-24		Drawn SB	Checked NCS	Revision C4			
Scale varies @ A1		Status Final					
Drawing No. 252194 LPP 90 SW L00 DET L 0470							