


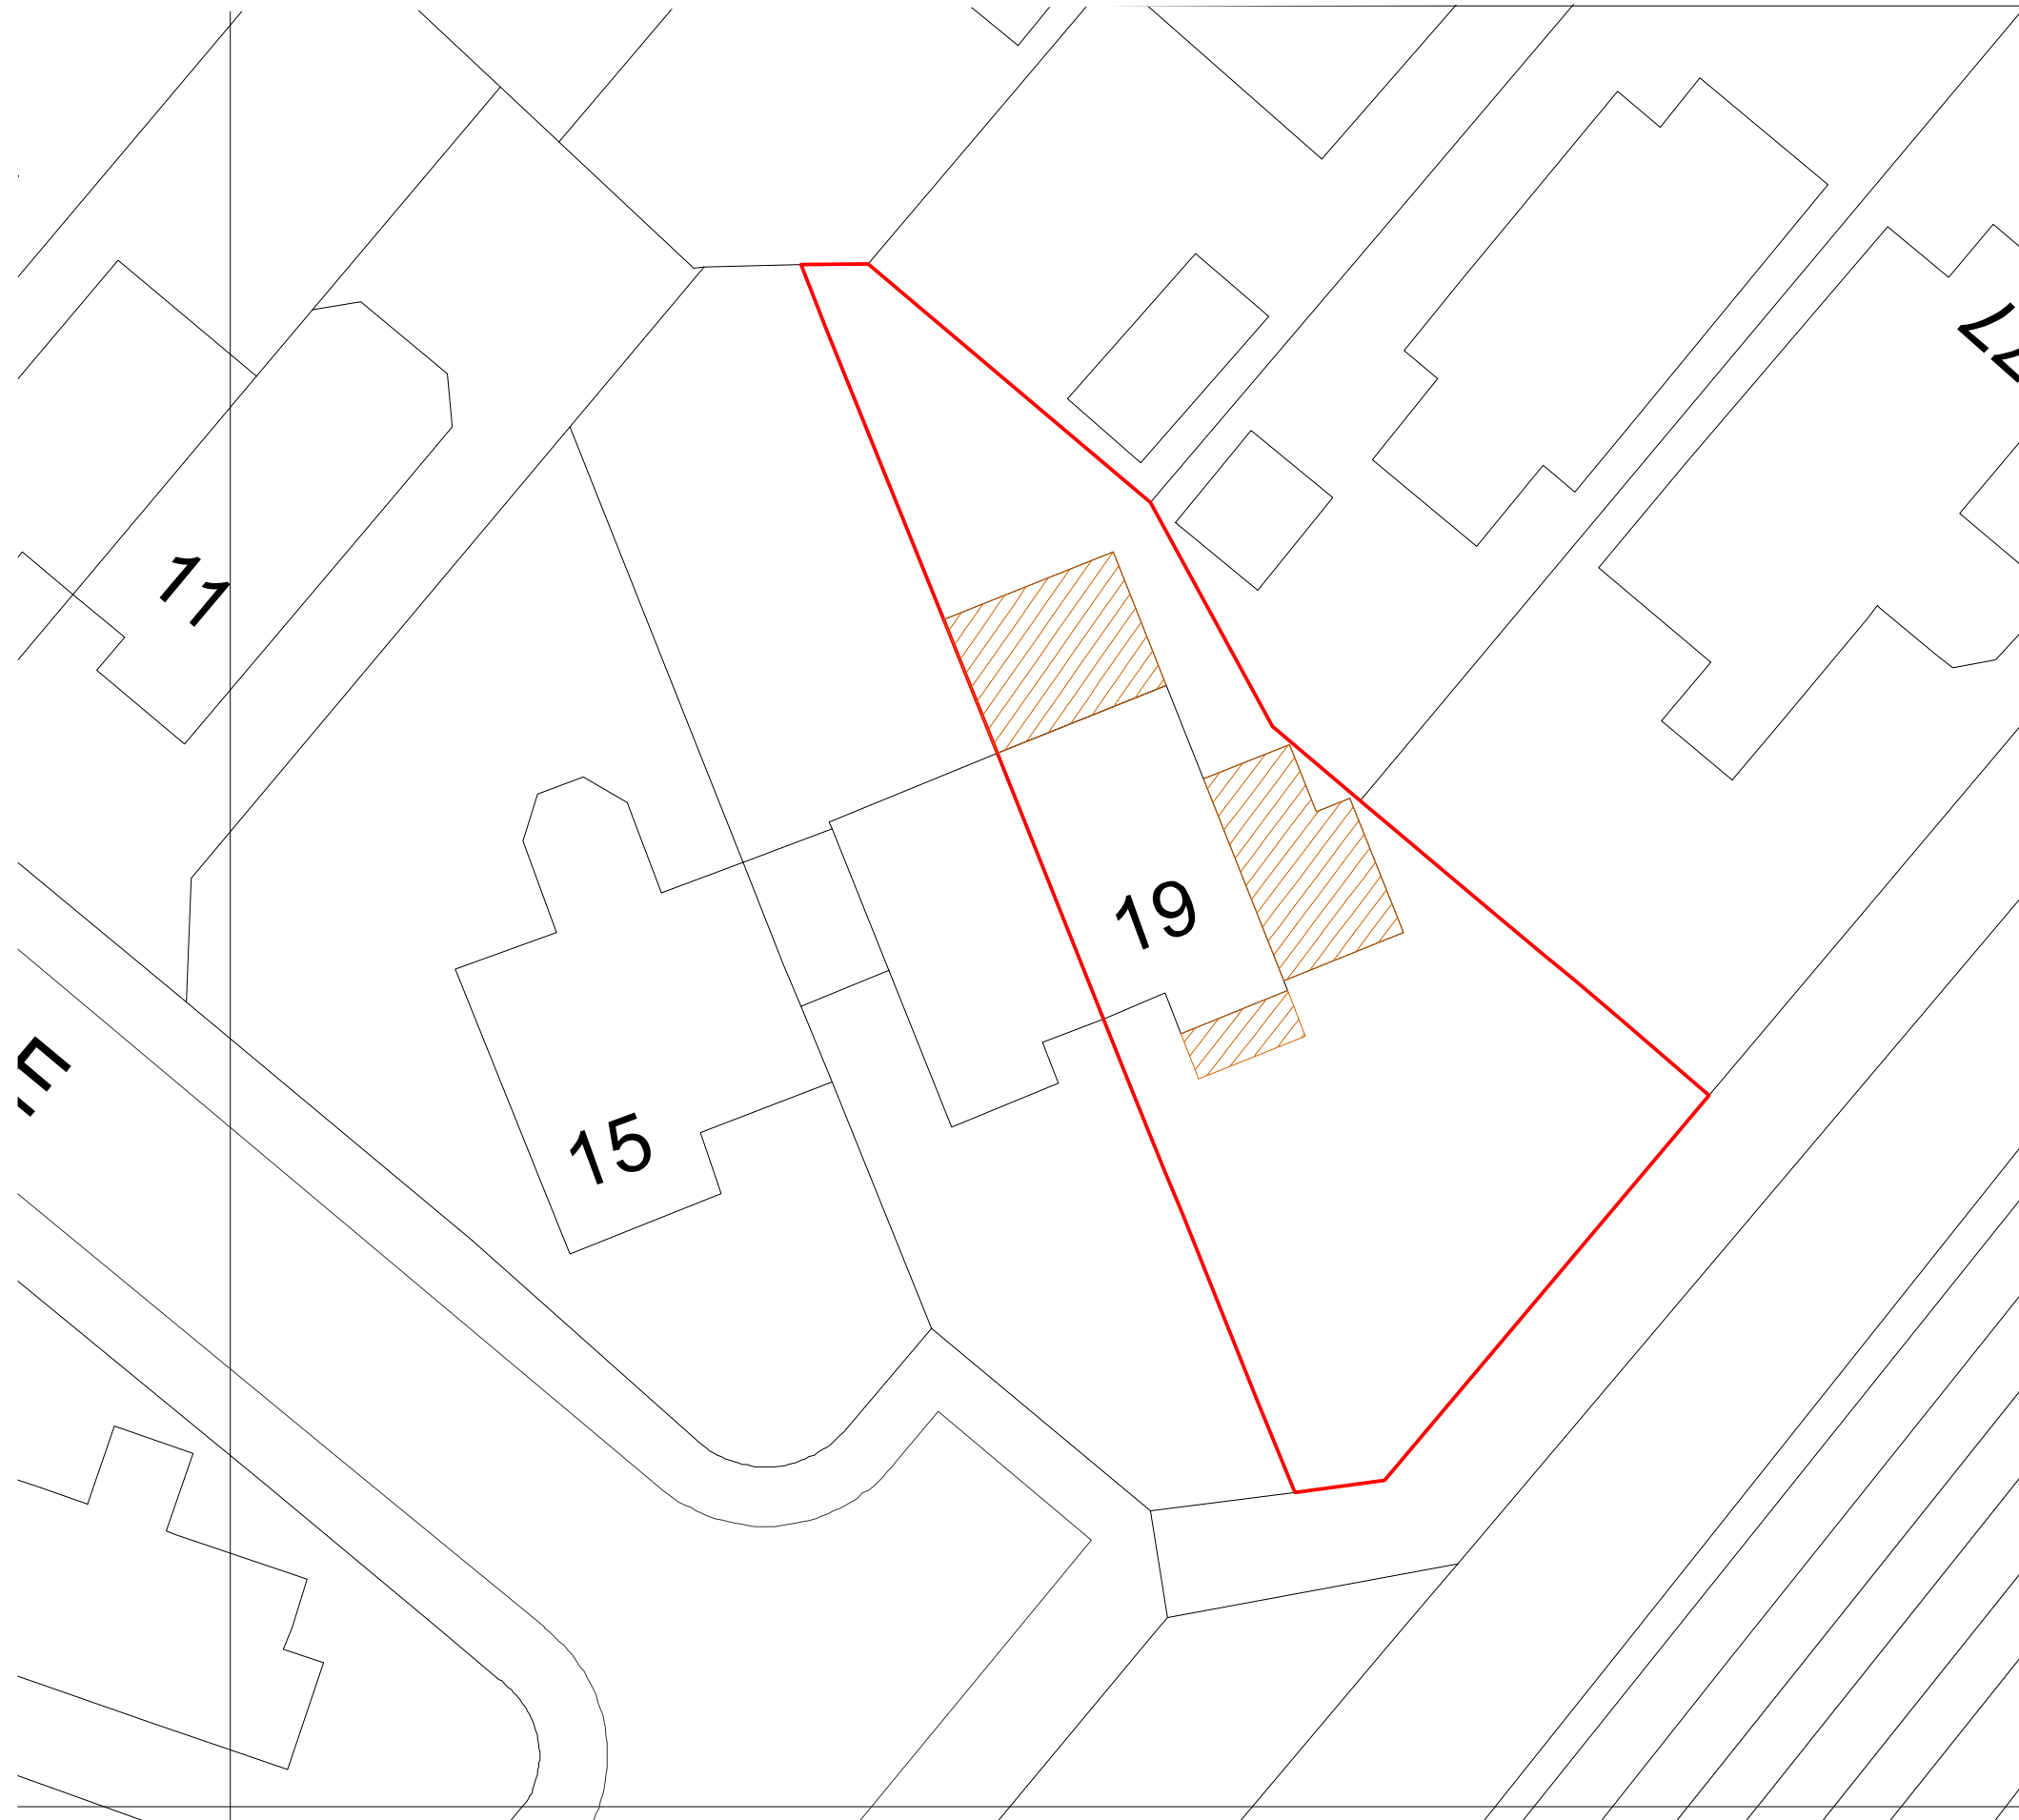

Block Plan

Drawing title: Proposed Porch, Side and Rear Extension - Block Plan		
Client: Mr&Mrs Sandeep Kumar 19 Meshaw Close, Manchester M23 0GT	Drawing no: 2023-MEC-015	Scale: 1:250
	Date created:24/04/2023	
General notes: 1. This drawing is intended for the use in planning ONLY at this stage. 2. Do not Scale this drawing. 3. All dimensions provided are in meters Until Noted Otherwise.	 SR ENGINEERING SERVICES LIMITED srenggandservices@gmail.com Contact:07809569032	