



NOTE: EXISTING WALL LININGS AND SHADOW GAPS TO BE RETAINED WHERE POSSIBLE.

NOTE: NEW WALL LININGS TO HAVE SHADOW GAP TO MATCH EXISTING WALL LININGS


NOTE: FIXTURE MANUFACTURER TO CARRY OUT SURVEY AHEAD OF PRODUCTION OF FIXTURES.

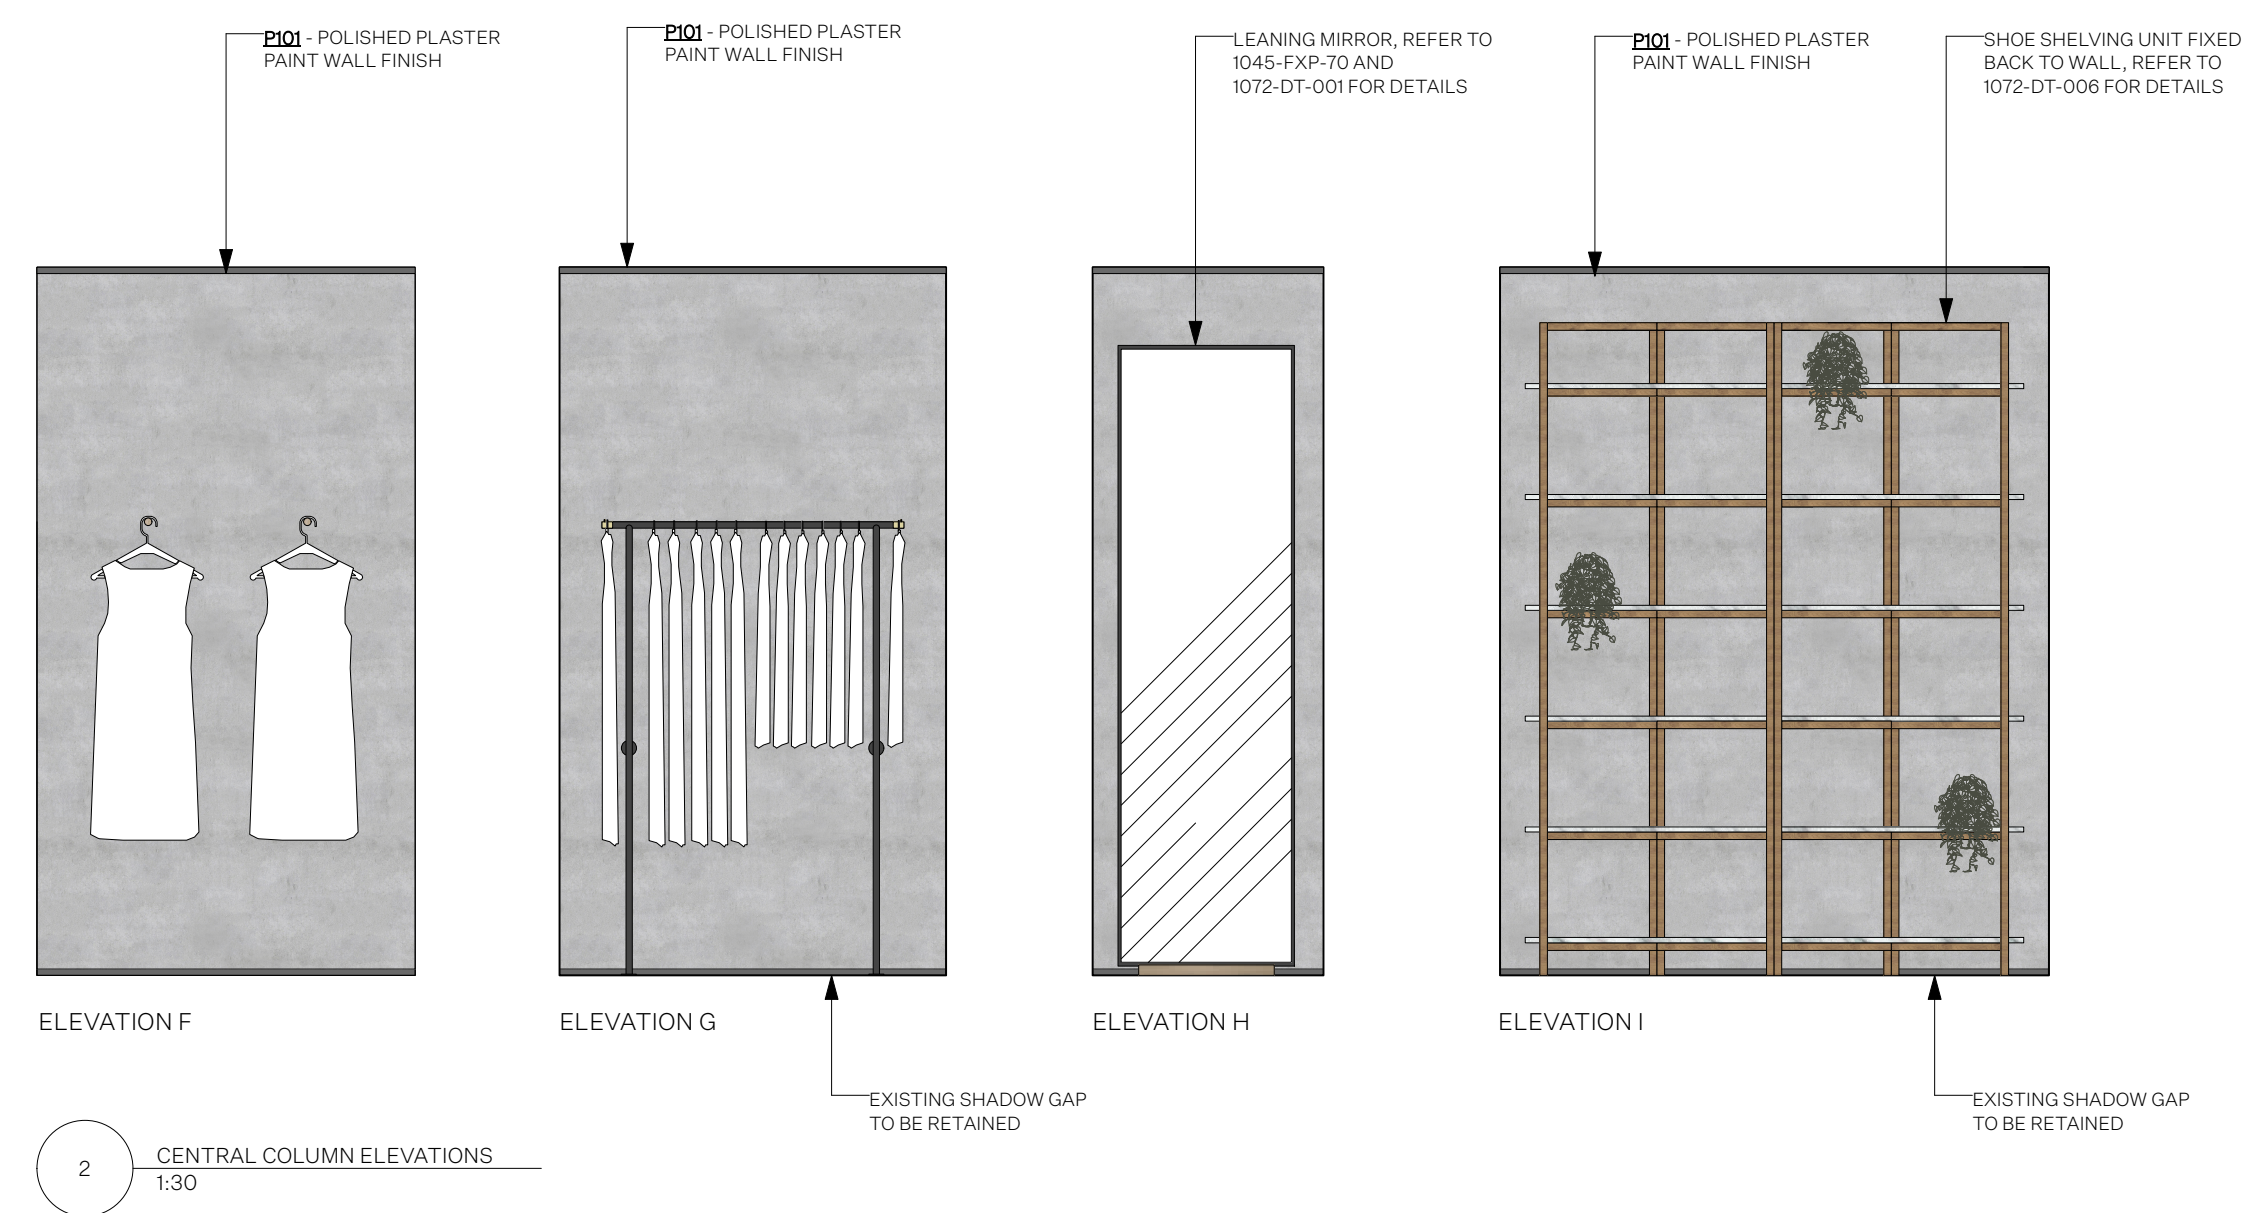

2 CENTRAL COLUMN ELEVATIONS
1:30

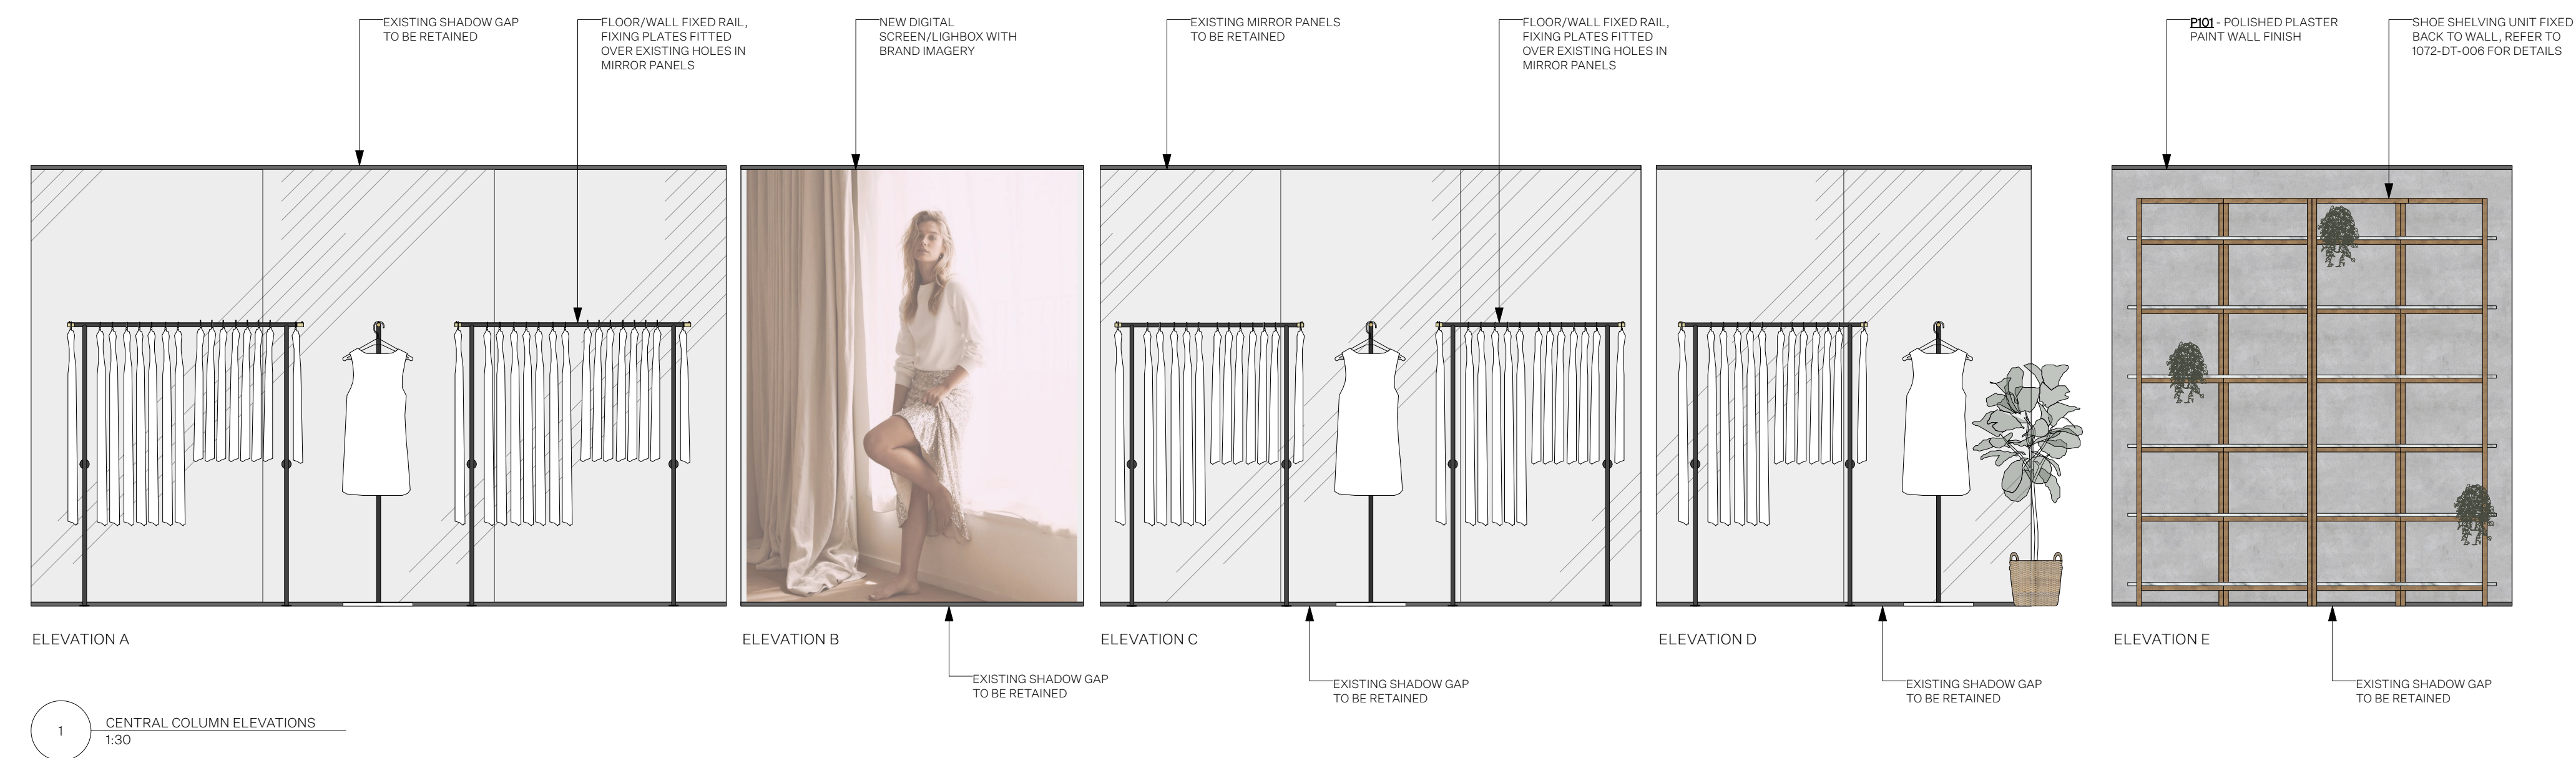

1 CENTRAL COLUMN ELEVATIONS
1:30

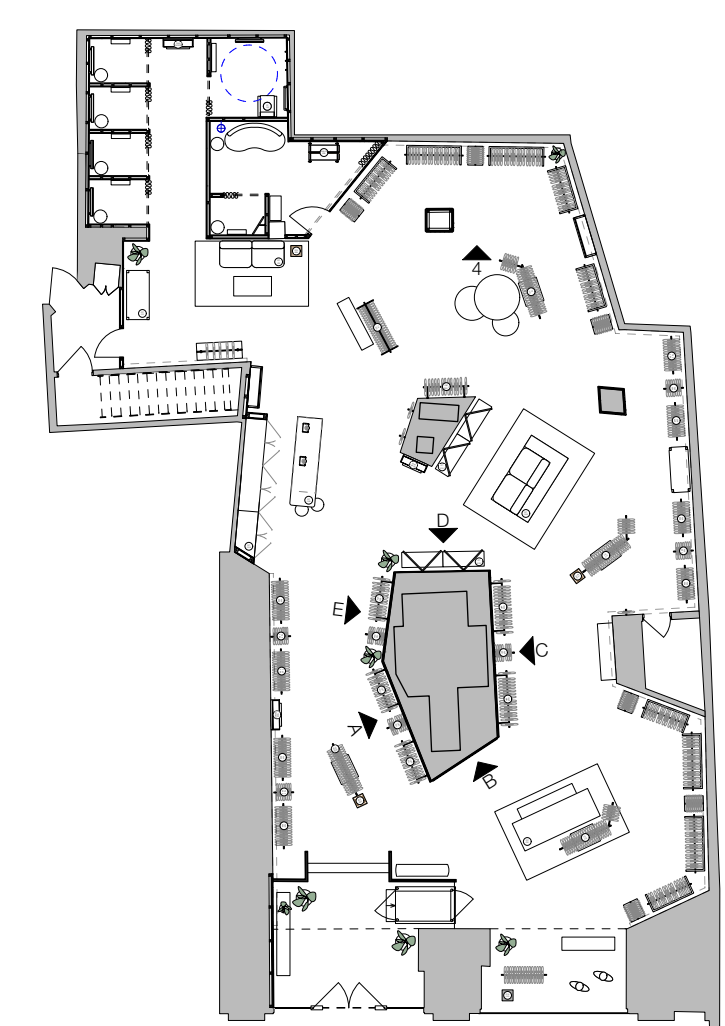

3 REFERENCE PLAN
1:200

StudioJill

5 China Works
Black Prince Road
London
SE1 7SJ

+44 020 3995 4395

Please note these drawings are design intent only and are the property of StudioJill. Copyright is reserved. This drawing should not be shared with any unauthorised person either in whole or part form.

Drawing to be read in conjunction with any standard details and specifications. All construction details and materials to comply with relevant building and fire regulations. Where required all works to be to the approval of the local authority or landlord.

Contractors to provide their own detailed setting out drawings and samples of all materials and finishes to be checked and commented on by StudioJill/ client team. This should be done post strip out and prior to the commencement of works. StudioJill should be notified of any site discrepancies and any design change should be approved by StudioJill.

Rev : By : Amendments :

Date : Rev : By : Amendments :

Date : Client :

Project: Mint Velvet Manchester

Drawing Title: Internal Elevations 3

Drawn by: GN

Date: 06/03/2023

Status: Design Intent

Drawing Number: 1072-EL-20-006

Sign Off: JH

Scale: Various @ A1