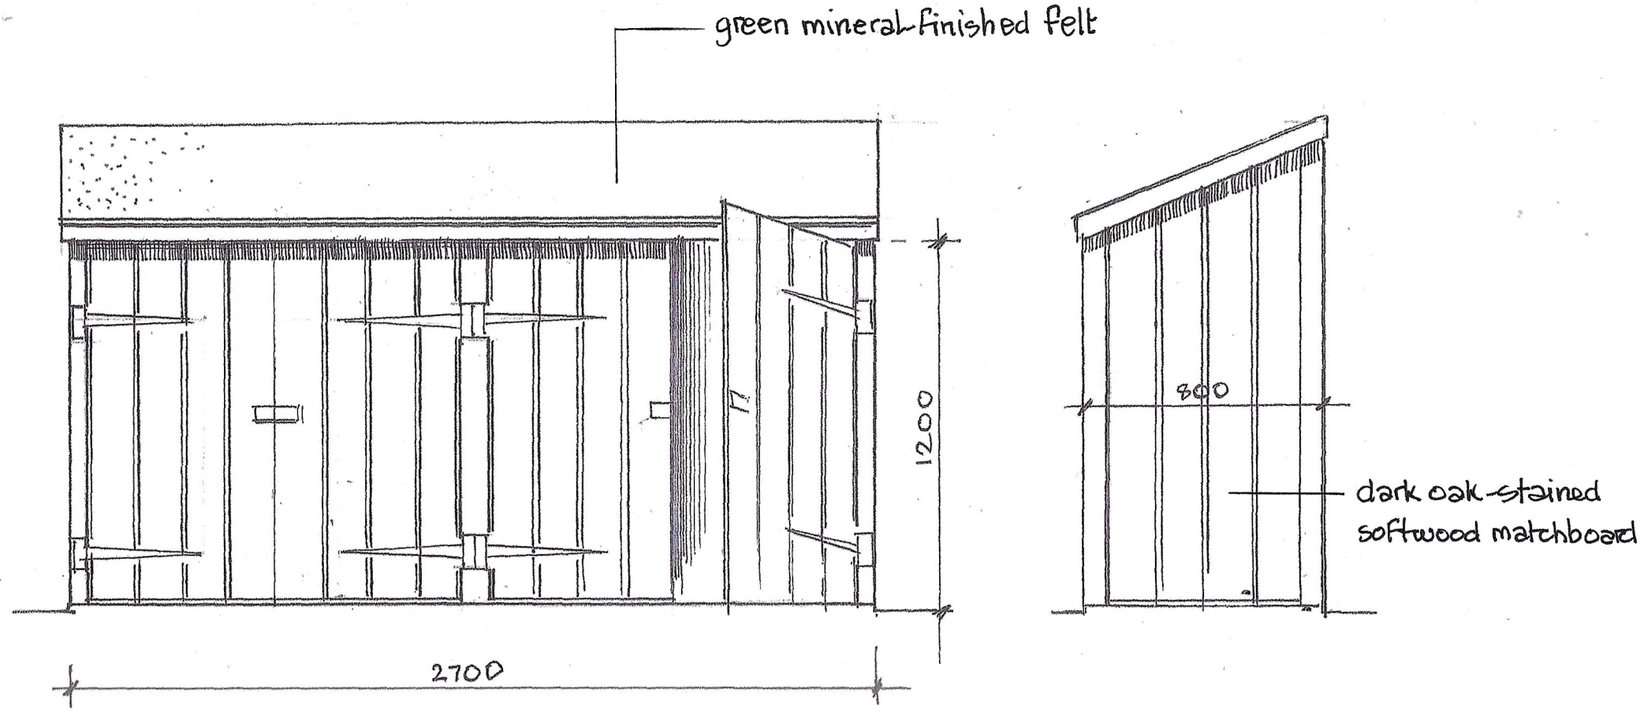


PROPOSED BIN STORE
7A, COLGATE CRESC., FALLOWFIELD
1:20 @ A3