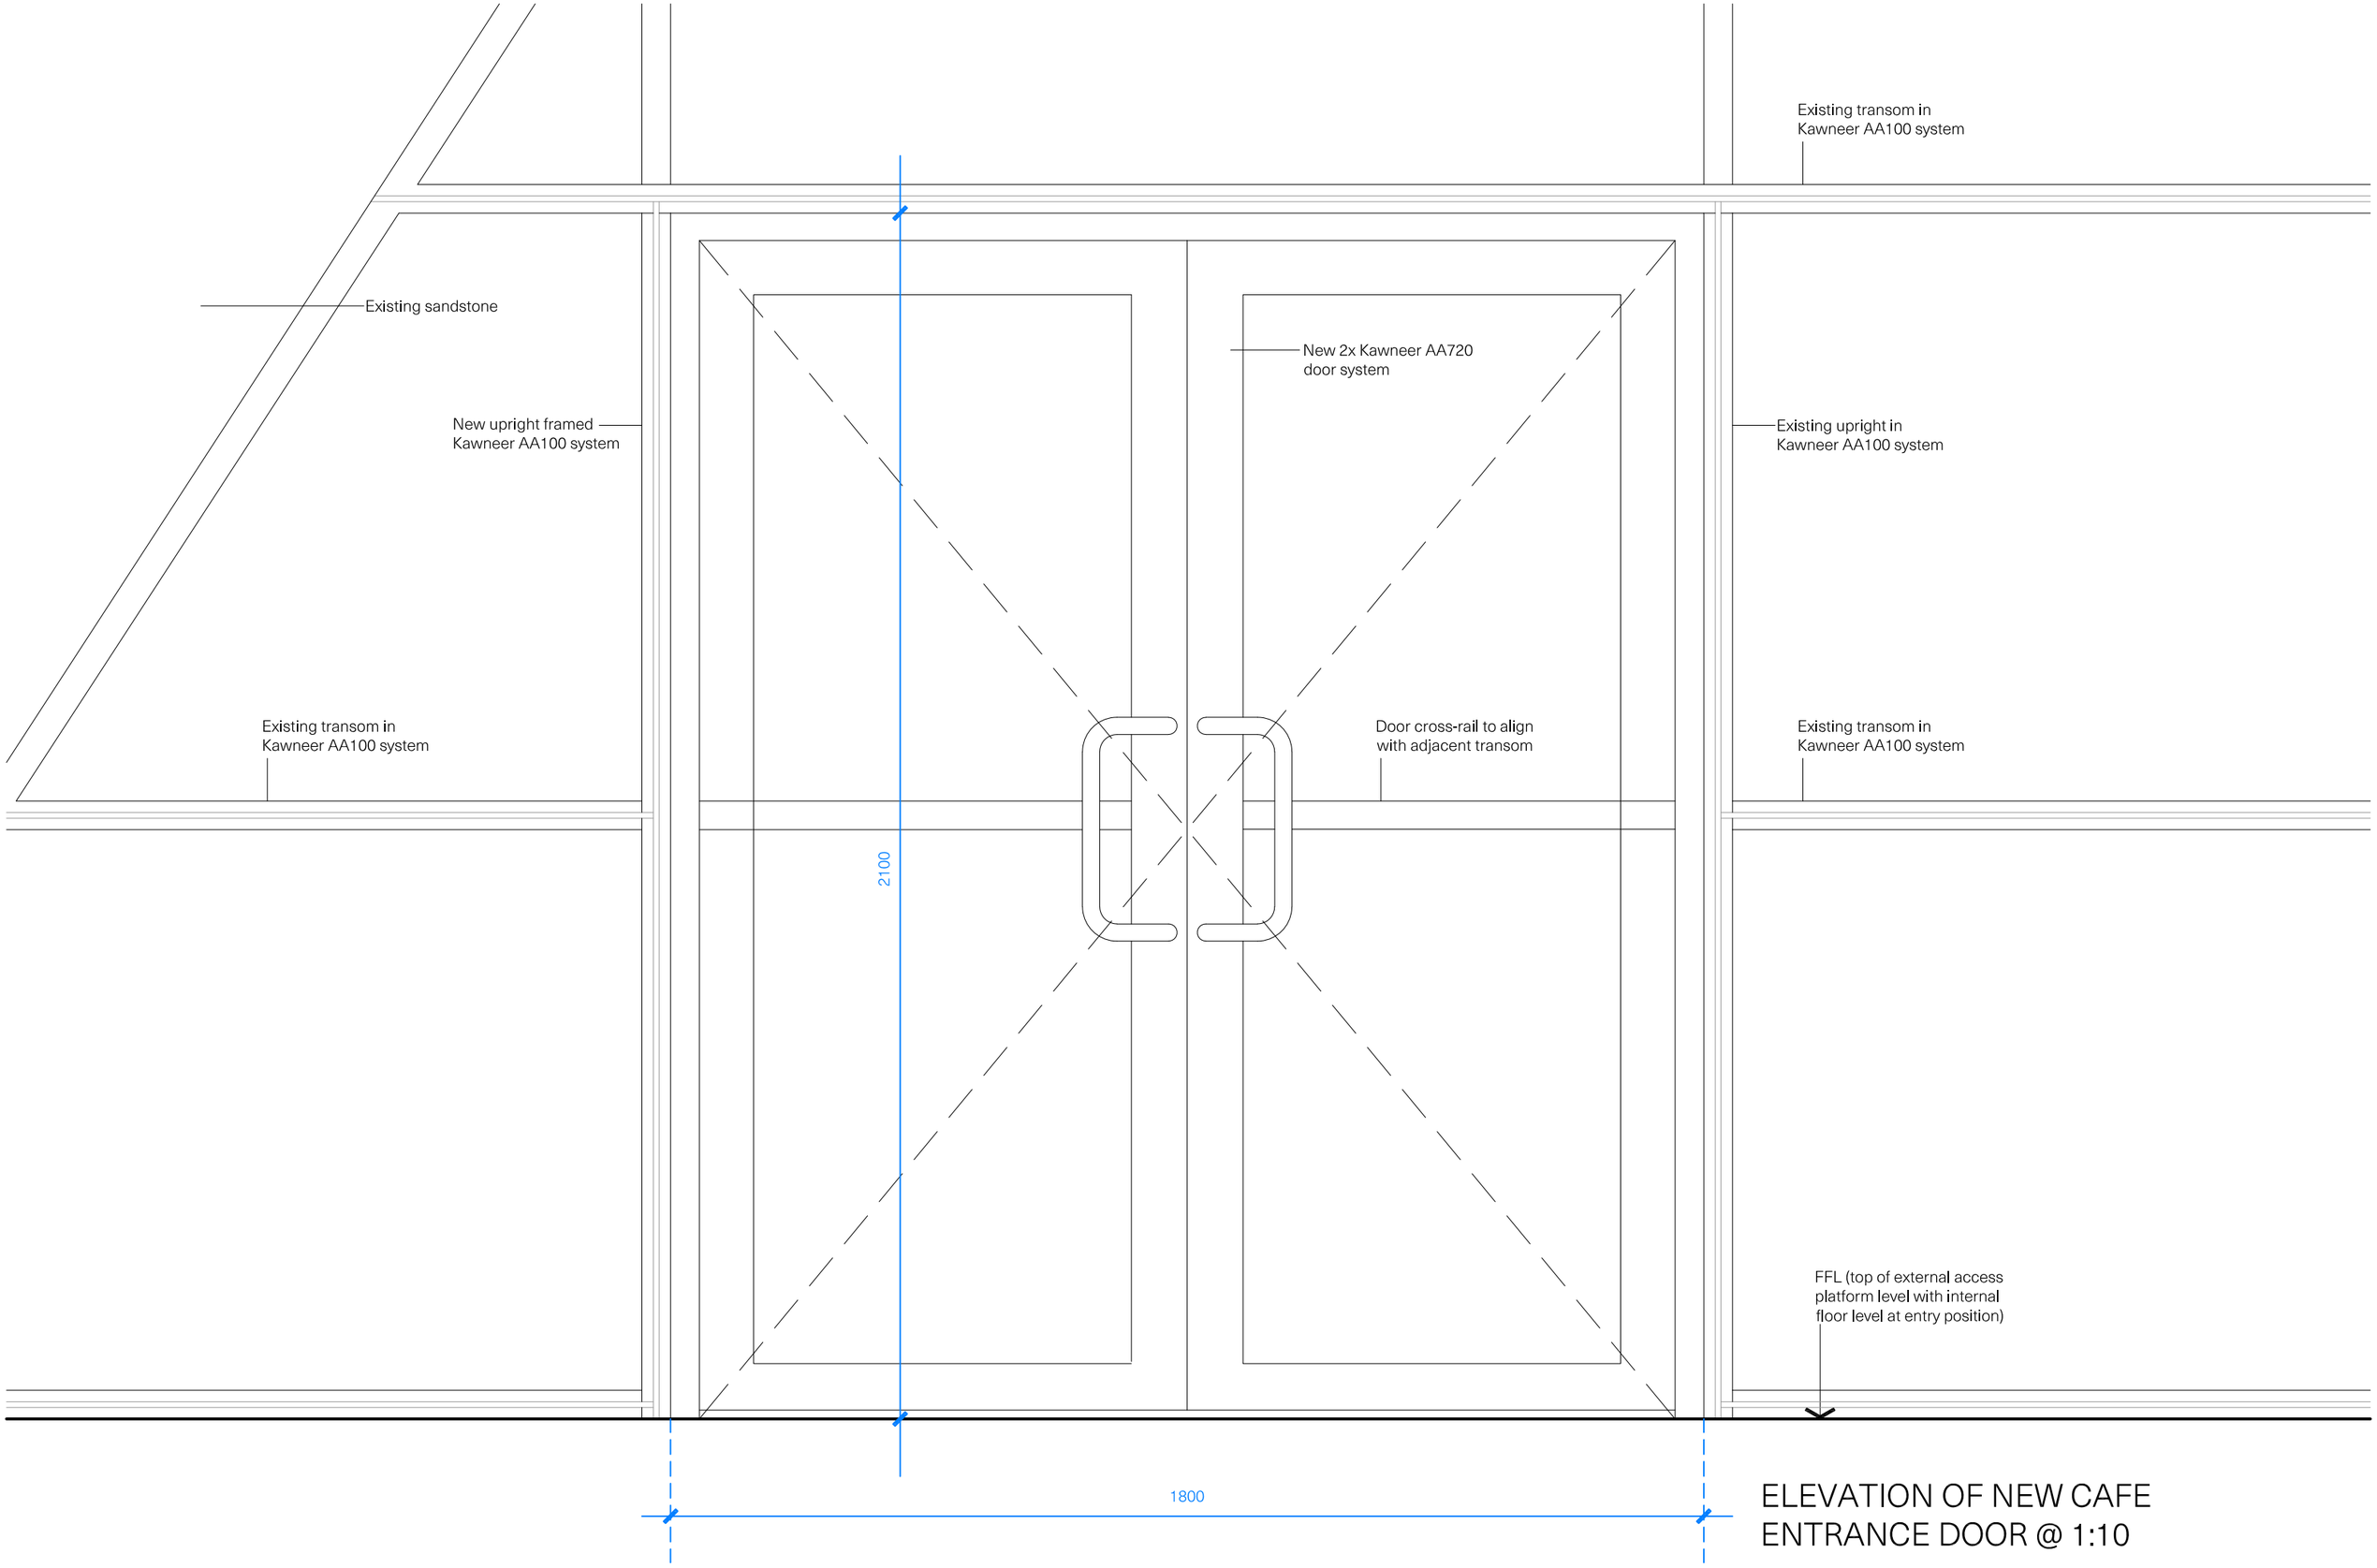

ELEVATION OF NEW CAFE ENTRANCE DOOR @ 1:10

Up North Architects	North	Drawing Title: New Door Elevation Detail	Drawing Number: 092	Revision: -	Scale: 1:10 @ A3	Job No.: M869	Date: Dec 2023	RIBA Stage: 04 - Technical Design	Drawing Purpose: For Information