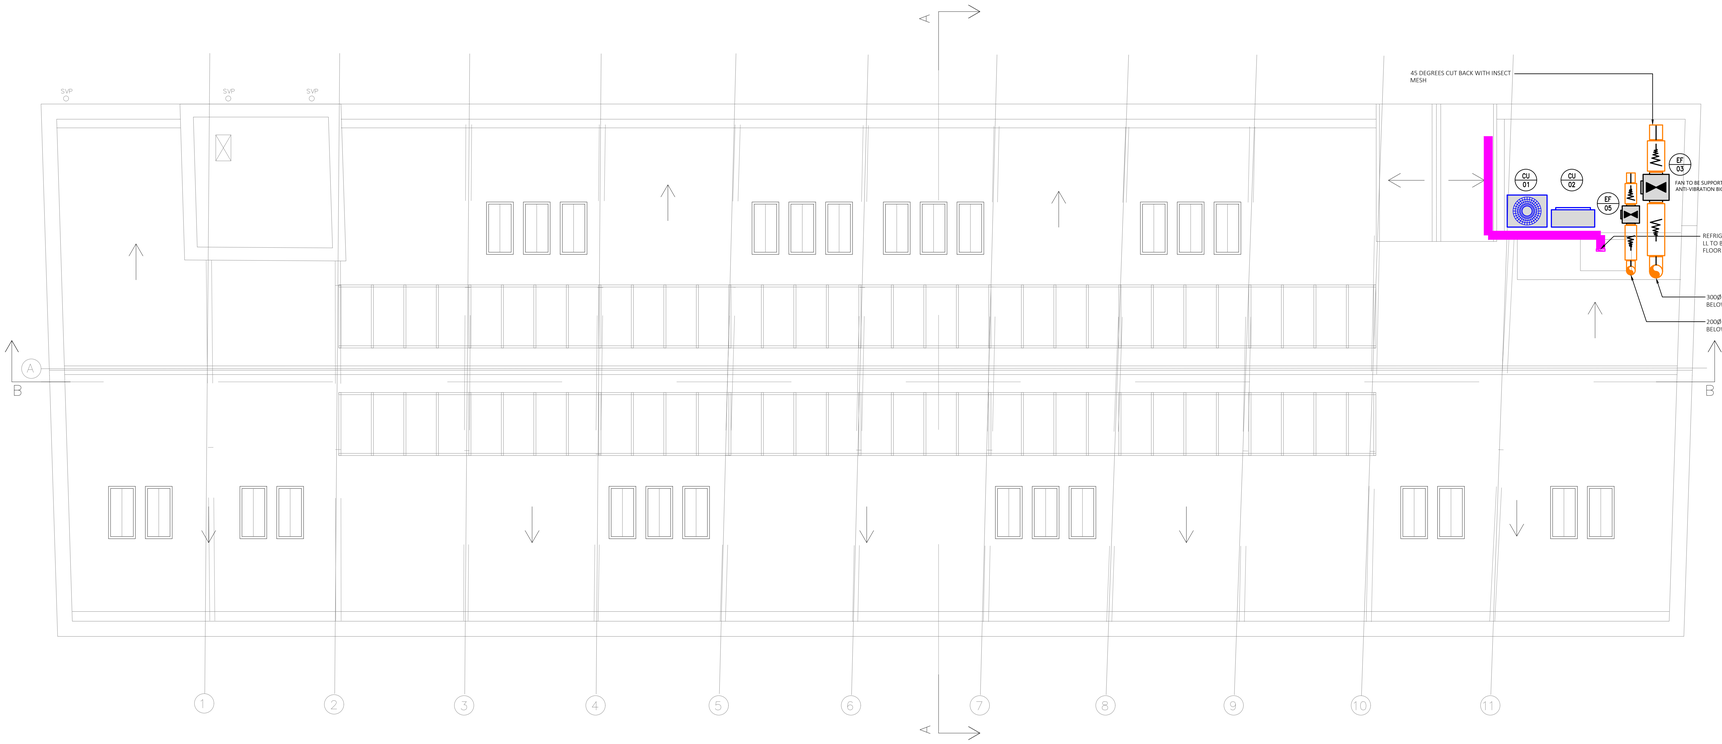


LEGEND

- NATURAL VENTILATION THROUGH OPENABLE WINDOWS
- UNDERCUT DOOR
- TG — DOOR TRANSFER GRILLE
- EV — EXTRACT GRILLE
- VCD - VOLUME CONTROL DAMPER
- SUPPLY DUCTWORK
- EXTRACT DUCTWORK
- DIRTY EXTRACT DUCTWORK
- FD — FIRE DAMPER
- AC CASSETTE
- C — AC CONTROLLER
- AC TRAY

FIRE DAMPERS SUBJECT TO FIRE STRATEGY

PRELIMINARY

Rev	Revision description	Date	Drawn by	Checked by
C	UPDATED INLINE WITH COMMENTS RECEIVED	12.12.23	K.H	A.M
B	UPDATED INLINE WITH COMMENTS RECEIVED	12.12.23	K.H	A.M
A	PRELIMINARY	11.12.23	K.H	A.M

Client: Workspace Design & Build

Project: Neptune Mill

Title: Ventilation & Air Conditioning Roof Level

Solution environmental services
Pure Office, Brooks Drive,
Cheadle Royal Business Park, Cheadle, SK8 3TD
Tel: 0161 532 9460
www.solution-es.co.uk

Drawn by	Checked by	Scale	Sheet Size	Date
K.H	A.M	1:50	A0	12.12.23

Drawing No.: SE4676/M19

Revision: C