



Garden of Contemplation

at Didsbury Cenotaph



Post May 17th revisions

Surfaces details

Gradients on paths leading to the Cenotaph Memorial

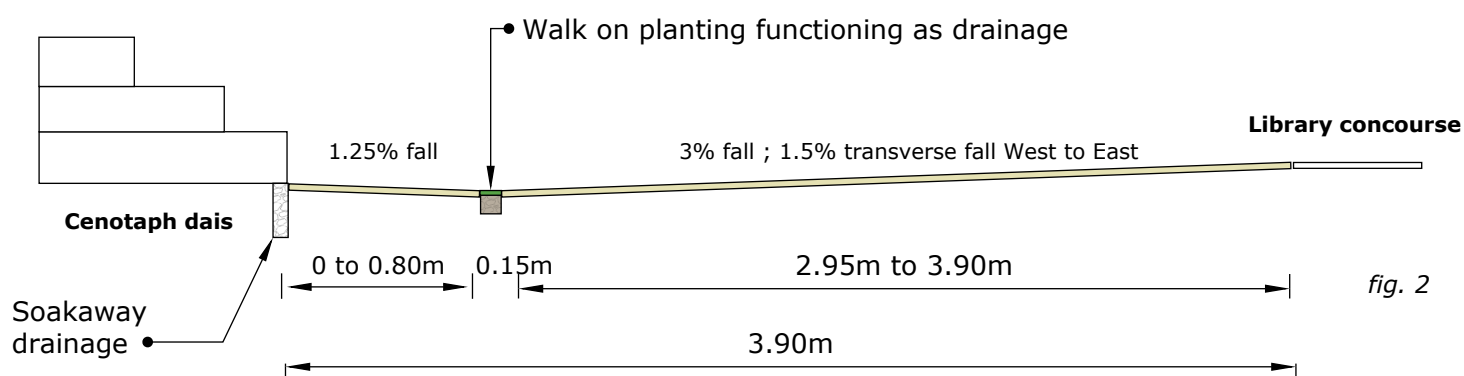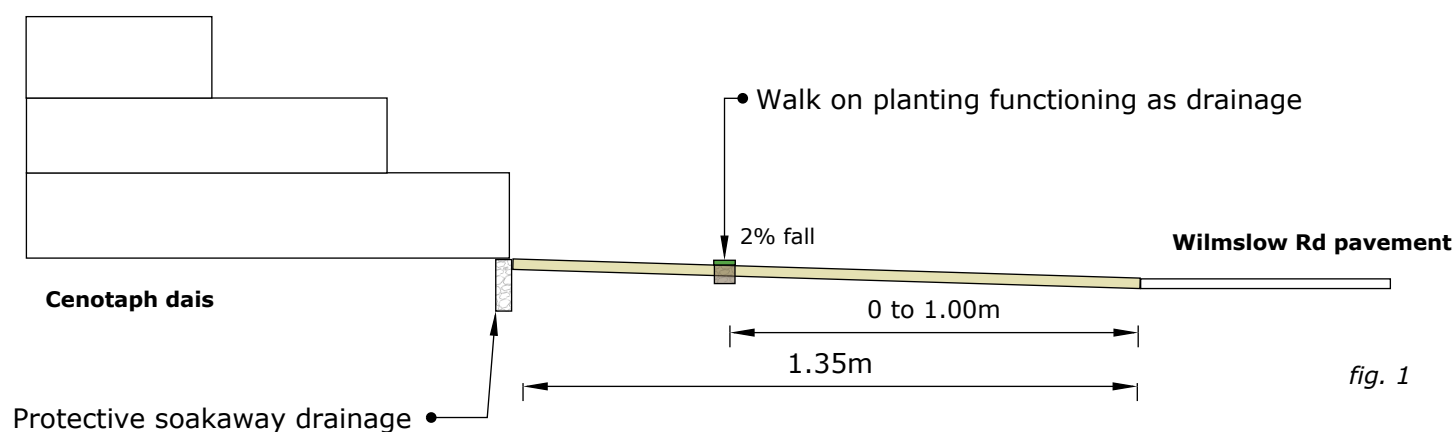

Junctions with existing adjacent surfaces - Cenotaph Memorial

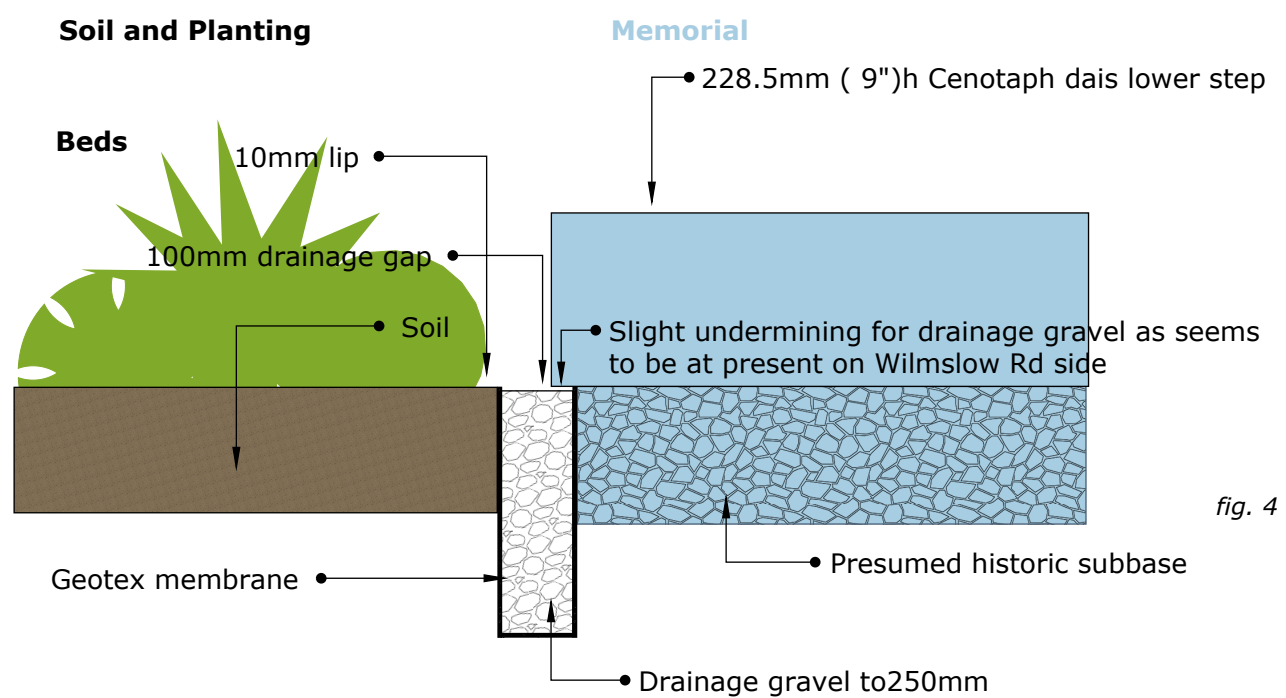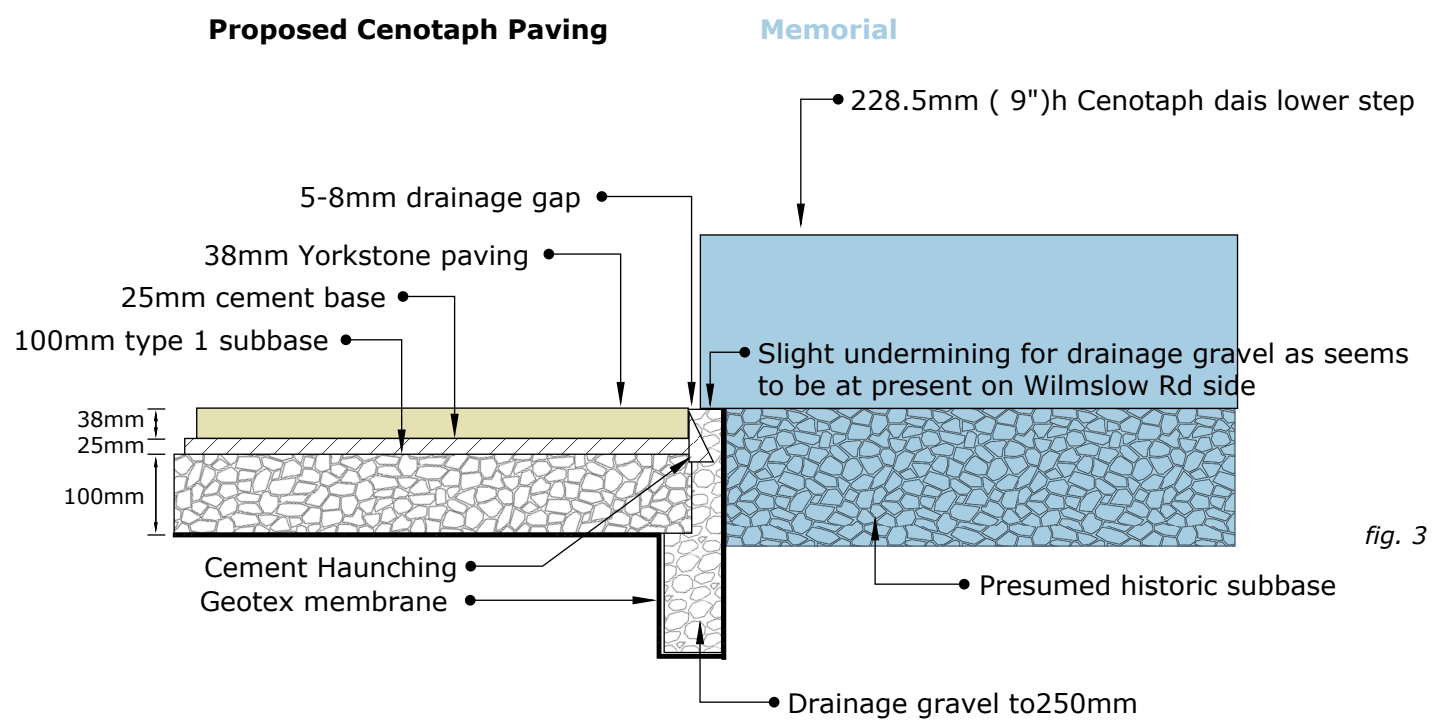

Junctions with existing adjacent surfaces - Wilmslow Road

Proposed Cenotaph Paving

Existing paving Wilmslow Rd

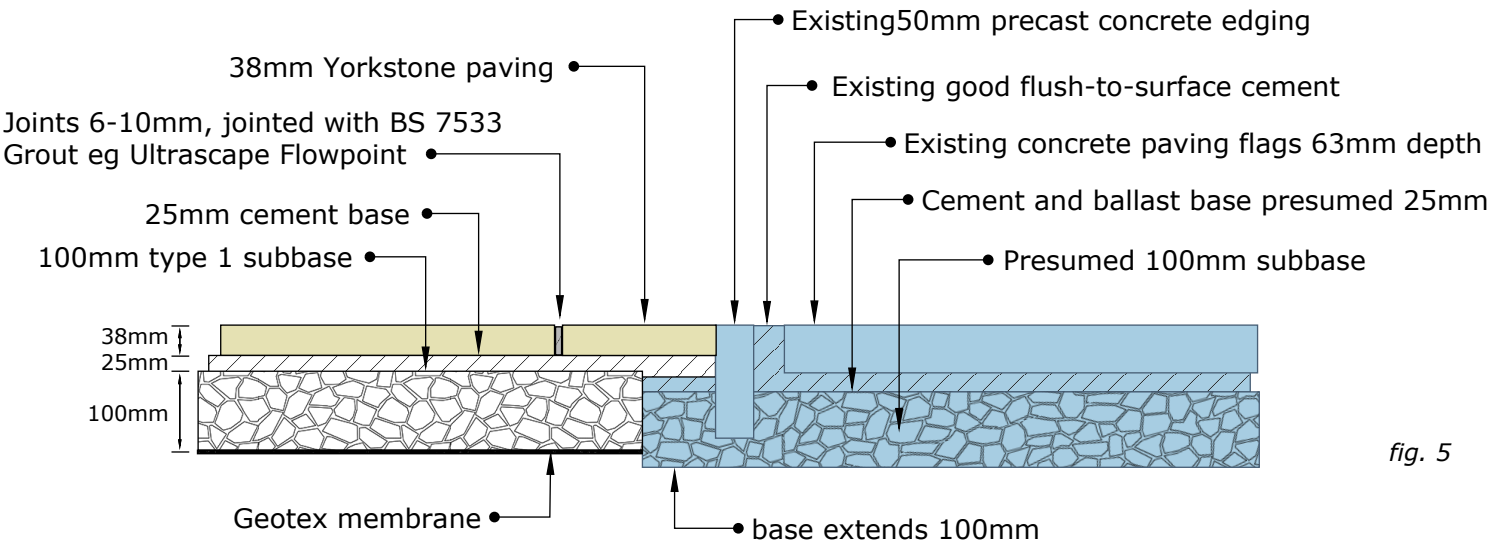


fig. 5

PLAN VIEW


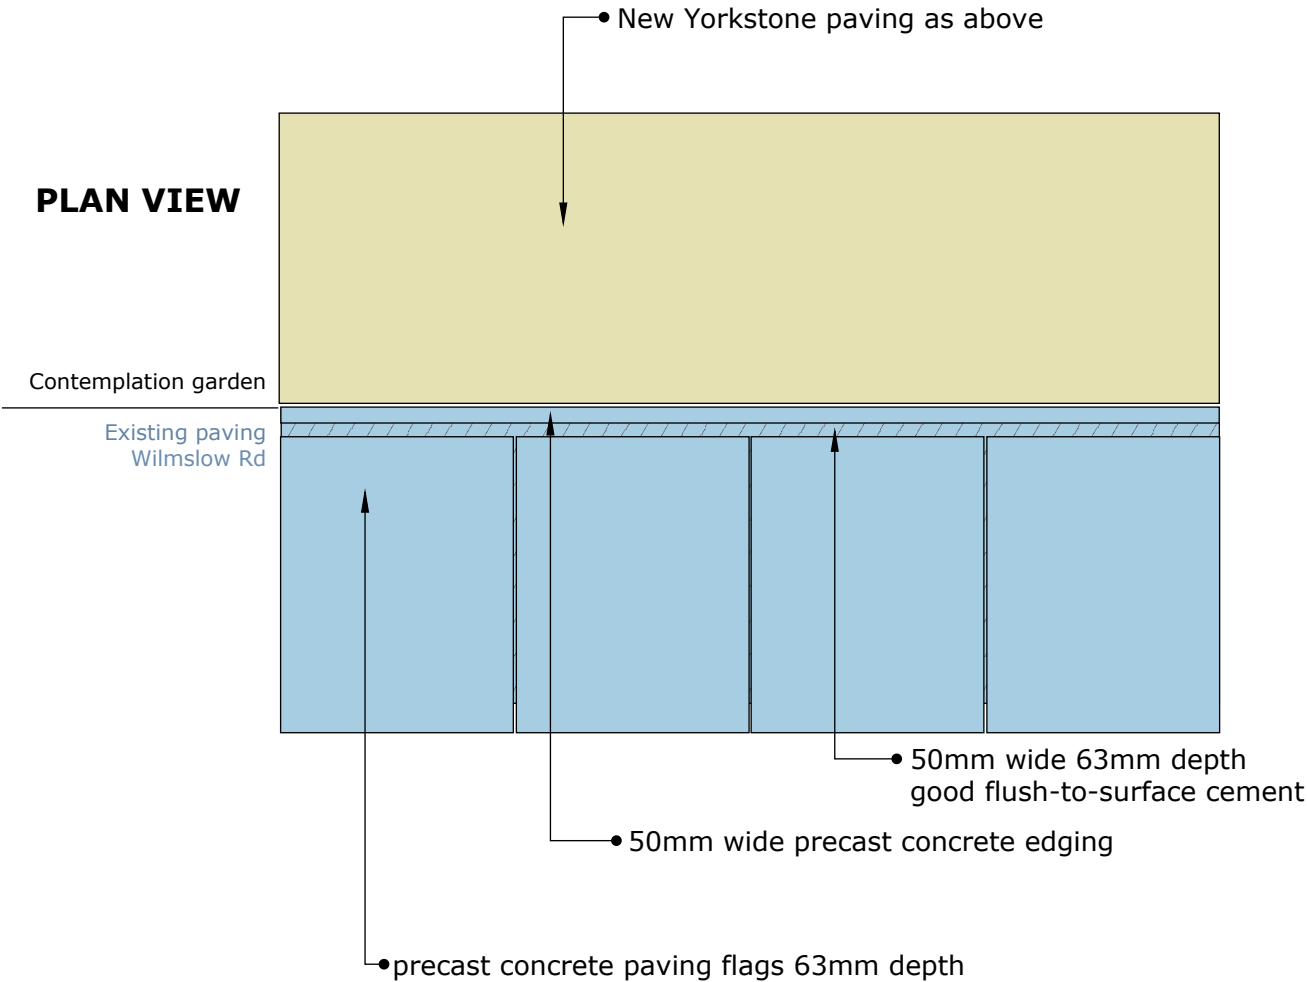


fig. 6


Junctions with existing adjacent surfaces - Library Concourse



PLAN VIEW before

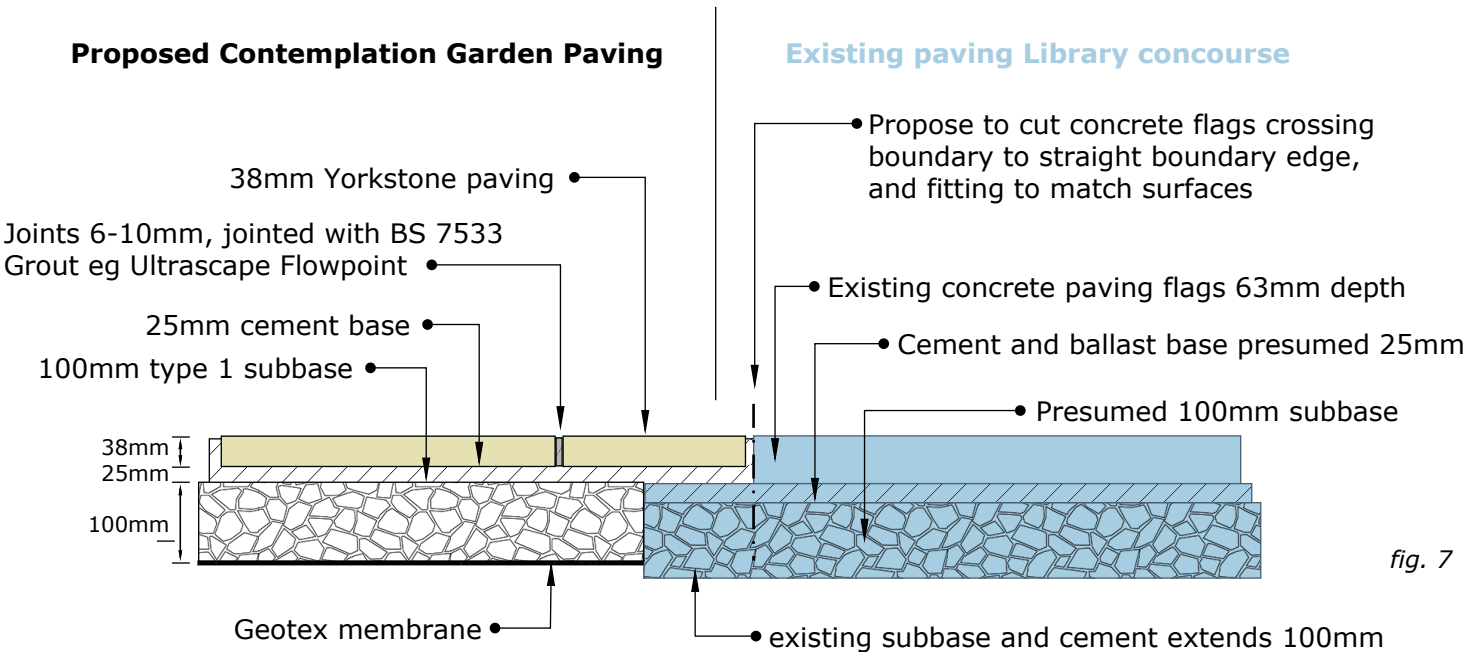

PLAN VIEW after

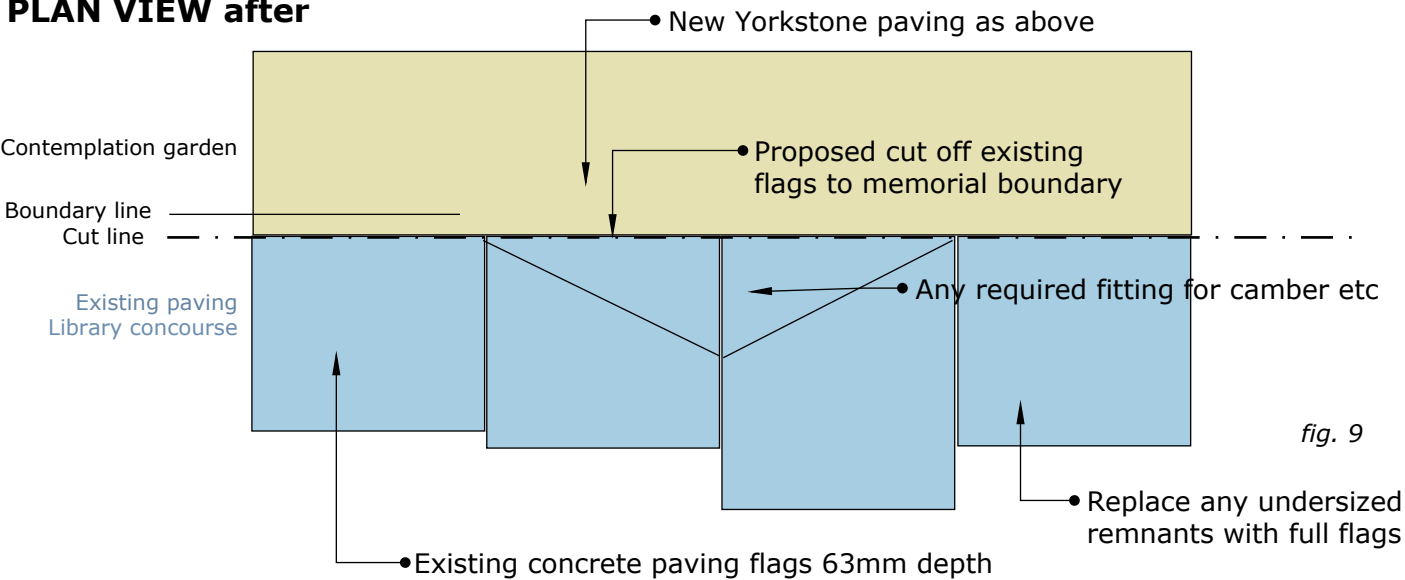

Junctions with existing adjacent surfaces - Library Concourse cont.

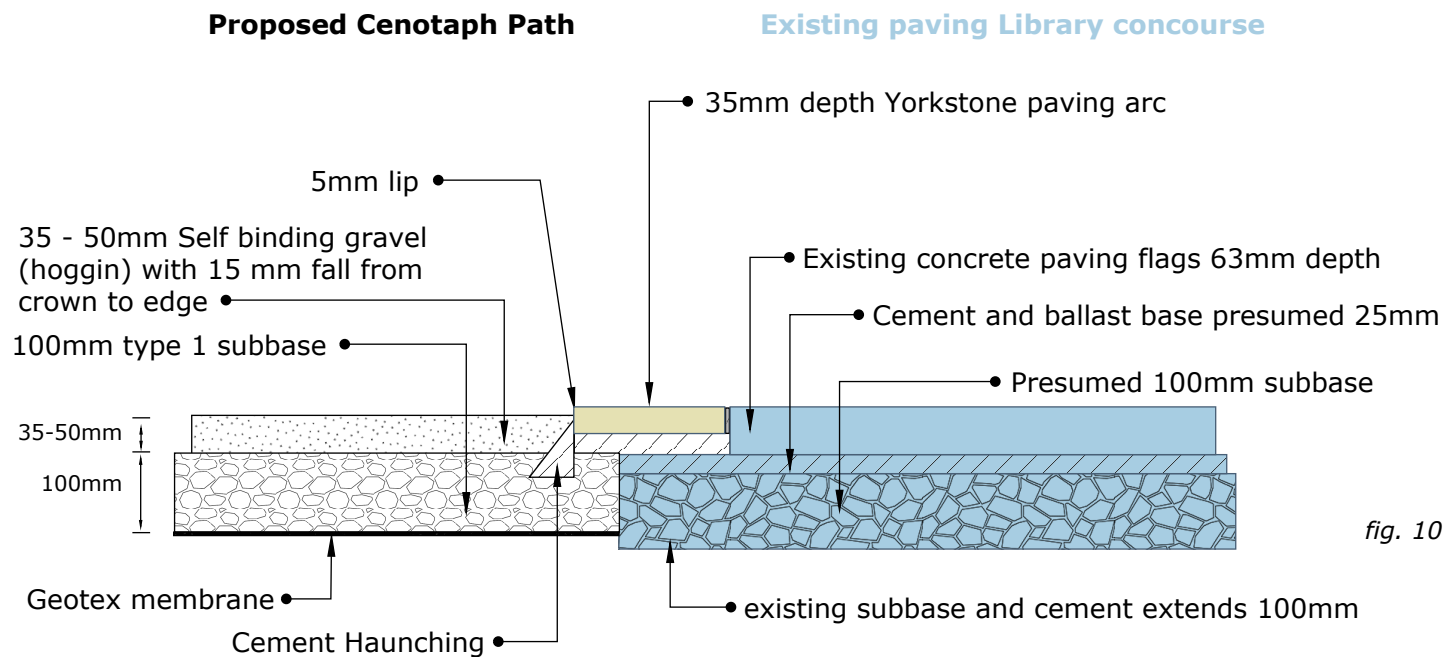


fig. 10

Junctions with existing adjacent surfaces - Library Concourse cont.

Soil and Planting

Existing paving Library concourse





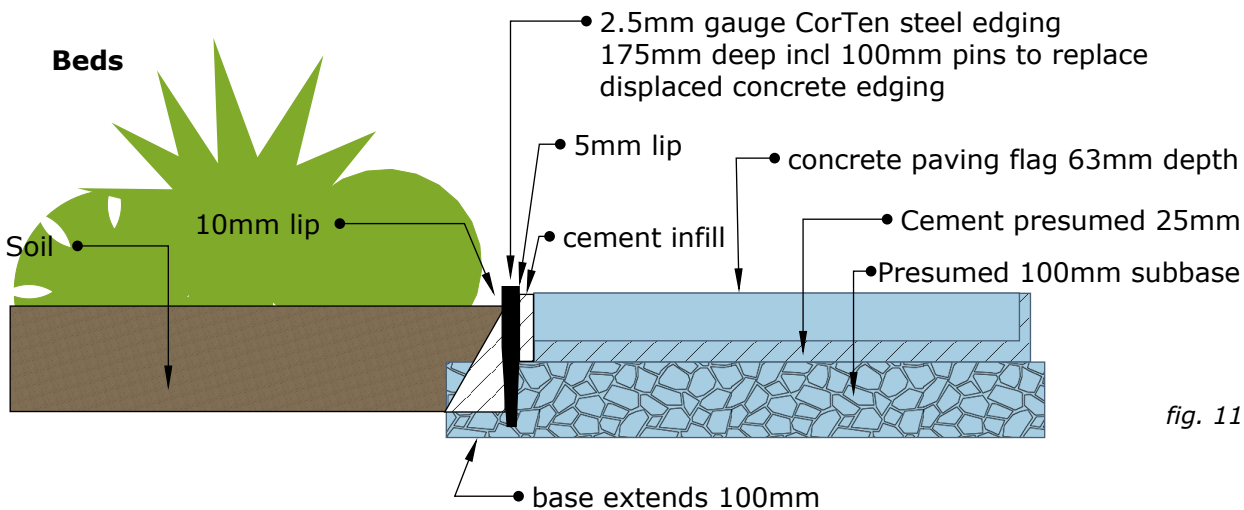


fig. 11



Junctions with existing adjacent surfaces - Casa Italia path.

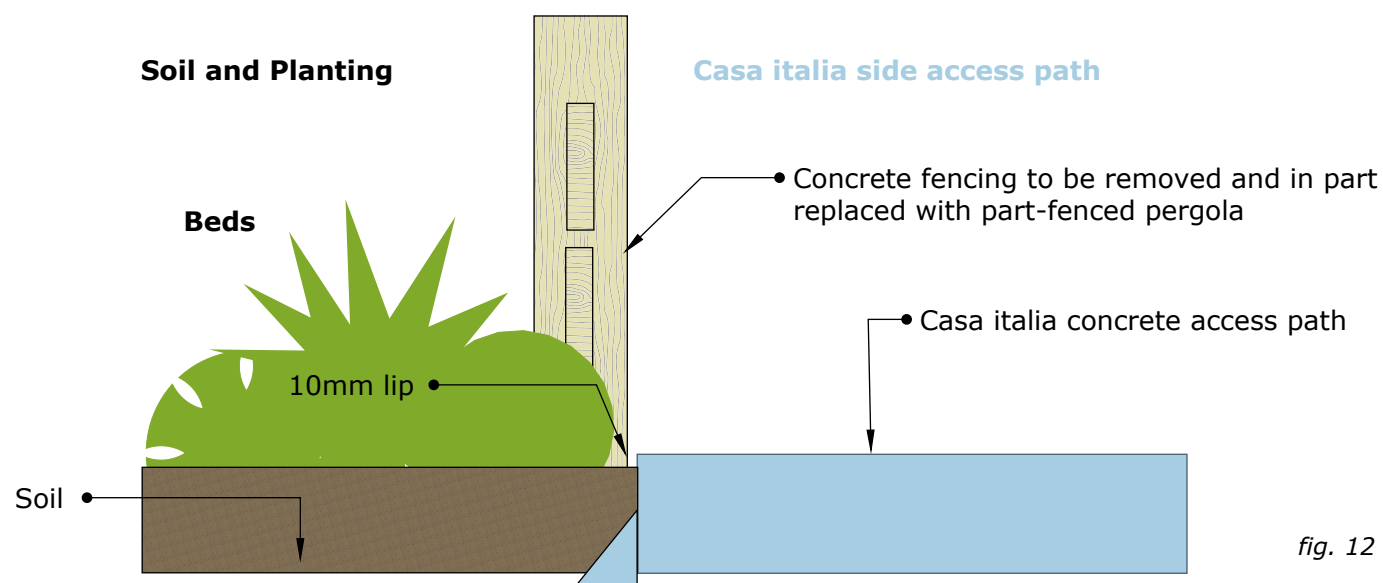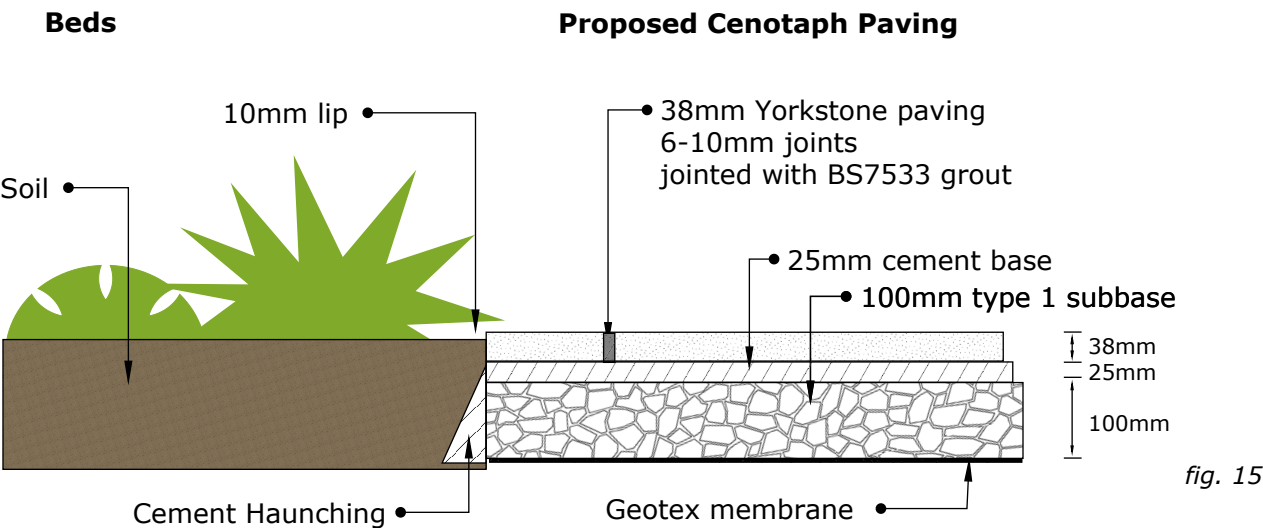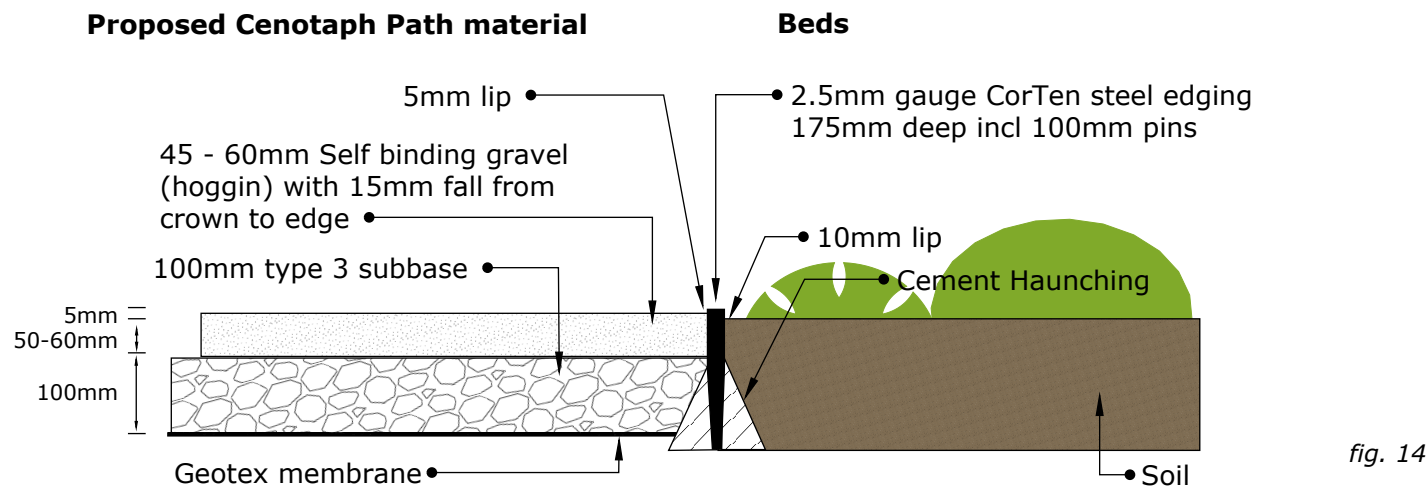

Junctions within the garden

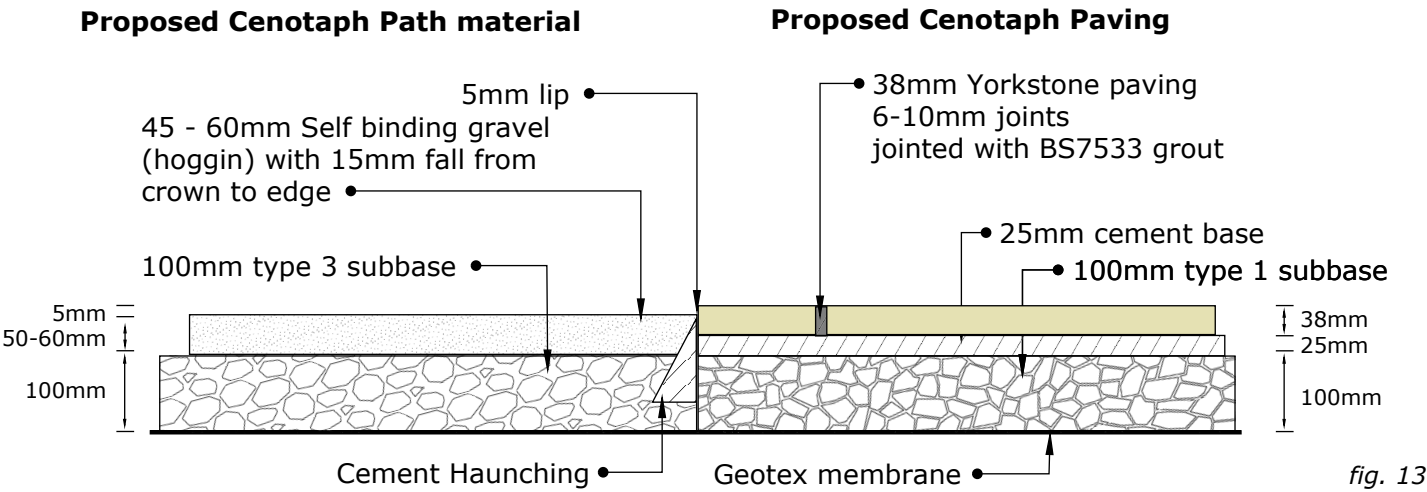

Junctions within the garden cont.

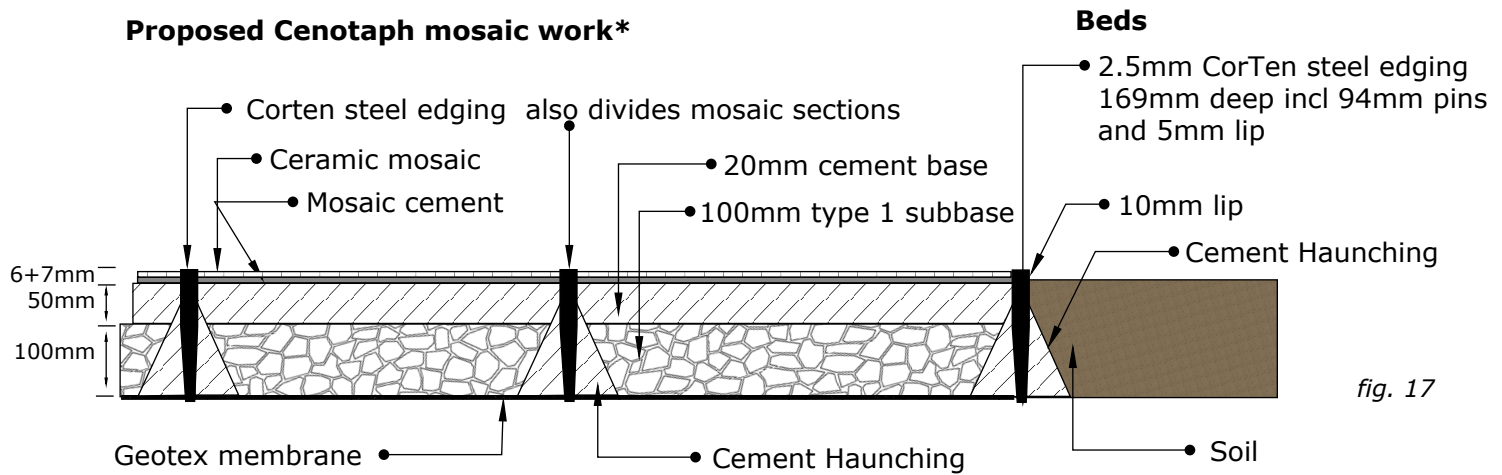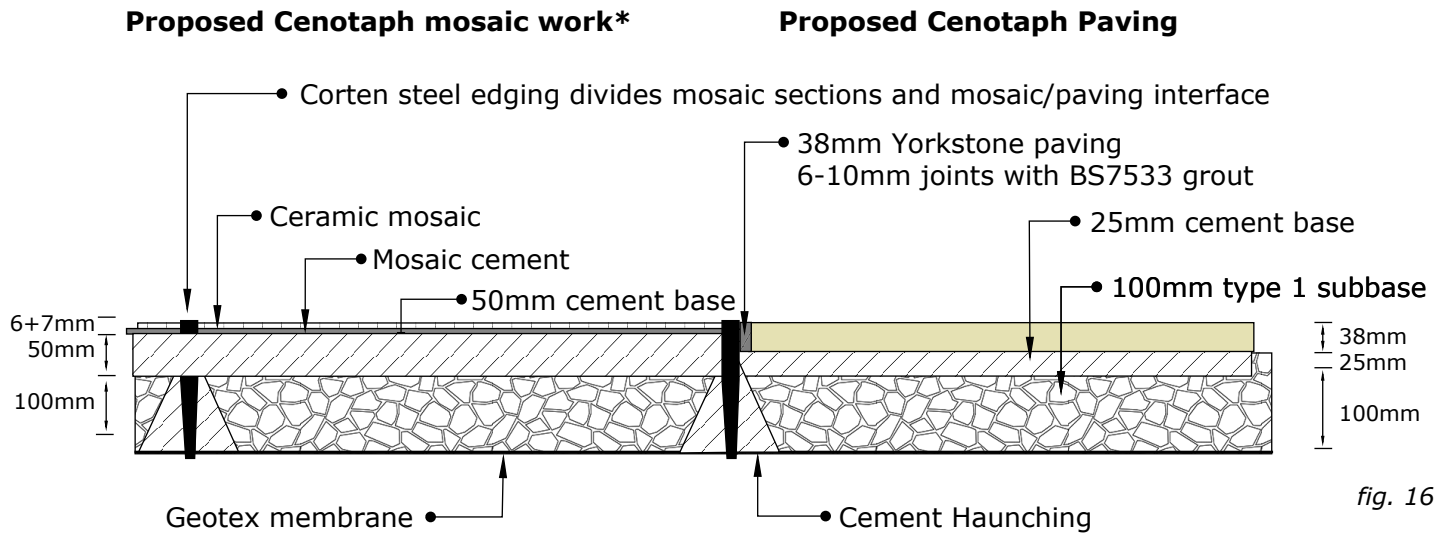

*Area to be self-binding gravel until funds available for mosaics

Junctions within the garden cont.

Walk on planting breaks in paving

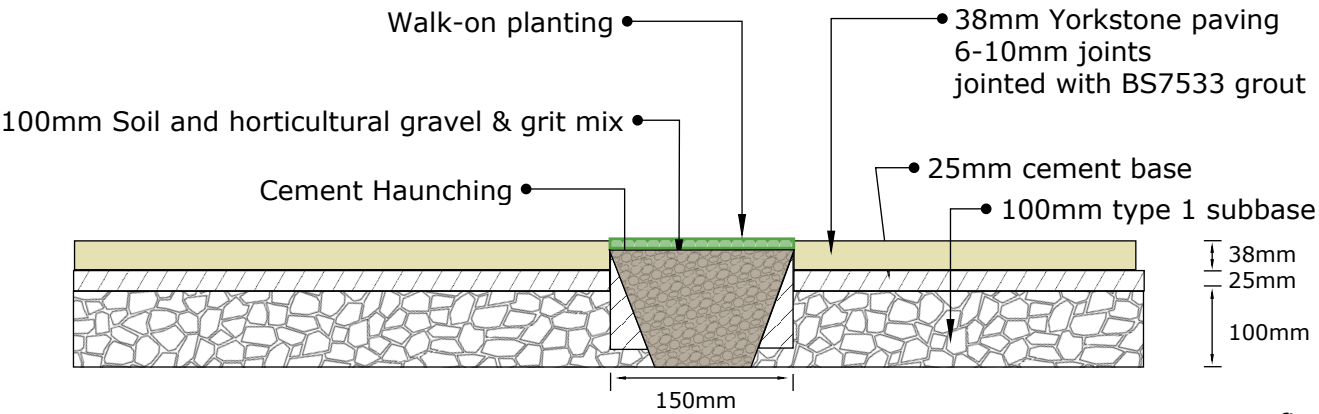


fig. 18