



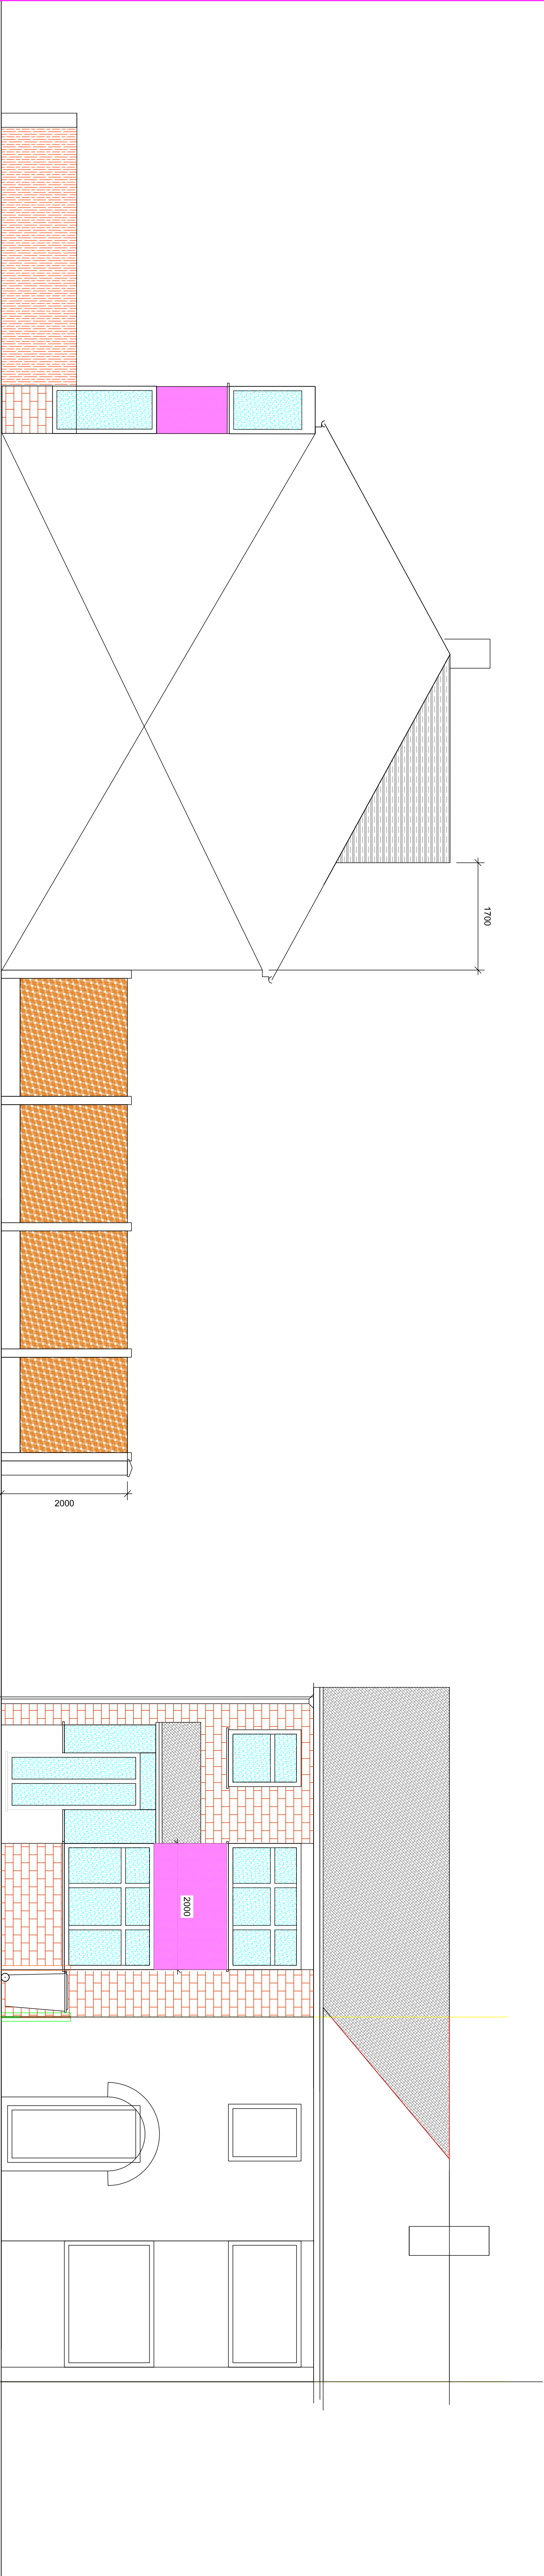


Inside Flank

0 0.5 1 2 3 4 5 Metres 10

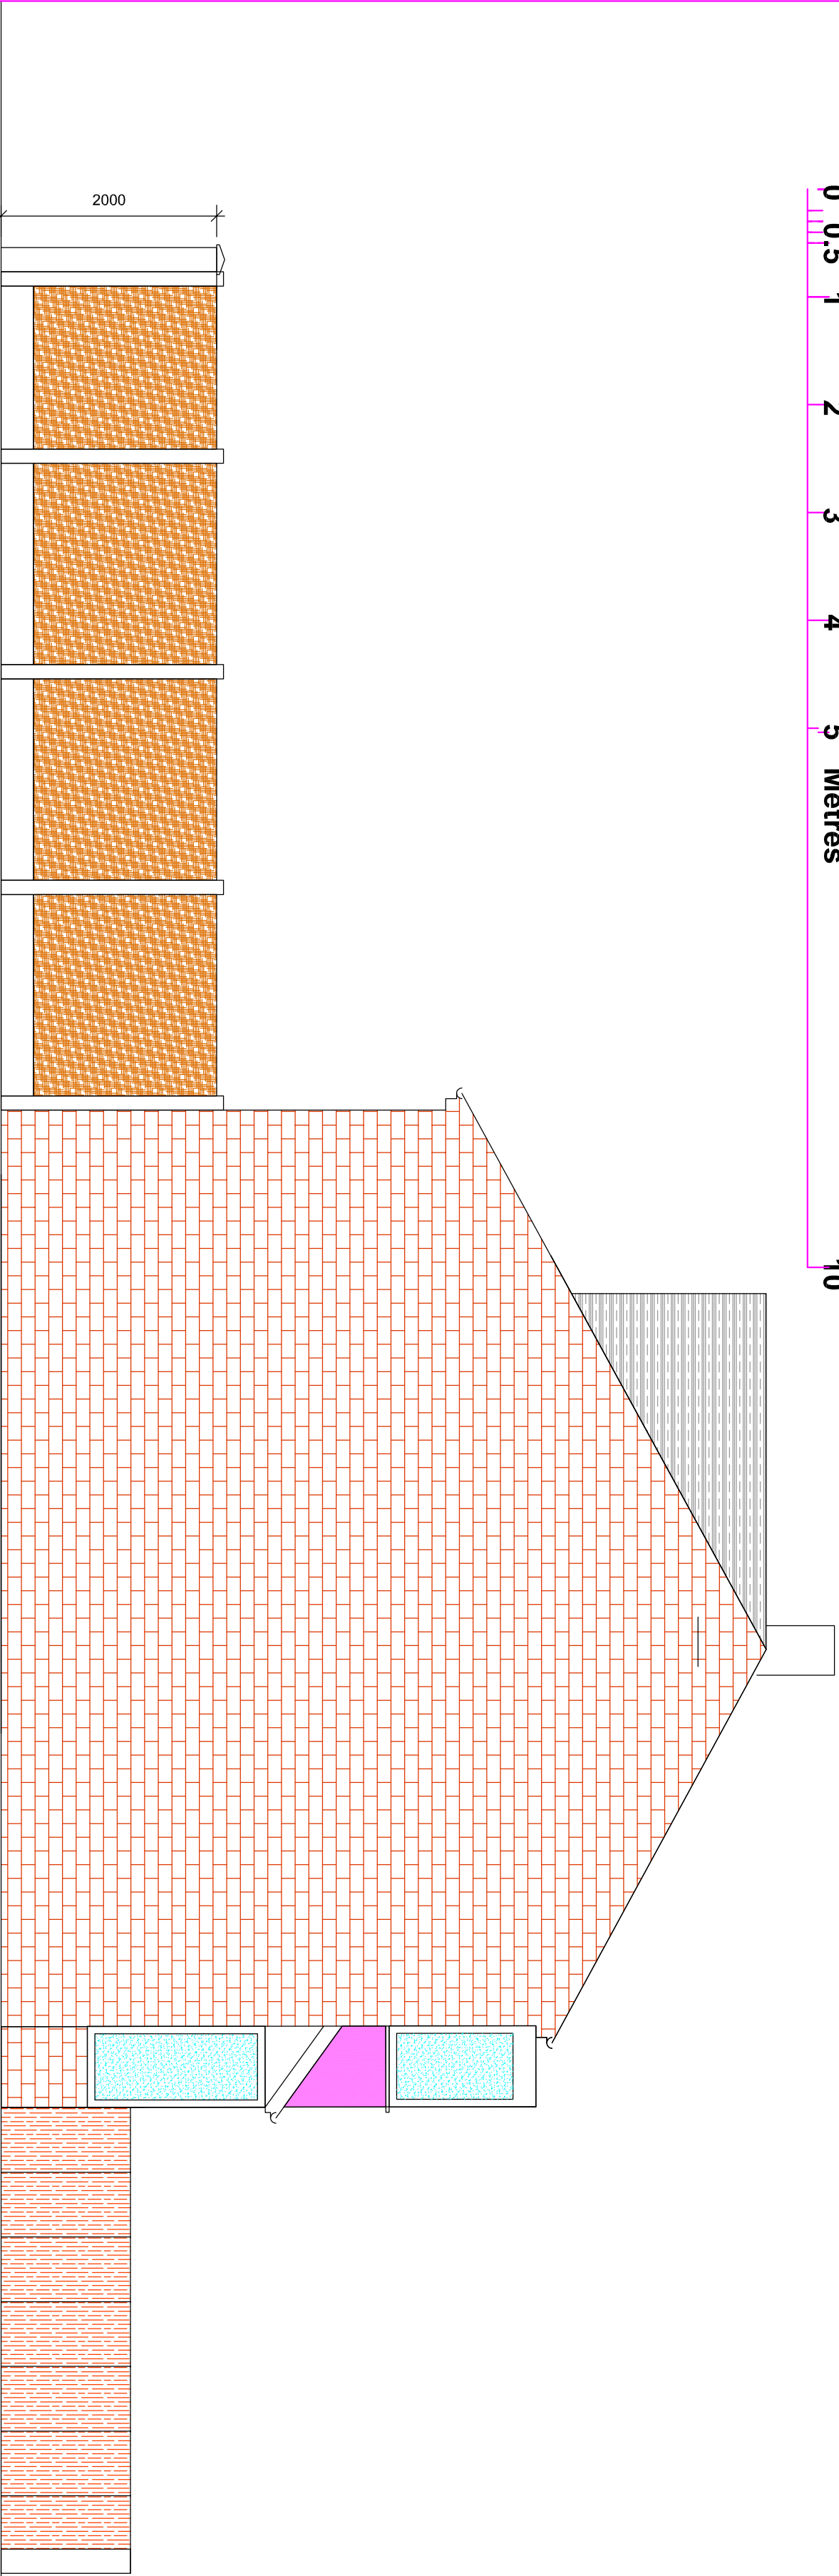

Outside Flank

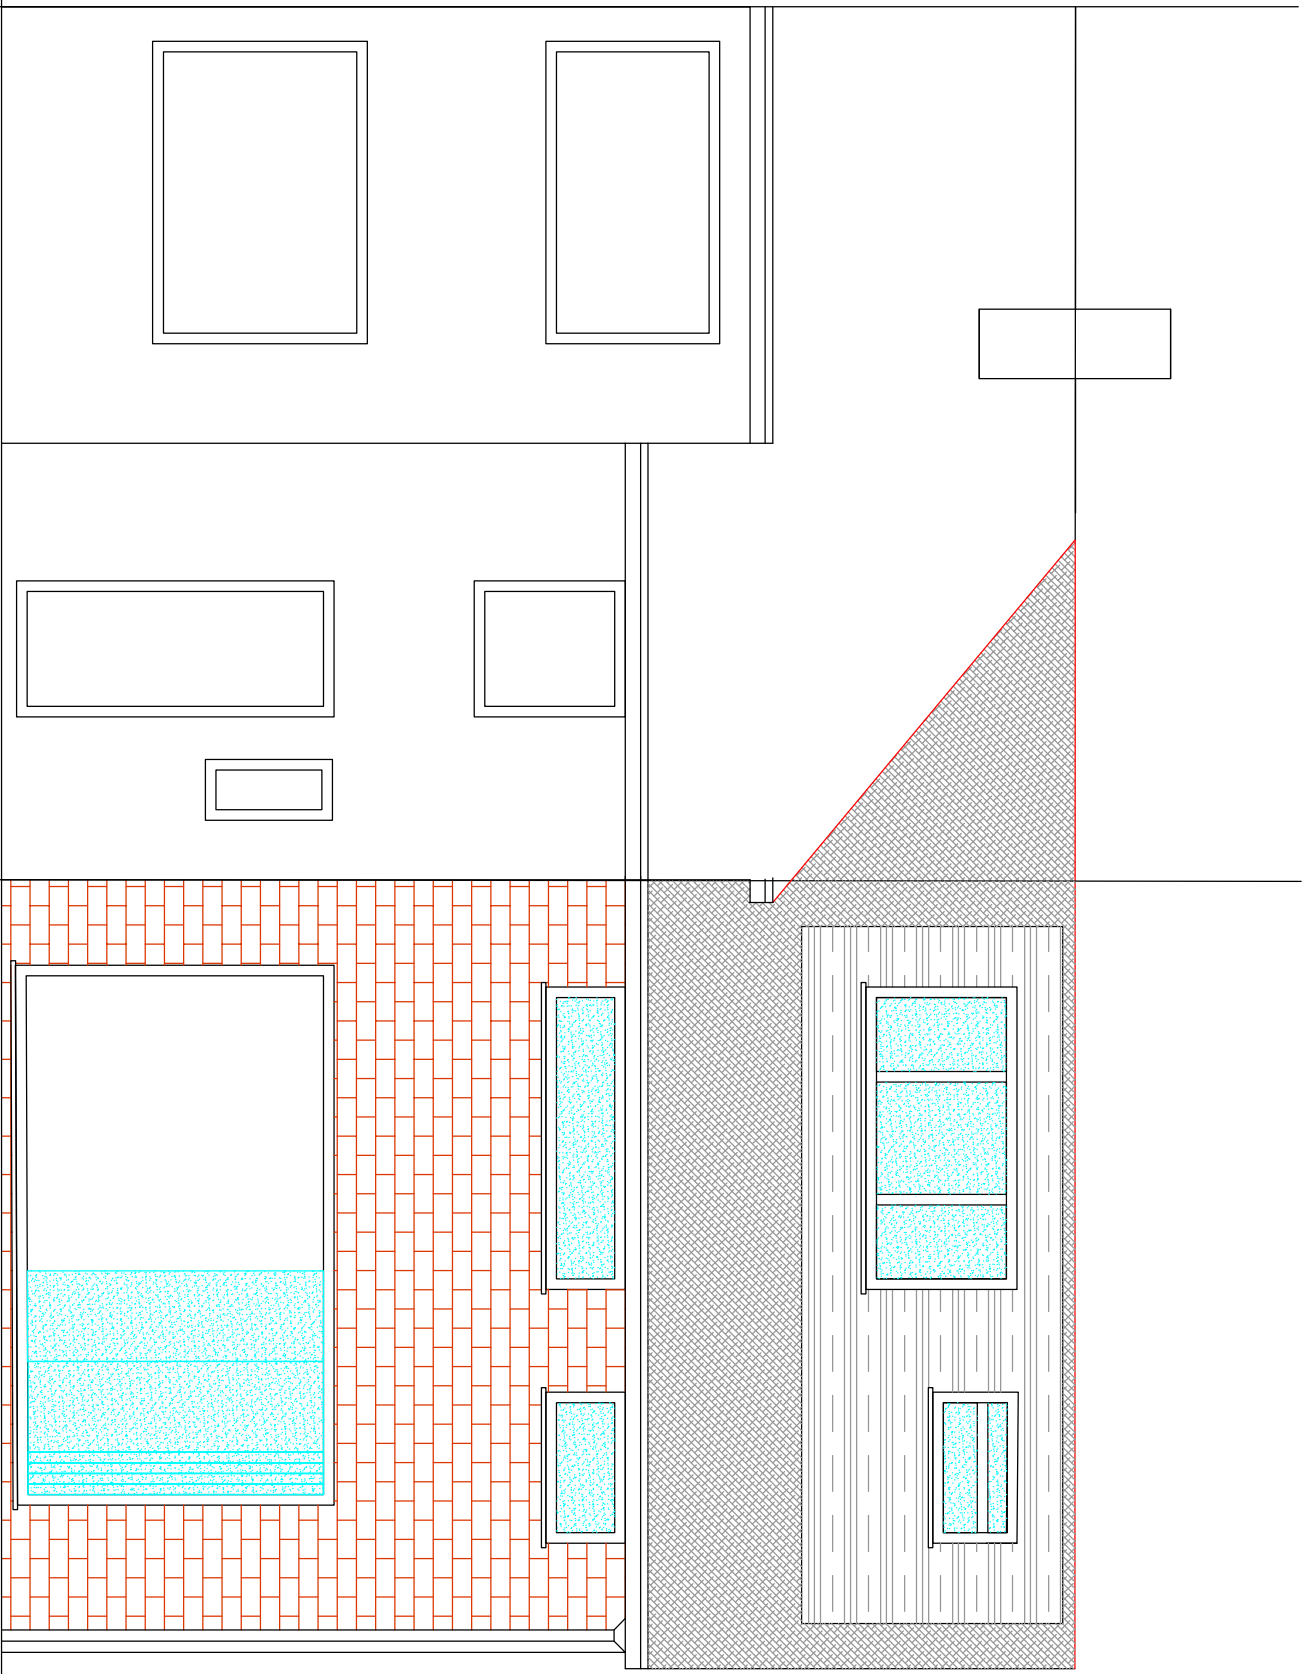

Front

Rev B	Modified	28/09/23
Rev A	Modified	06/07/23
No.	Revision/Issue	Date

F SUMMERFIELD
Incorporating Craig Dickson
Chartered Consulting Civil, Structural & Marine Engineer
Topplan Ltd
P O Box 913 Stockport, SK4 9BP
Tel: 0161 441 1881 • Mobile: 07962 290627
Web Site: http://www.topplan.co.uk/engineer_email: f@topplan.co.uk

Project Name and Address
29 Farrant Road
Longsight
MANCHESTER
Proposed Elevations

Project
21.09.03
Date
31.05.22
Scale
1:100 @ A3

Sheet
04
Rev B