


Drawing Notes

All dimensions to be checked on site and designers to be informed of any discrepancies before works commence. Do not scale from this drawing.

Drawings are to be read in conjunction with all relevant specifications, structural engineers' and service engineers' drawings. All structural elements are indicative only, all structural elements to be confirmed by an appointed structural engineer prior to commencement of works on site.

All data, dimensions and deigns contained in this document are confidential to the copyright owner and may not be communicated to any third party save in accordance with a licence for the copy-right owner or with the copyright owner's written permission and authority.

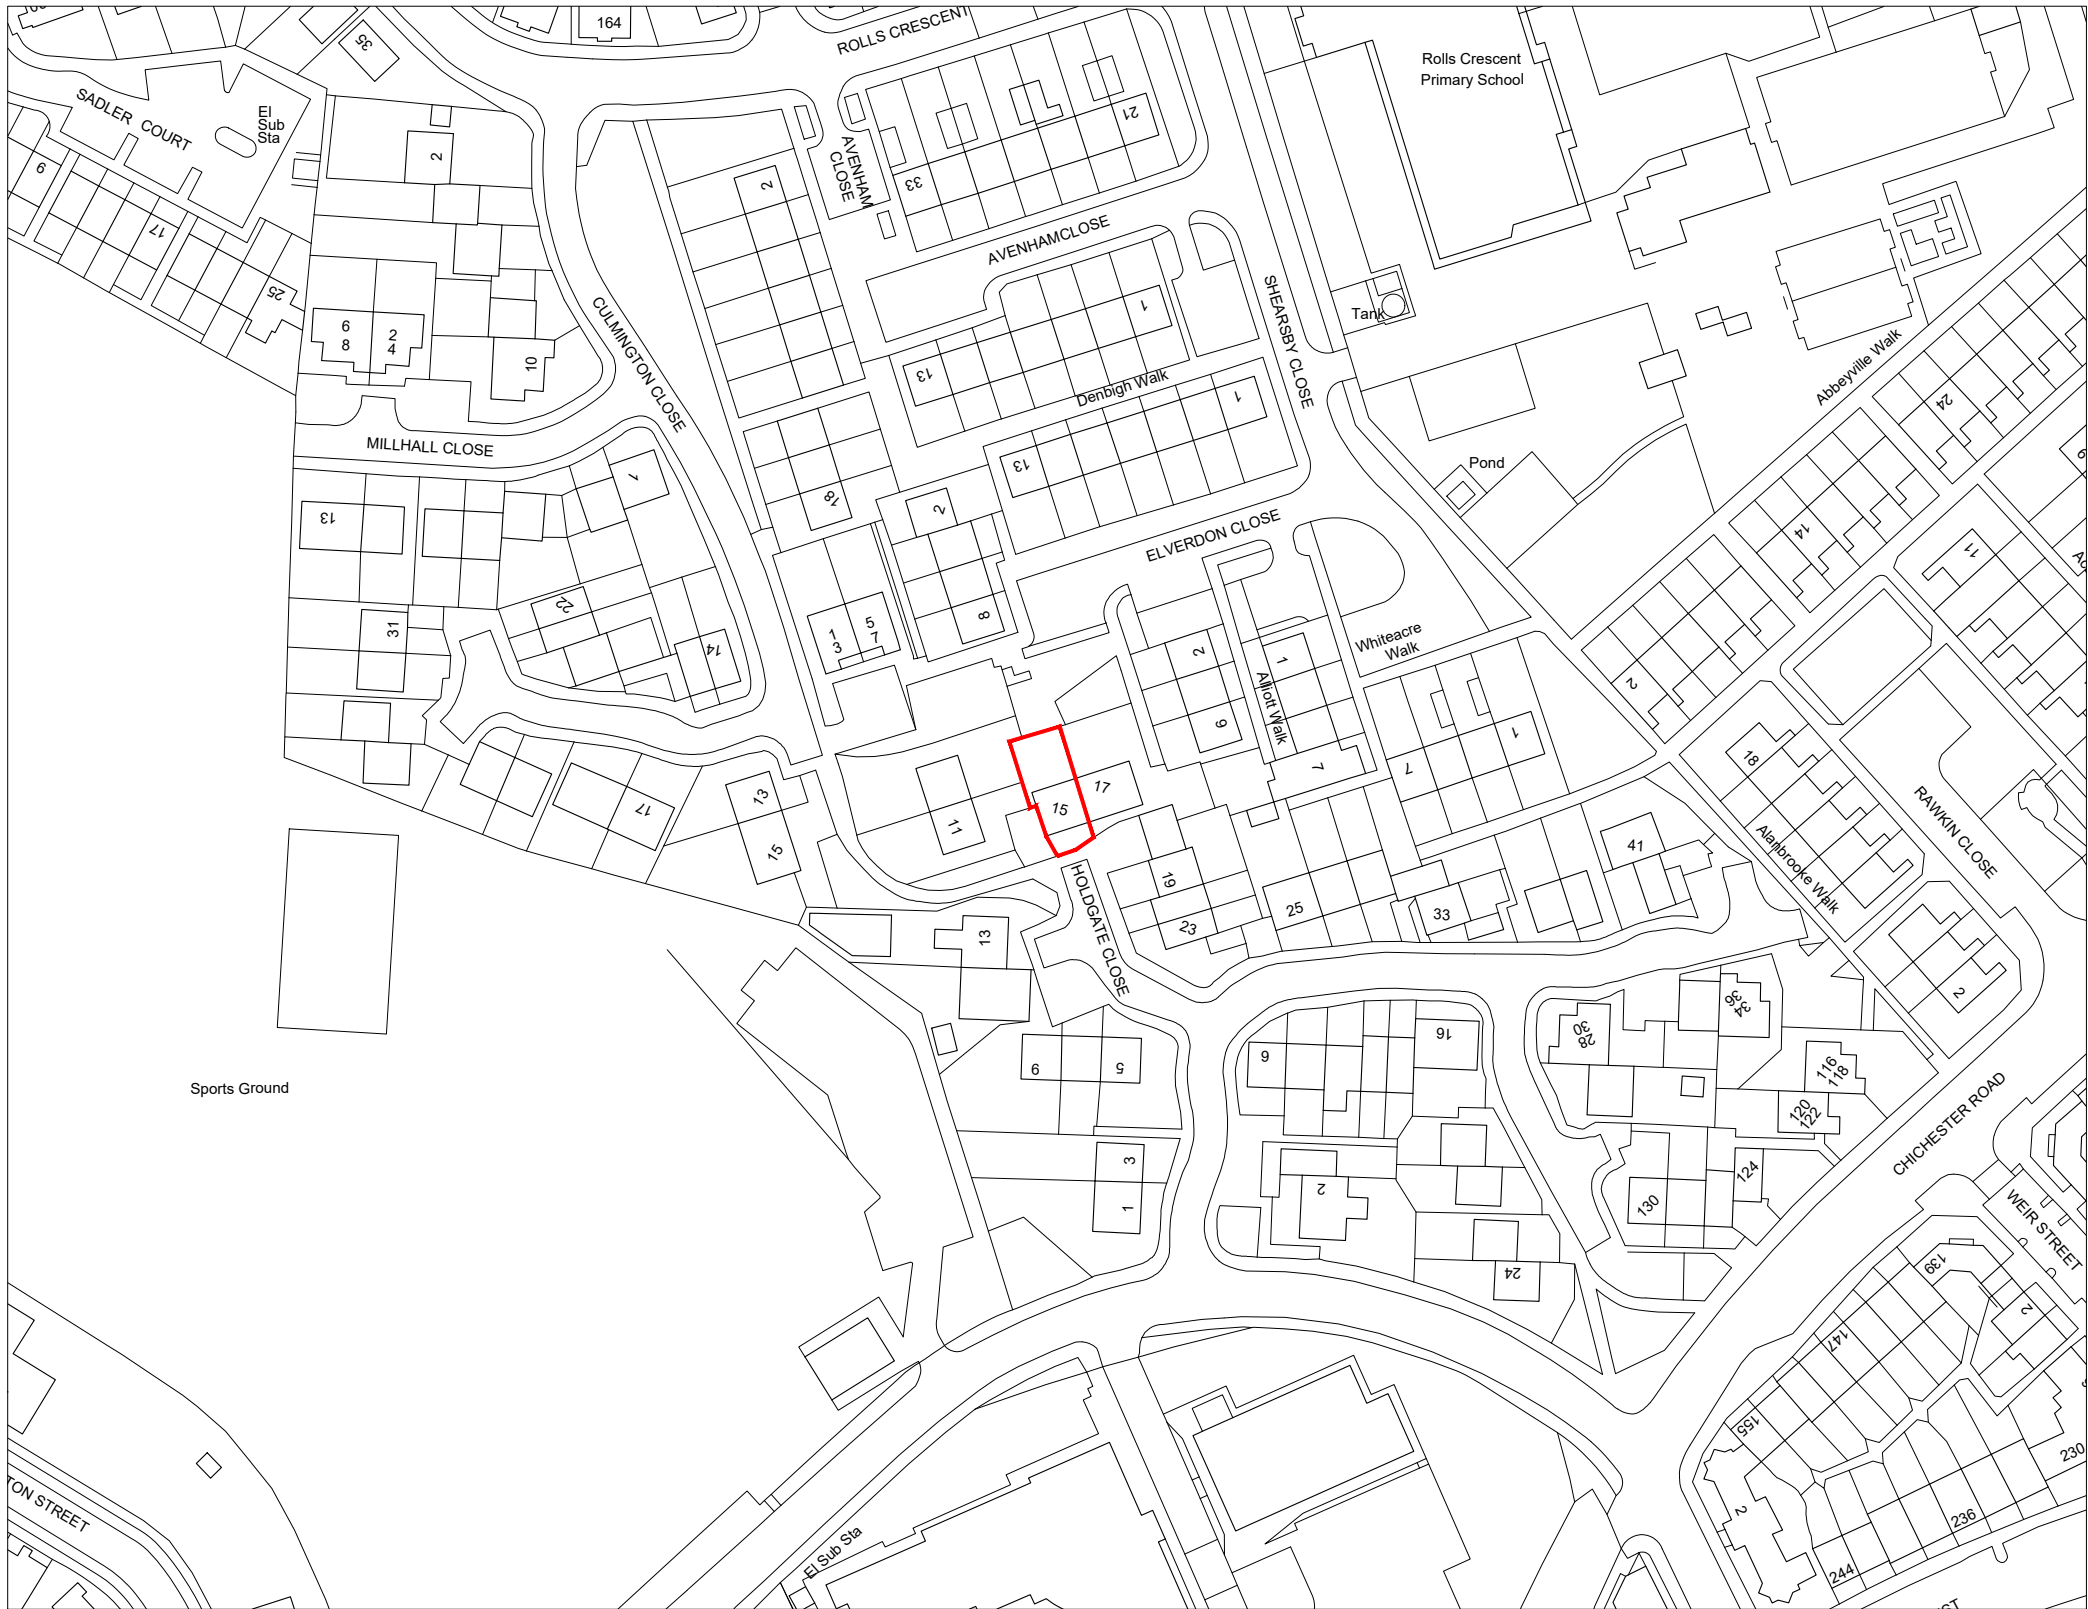

12/06/2023 First Issue A

Purpose

Planning Application

Project

15 Holdgate Cl, Hulme, Manchester M15 5EP

Drawing Title

Location Plan

Client

Ahmad Khaled Agabyar

Revision

A

Drawing

0039-001

Scale

1:1250@A3

Date

12/06/2023